


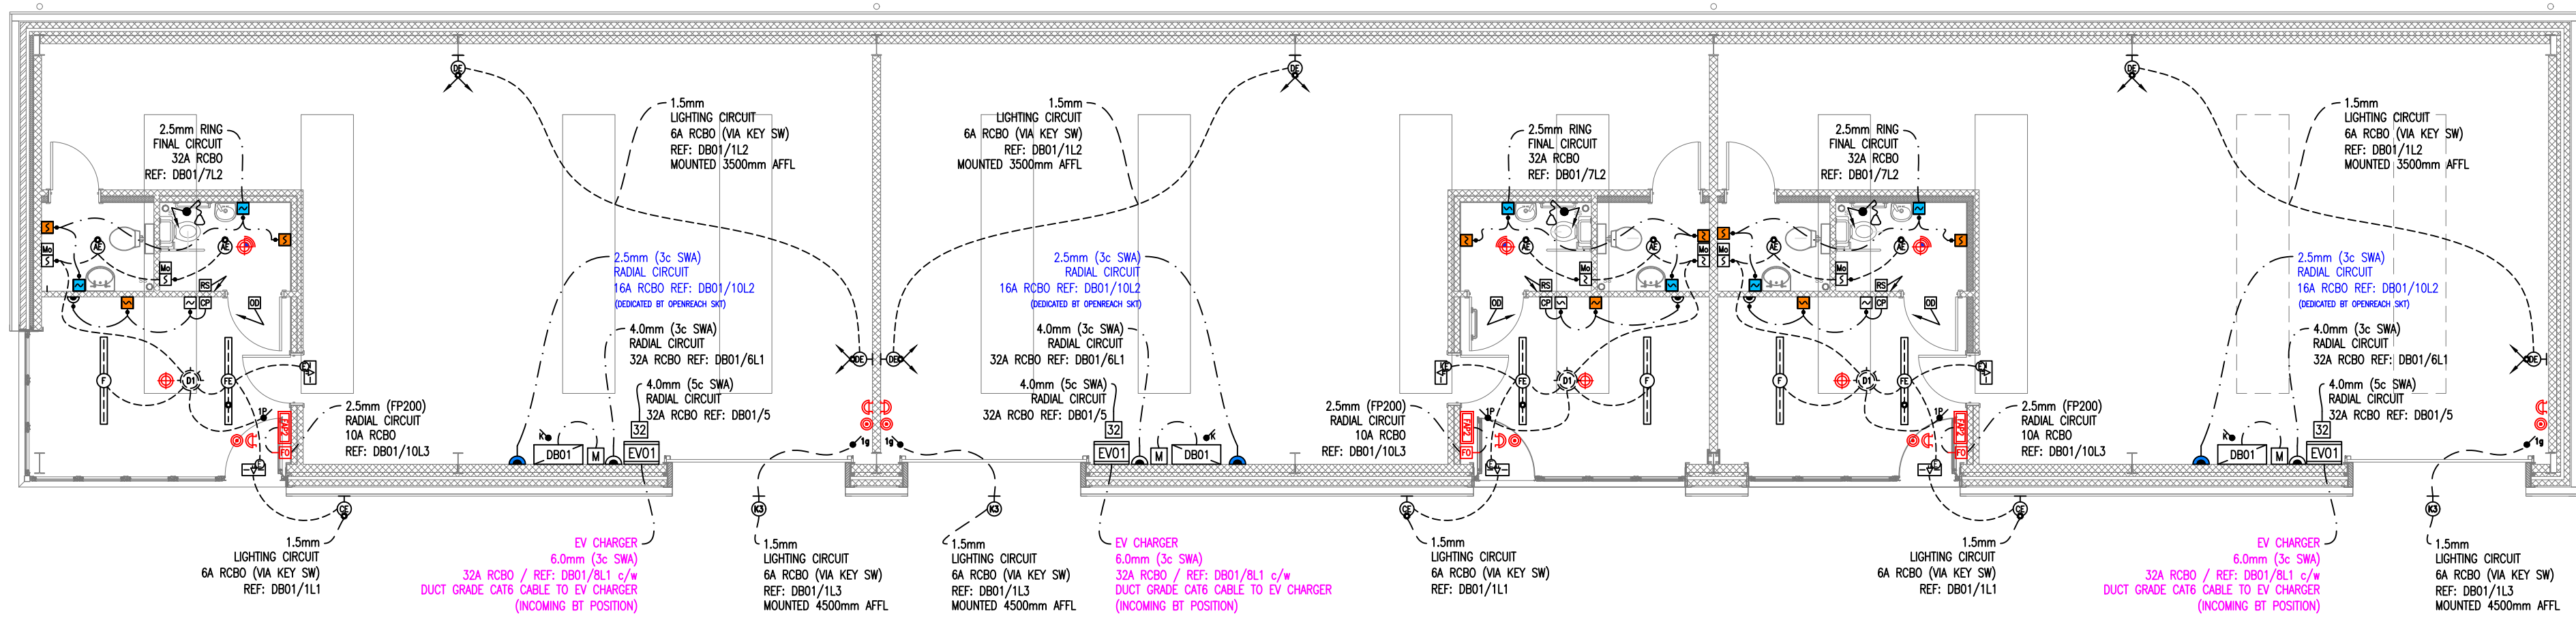

LEGEND

- ⊙ SURFACE LUMINAIRE c/w DETECTOR – DEXTRA AMED L20 C84 AWR R25E LE3
- ⊙ EXTERNAL EMERGENCY LED LUMINAIRES – DEXTRA AMEX L8 OW C84 R25E
- ⊙ RECESSED LED MODULAR LUMINAIRE – DEXTRA MODRS L35 C84
- ⊙ RECESSED EMERGENCY LED MODULAR LUMINAIRE – DEXTRA MODRS L35 C84 E3
- ⊙ HIGHLEVEL TWIN SPOT EMERGENCY LIGHTING – DEXTRA TWS LED L5 NM3 IP65
- ⊙ WALL/SUSPENDED LED EXIT SIGN – DEXTRA HBE2 M3
+ LEGEND + WMK (WALL) or 5M WIRE KIT (SUSPENDED)
- ⊙ SURFACE LED LUMINAIRE c/w MOVEMENT DETECTION – DEXTRA GRD L45 OPTIPA 6FT
- ⊙ SURFACE LED LUMINAIRE c/w MOVEMENT DETECTION – DEXTRA GRD L45 OPTIPA 6FT E3
- ⊙ HIGH-LEVEL LED FLOOD LIGHT – DEXTRA OPUSM L20 C74
- ⊙ EMERGENCY EXIT / LUMINAIRE – DEXTRA AME2 NM3 LE3 c/w LEGEND KIT
- ⊙ SURFACE 1 GANG FLOOD LIGHT SWITCH – MK MASTERSEAL K56400GRY
- ⊙ EMERGENCY LIGHTING DOUBLE POLE KEY SWITCH (QUANTITY BASED ON LIGHTING CIRCUITS) – MK LOGIC
- ⊙ LIGHTING CONTROLS MARSHALLING BOX – DEXTRA REA 7 BLUK 6-7P MB
- ⊙ LIGHTING CONTROLS MOVEMENT / ABSENCE DETECTOR – DEXTRA REAF 7 DR15 LL
- ⊙ LIGHTING CONTROLS – 1 WAY PUSH SWITCH (230v)
- ⊙ CONVENTIONAL 2 ZONE FIRE ALARM PANEL – CTEC CFP702-4
- ⊙ CONVENTIONAL 4 ZONE FIRE ALARM PANEL – CTEC CFP704-4
- ⊙ FIRE ALARM MANUAL CALL POINT – CTEC MANUAL “No Break” CALL POINT BF370S
- ⊙ FIRE ALARM SMOKE DETECTOR – CTEC Activ OPTICAL SMOKE DETECTOR
c/w DIODE BASE (C4416 + C4408D)
- ⊙ FIRE ALARM SMOKE DETECTOR/SOUNDER/BEACON – CTEC Activ SMOKE DETECTOR
c/w BASE/VAD/SOUNDER (C4416 + BF432C/CC/W)
- ⊙ FIRE ALARM HEAT DETECTOR – CTEC Activ STANDARD 60degC (C4403A2)
- ⊙ FIRE ALARM SOUNDER BASE/BEACON – CTEC Activ CONVENTIONAL SOUNDER/VAD (BF433C/CC/SR)
- ⊙ FIRE ALARM PANEL MAIN KEY SWITCH – CTEC FIRE ALARM KEY SWITCH (BF319)
- ⊙ WEATHERPROOF 20A AC ISOLATOR
- ⊙ INCOMING MAIN CUTOFF / METER
- ⊙ NEW TPN SPLIT METERED DISTRIBUTION BOARD – HAGER JKD146MD + SURGE PROTECTION JKD101SPD
c/w MAIN EARTHING TERMINAL & EARTHING BONDING CONDUCTORS
- ⊙ STANDARD TWIN SOCKET OUTLET – MK LOGIC PLUS
- ⊙ IP66 WEATHERPROOF TWIN SOCKET OUTLET – MK MASTERSEAL (K56482GRY)
- ⊙ STANDARD SINGLE SOCKET OUTLET (LOW LEVEL) – MK LOGIC PLUS
- ⊙ NEW 13A FUSED CONNECTION UNIT (LOW LEVEL/WATER HEATER) – MK LOGIC PLUS
- ⊙ NEW 13A FUSED CONNECTION UNIT (STD HEIGHT PANEL HEATER) – MK LOGIC PLUS
- ⊙ NEW 13A FUSED CONNECTION UNIT & MOVEMENT SENSOR (HIGH-LEVEL EXTRACT FAN)
– MK LOGIC PLUS & CP ELECTRONICS PDS-PRM c/w RECESSED DUAL BOX
- ⊙ IP44 415V 5PIN INTERLOCKING SWITCHED SOCKET OUTLET – MK COMMANDO (K73641RED)
- ⊙ DISABLED PERSONS ALARM INDICATOR/CONTROL PANEL – C-TEC TOILET ALARM KIT (NC951)
- ⊙ DISABLED PERSONS ALARM PULL CORD/RESET – C-TEC TOILET ALARM KIT (NC951)
- ⊙ ELECTRIC VEHICLE CHARGER – ROLEC EV QUBEV 7.2kW (TYPE 2 SOCKET)

