



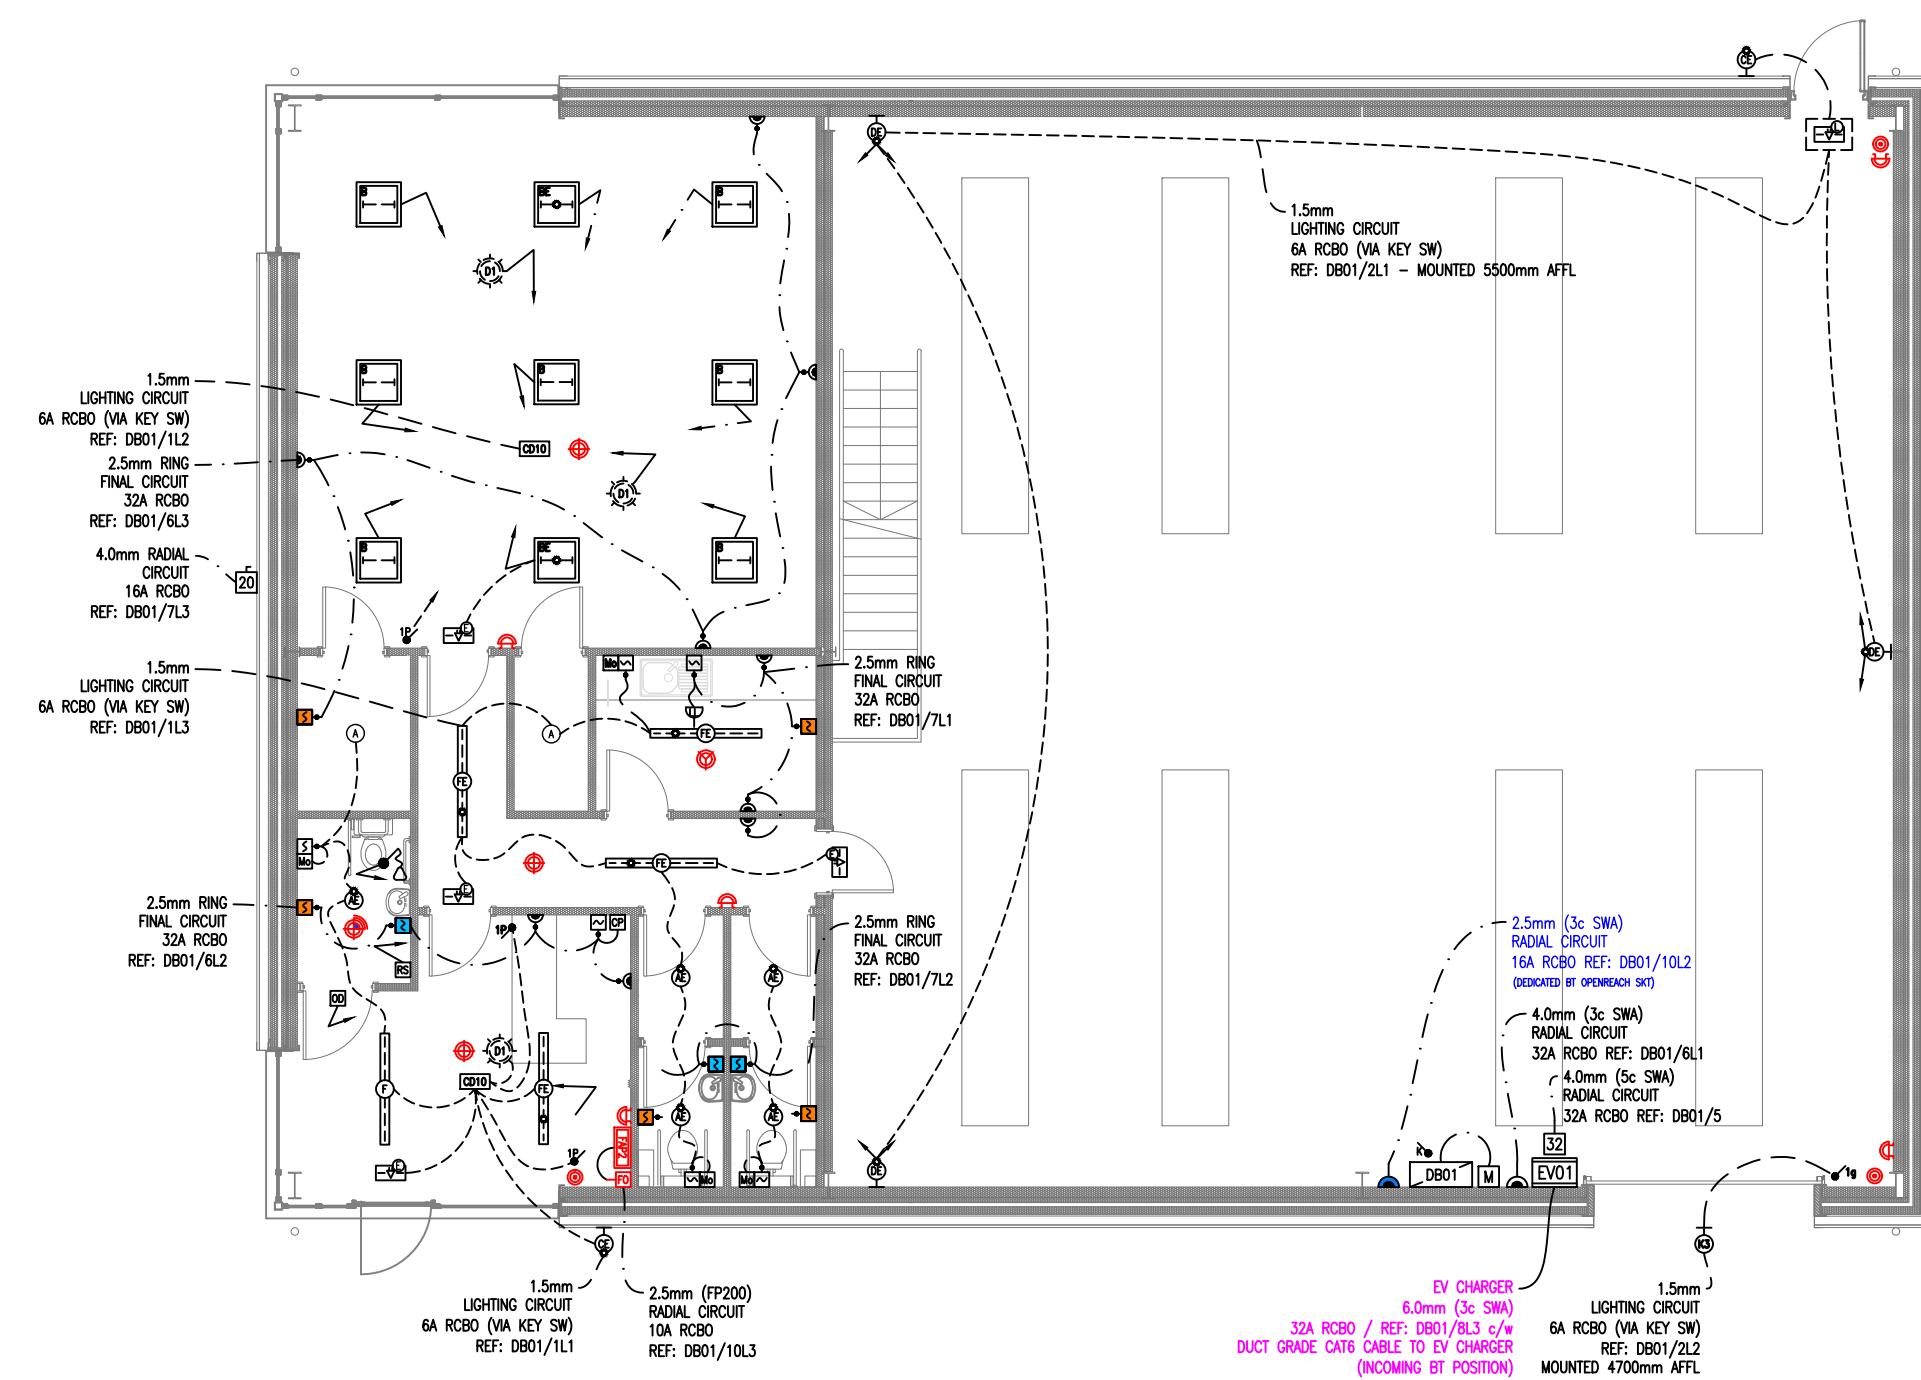

LUMINAIRES SCHEDULE

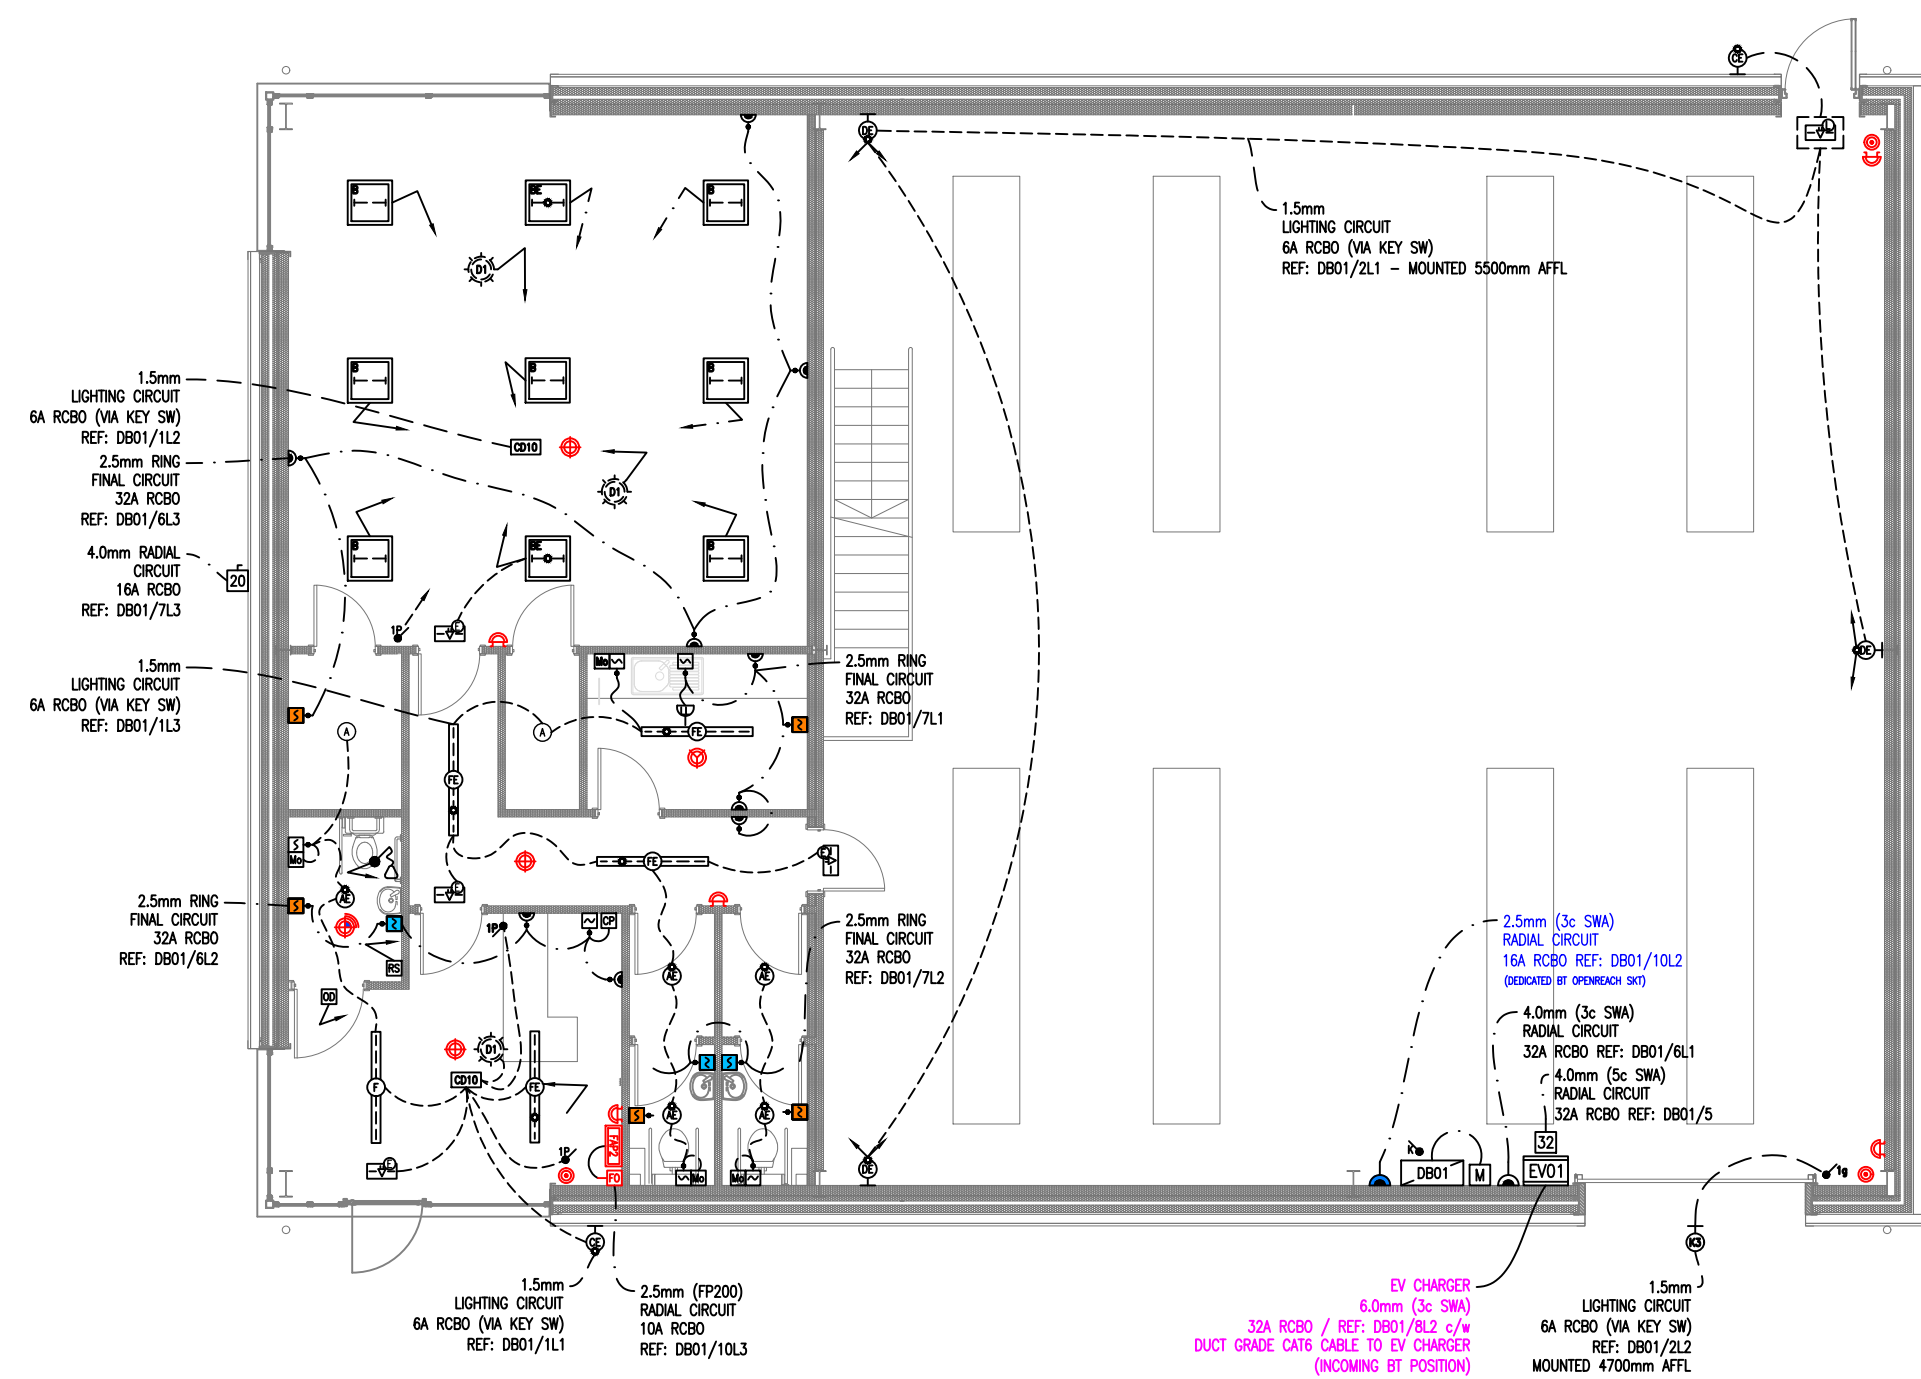

REF: AE



REF: B&BE



REF: CE



REF: DE



REF: E





REF: F & FE



REF: K3

LEGEND

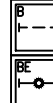-  SURFACE LUMINAIRE c/w DETECTOR – DEXTRA AMED L20 C84 AMR R25E LE3
 EXTERNAL EMERGENCY LED LUMINAIRE – DEXTRA AMEX L8 OH C84 R25E
 RECESSED LED MODULAR LUMINAIRE – DEXTRA MODRS L35 C84
 RECESSED EMERGENCY LED MODULAR LUMINAIRE – DEXTRA MODRS L35 C84 E3
 HIGH-LEVEL TWIN SPOT EMERGENCY LIGHTING – DEXTRA TWS LED L5 NM3 IP65
 WALL/SUSPENDED LED EXIT SIGN – DEXTRA HB2E M3
 + LEGEND + WMK (WALL) or 5M WIRE KIT (SUSPENDED)
 SURFACE LED LUMINAIRE c/w MOVEMENT DETECTION – DEXTRA GRD L45 OPTPA 6FT
 SURFACE LED LUMINAIRE c/w MOVEMENT DETECTION – DEXTRA GRD L45 OPTPA 6FT E3
 HIGH-LEVEL LED FLOOD LIGHT – DEXTRA OPUSM L20 C74
 EMERGENCY EXIT / LUMINAIRE – DEXTRA AME2 NM3 LE3 c/w LEGEND KIT
 1/2" SURFACE 1 GANG FLOOD LIGHT SWITCH – MK MASTERSEAL K56400GRY
 1/2" EMERGENCY LIGHTING DOUBLE POLE KEY SWITCH (QUANTITY BASED ON LIGHTING CIRCUITS) – MK LOGIC
 LIGHTING CONTROLS MARSHALLING BOX – DEXTRA REA 7 BLBK 6–7P MB
 LIGHTING CONTROLS MOVEMENT / ABSENCE DETECTOR – DEXTRA REAF 7 DR15 LL
 1/2" LIGHTING CONTROLS – 1 WAY PUSH SWITCH (230v)
 CONVENTIONAL 2 ZONE FIRE ALARM PANEL – CTCF CPF702–4
 CONVENTIONAL 4 ZONE FIRE ALARM PANEL – CTCF CPF704–4
 FIRE ALARM MANUAL CALL POINT – CTCF MANUAL “No Break” CALL POINT BF370S
 FIRE ALARM SMOKE DETECTOR – CTCF ActiV OPTICAL SMOKE DETECTOR
 c/w DIODE BASE (C4416 + C44080)
 FIRE ALARM SMOKE DETECTOR/SOUNDER/BEACON – CTCF ActiV SMOKE DETECTOR
 c/w BASE/VAD/SOUNDER (C4416 + BF432C/CC/W)
 FIRE ALARM HEAT DETECTOR – CTCF ActiV STANDARD 60degC (C4403A2)
 FIRE ALARM SOUNDER BASE/BEACON – CTCF ActiV CONVENTIONAL SOUNDER/VAD (BF433C/CC/SR)
 FIRE ALARM PANEL MAIN KEY SWITCH – CTCF FIRE ALARM KEY SWITCH (BF319)
 WEATHERPROOF 20A AC ISOLATOR
 INCOMING MAIN CUTOFF / METER
 NEW TRIP SPLIT METER DISTRIBUTION BOARD – HAGER JKD146MD + SURGE PROTECTION JKD101SPD
 c/w MAIN EARTHING TERMINAL & EARTHING BONDING CONDUCTORS
 STANDARD TWIN SOCKET OUTLET – MK LOGIC PLUS
 IP66 WEATHERPROOF TWIN SOCKET OUTLET – MK MASTERSEAL (K56482GRY)
 STANDARD SINGLE SOCKET OUTLET (LOW LEVEL) – MK LOGIC PLUS
 NEW 13A FUSED CONNECTION UNIT (LOW LEVEL/WATER HEATER) – MK LOGIC PLUS
 NEW 13A FUSED CONNECTION UNIT (STD HEIGHT PANEL HEATER) – MK LOGIC PLUS
 NEW 13A FUSED CONNECTION UNIT & MOVEMENT SENSOR (HIGH-LEVEL EXTRACT FAN)
 – MK LOGIC PLUS & CP ELECTRONICS PUS–PWM c/w RECESSED DUAL BOX
 IP44 45V 15W INTERLOCKING SWITCHED SOCKET OUTLET – MK COMMANDO (K73641RED)
 DISABLED PERSONS ALARM INDICATOR/CONTROL PANEL – C–TEC TOILET ALARM KIT (N6951)
 DISABLED PERSONS ALARM PULL CORD/RESET – C–TEC TOILET ALARM KIT (N6951)
 ELECTRIC VEHICLE CHARGER – ROLEC EV QUEBV 7.2kW (TYPE 2 SOCKET)

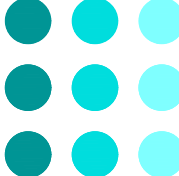Rev	Description		Date
 Energy Rating Services Ltd 150 Carr Lane Tarleton, PRESTON Lancashire PR4 6BU Telephone +44 (0) 7812 345153 Email admin@energy-rating.org			
Project	PROPOSED INDUSTRIAL DEVELOPMENT SANDBROOK PARK PHASE 2 ROCHDALE		
Title	PROPOSED INDUSTRIAL HYBRID UNIT A1		
Project no	Drawing number	Revision	
25-002	E002-@A1	A	
Scale	Drawing Status	Drawn by	Checked by
1:100@A1	CONSTRUCTION	SJW	JMS