




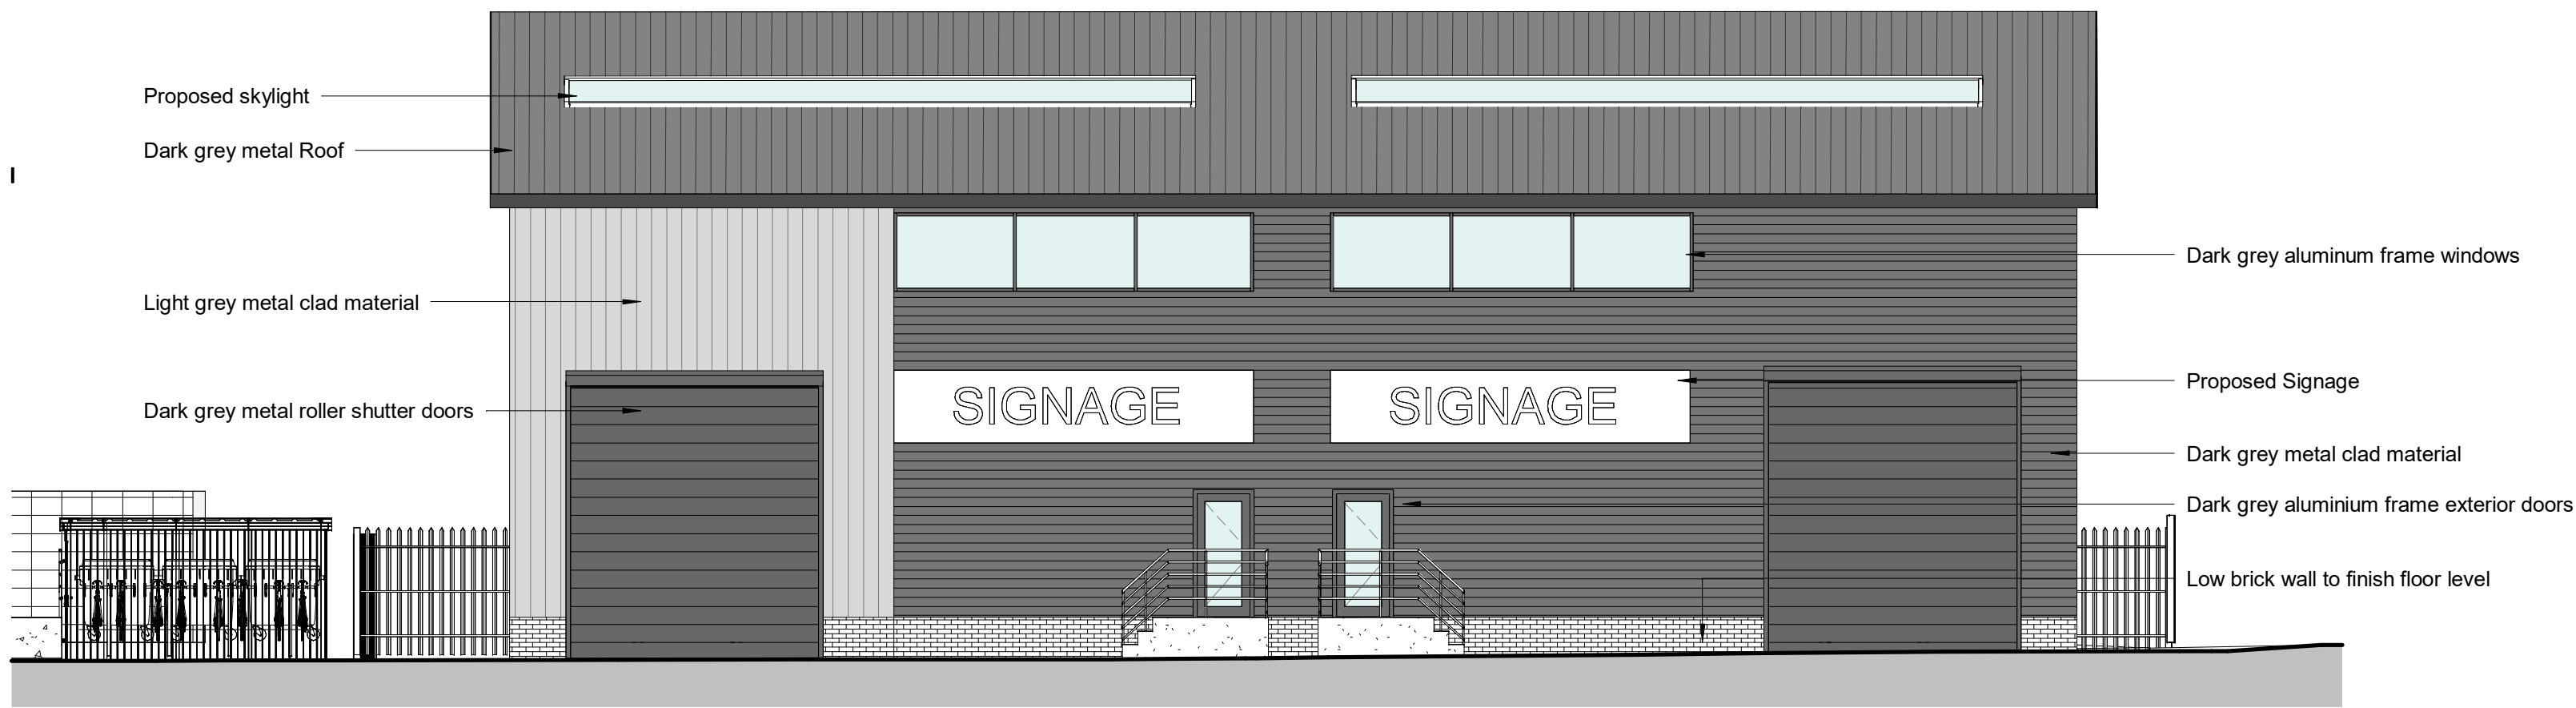


Front Elevation - Unit 2, 3
1 : 100

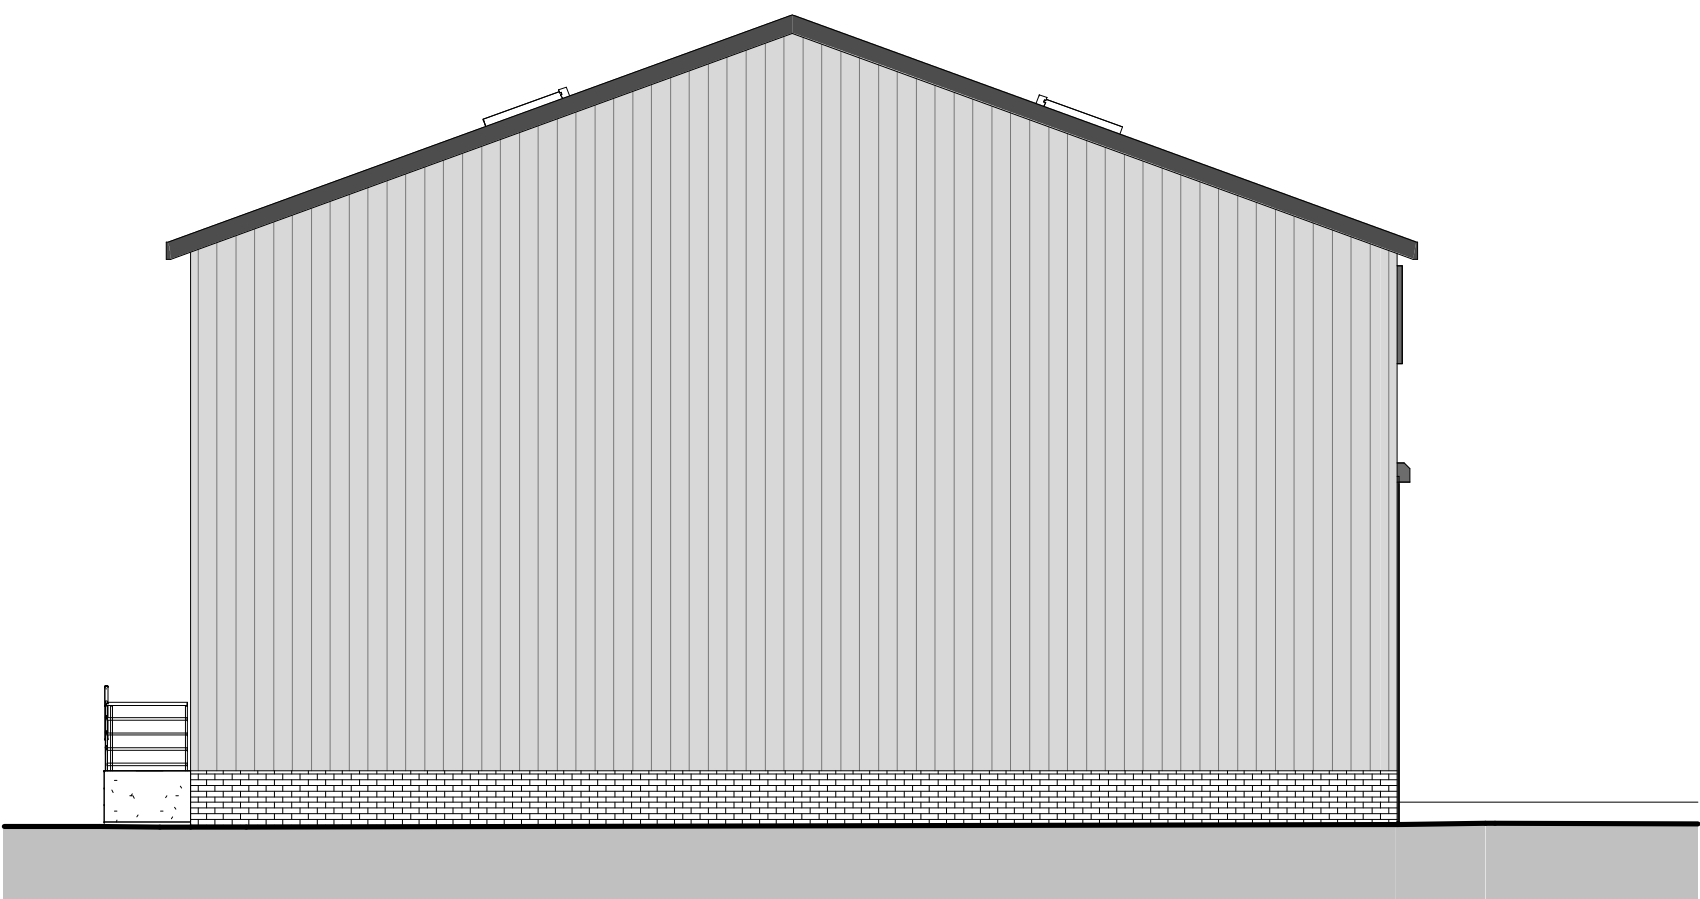

Side Elevation - Unit 3
1 : 100

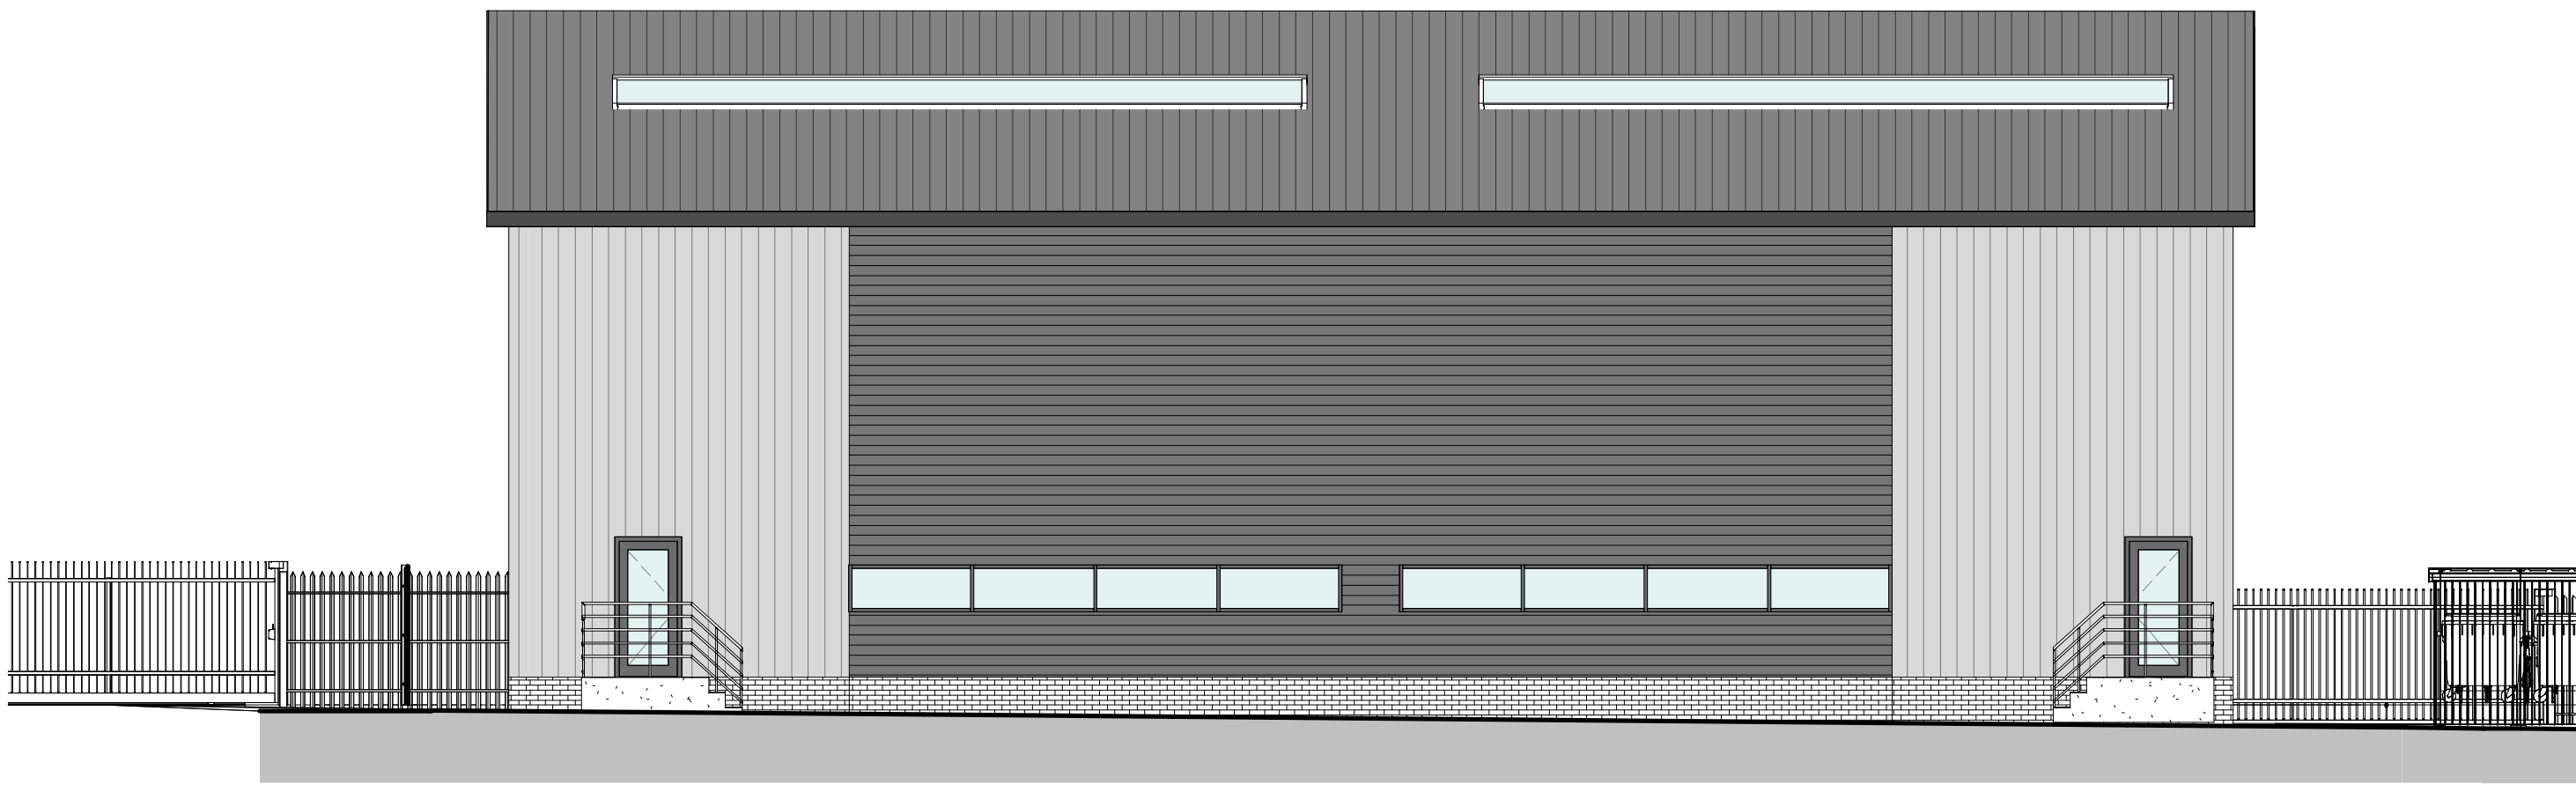

Rear Elevation - Unit 2, 3
1 : 100

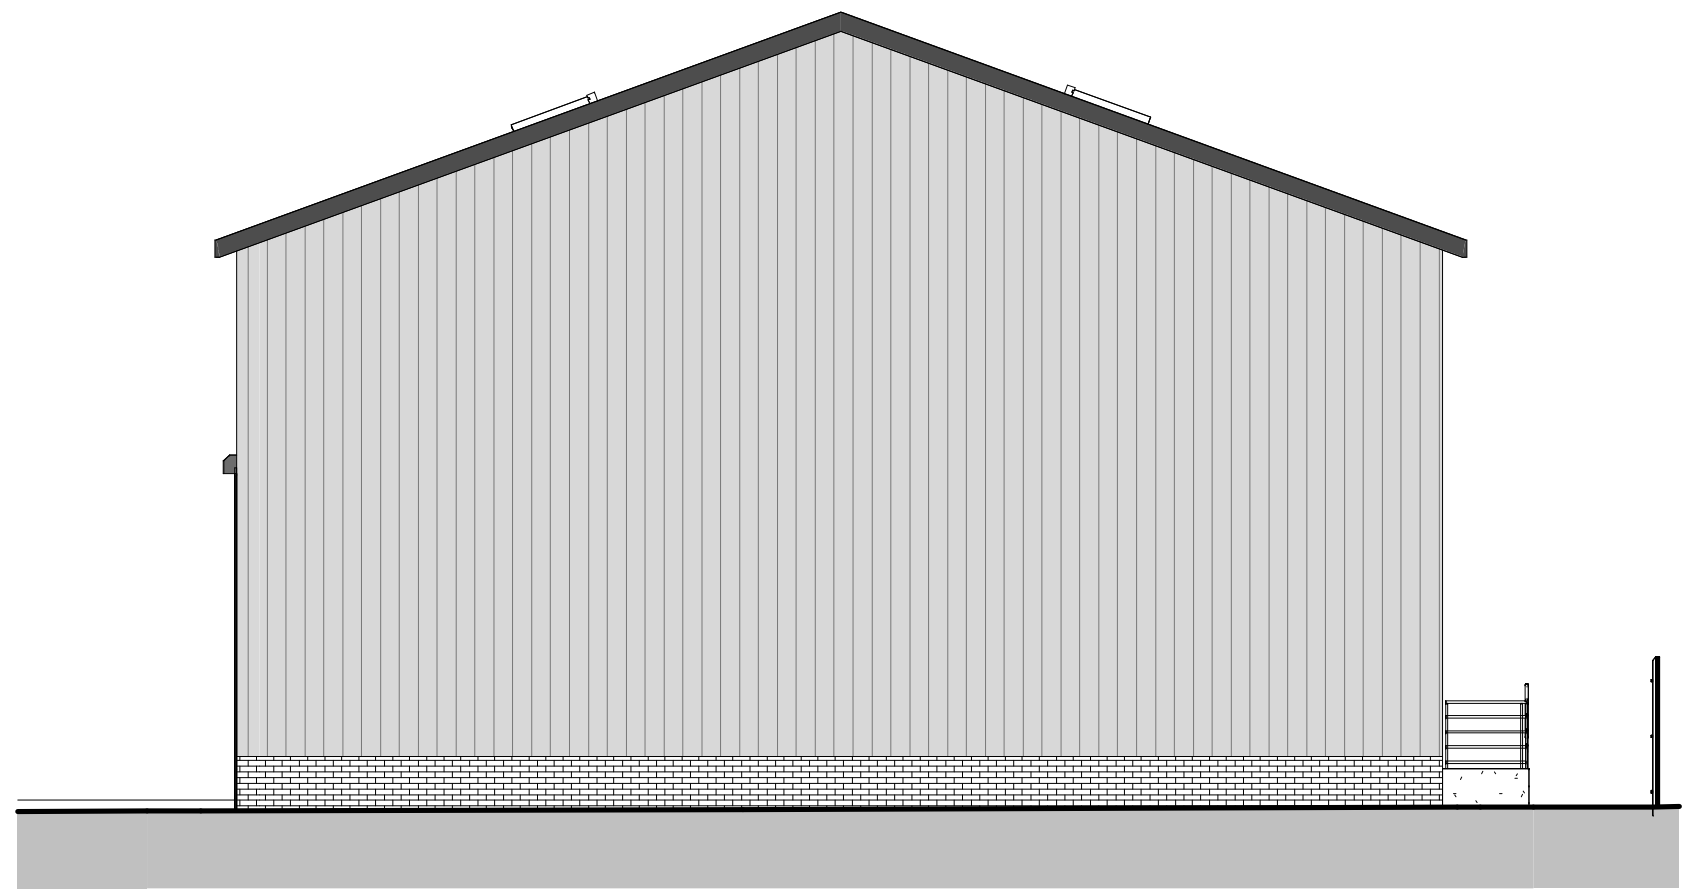

Side Elevation - Unit 2
1 : 100

