


A-A
1 : 100

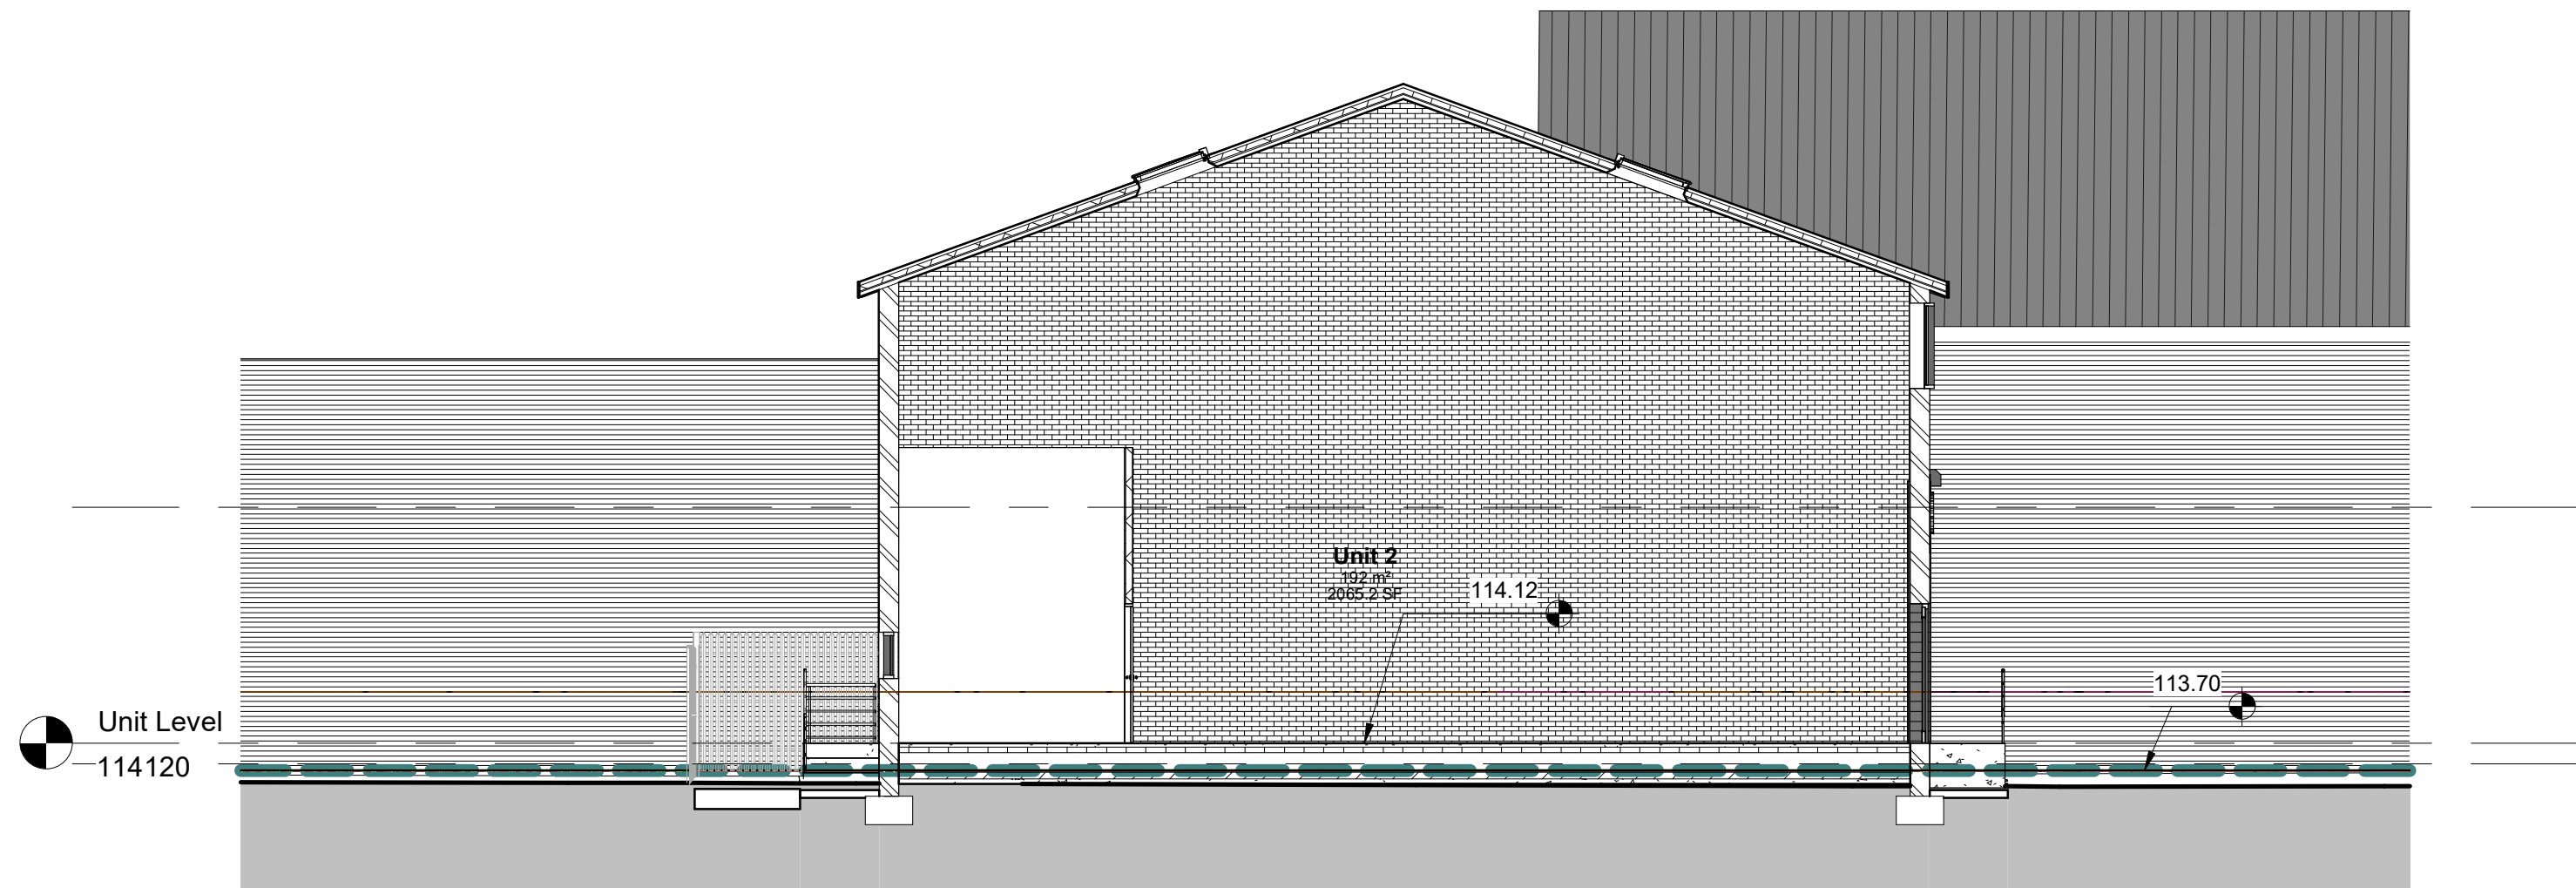

B-B
1 : 100



C-C
1 : 100



PROJECT Norman Road, Industrial Park	CLIENT Mr Shehzad		
	Project number 580	Scale (@ A1) 1 : 100	
	DRAWING No P-22	Date 07/05/2026	REV

- ☐ FEASIBILITY
- ☒ PLANNING APPROVAL
- ☐ BUILDING REGULATIONS
- ☐ TENDER
- ☐ CONSTRUCTION

No.	Description	Date

NORTHERN OFFICE
80A Ashley Road, Altrincham, Cheshire, WA14 2DW
Tel: 0161 928 6622 Mov: 07977 277 269
www.1618architects.com

