




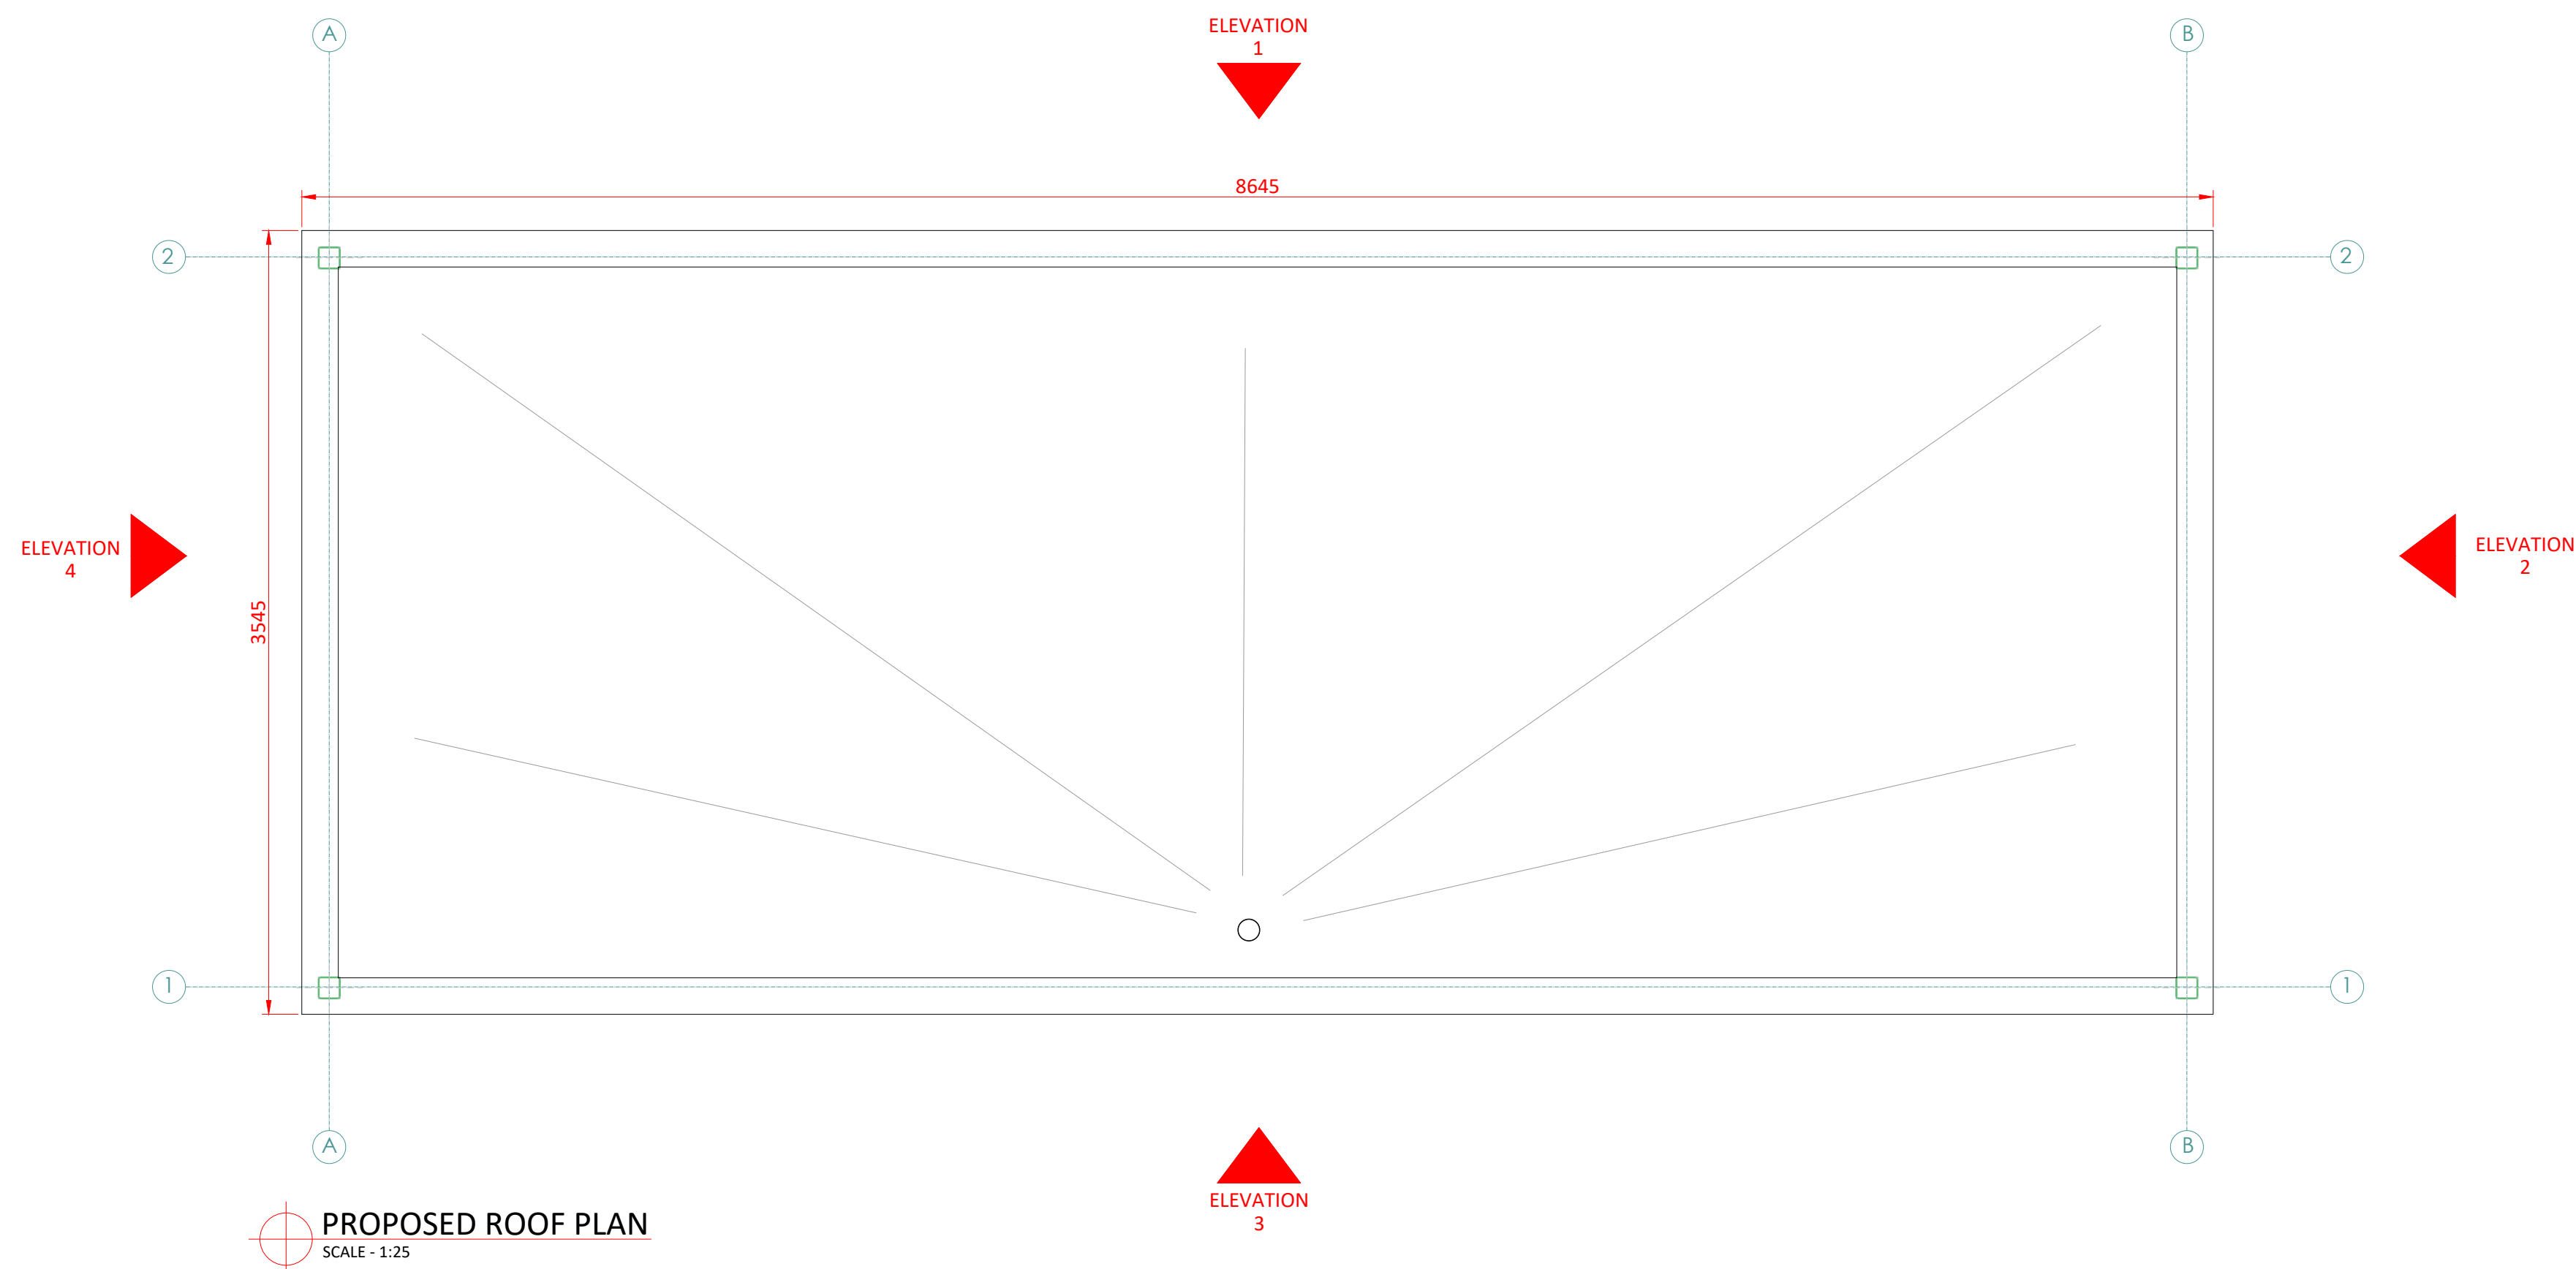


PROPOSED ROOF PLAN
SCALE - 1:25

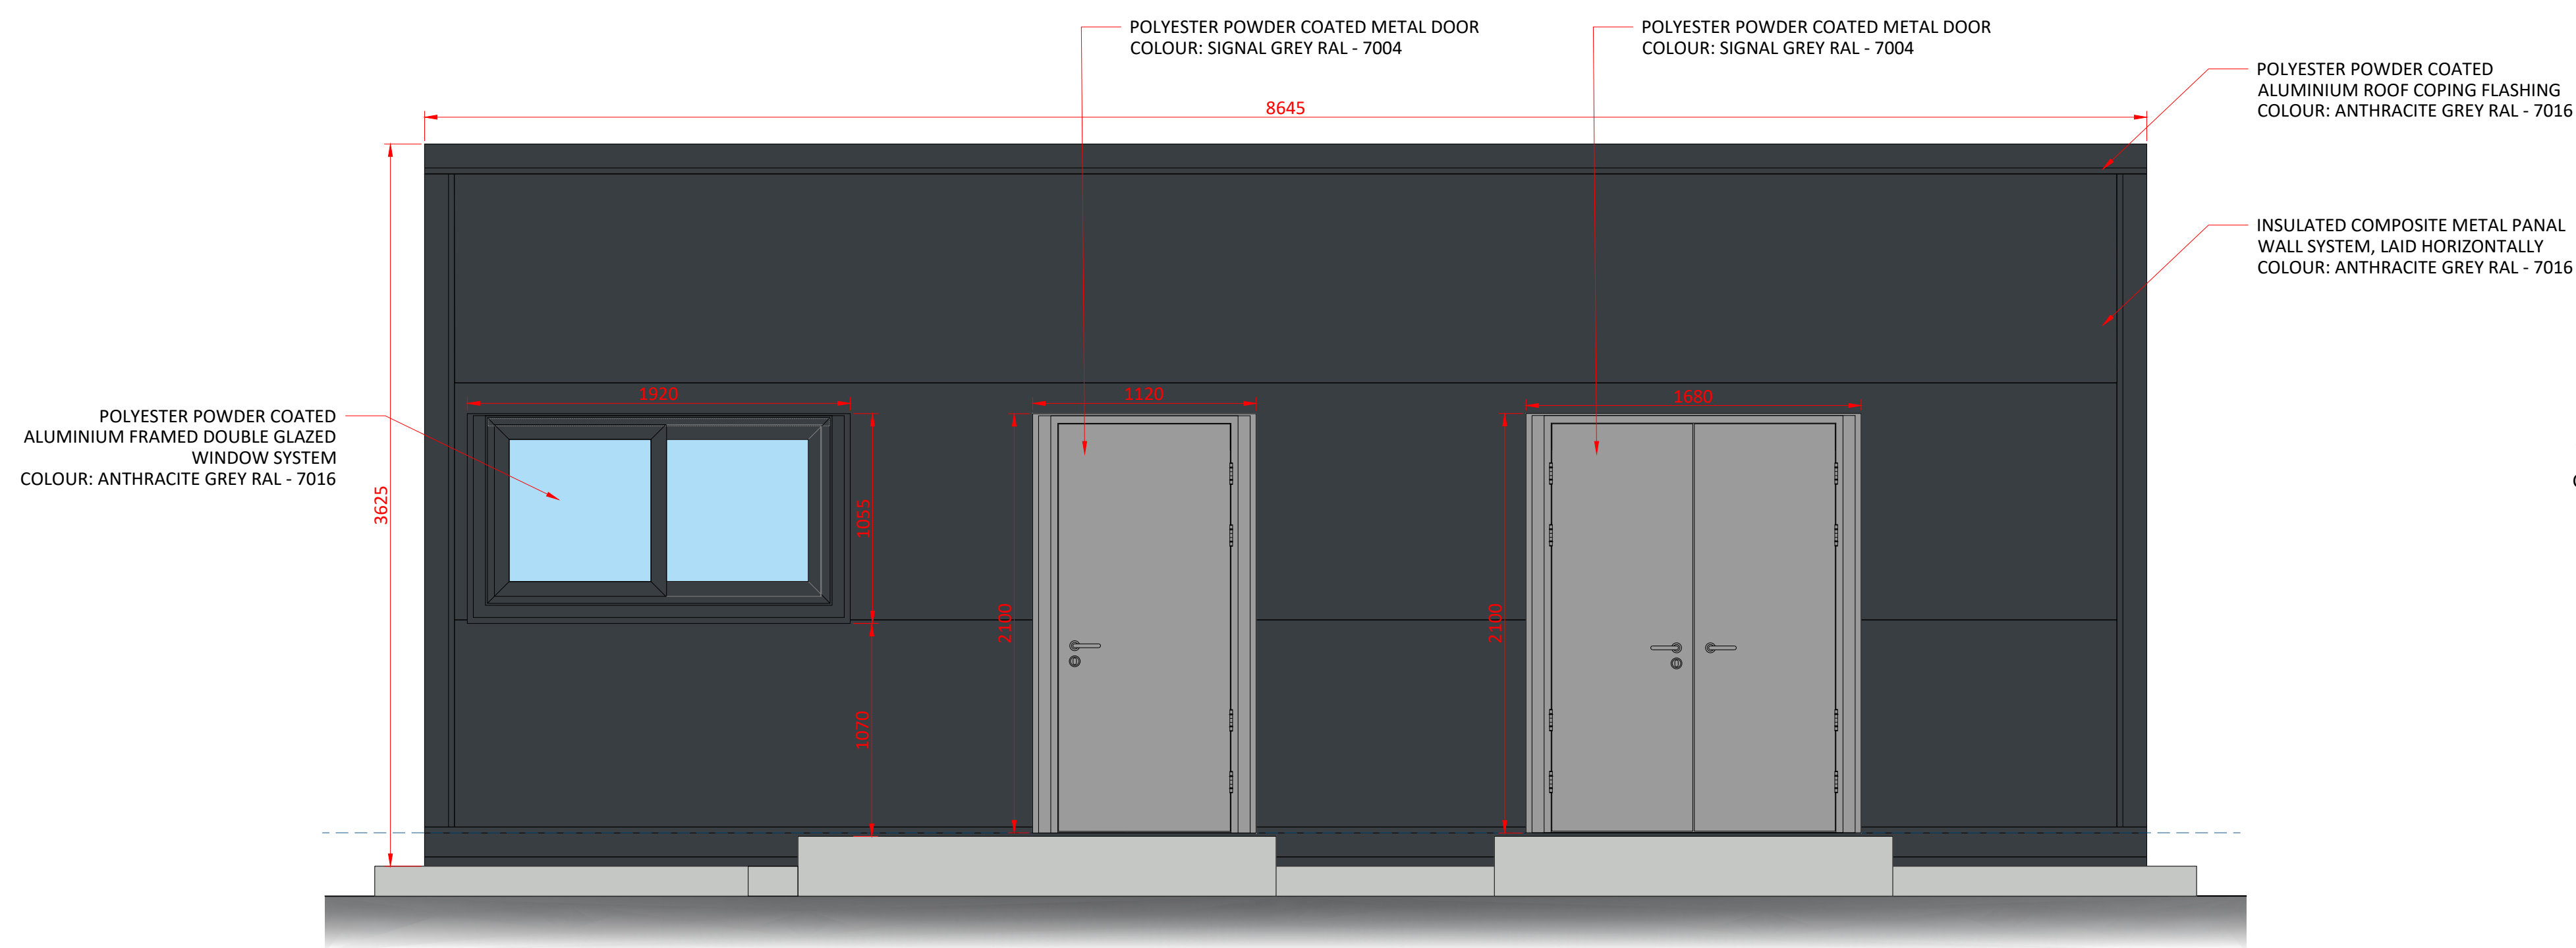


PROPOSED ELEVATION 1
SCALE - 1:25

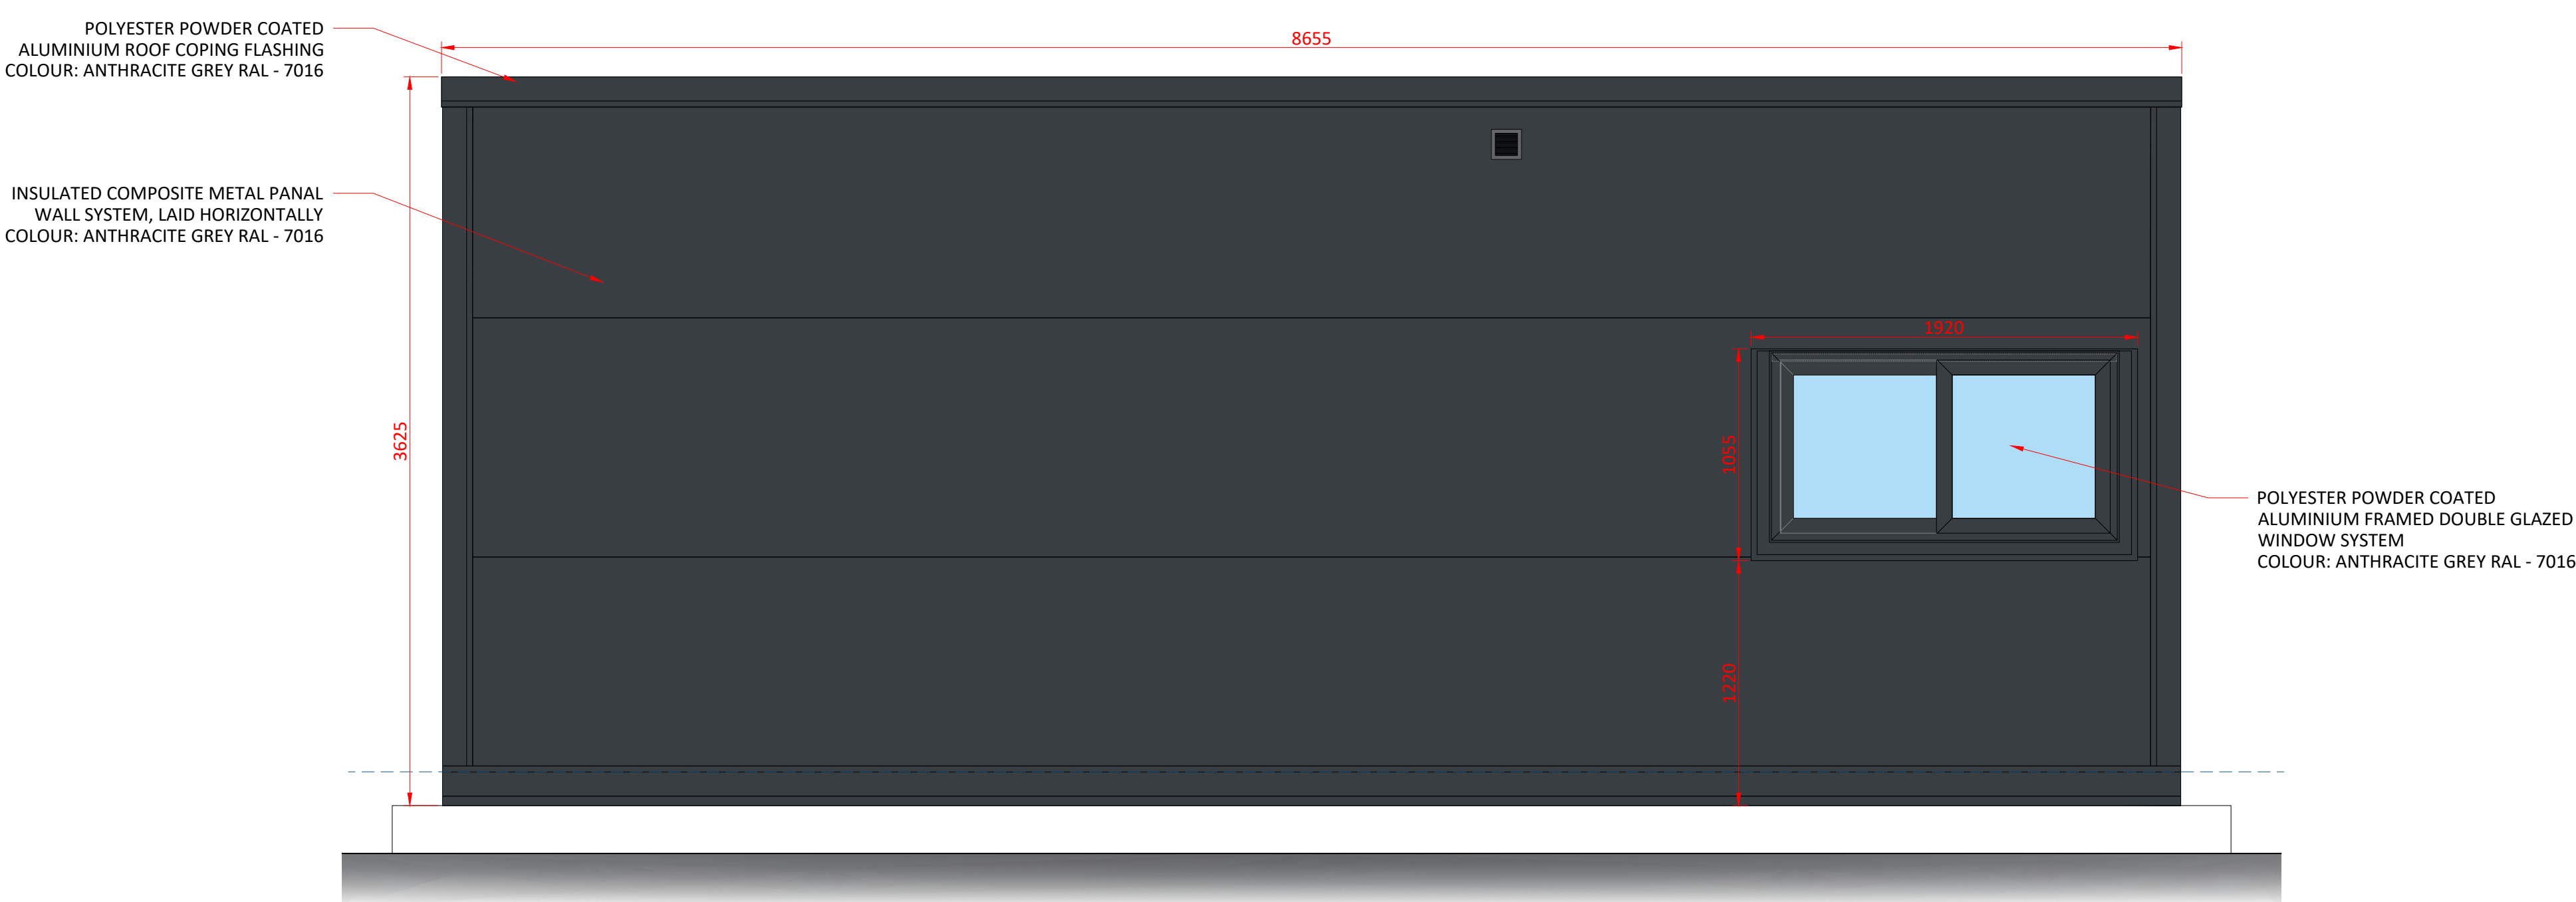

PROPOSED ELEVATION 3
SCALE - 1:25

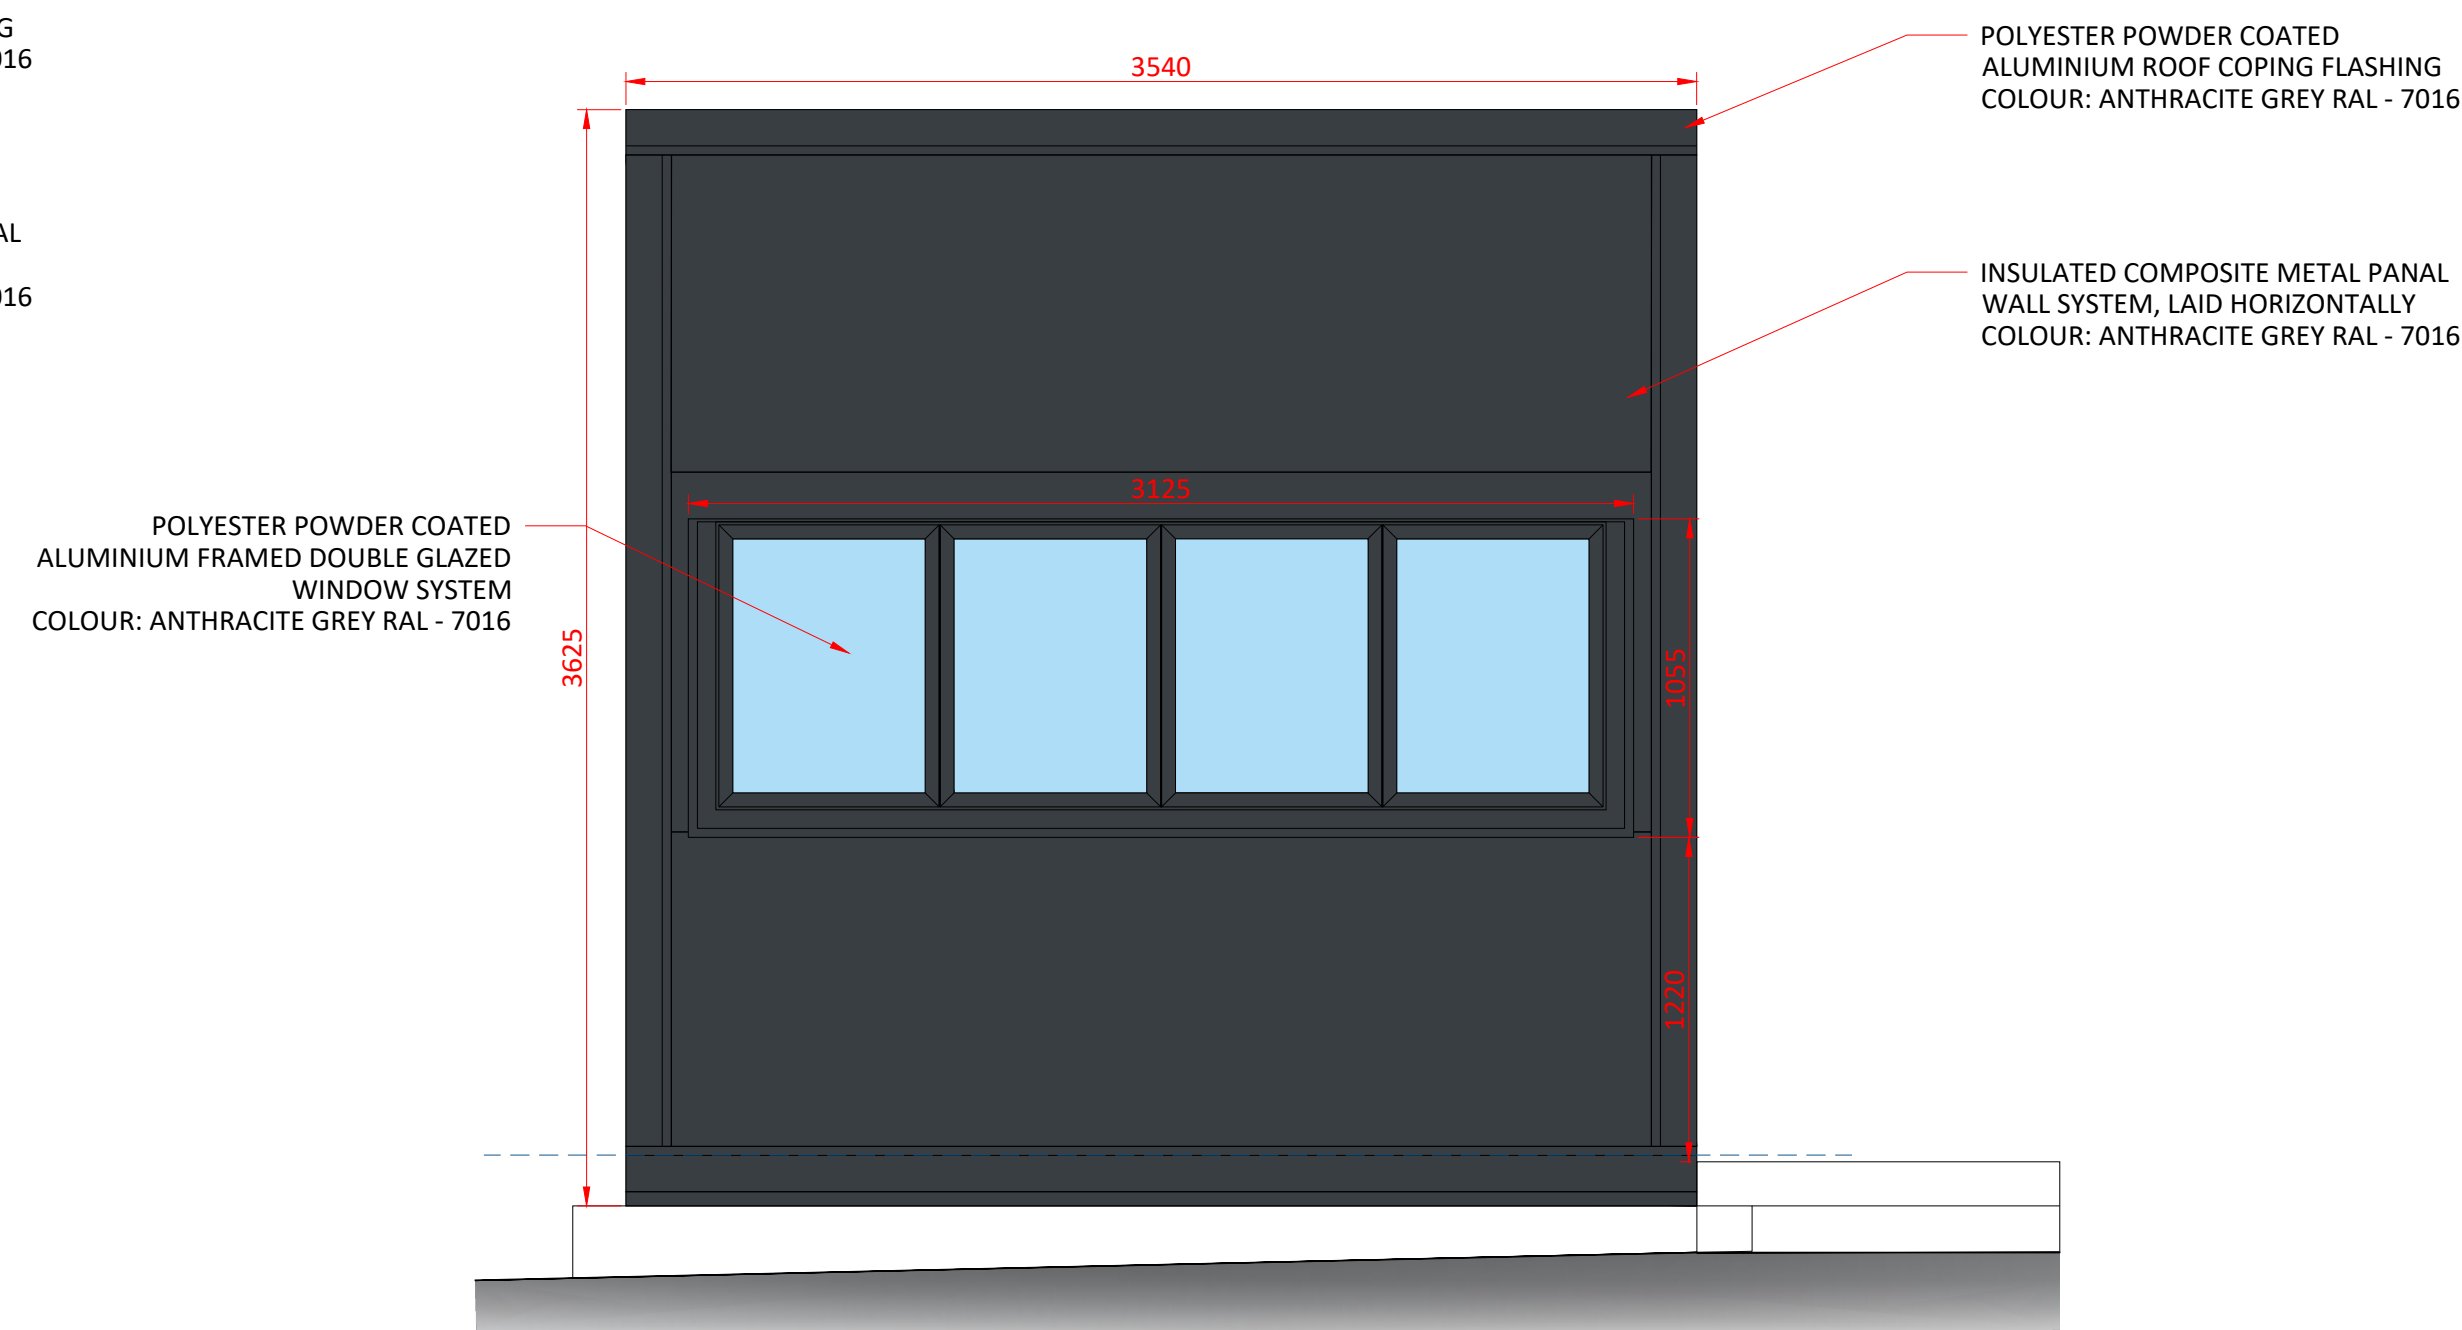

PROPOSED ELEVATION 2
SCALE - 1:25

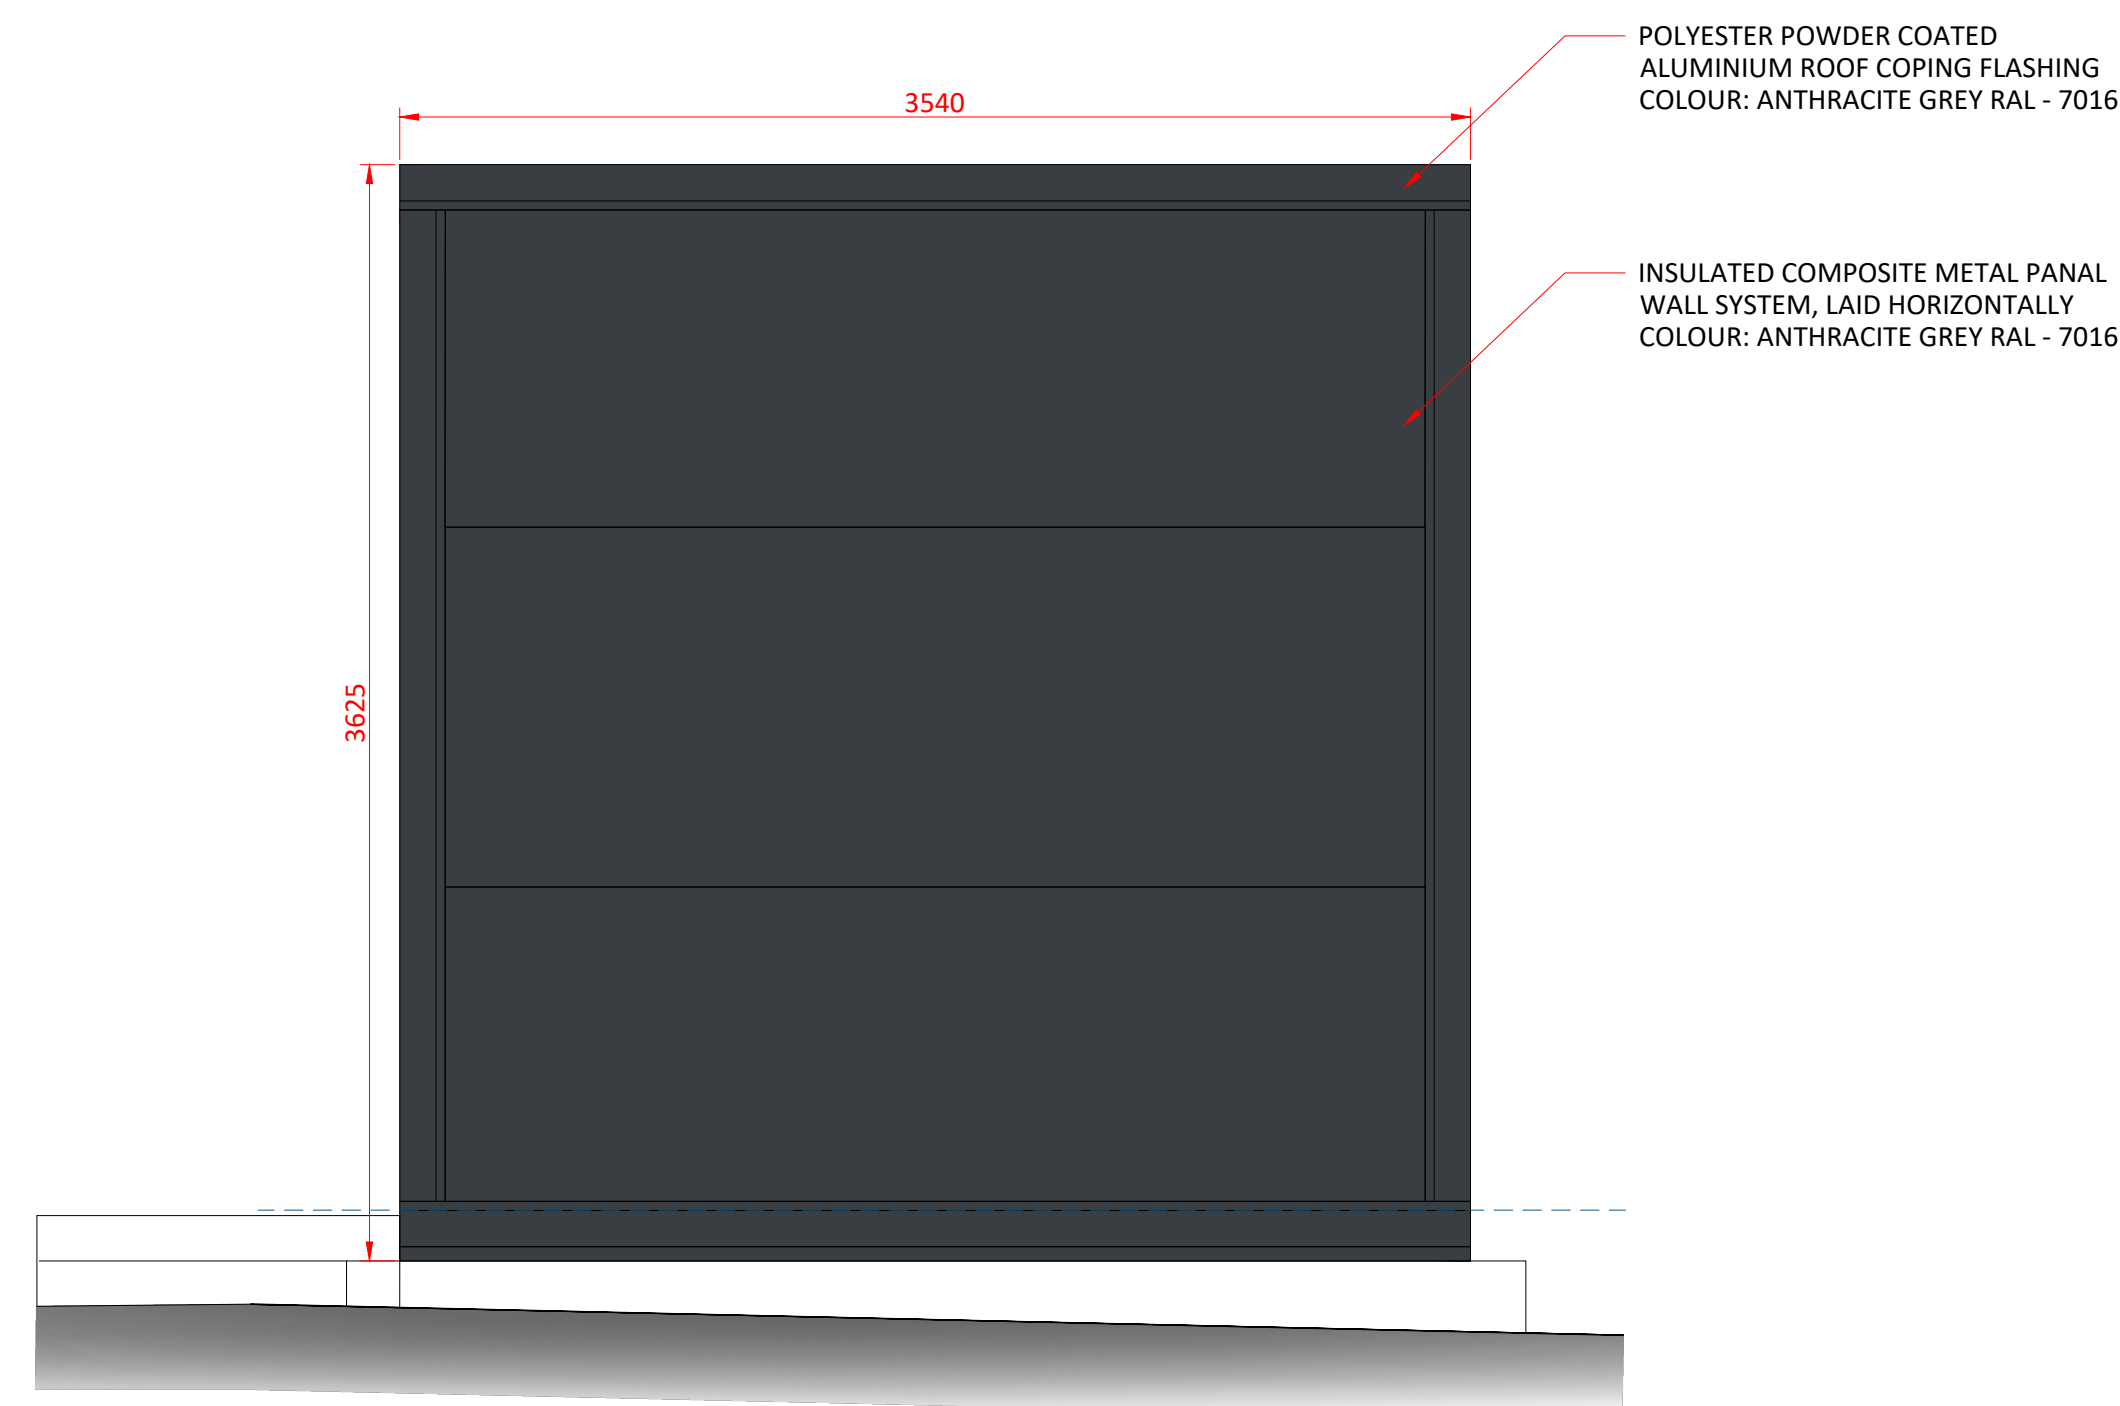

PROPOSED ELEVATION 4
SCALE - 1:25

Scale the drawing for planning purposes only.
Ashton Smith is not responsible for discrepancies in figure dimensions.
Construction must note all dimensions from site.
This drawing is copyright and is for use on this site only.
This drawing is to be used solely for information as intended.
For other information refer to the latest revision of any cross-referenced drawing.



SCHEDULE OF AREAS:

NOTES:

REV	DATE	DESCRIPTION	CB	KN
1	11/02/2024	DRAWING UPDATED FOLLOWING COMMENTS RECEIVED FROM PLANNING CONSULTANT 11/02/2024	CB	KN
2	30/04/2026	INITIAL ISSUE FOR PLANNING PURPOSES	CB	KN

REVISION NO.	REVISION	DATE	BY	CHKD BY
1	24086 - ASA - 00 - EX.SI - D - A - NMA04 _ (S4 - P02)	30/04/2026	S4	P02

PROJECT TITLE	VAN STORAGE FACILITY JAMES KEARNS AVENUE ROCHDALE, OL16 4NW
CLIENT	LYSANDER
DESIGNER	AshtonSmith Beyond Design