


KEY


- 1 New western red cedar cladding (~70mm planks with 5mm shadow gaps)
- 2 New facing brickwork Colour: Red (TBC)
- 3 New Painted Render Colour:Off White
- 4 New Painted Render Colour:MidGrey
- 5 New Double Glazed Windows. Colour: Mid Grey
- 6 New Double Glazed Sliding Doors with Glass Juliet Balcony. Colour: Mid Grey
- 7 New Double Glazed French Doors. Colour: Mid Grey
- 8 New Colour coated pressed metal. Colour: Anthracite, RAL 7016
- 9 New Slates

NOTES


1. This drawing and the copyrights and patents herein are the designer's property and may be used or reproduced only under contract.
2. All dimensions are to be verified prior to commencement on site, and any discrepancies must be reported to the designer.
3. Figured dimensions only are to be used from this drawing. If any doubt exists, then clarification must be sought from the designer. On no account scale off this drawing.
4. All work must be carried out in accordance with the current Building Regulations, Codes of Practice and British Standards. If any doubt exists then clarification must be sought from the designer.

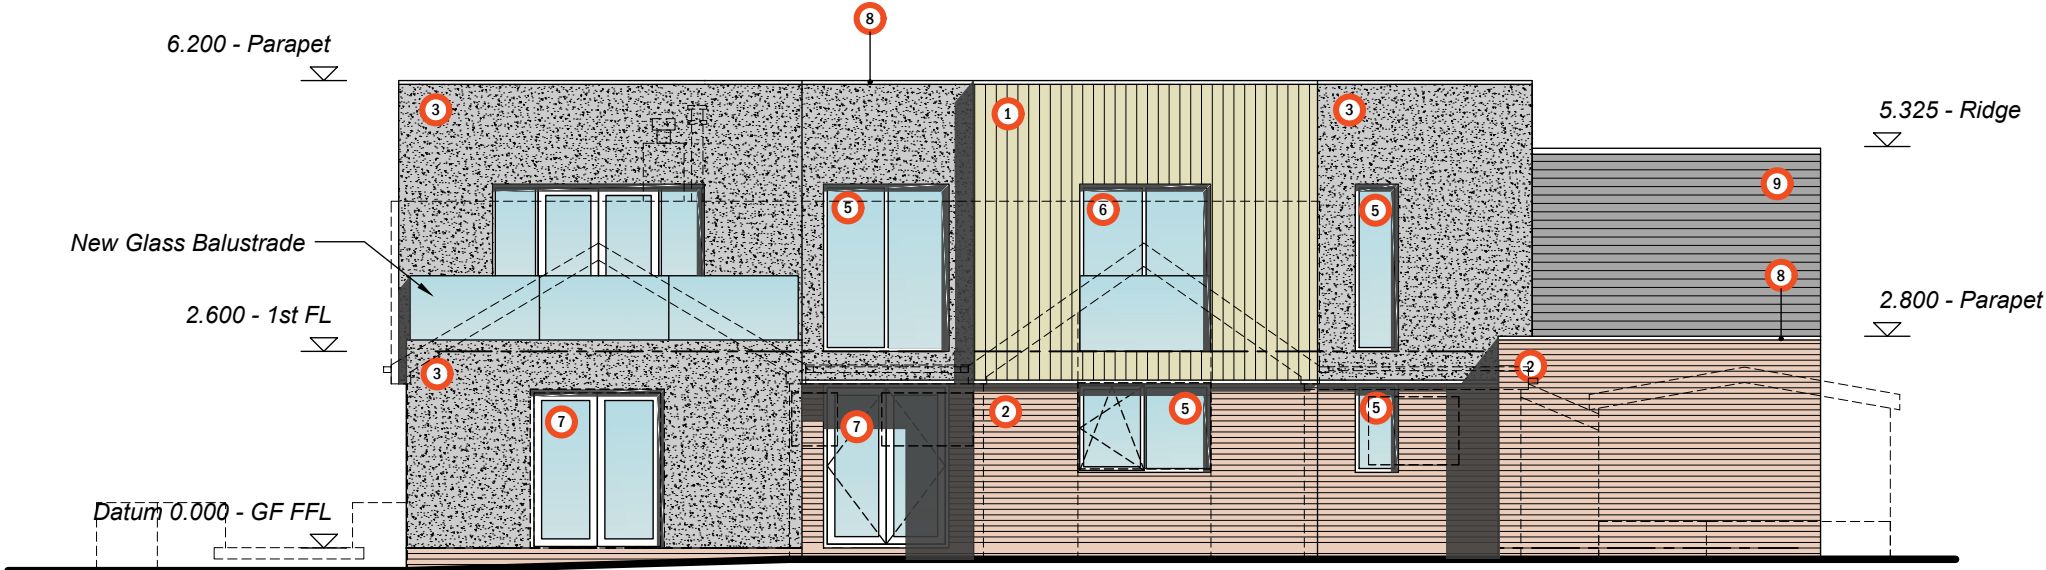


PROPOSED REAR (NORTH WEST) ELEVATION

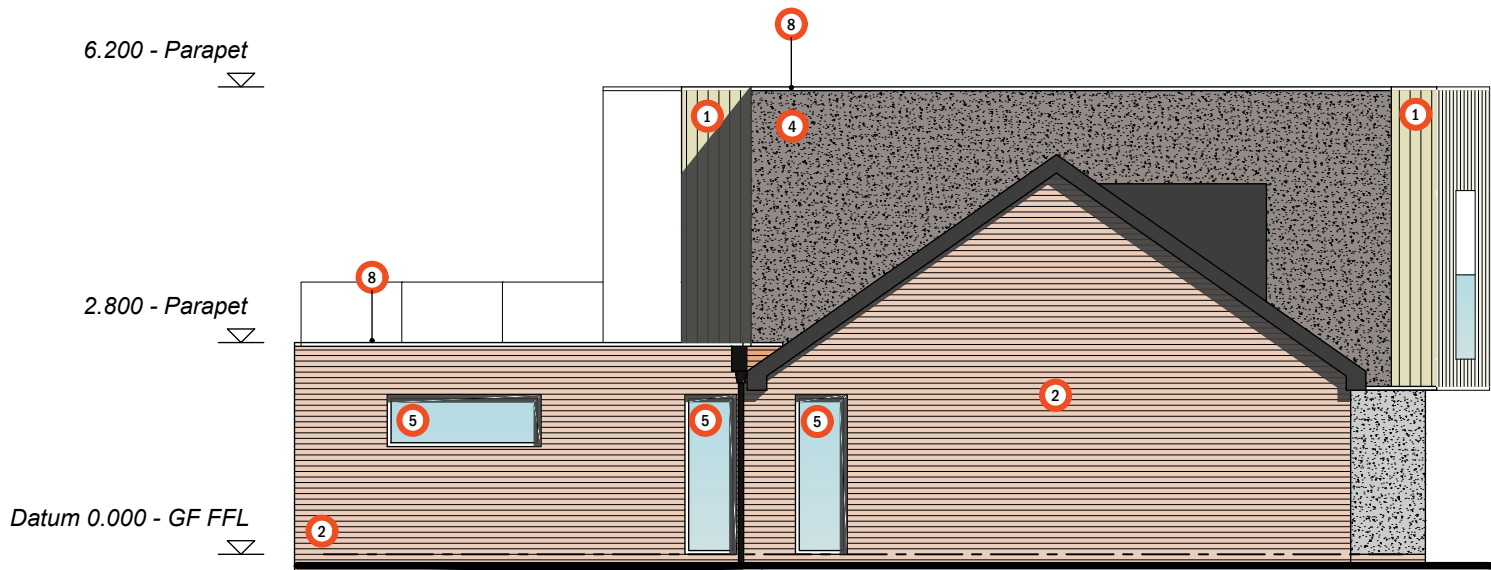

PROPOSED SIDE (SOUTH WEST) ELEVATION

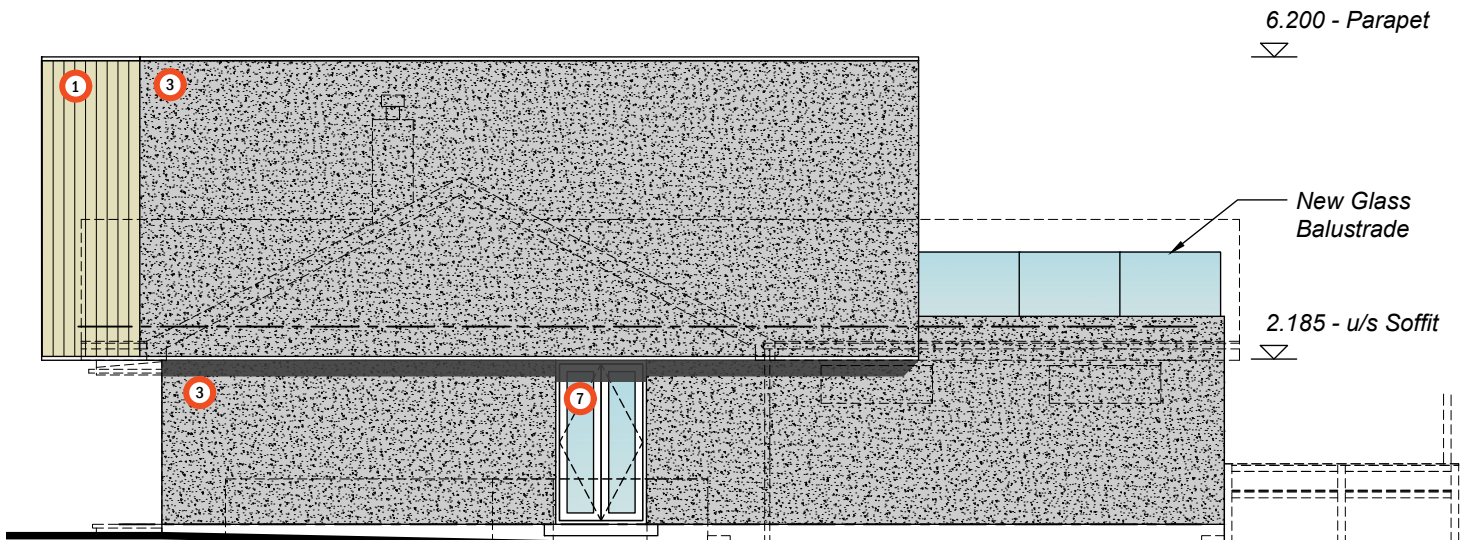

PROPOSED SIDE (NORTH EAST) ELEVATION

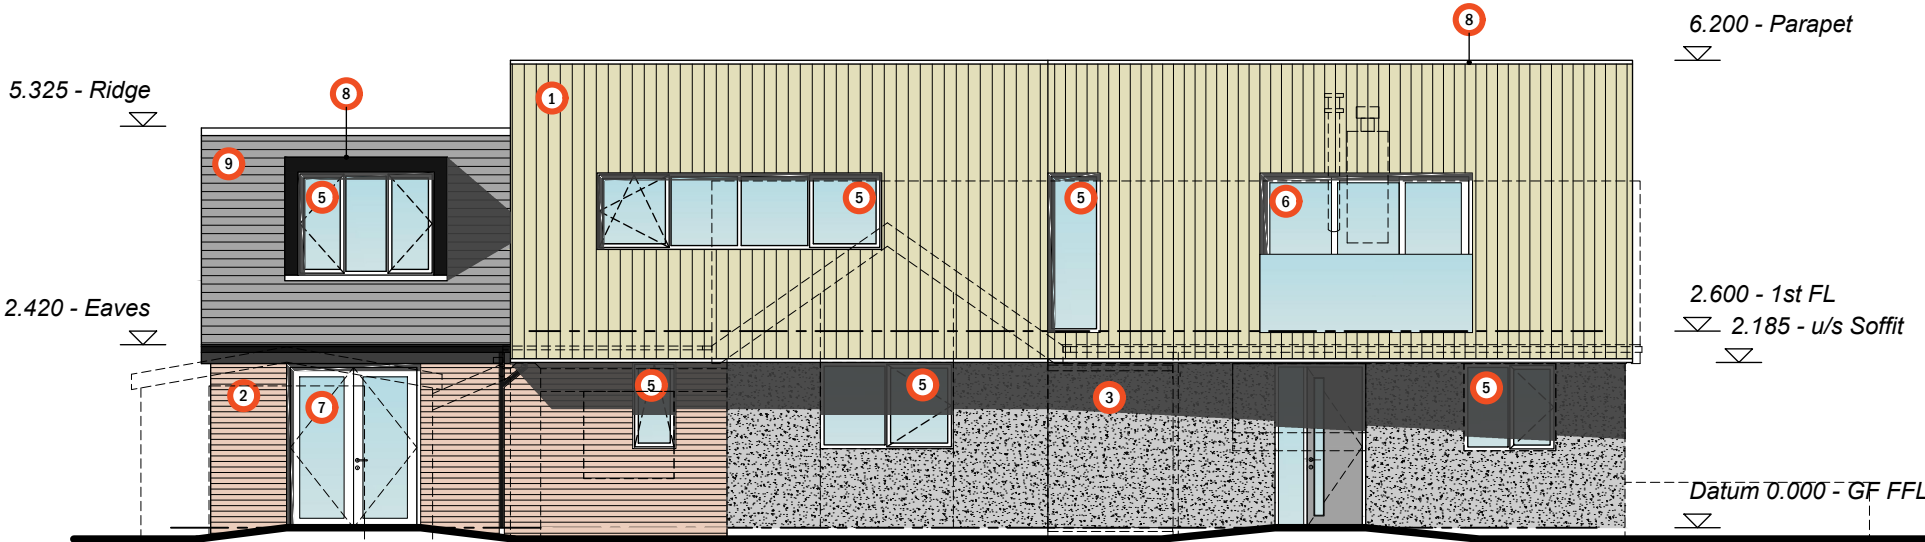

PROPOSED FRONT (SOUTH EAST) ELEVATION

Revisions

Client
Mr Liam Dyson

Project
Proposed Extension Internal Alterations
and New First Floor over Existing
Bungalow.
5 Alexander Drive, Milnrow, OL16 3LY

Drawing Title
Proposed Elevations

Drawing Number
DYS01/203

Date
11.05.26

Revision
..

Scale
1:100

ROBERT OCKELFORD
ARCHITECTURAL DESIGN

+44 (0) 7736 305 995
contact@ro-ad.co.uk
4 Providence Street, Wallenden
Totternham, OL14 6TH