



NOTES


1. This drawing and the copyrights and patents herein are the designer's property and may be used or reproduced only under contract.
2. All dimensions are to be verified prior to commencement on site, and any discrepancies must be reported to the designer.
3. Figured dimensions only are to be used from this drawing. If any doubt exists, then clarification must be sought from the designer. On no account scale off this drawing.
4. All work must be carried out in accordance with the current Building Regulations, Codes of Practice and British Standards. If any doubt exists then clarification must be sought from the designer.

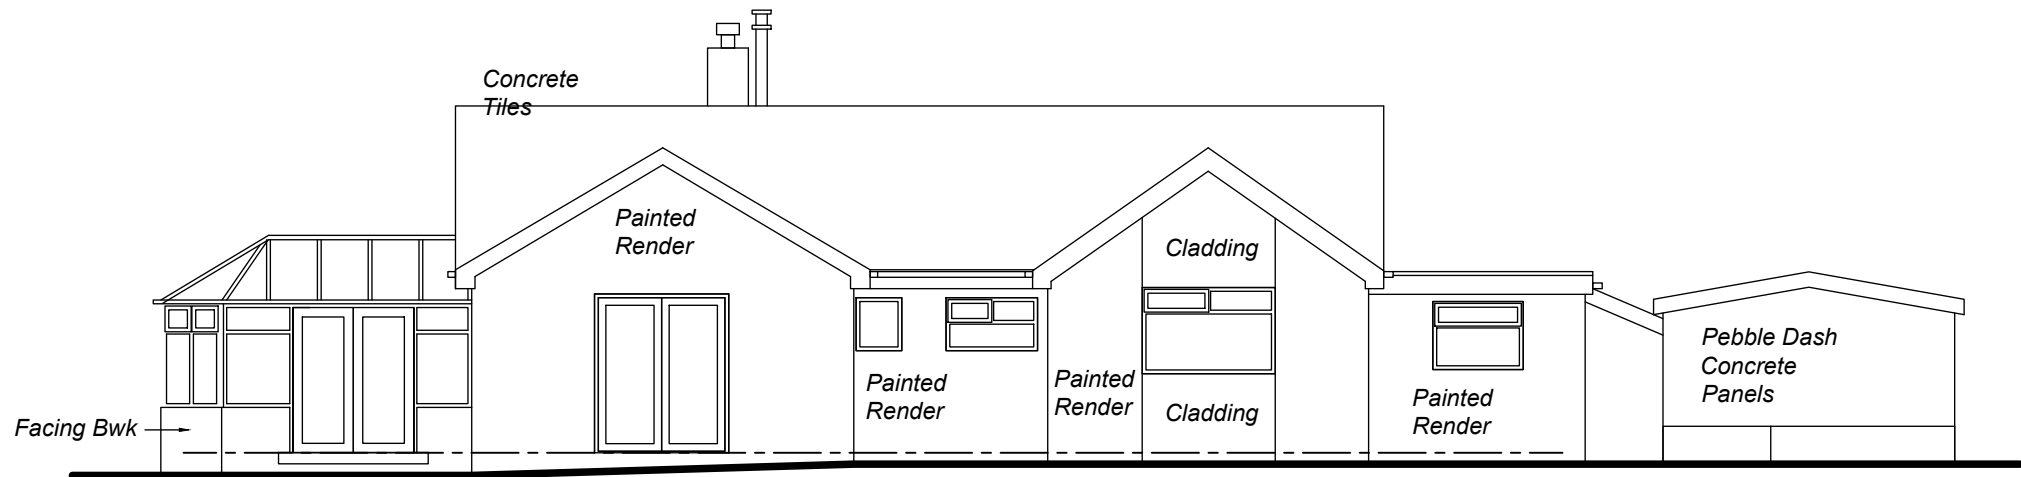


EXISTING REAR (NORTH WEST) ELEVATION

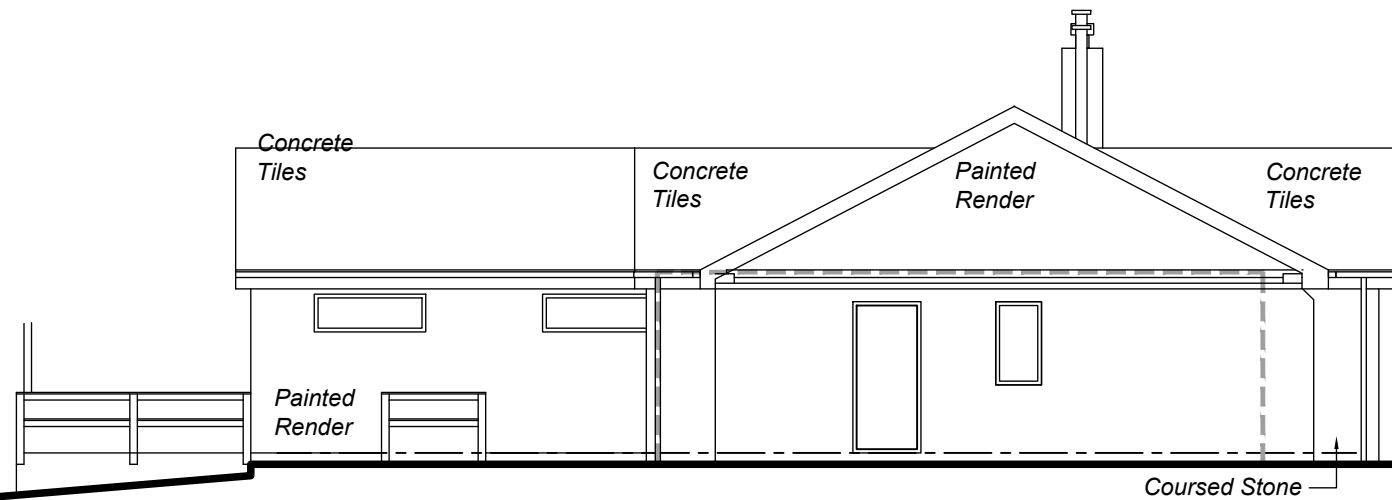

EXISTING SIDE (SOUTH WEST) ELEVATION

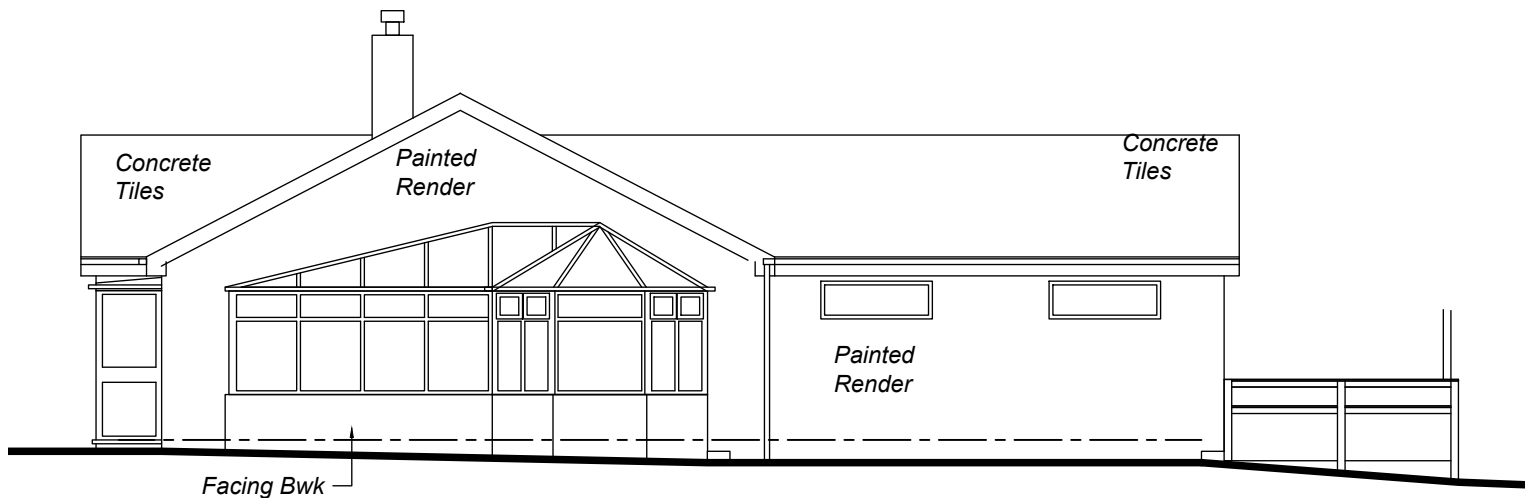

EXISTING SIDE (NORTH EAST) ELEVATION

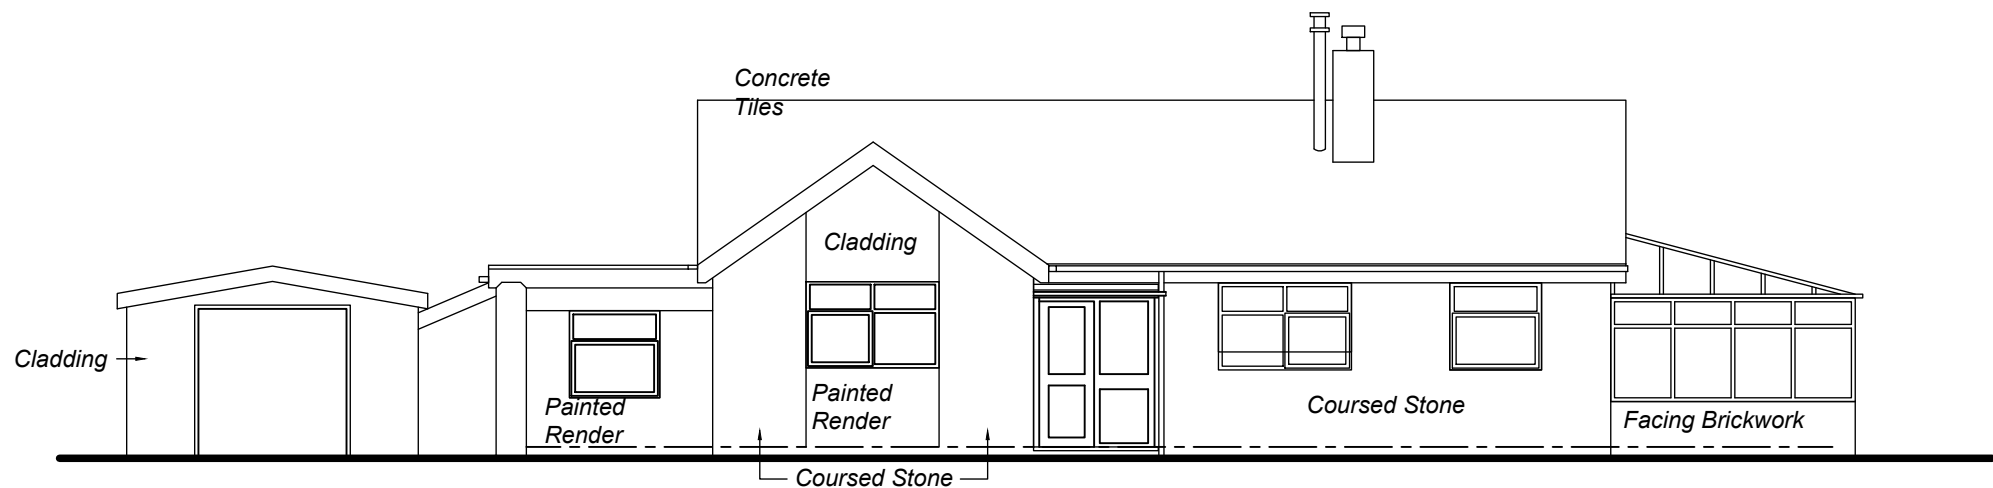

EXISTING FRONT (SOUTH EAST) ELEVATION

| Revisions |
|-----------|
|           |

Client  
Mr Liam Dyson

Project  
Proposed Extension Internal Alterations  
and New First Floor over Existing  
Bungalow.  
5 Alexander Drive, Milnrow, OL16 3LY

Drawing Title  
Existing Elevations

| Drawing Number | Revision |
|----------------|----------|
| DYS01/103      | ..       |

| Date     | Scale |
|----------|-------|
| 11.05.26 | 1:100 |