


Elevation Plan

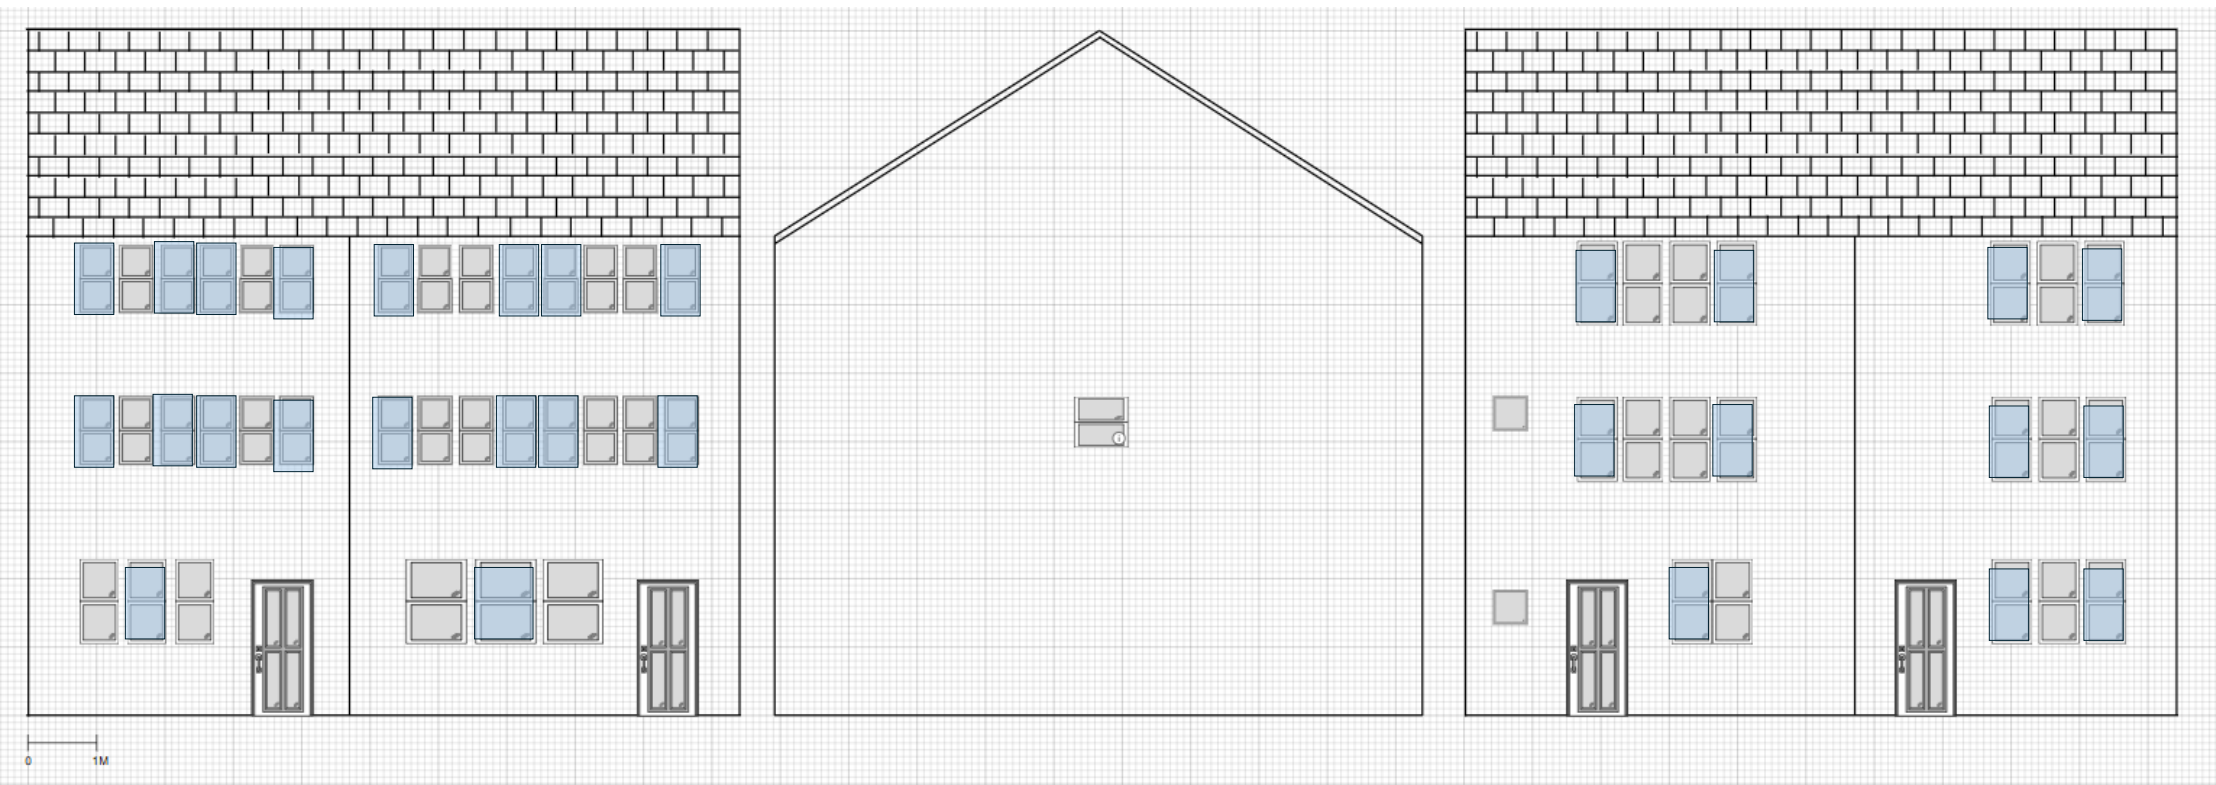

There is to be no external alterations other than the replacement of windows and doors.

The windows and doors will be like for like and be wooden frames with double glazed units

29 VERTICAL OPENING WINDOWS = 

27 FIXED WINDOWS