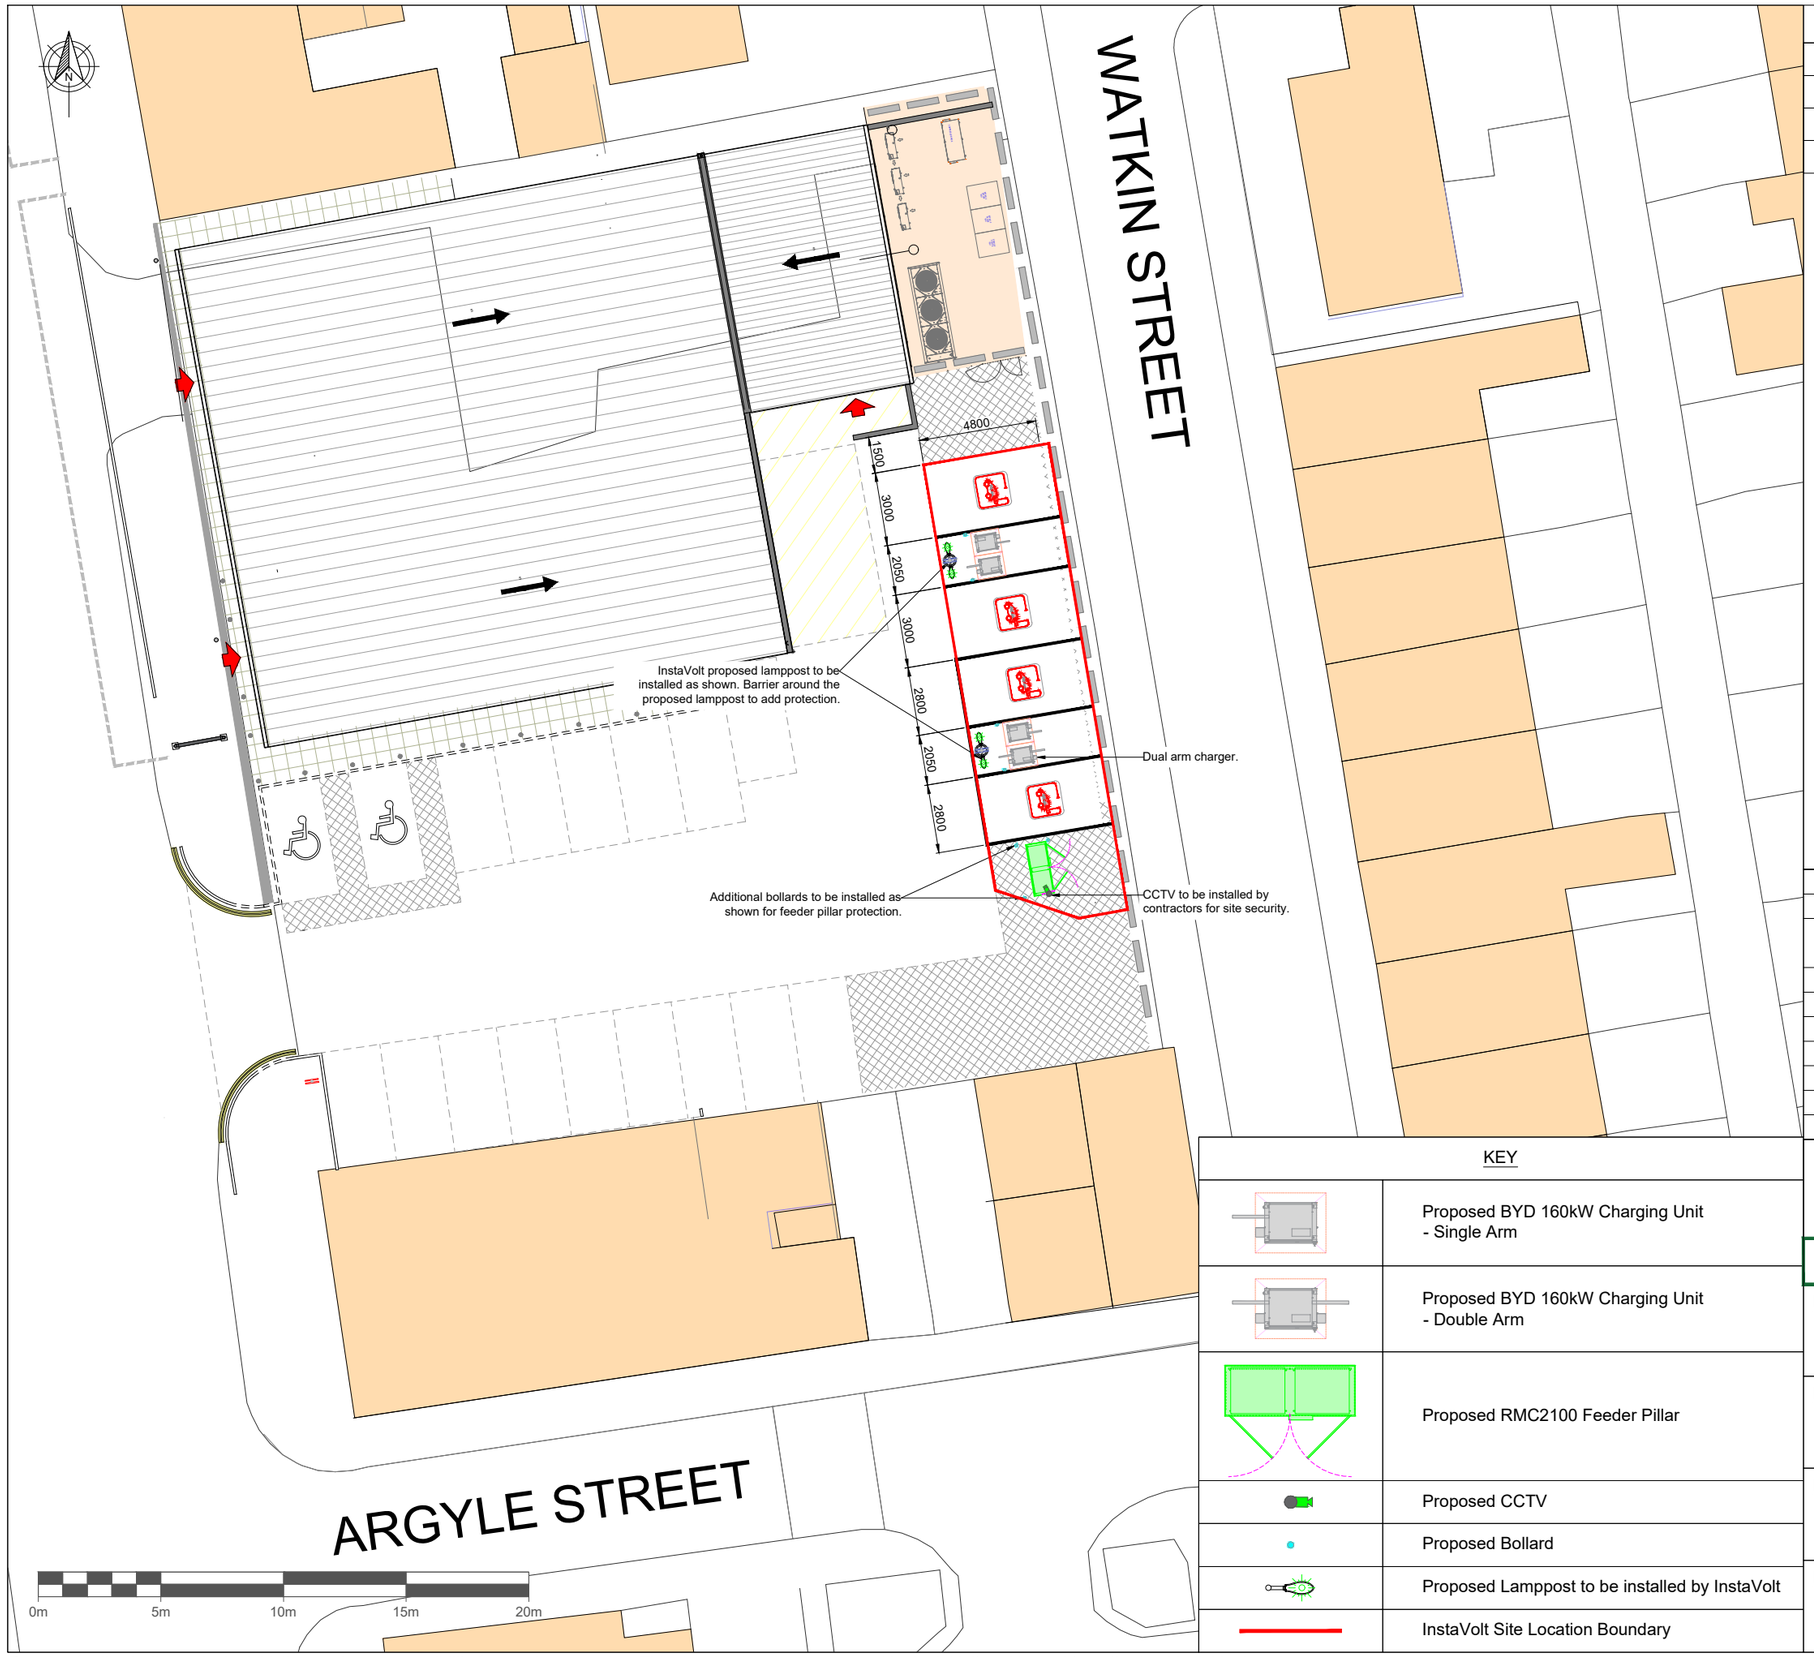


© Crown Copyright and database rights 2025. OS AC0000813445

Proposed BAYS UTILISED		PROPOSED EV BAYS	
Description	No.	Description	No.
Standard EV Bay	6	Wider EV Bay	2
		Standard EV Bay	2

NOTES

1. Chargers and feeder pillar to be installed flush to ground on proposed parking bay surface finish, level with bays.
2. Proposed parking bay location and line painting to be reconfigured as shown.
3. CCTV Masking Requirements:
 - Masking to be applied for all private property.
 - Masking to be applied for views of commercial buildings outside Instavolt's leasehold.
 - Masking not required for roads and other publicly accessible areas.
4. Measurements from a kerb should always be taken from the face of the kerb.
5. All measurements to be taken from the centre point of a line, unless stated otherwise.
6. Please refer to the clients approved planning application for further information regarding the site.
 - Drawing Ref.: 23/00820/FUL
7. Drawing issued for design only. Must not be used for construction.
8. Site Area = 89.7m²

REV.	DESCRIPTION	REV. BY	APP.	DATE
A	Issued for comment	JBM	AE	05/05/26
B	Instavolt site boundary altered to suit repositioned feeder pillar and bay sizes.	JBM	AE	18/05/26

KEY

	Proposed BYD 160kW Charging Unit - Single Arm
	Proposed BYD 160kW Charging Unit - Double Arm
	Proposed RMC2100 Feeder Pillar
	Proposed CCTV
	Proposed Bollard
	Proposed Lamppost to be installed by InstaVolt
	InstaVolt Site Location Boundary

INSTAVOLT

InstaVolt Ltd, 6 Cedarwood, Crockford Lane, Chineham Park, Hampshire, RG24 8WD
© InstaVolt Ltd. 2026

INTERNALLY APPROVED

PROJECT ADDRESS 473 - 475 Oldham Road, Rochdale, OL16 4TD	Grid Ref.: SD 90476 11760 Lat, Long: 53.602320, -2.1453964
PROJECT NAME METAL CRAFT - OLDHAM RD, ROCHDALE	DRAWN BY JBM
DRAWING TITLE PLANNING SITE LAYOUT	SCALE (@A3) 1:250
DRAWING NO. 10884 - 0001_01-PL	REV. B

Drawing for illustration only, InstaVolt accept no responsibility for any inaccuracies. This drawing has been prepared by InstaVolt and issued to authorised individuals only.
Users should complete their own risk assessments. Drawing to be viewed and printed in colour.