



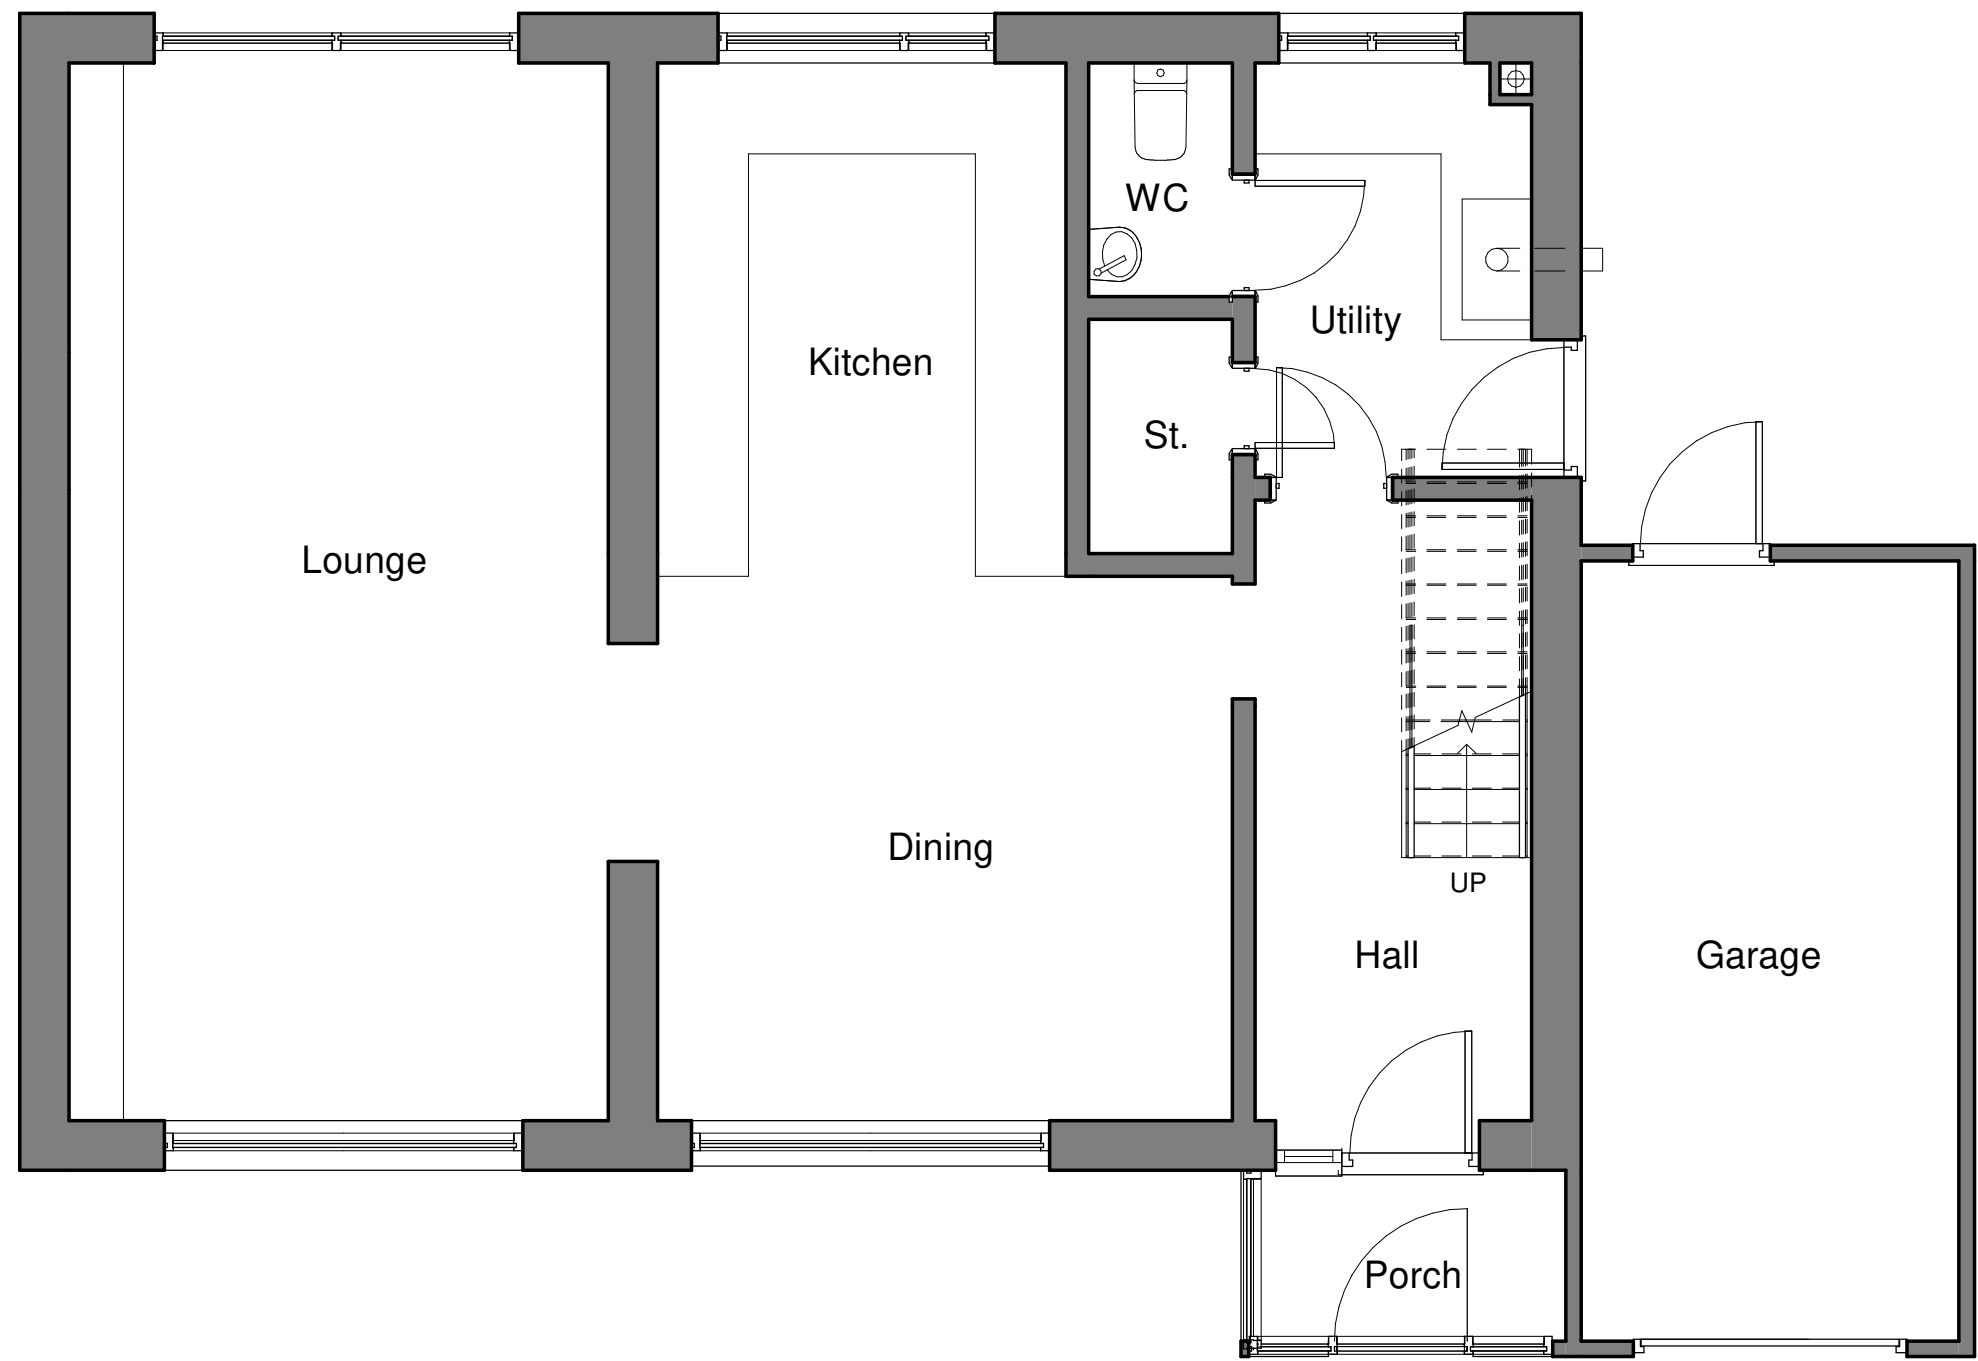

1 Existing Level 0
1 : 50

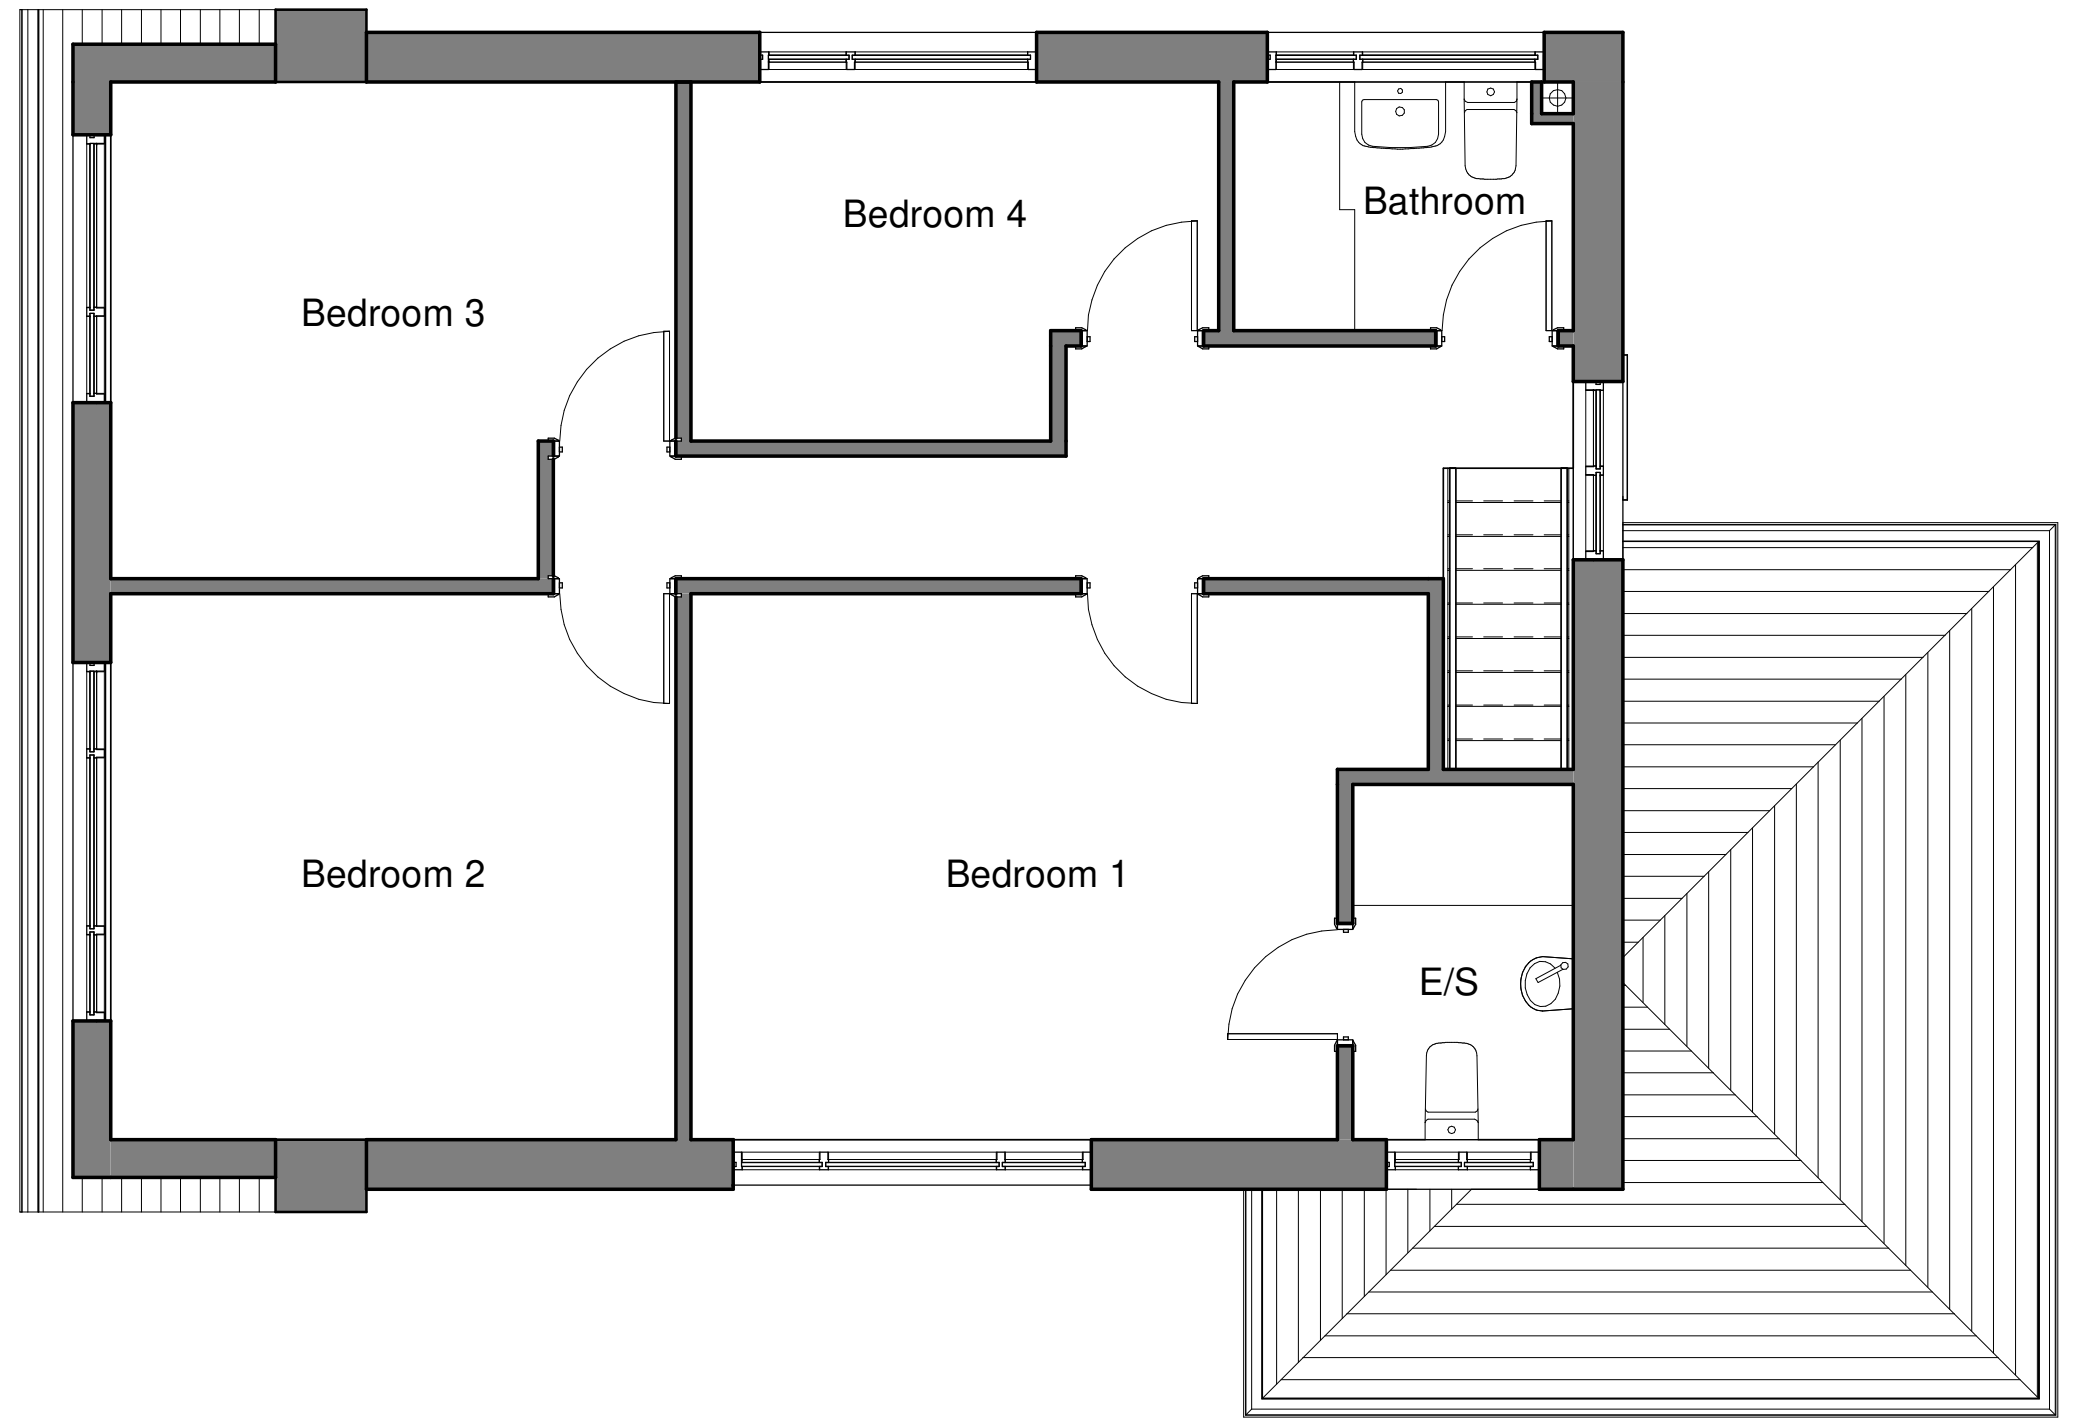

2 Existing Level 1
1 : 50