




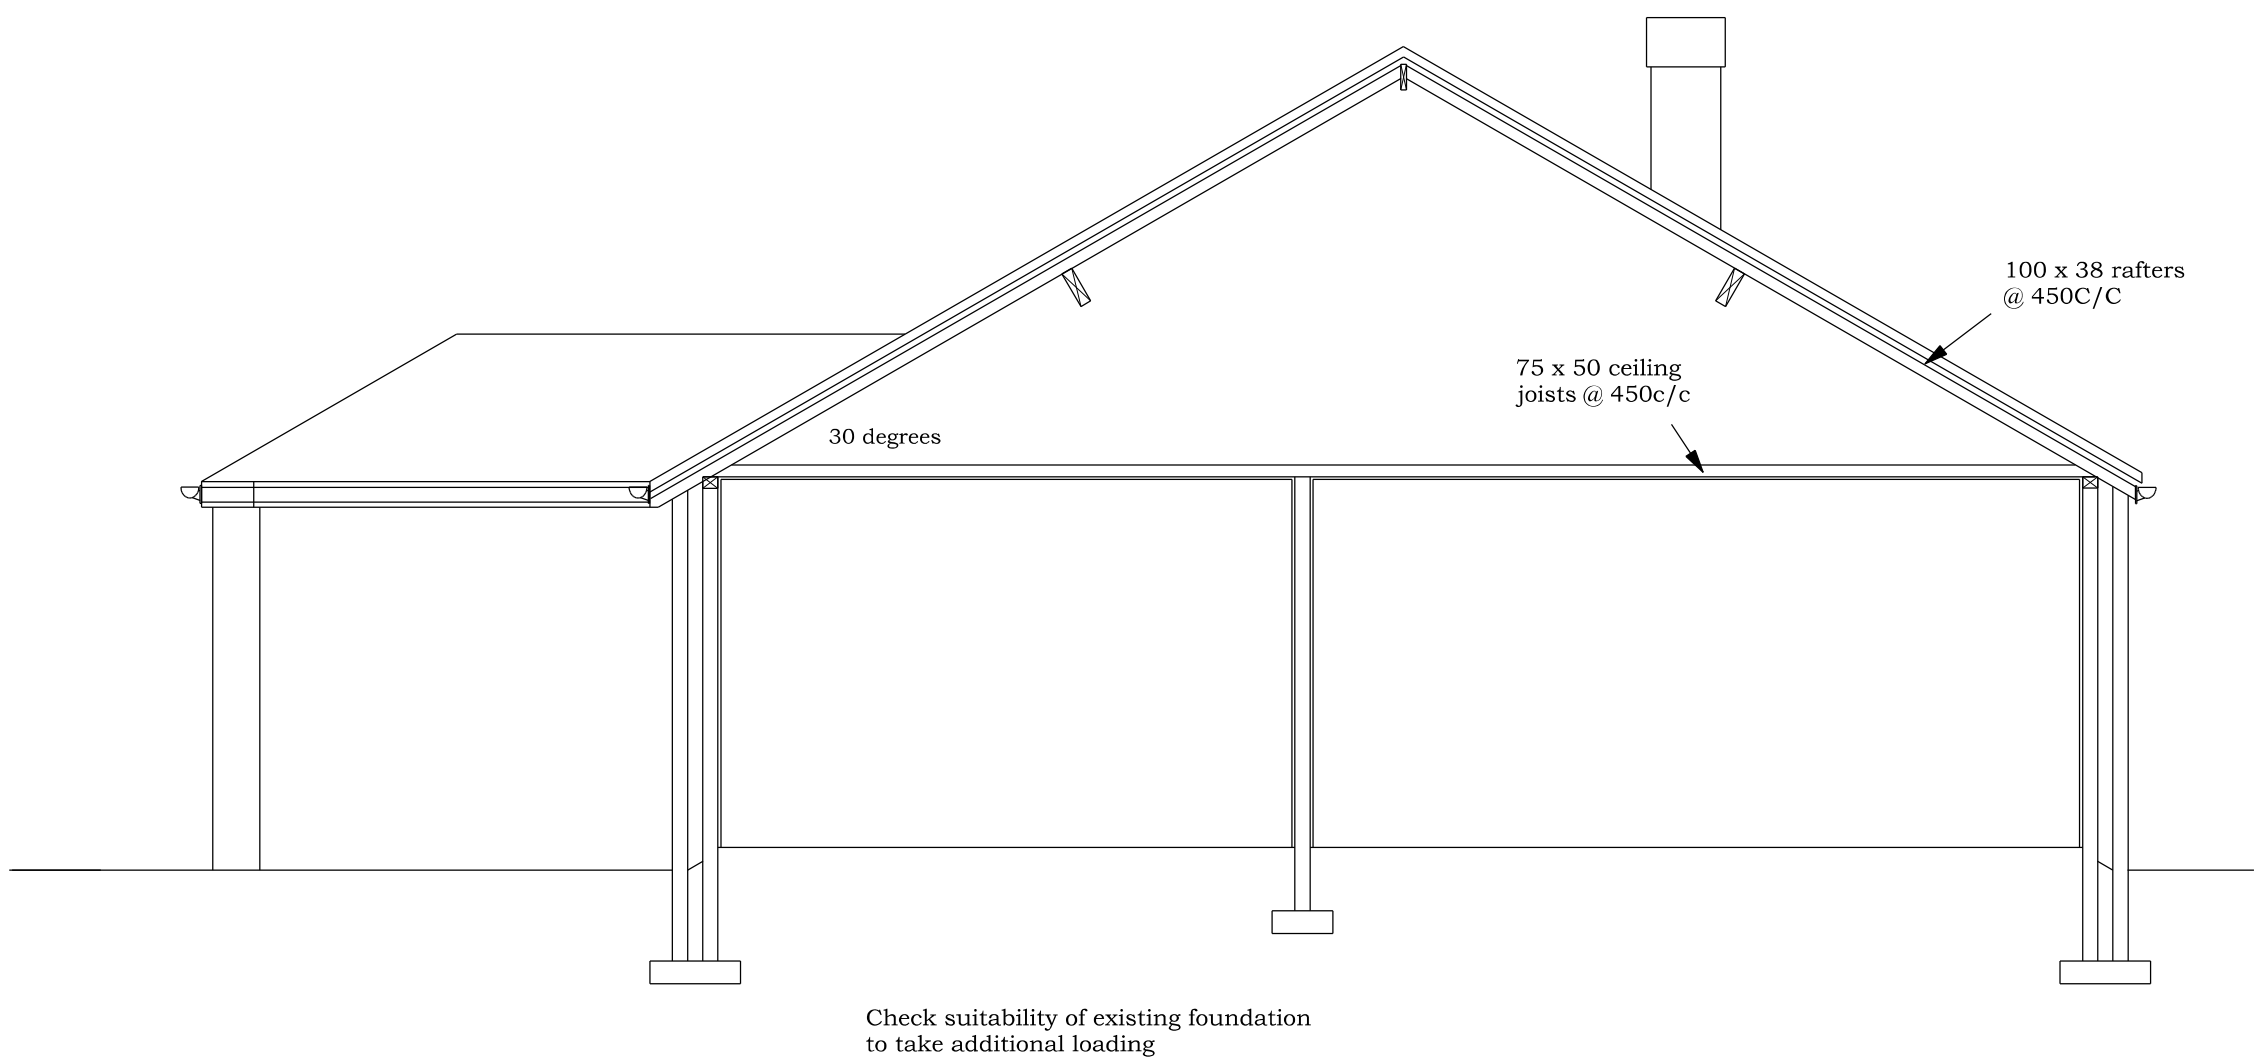


SECTION A - A

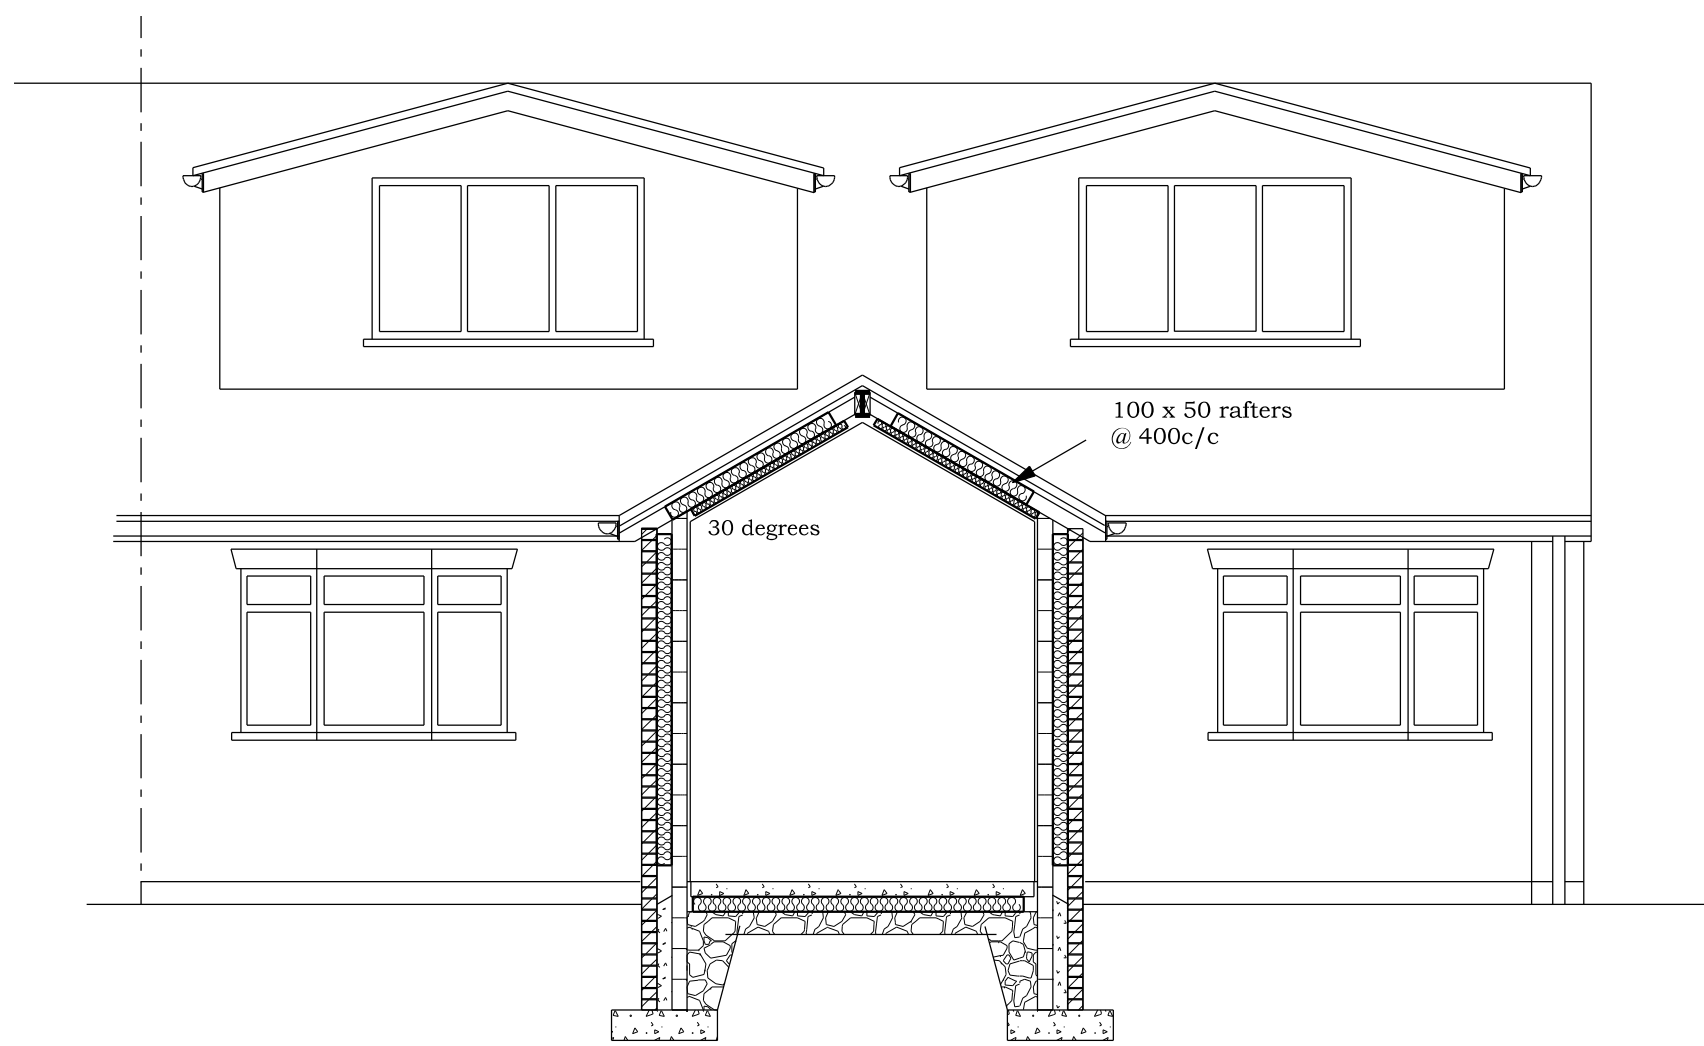


SECTION C - C

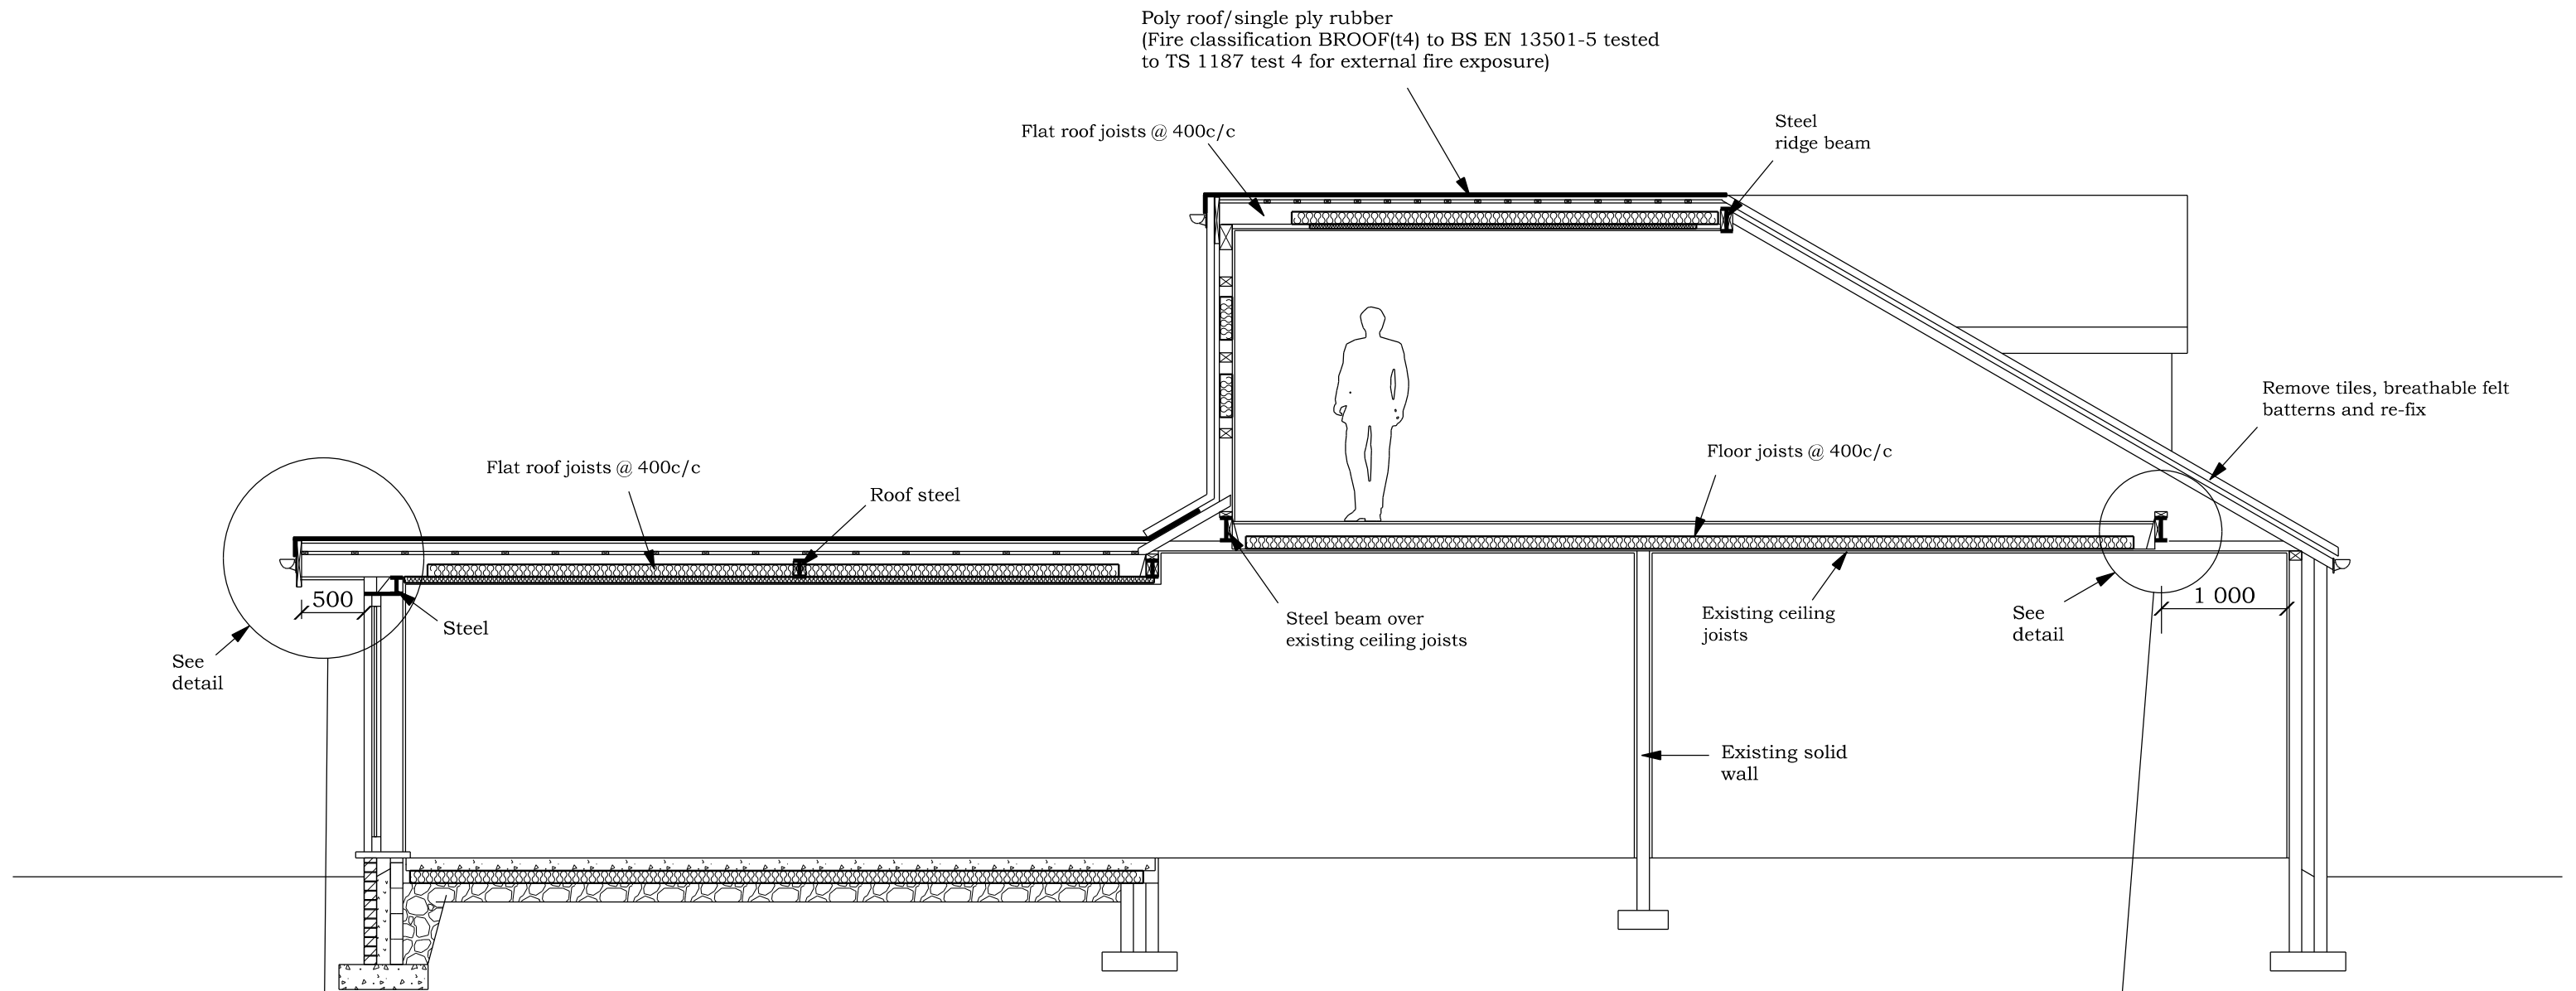

SECTION B - B

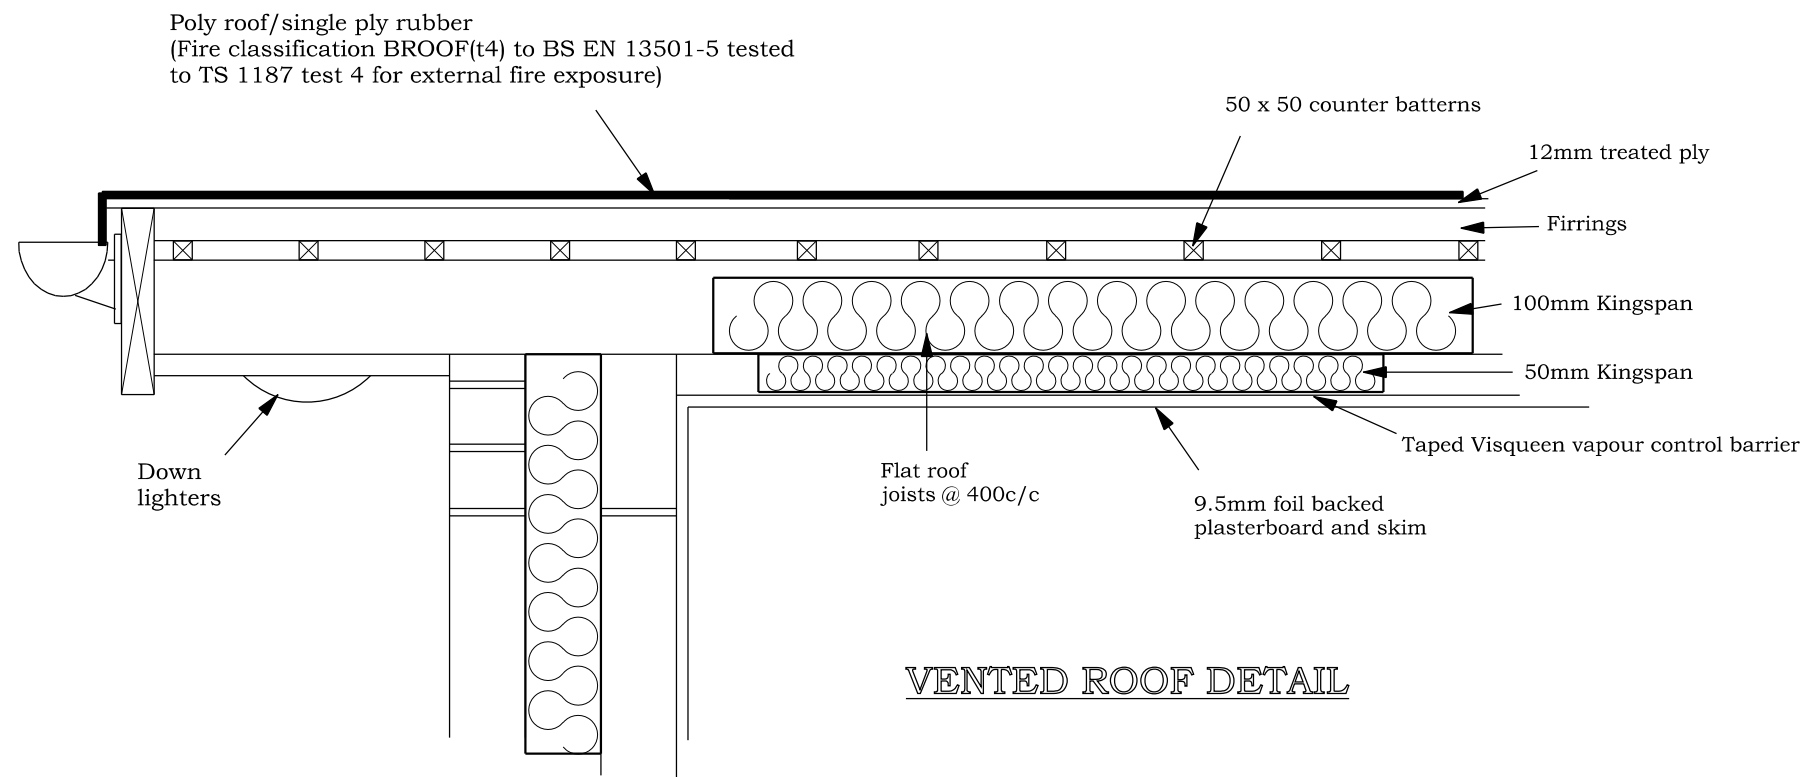


VENTED ROOF DETAIL

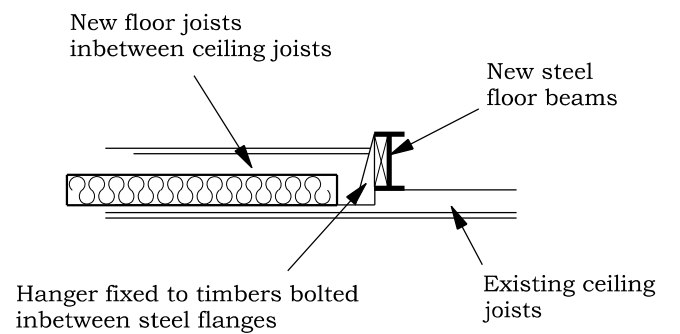

FLOOR BEAM DETAIL

BRADLEY BUILDING DESIGN LTD.
KEEPERS COTTAGE,
LYME PARK,
DISLEY.
SK12 2NS.
01625 858244
Mob 07989 326039
bradleybuildingdesign@btopenworld.com

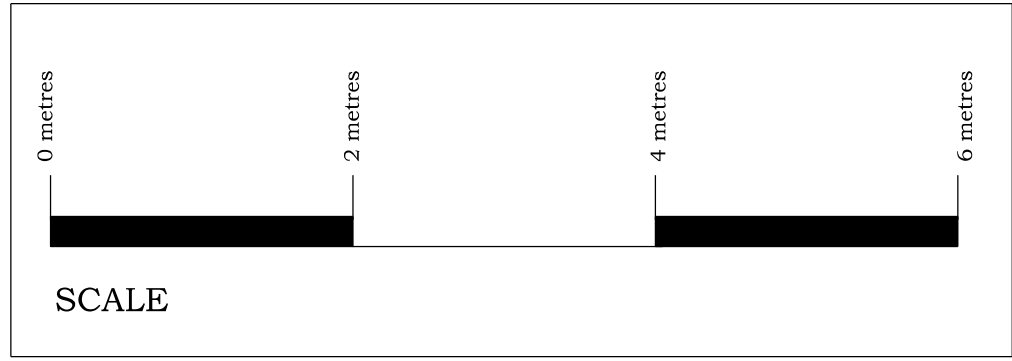

CONSTRUCTION DETAIL
LOFT CONVERSION AND
SINGLE STOREY REAR EXTENSION

for
Mr. & Mrs. L. HILL,
at
2, CHELTENHAM ROAD,
MANCHESTER,
M24 1HG

Scale 1:50 @ A1
Date APRIL 2026
Drawing Number 2354/4