


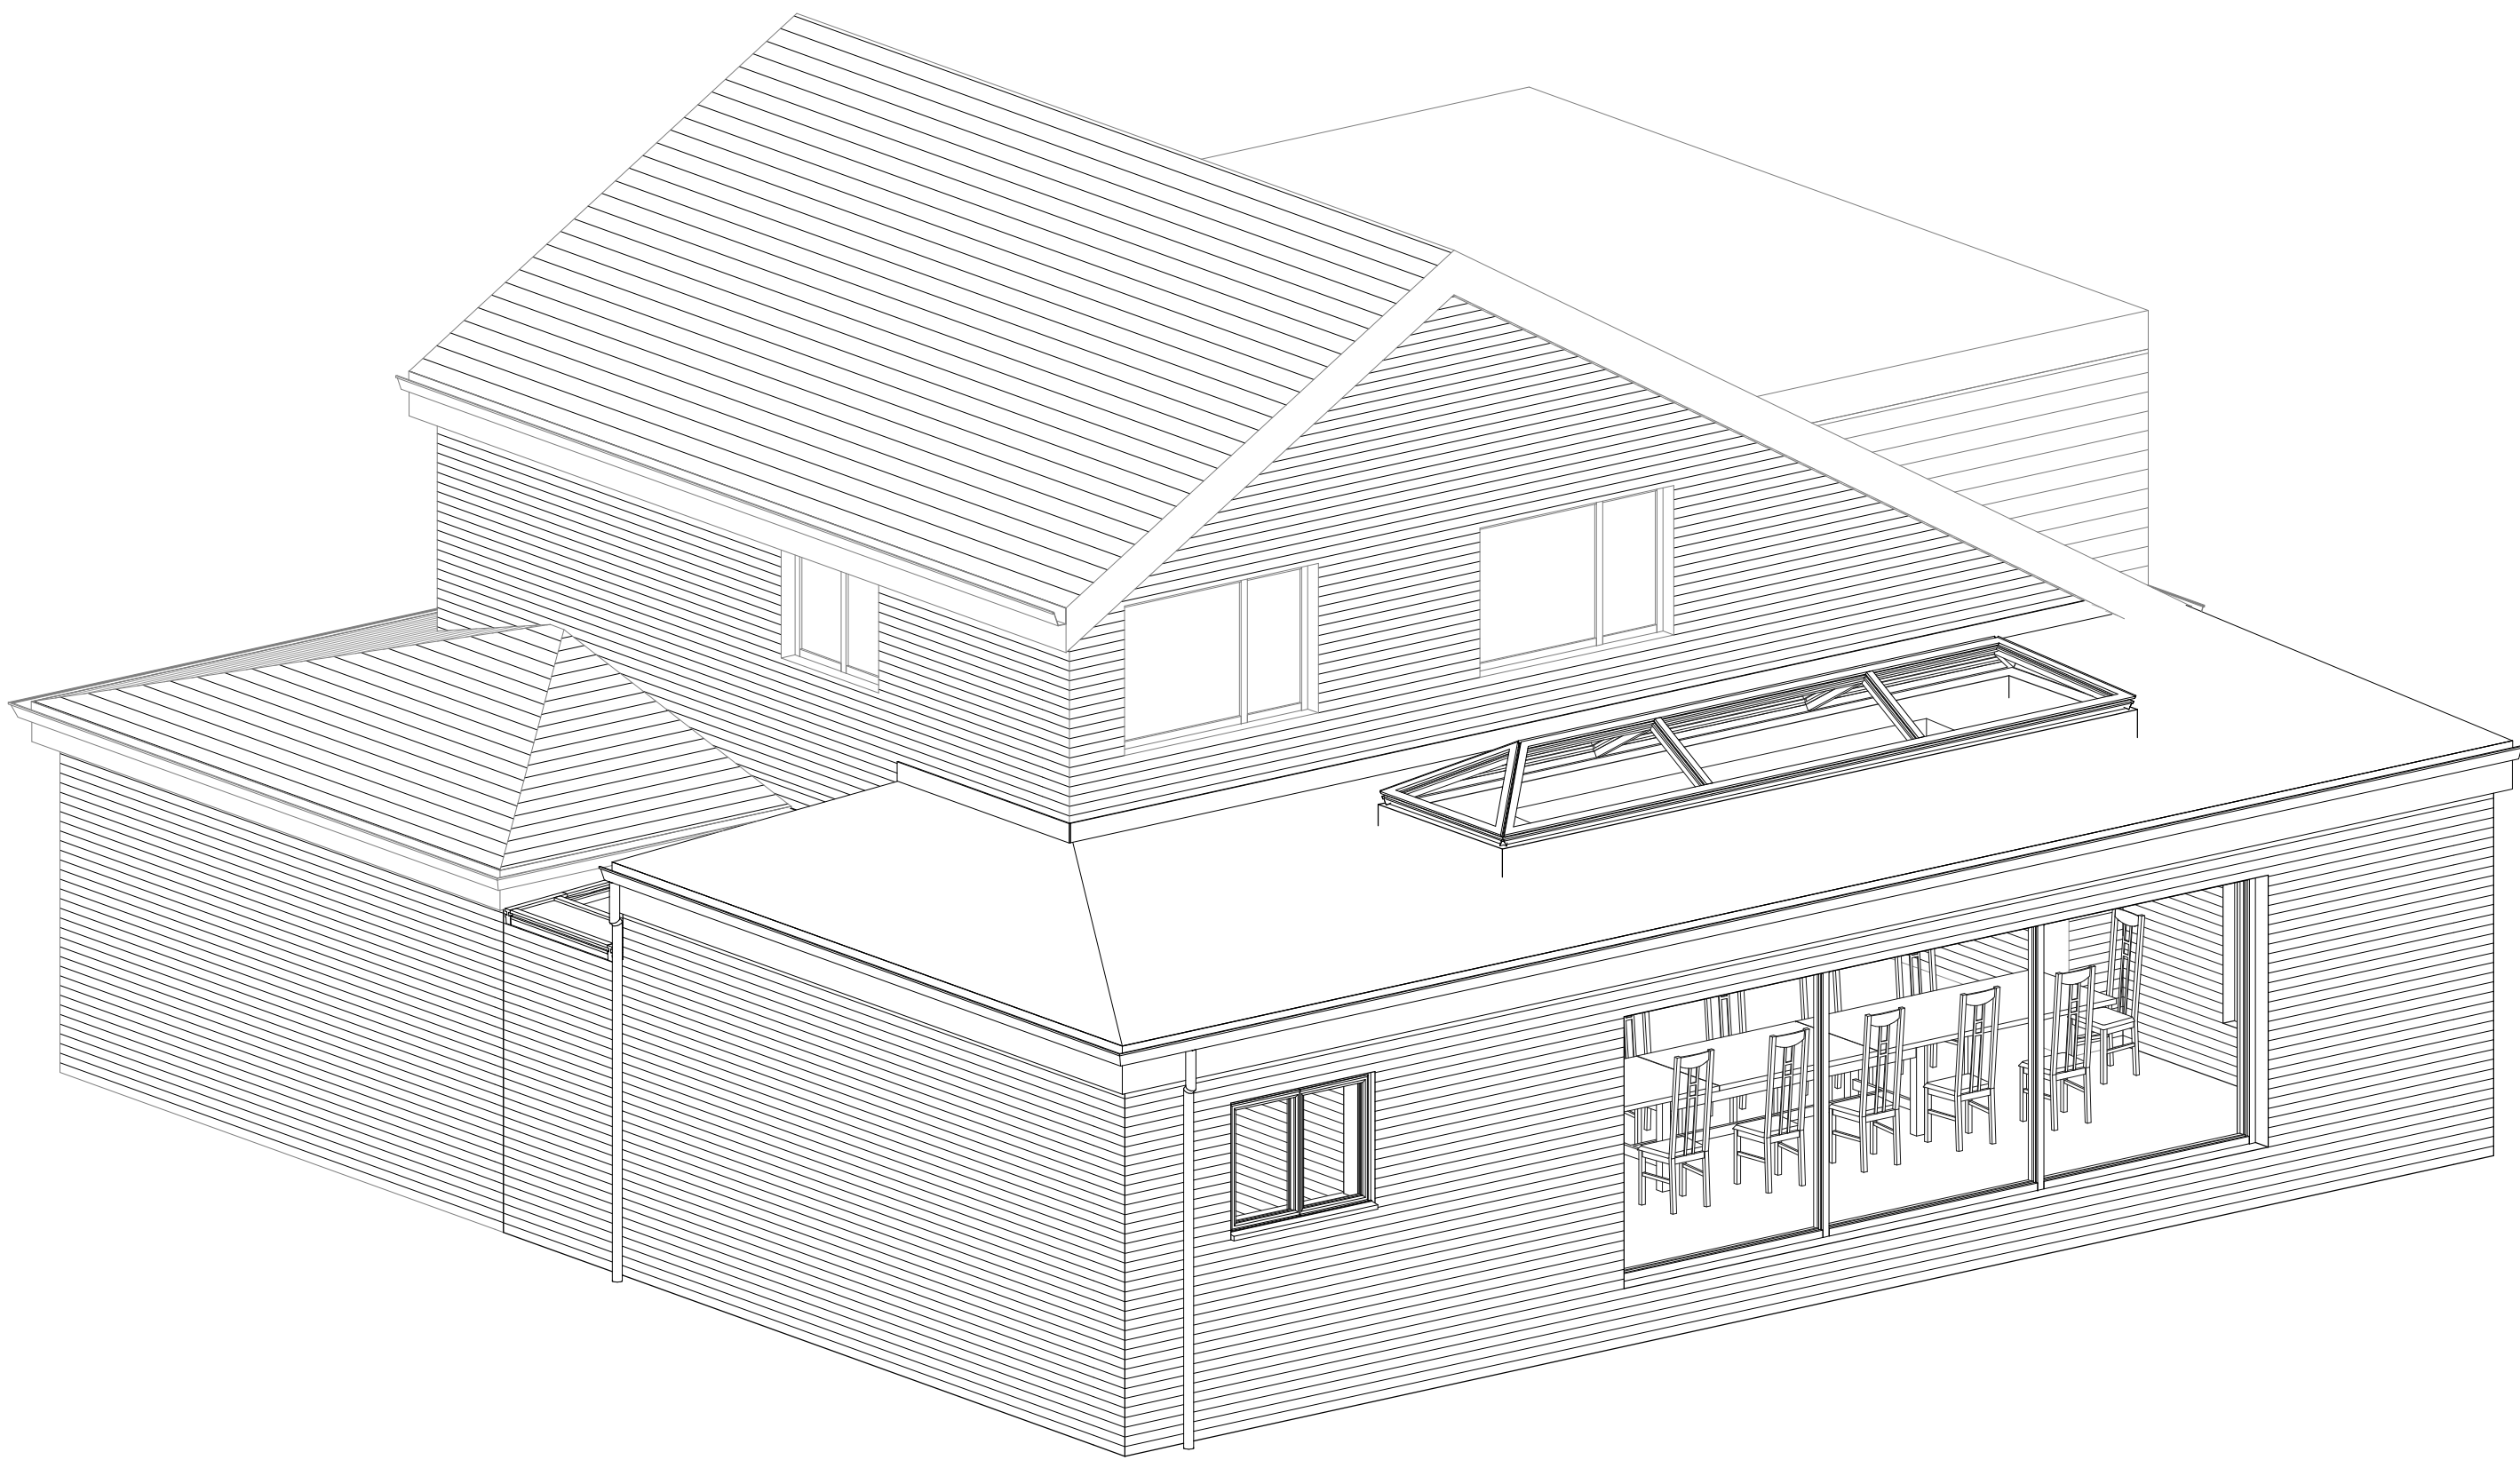


KEY

Existing walls to be demolished


Indicative beams (subject to S.E. confirmation of existing loadbearing structure and their design & specification)

Existing walls

1 | 3D View

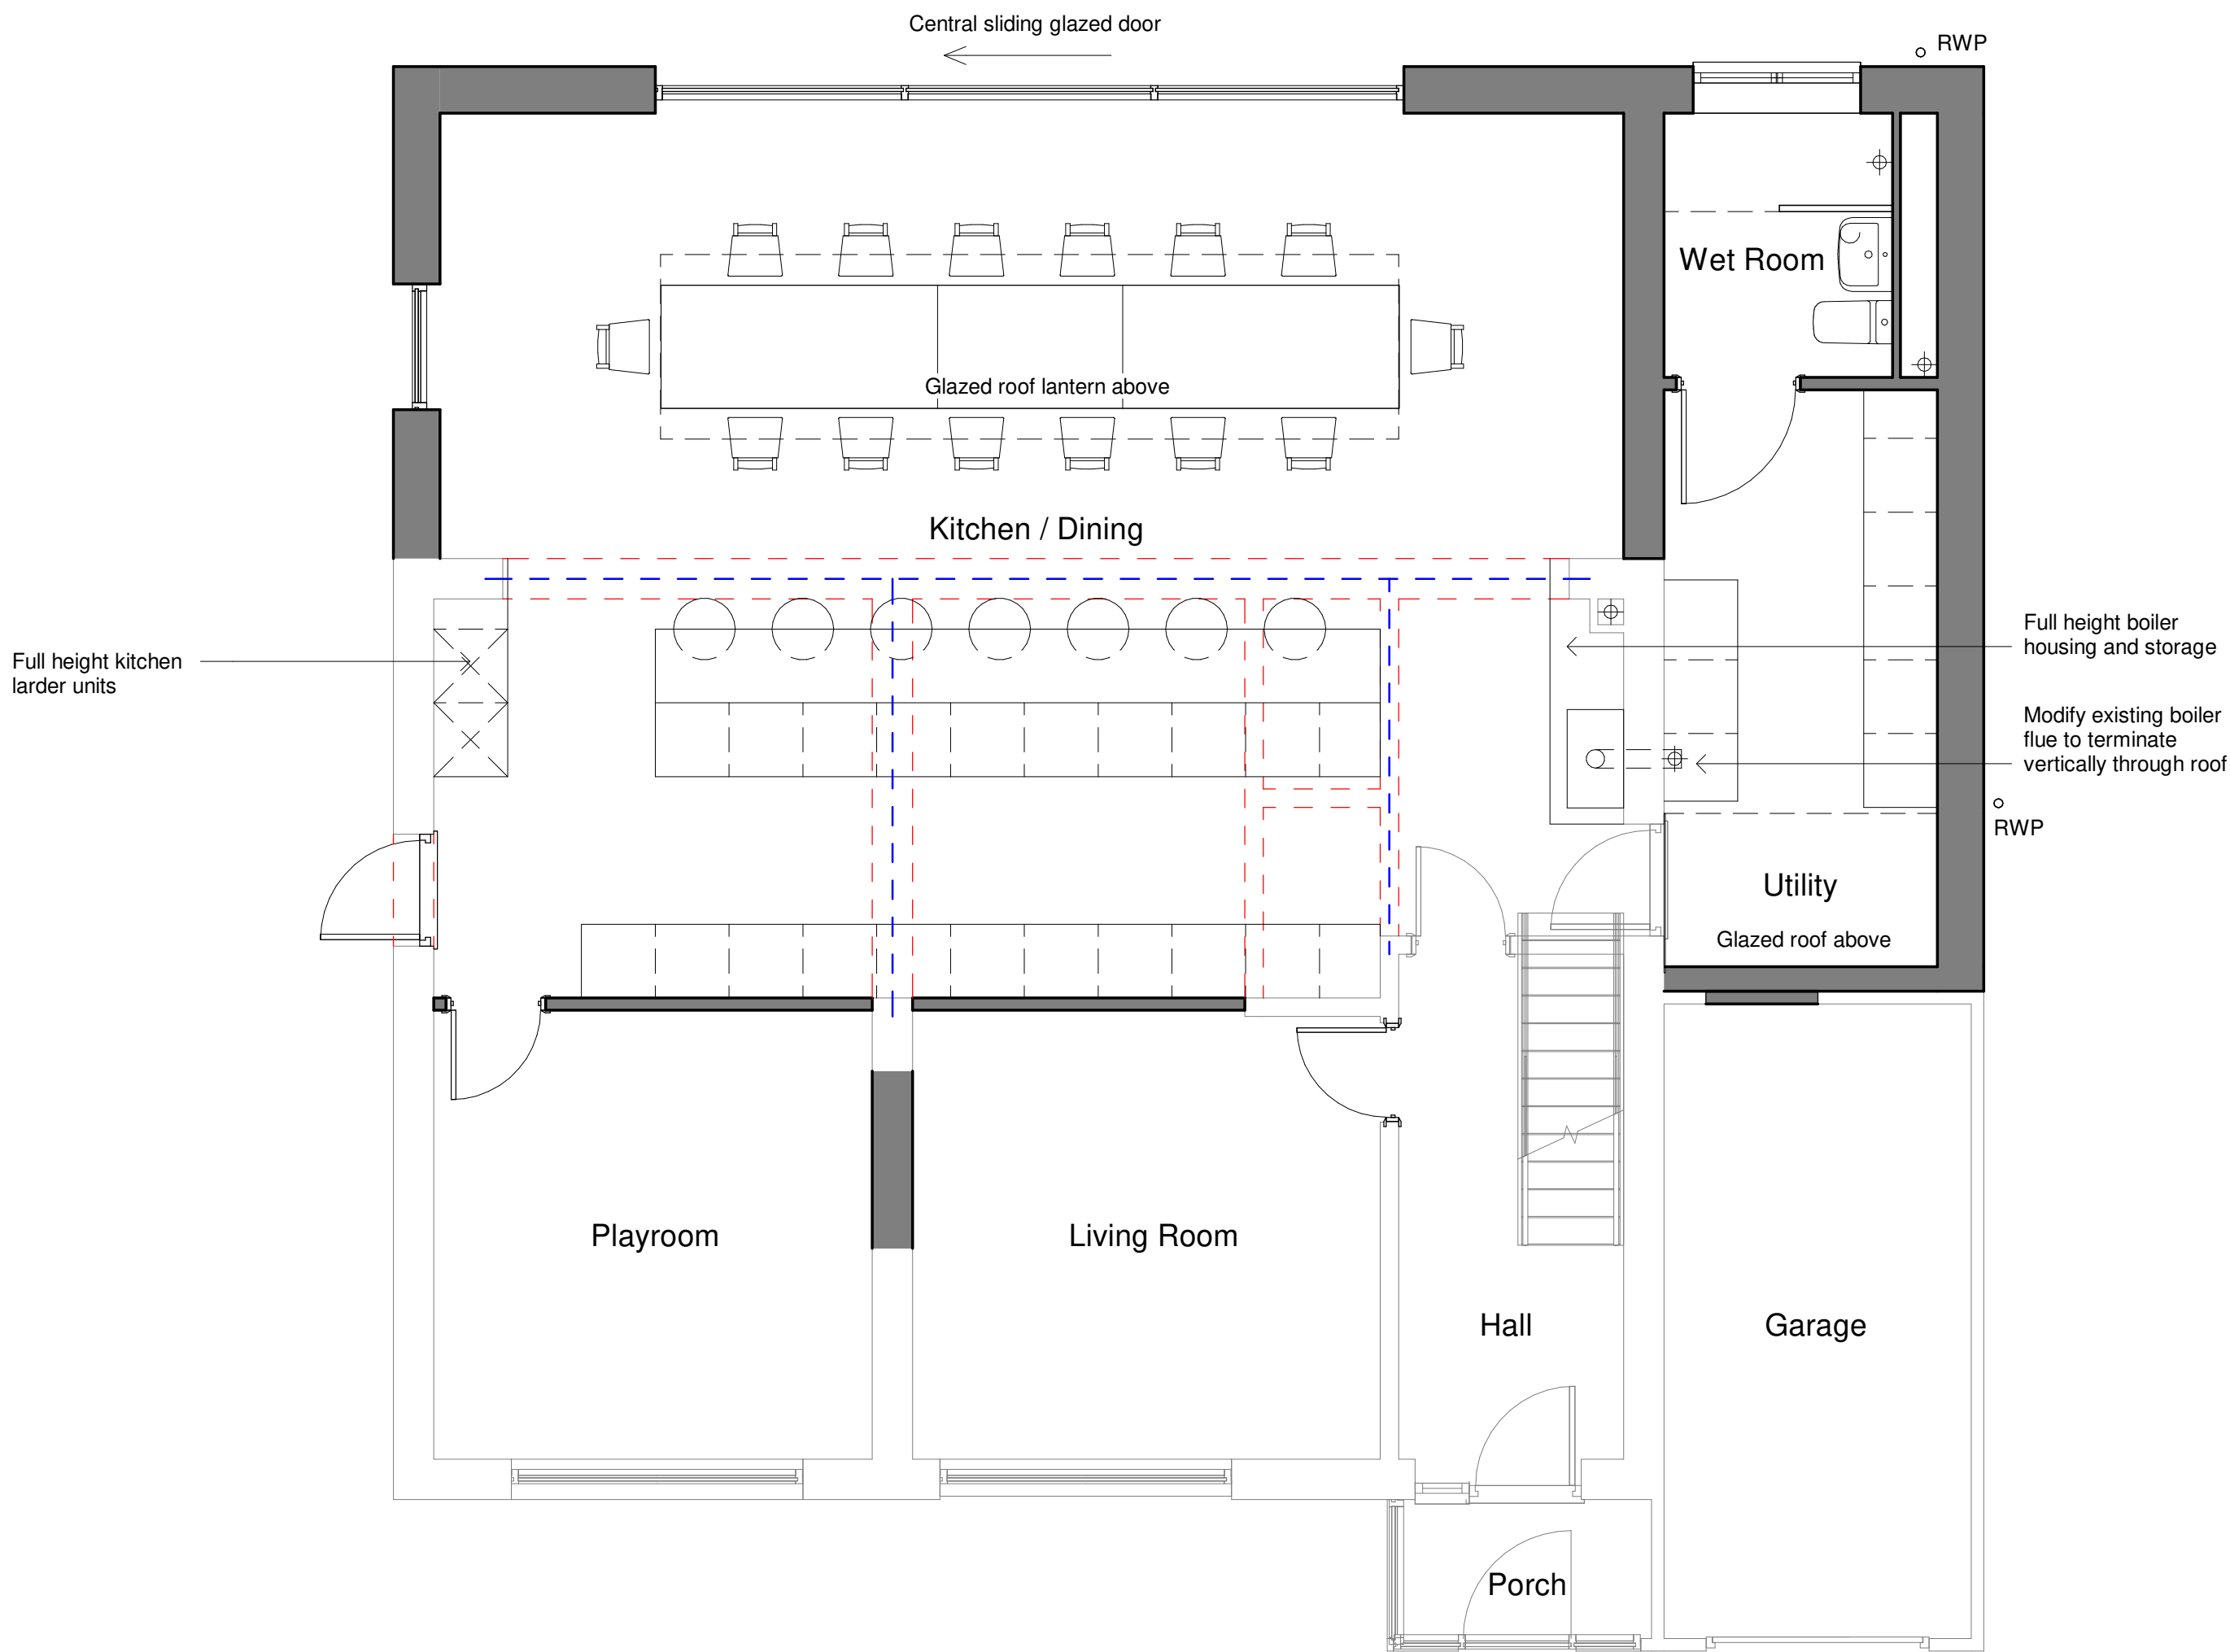


2 | Proposed Level 0

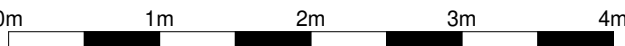

CDM REGULATIONS 2015. All current drawings and specifications for the project must be read in conjunction with the Designer's Hazard and Environment Assessment Record. All intellectual property rights reserved.

Designed with reference to the surveys, information and reports listed: Ordnance Survey Promap, Licence number 100022432

James Kelly Architects Ltd t/a Solid Void – 16 Woolfenden Way, Wardle, OL12 9SS
Tel: 07949448088 – Email: solidvoid@outlook.com – Web: www.solidvoid.co.uk - Company No. 08545034

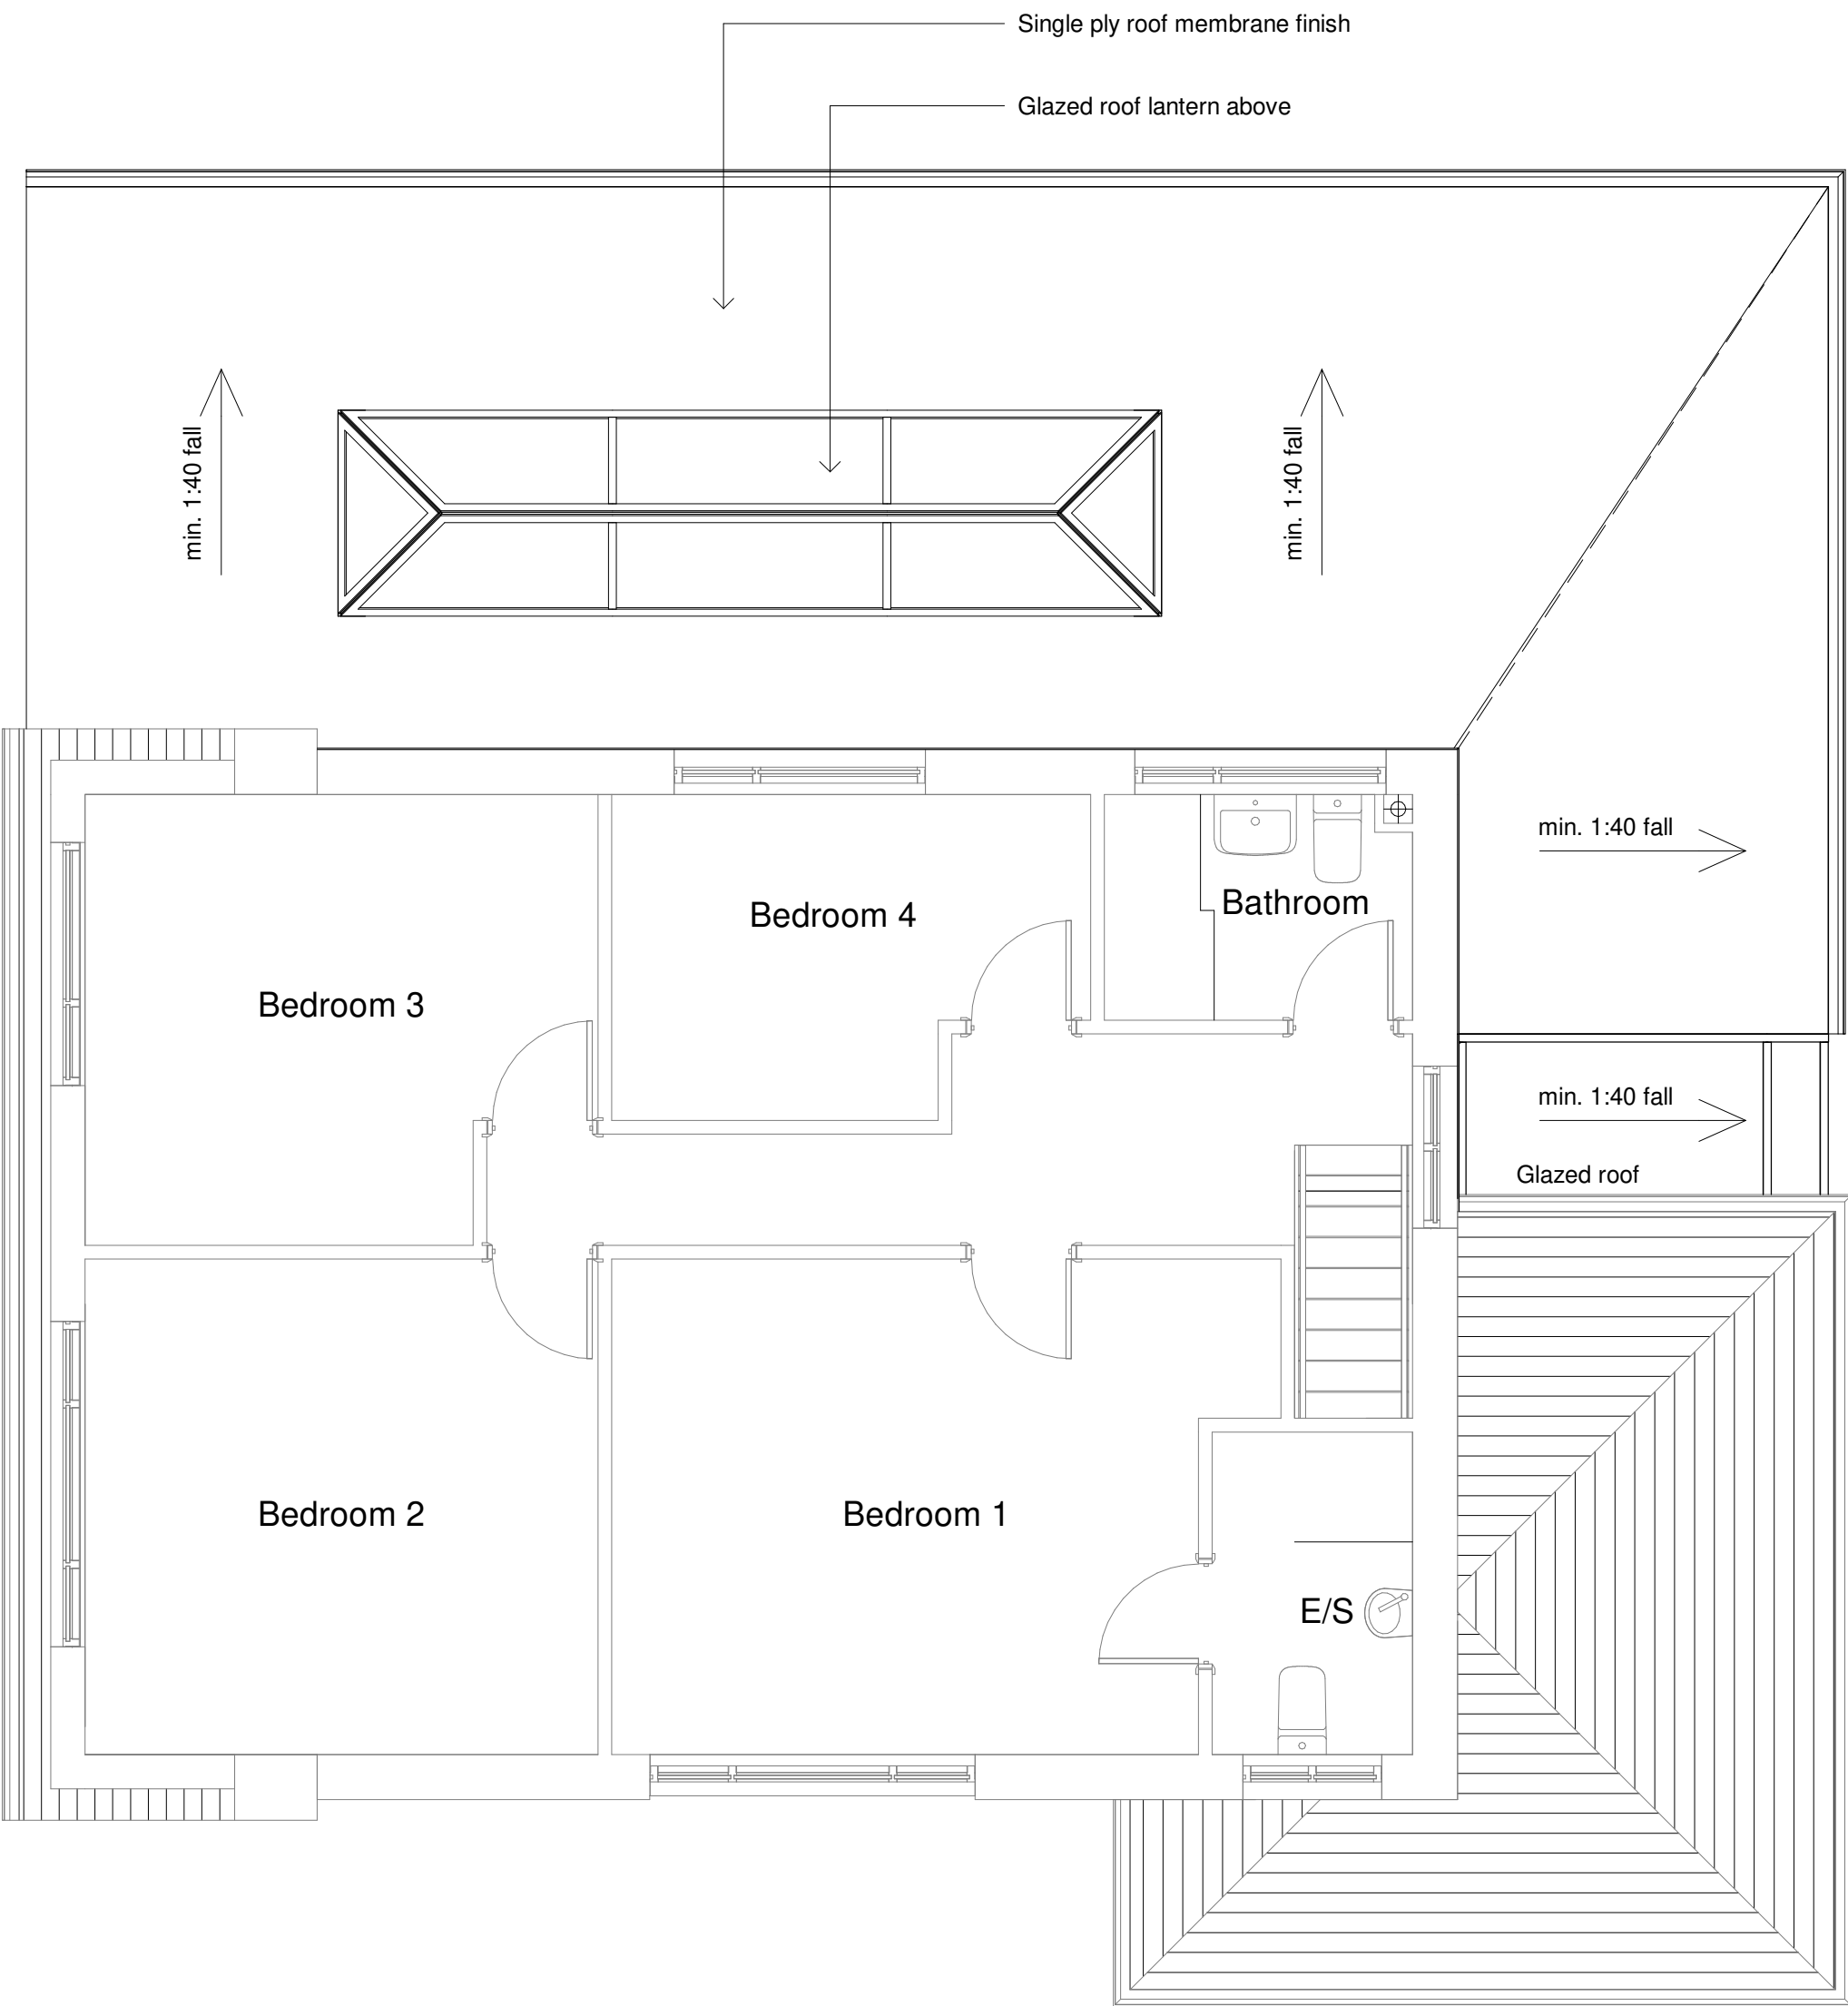

3 | Proposed Level 1

Rev	Date	Description
-	19.02.26	First Issue
A	18.05.26	Second Issue
B	18.05.26	Planning Issue

Dwn	Ckd	Drawn	JK
		Checked	JK
		Date	FEB 2026
		Scale @ A1	1 : 50

44 Laburnum Way, OL15 8RL
(2395)
Proposed Floor Plans

LBL-SVA-ZZ-ZZ-DR-A-2006
REV B
PLANNING

SOLIDVOID