


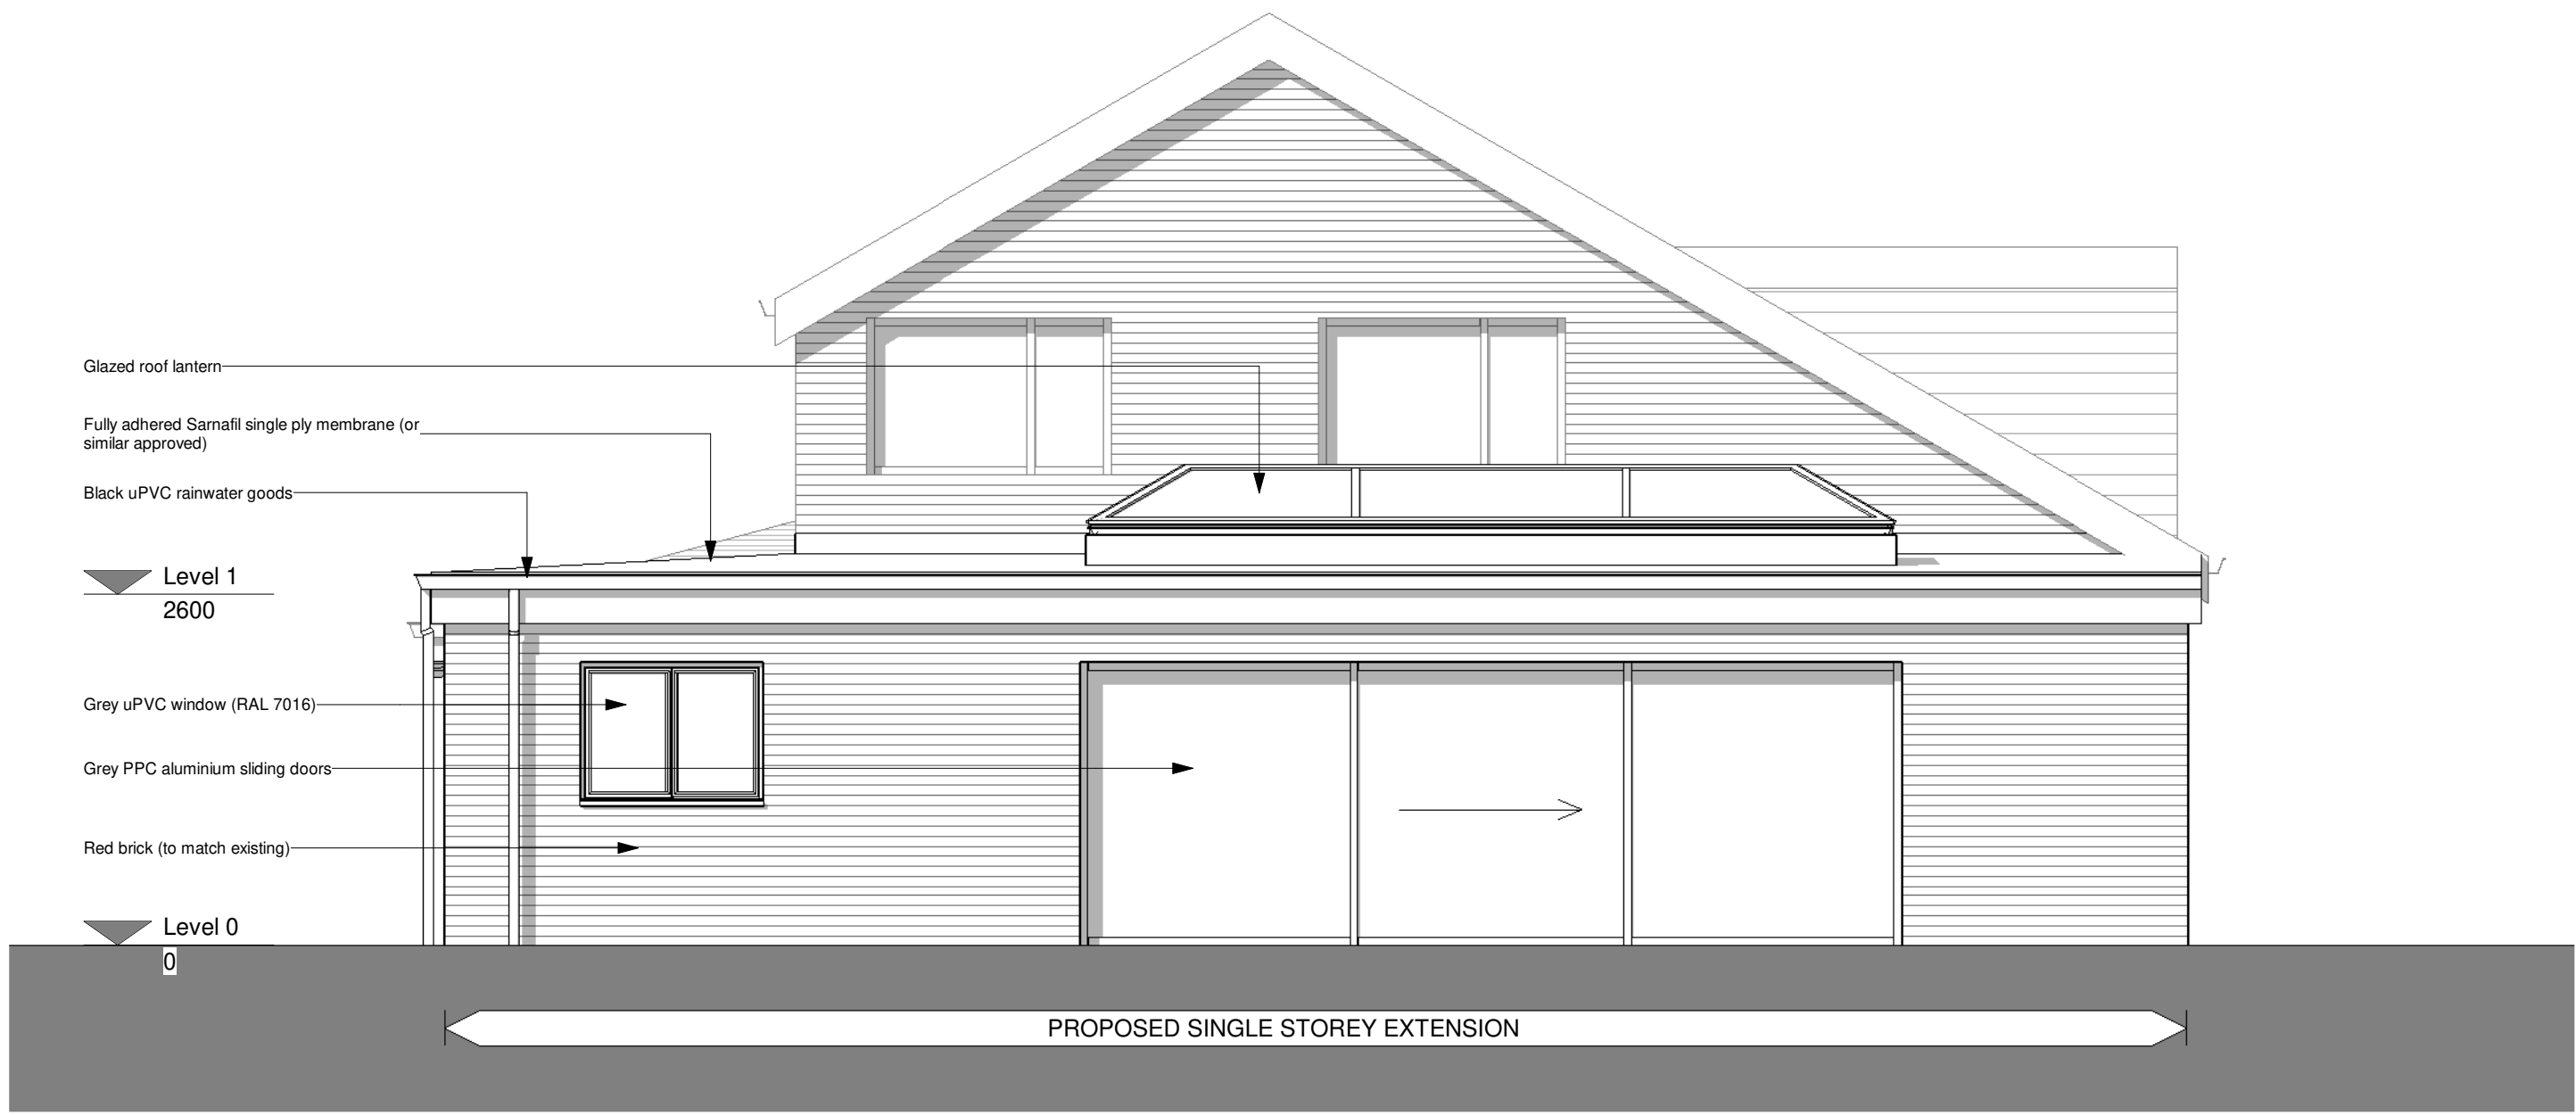


1 Proposed South West Elevation
1 : 50



2 Proposed North West Elevation
1 : 50



3 Proposed North East Elevation
1 : 50

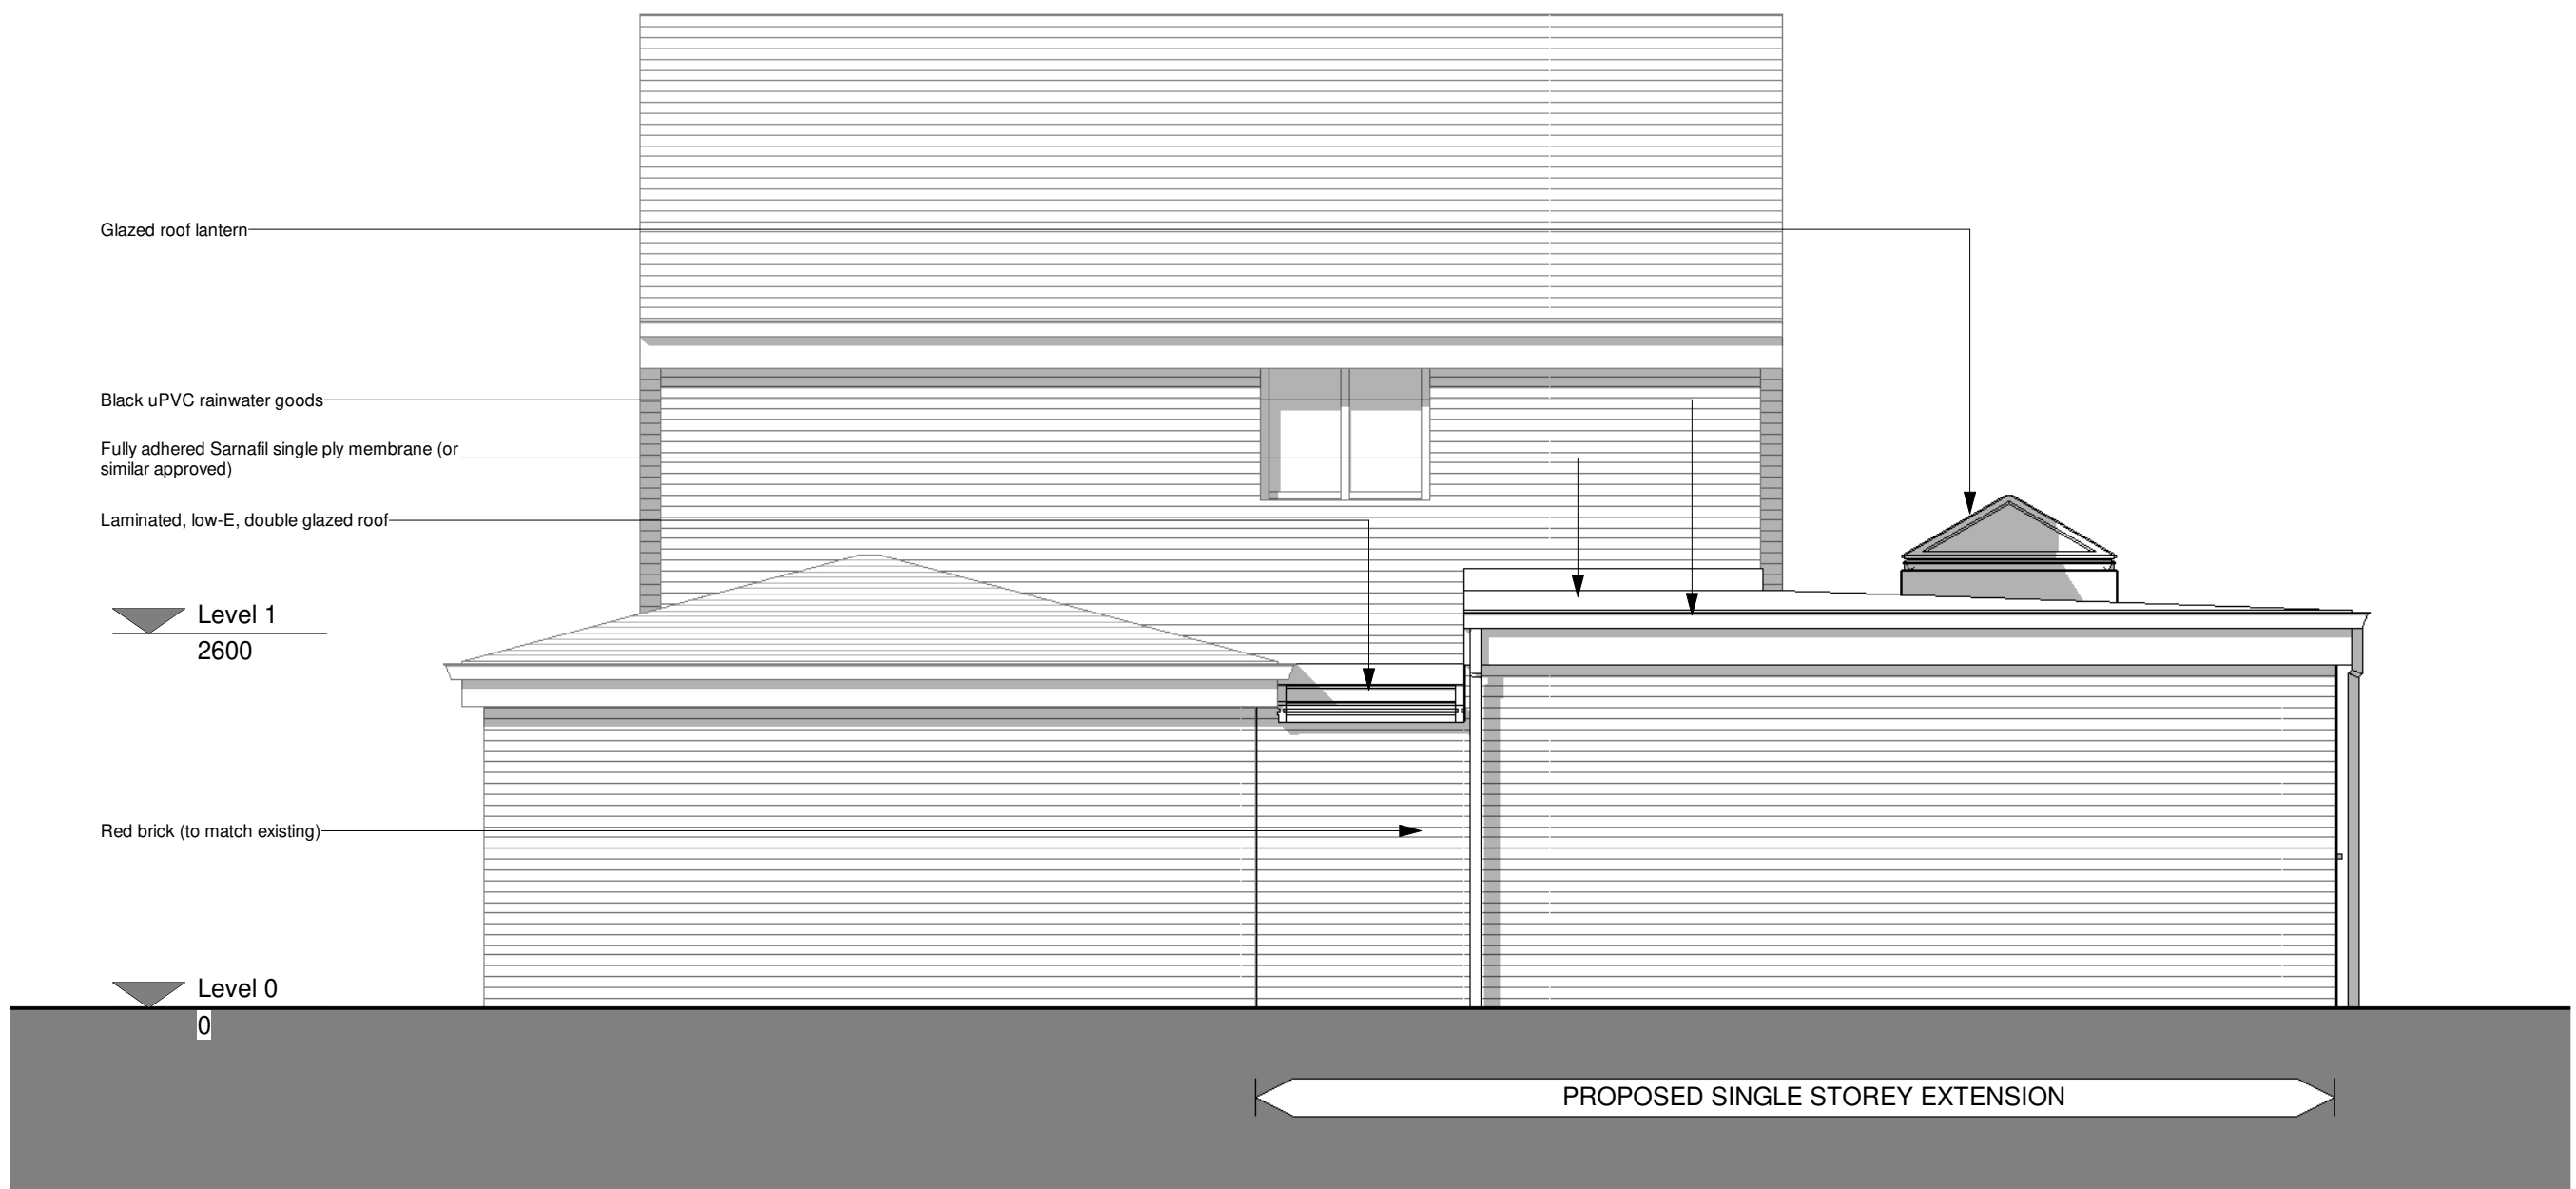

4 Proposed South East Elevation
1 : 50