


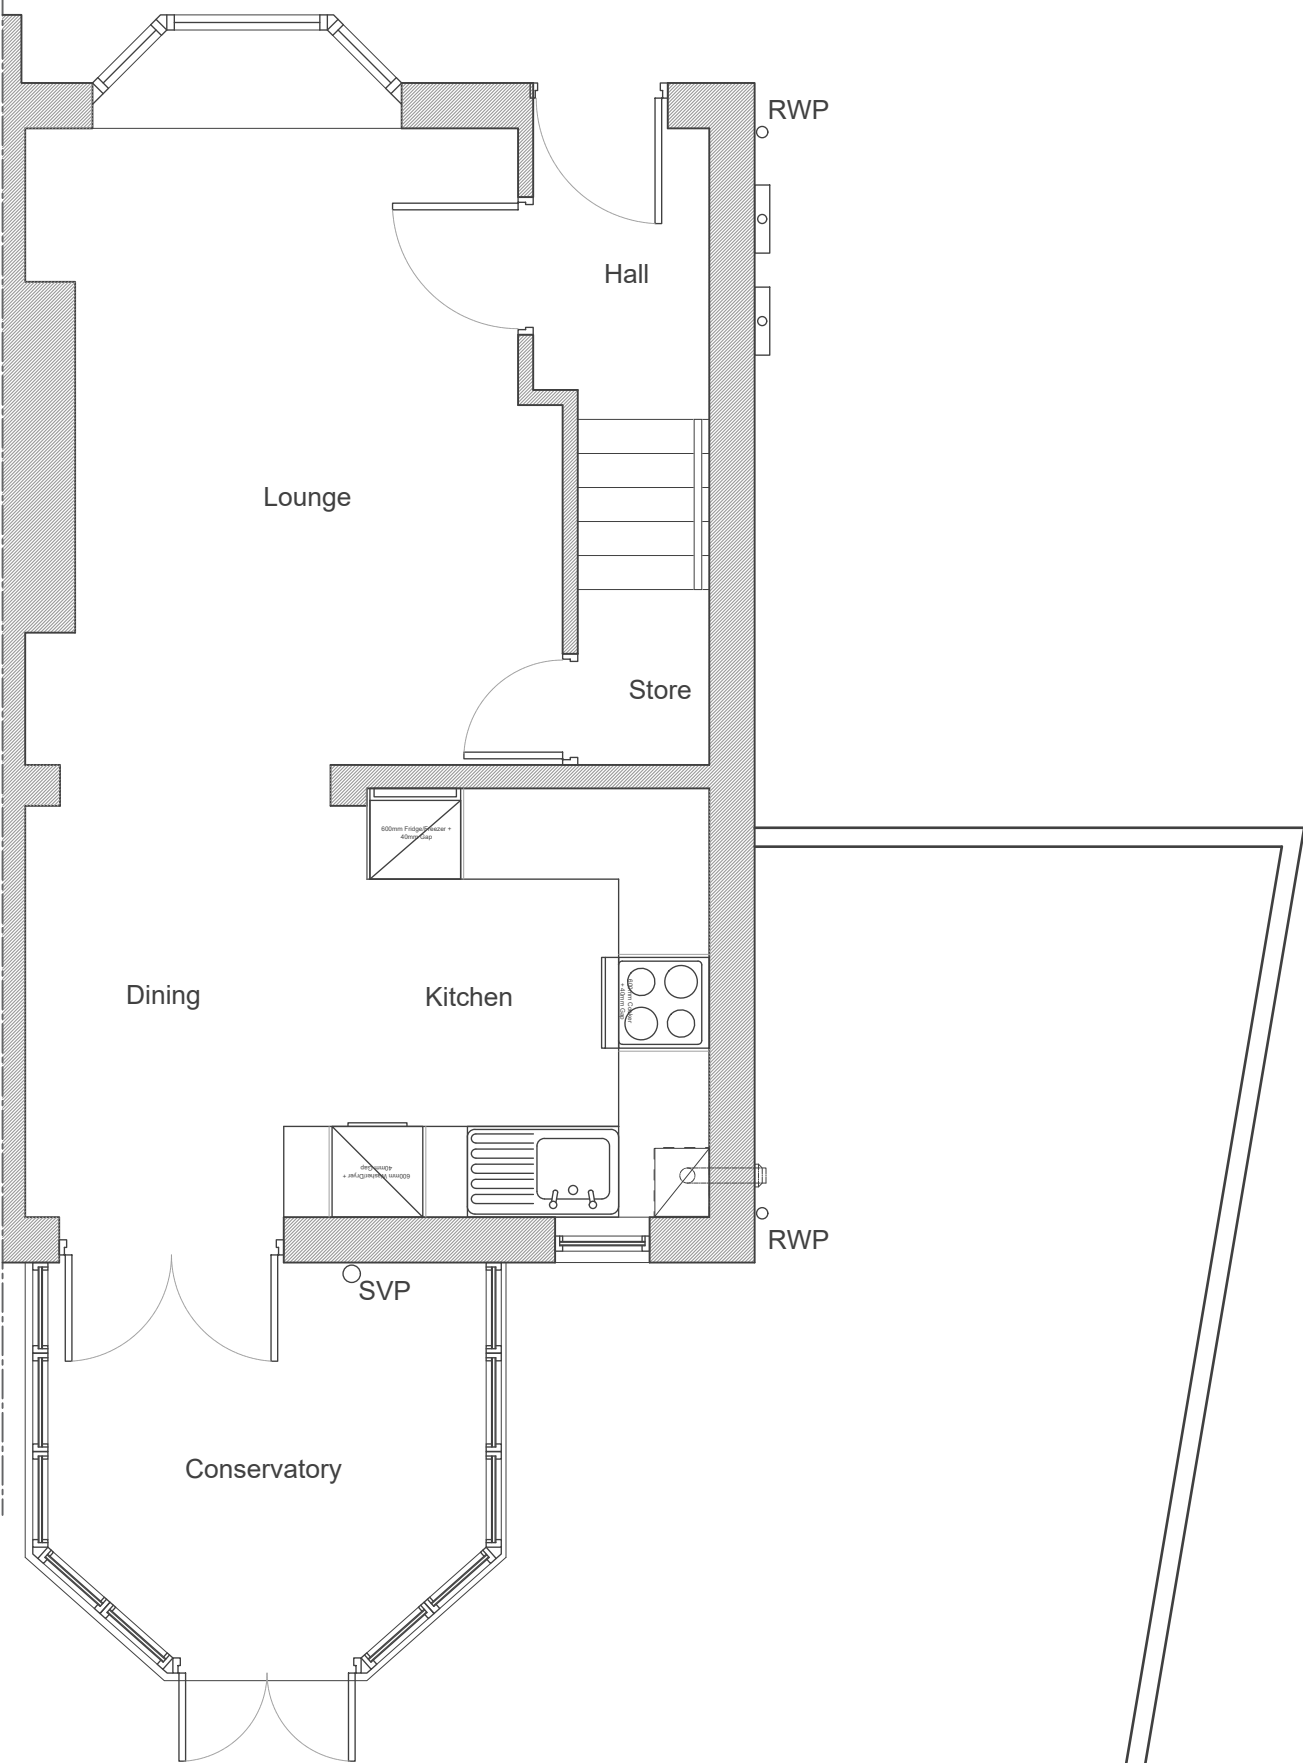

Ground Floor
1:50

Notes

Designer takes no responsibility for any dimensions obtained by scaling from this drawing. If no dimension is shown the recipient must ascertain the dimension specifically from the Designer or by site measurement. Supplying this drawing in digital form is solely for convenience and no reliance may be placed on digital data. All data must be checked against hard copy. Dimensions must be checked on site. Any discrepancies must be reported to the Designer immediately. This drawing is copyright of Duke Design Services



Rev	Description	Date	By
1	13 Tudor Grove, Middleton, M24 5AJ	13/05/2026	Chris Ahern

Duke Design Services
T:07450607284 W:dadesignservices.co.uk
E:dd@dukedesignservices.co.uk

C	Concept	G	Contract
D	Planning	J	Construction
E	Building Regs	L	As Built
F	Tender	Sk	Sketch

Client:	Chris Ahern
Project:	13 Tudor Grove, Middleton, M24 5AJ
Scale:	1:50
Is original size	A3
Date:	May 2026

Drawing Number	Description	Rev
26(10)_100	Existing Ground Floor	1

0500mm1m

Scale 1:50