


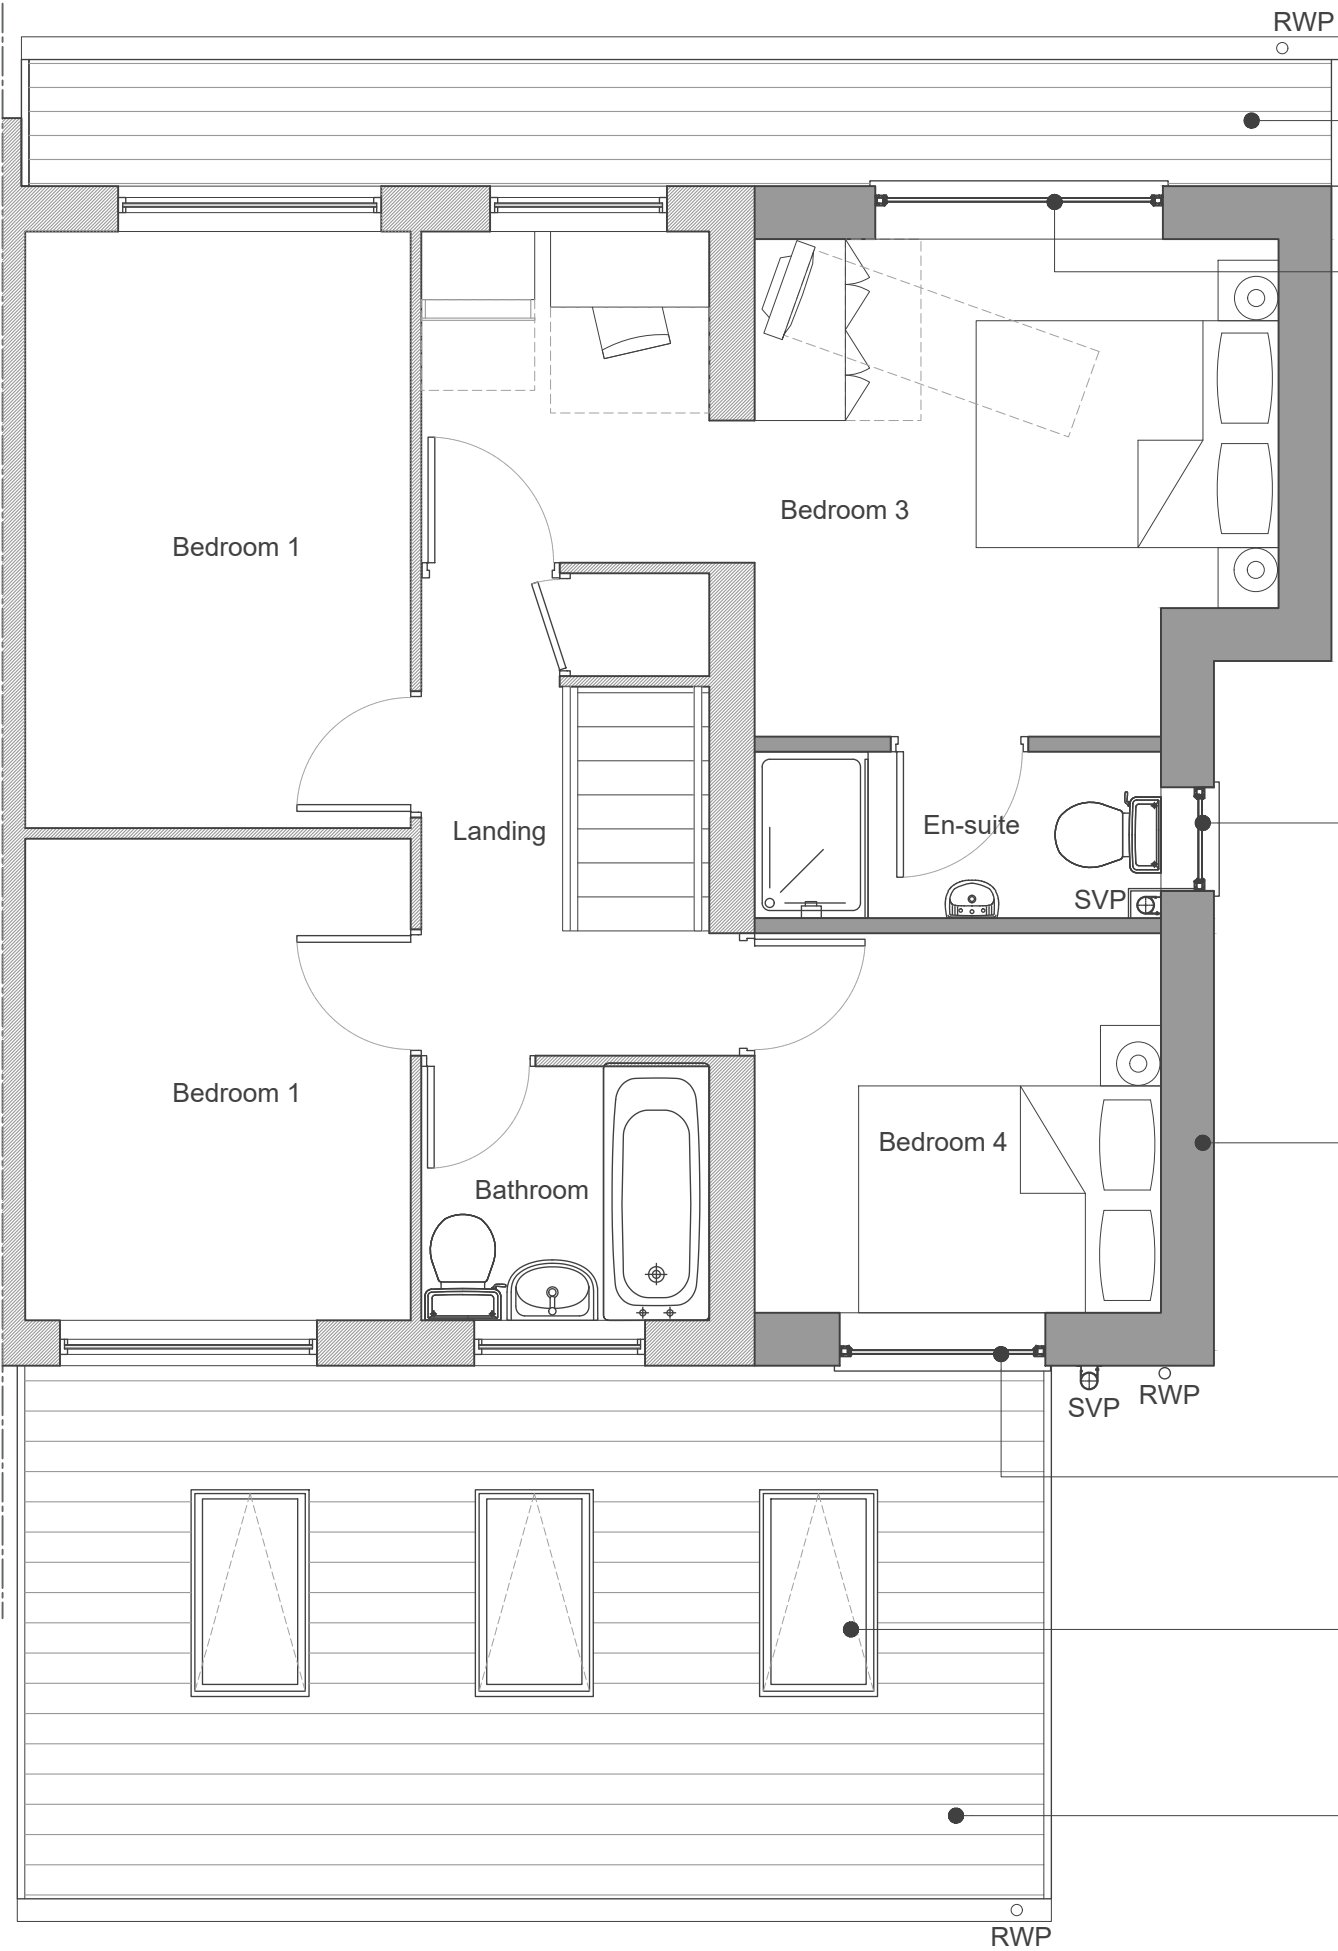

First Floor
1:50

Notes

Designer takes no responsibility for any dimensions obtained by scaling from this drawing. If no dimension is shown the recipient must ascertain the dimension specifically from the Designer or by site measurement. Supplying this drawing in digital form is solely for convenience and no reliance may be placed on digital data. All data must be checked against hard copy. Dimensions must be checked on site. Any discrepancies must be reported to the Designer immediately. This drawing is copyright of Duke Design Services



Roof tiles to match existing

Proposed uPVC windows

Proposed uPVC windows.
Obscure glazing

Proposed brick to match existing

Proposed uPVC windows

Proposed uPVC rooflights

Roof tiles to match existing

Rev	Description	Date	By

Duke Design Services
T:07450607284 W:ddesignservices.co.uk
E:dd@dukedesignservices.co.uk

C	Concept	G	Contract	
D	Planning	J	Construction	
E	Building Regs	L	As Built	
F	Tender	Sk	Sketch	

Client:	Chris Ahern
Project:	13 Tudor Grove, Middleton, M24 5AJ
Scale:	1:50
Is original size	A3
Date:	May 2026

Drawing Number	Description	Rev
26(10)_201	Proposed First Floor	
0	500mm	1m
Scale 1:50		