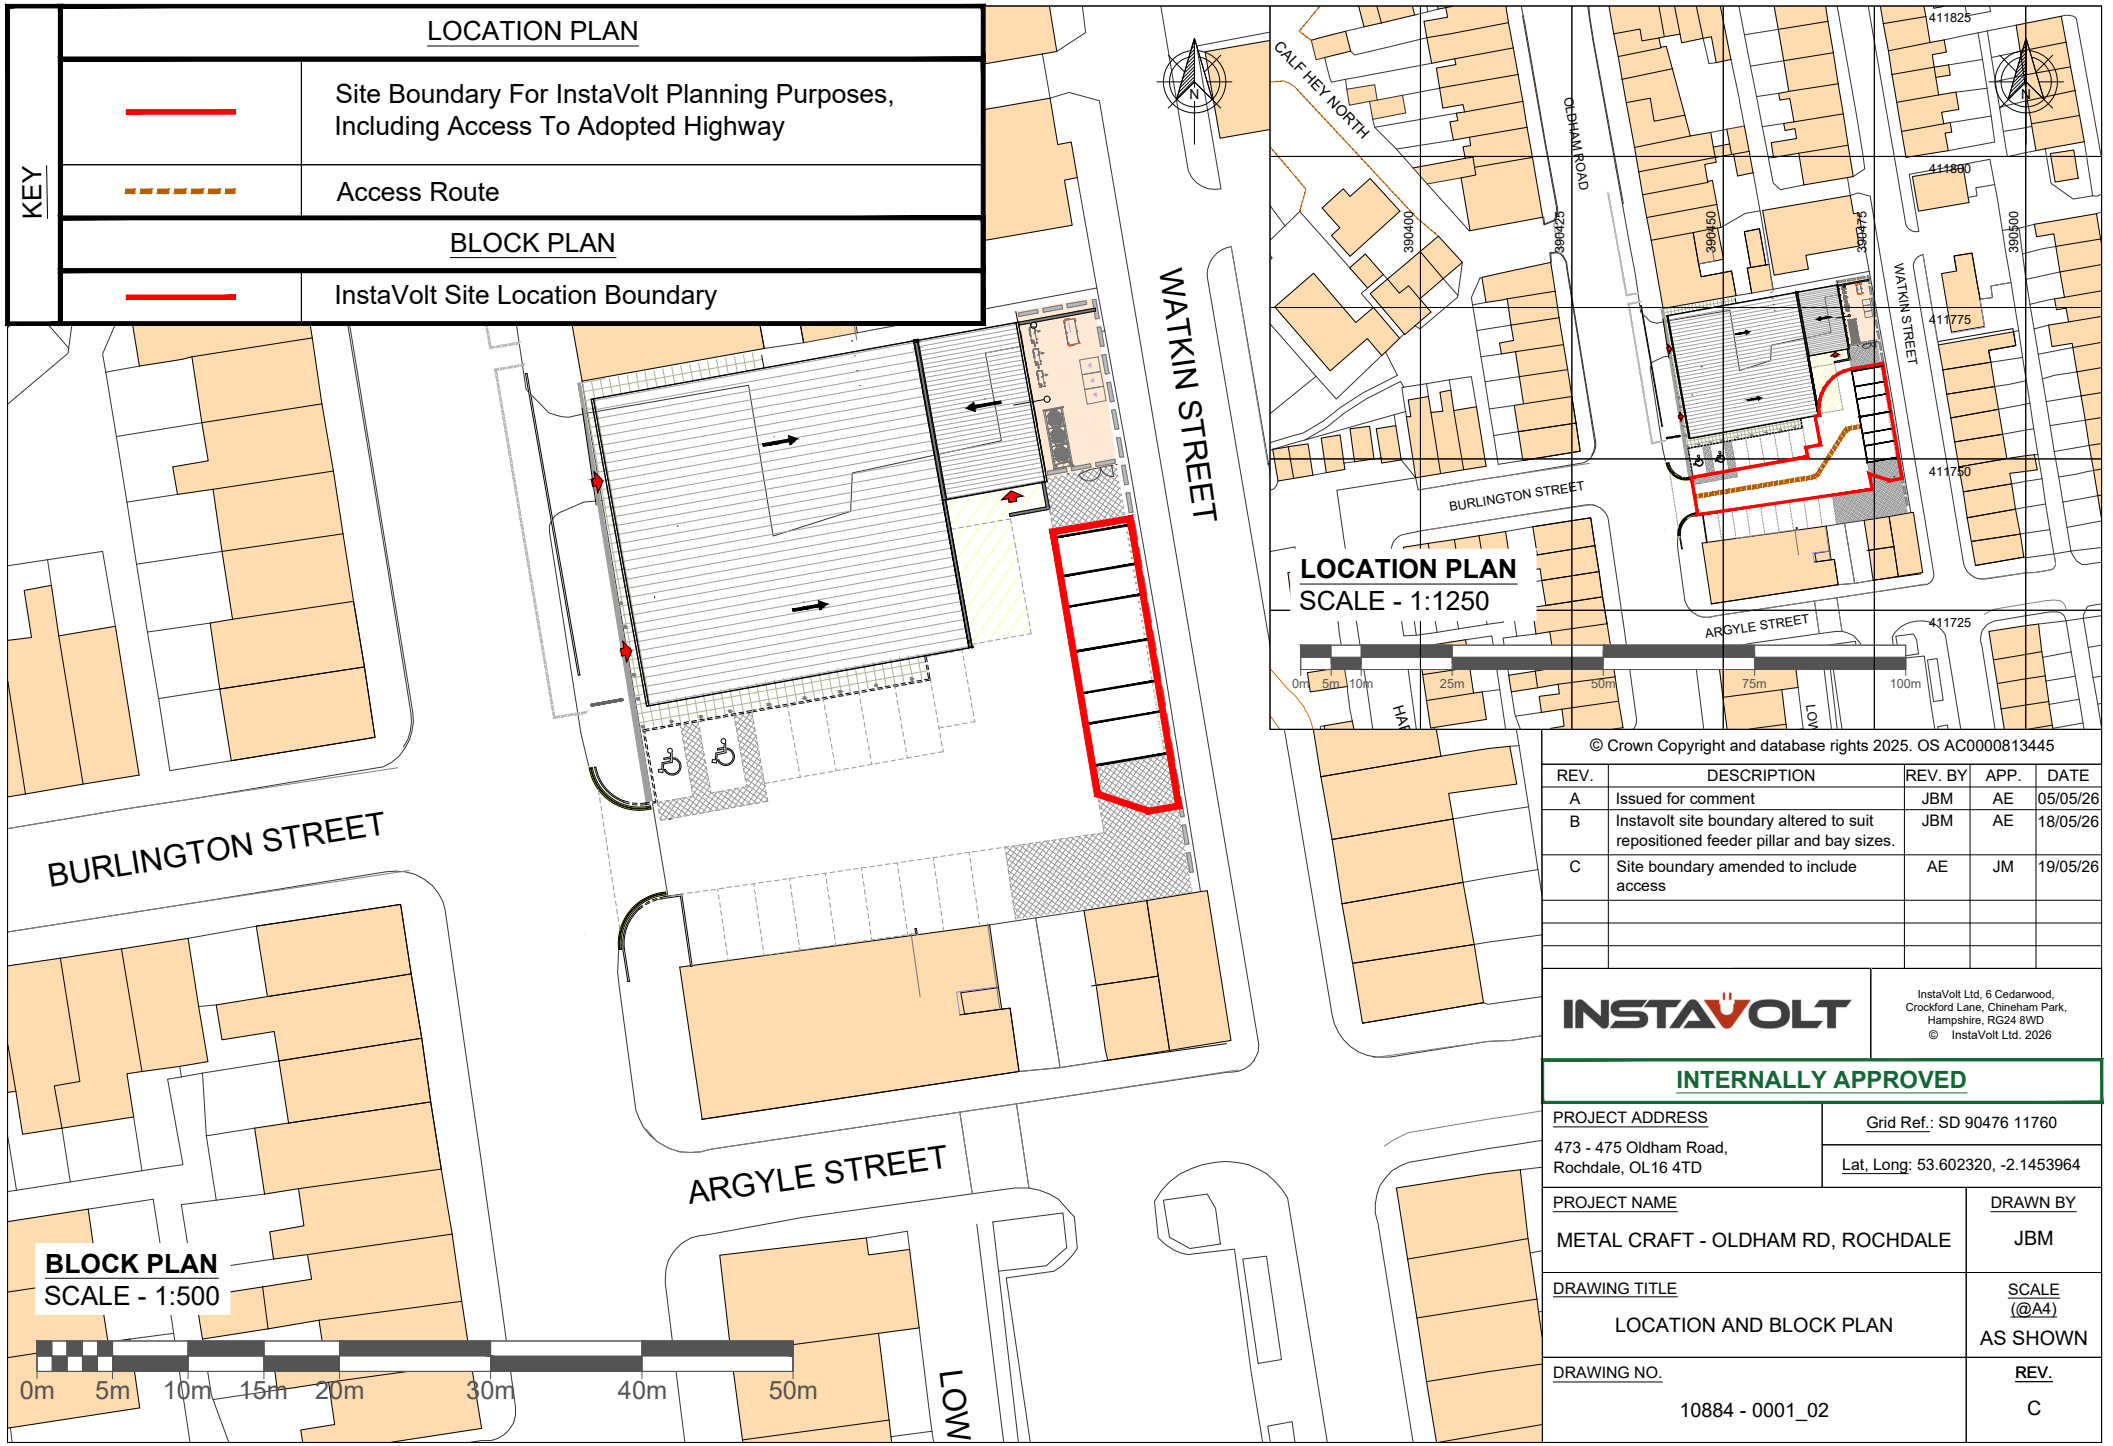


© Crown Copyright and database rights 2025. OS AC0000813445

REV.	DESCRIPTION	REV. BY	APP.	DATE
A	Issued for comment	JBM	AE	05/05/26
B	Instavolt site boundary altered to suit repositioned feeder pillar and bay sizes.	JBM	AE	18/05/26
C	Site boundary amended to include access	AE	JM	19/05/26

INSTAVOLT

InstaVolt Ltd, 6 Cedarwood, Crockford Lane, Chineham Park, Hampshire, RG24 8WD
© InstaVolt Ltd. 2026

INTERNALLY APPROVED

PROJECT ADDRESS 473 - 475 Oldham Road, Rochdale, OL16 4TD	Grid Ref.: SD 90476 11760 Lat, Long: 53.602320, -2.1453964
PROJECT NAME METAL CRAFT - OLDHAM RD, ROCHDALE	DRAWN BY JBM
DRAWING TITLE LOCATION AND BLOCK PLAN	SCALE (@A4) AS SHOWN
DRAWING NO. 10884 - 0001_02	REV. C

Drawing for illustration only, InstaVolt accept no responsibility for any inaccuracies. This drawing has been prepared by InstaVolt and issued to authorised individuals only.
Users should complete their own risk assessments. Drawing to be viewed and printed in colour.