




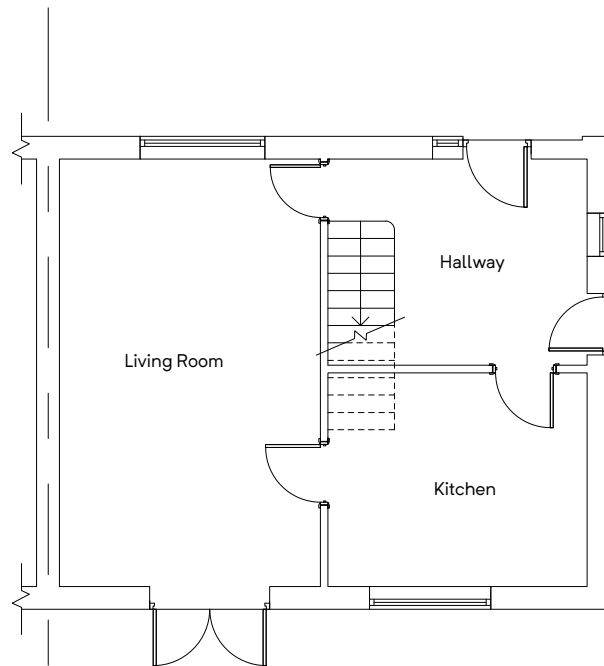

GROUND FLOOR PLAN
(EXISTING)

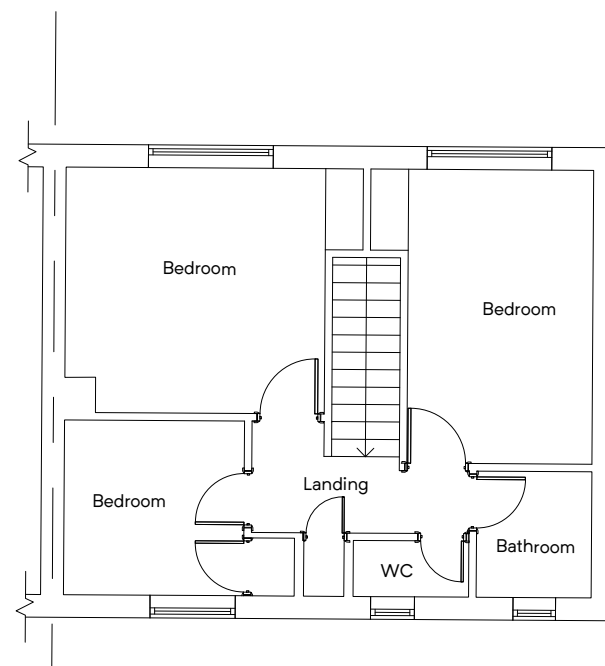

FIRST FLOOR PLAN
(EXISTING)

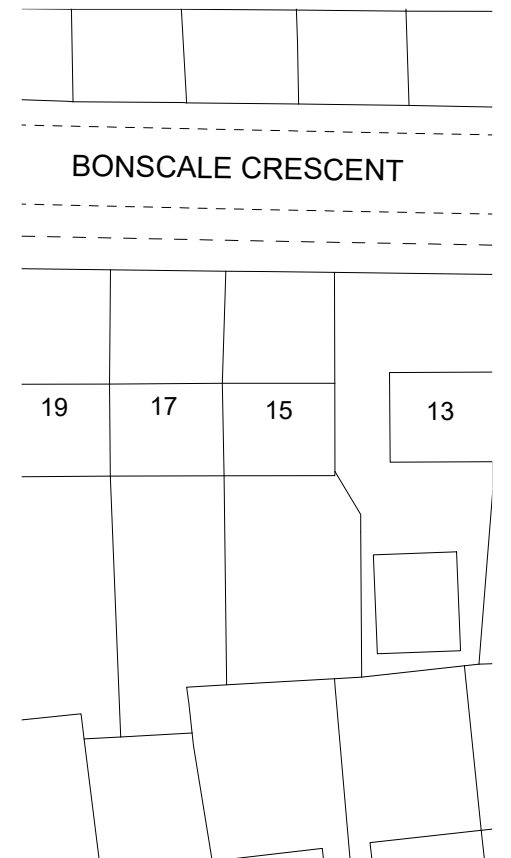

SITE PLAN
(EXISTING)

Building Design Services

M.FAROOQ
418 Bury Road
Rochdale
OL11 5EU
01706 712231
0796 7605 763

For:

MR ZAKIA SALMAN

PROPOSED DOUBLE
STOREY REAR EXTENSION
AT

15 Bonscale Crescent,
Middleton,
M24 5LX

Scale:

(Plan)
1:100 @ A3

(Site Plan)
1:500 @ A3

Job No. & Sheet


2407/1

bds




FRONT ELEVATION

(EXISTING)

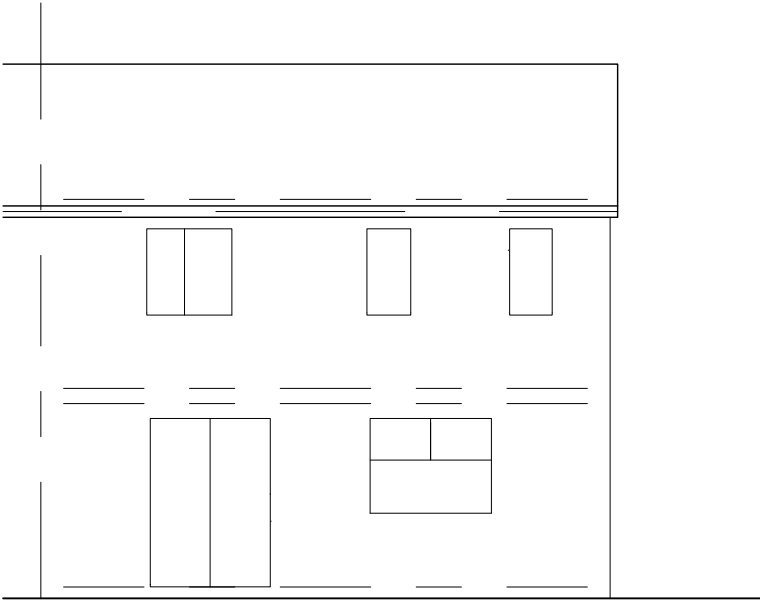

REAR ELEVATION

(EXISTING)

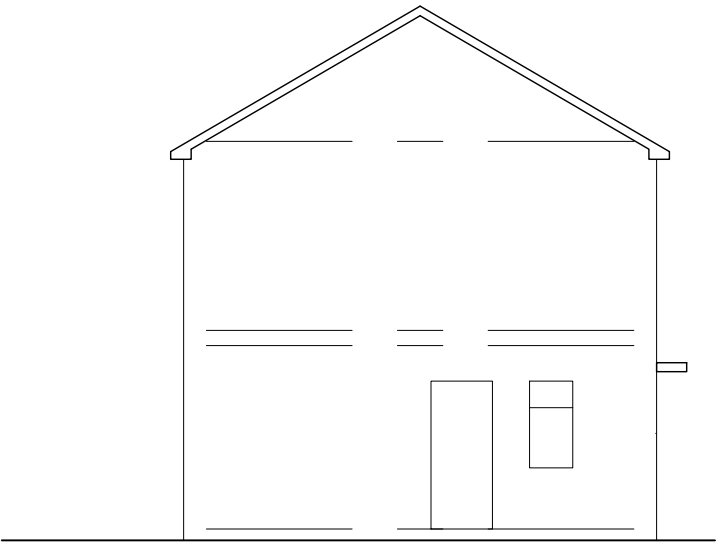

SIDE ELEVATION

(EXISTING)

Building Design Services

For:

Scale:

M.FAROOQ
418 Bury Road
Rochdale
OL11 5EU
01706 712231
0796 7605 763

MR ZAKIA SALMAN

(Elevation)
1:100 @ A3




PROPOSED DOUBLE
STOREY REAR EXTENSION
AT

bds

15 Bonscale Crescent,
Middleton,
M24 5LX

Job No. & Sheet

2407/2

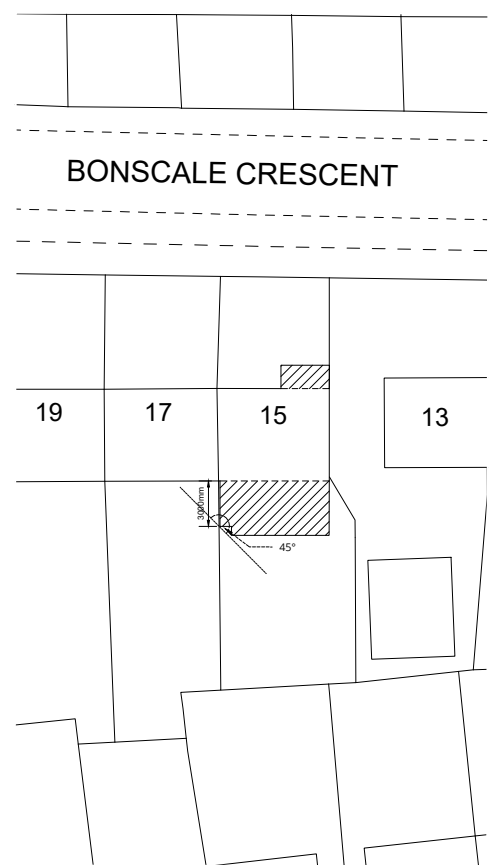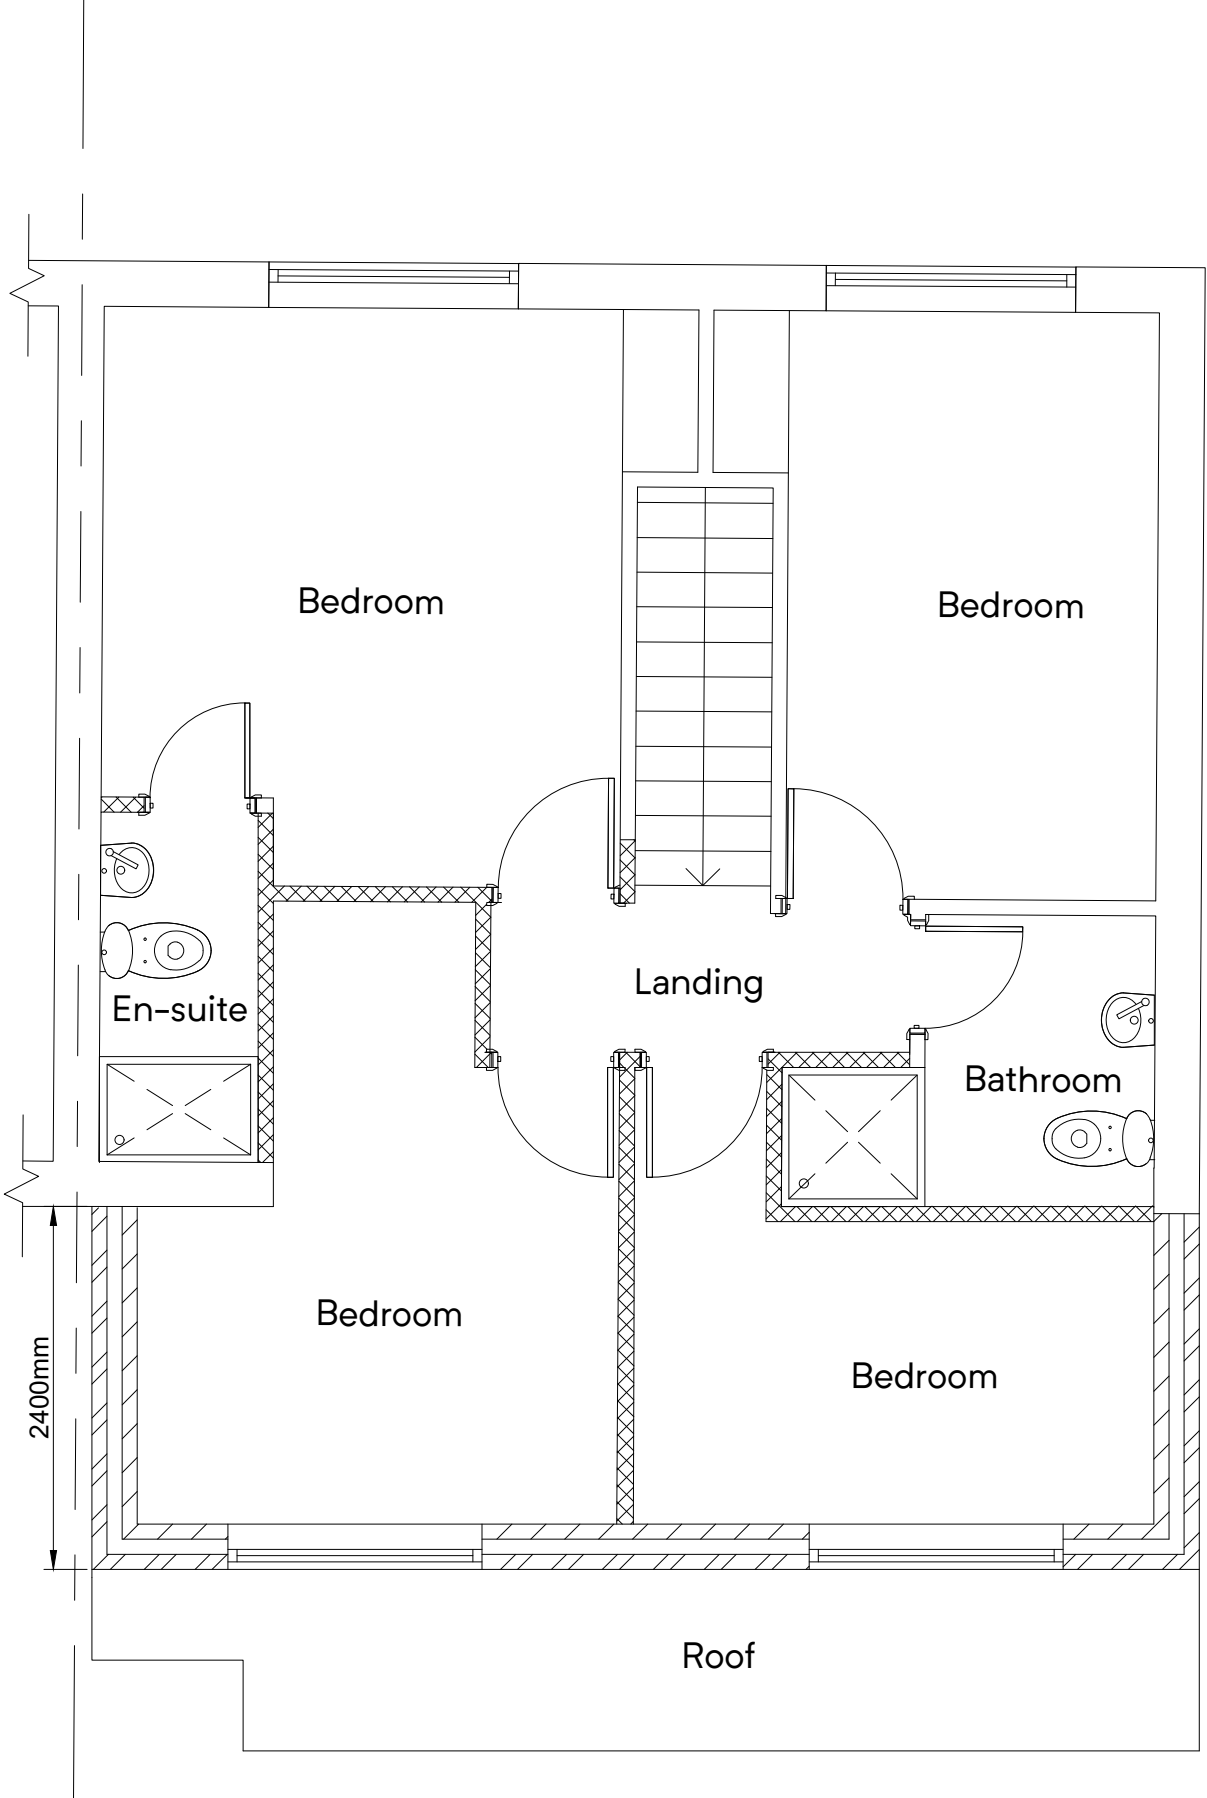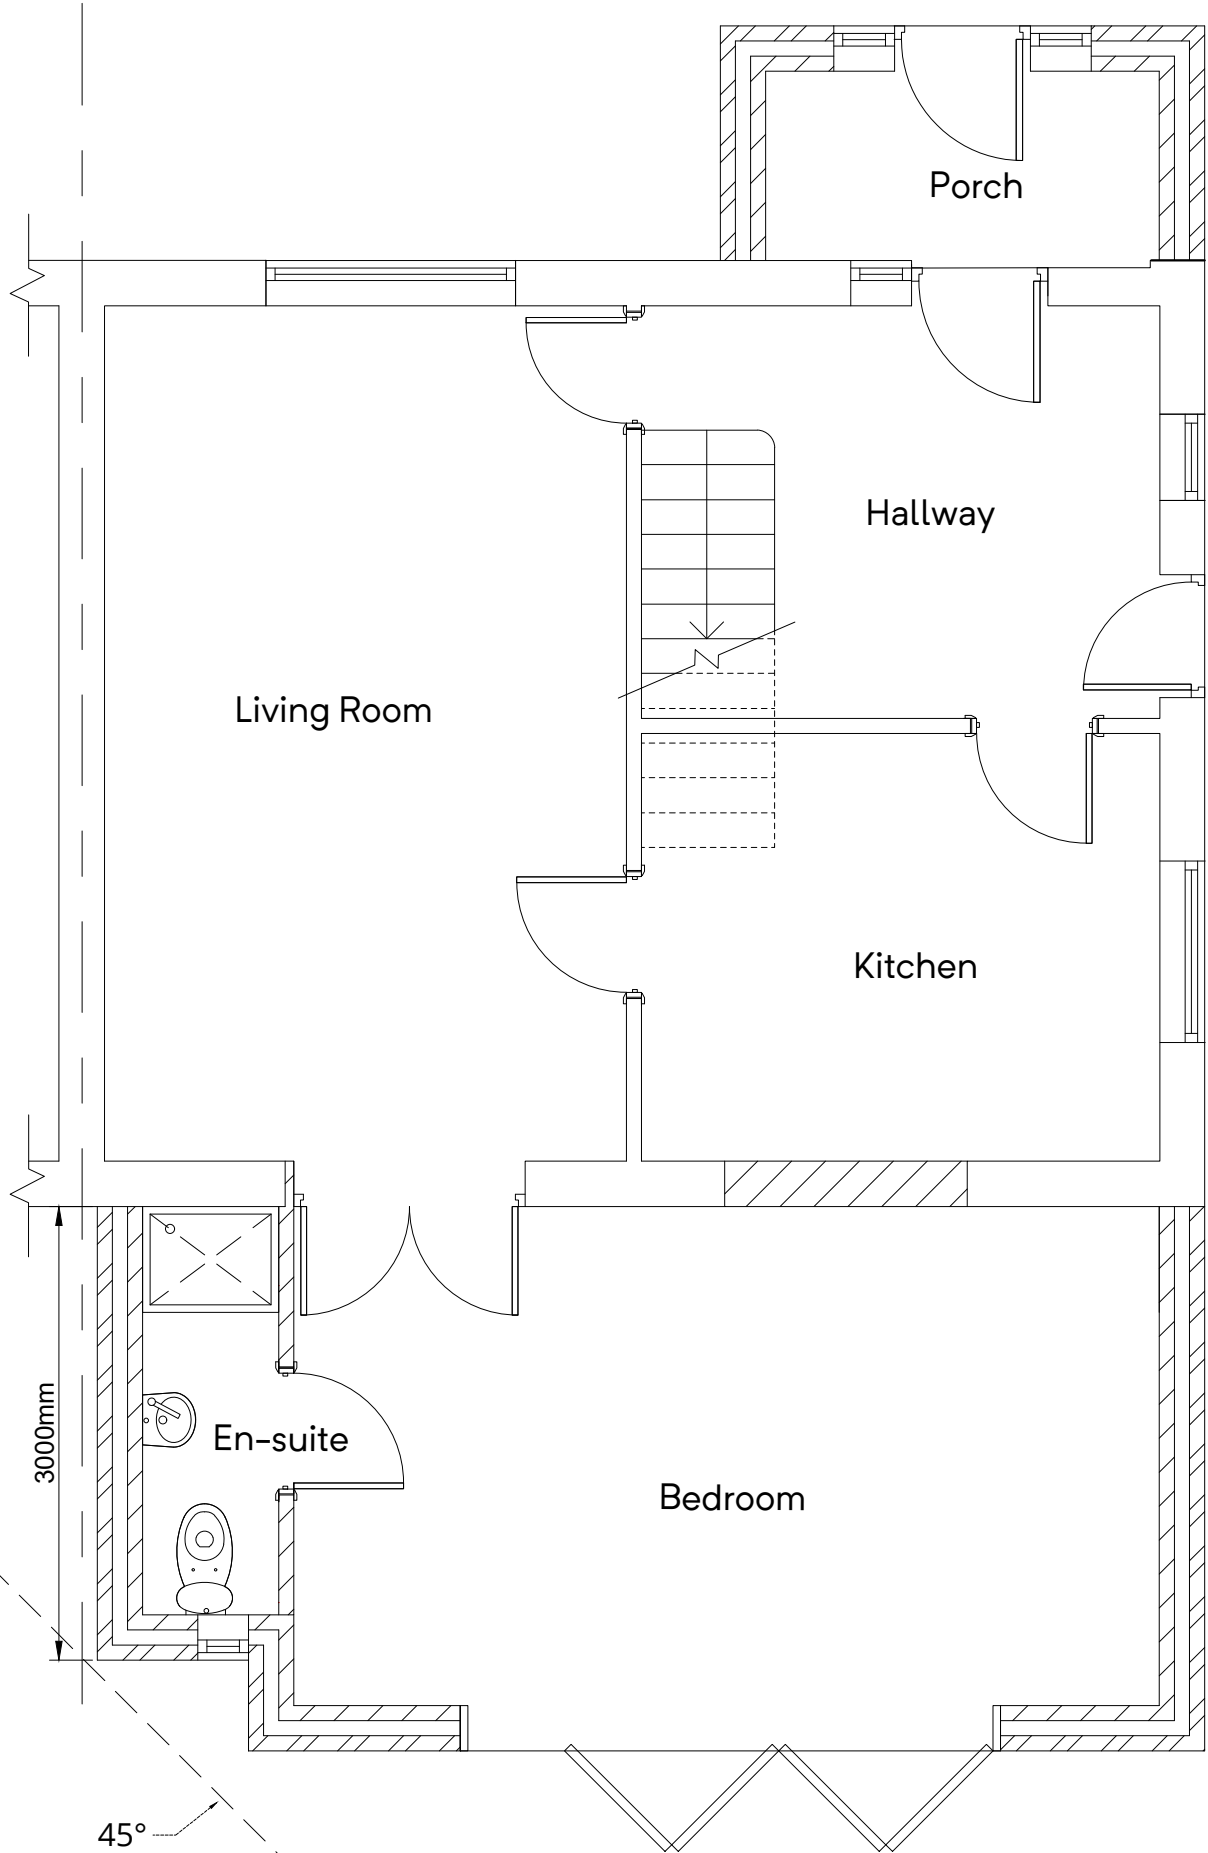

GROUND FLOOR PLAN
(PROPOSED)

FIRST FLOOR PLAN
(PROPOSED)


SITE PLAN
(PROPOSED)

Building Design Services M.FAROOQ 418 Bury Road Rochdale OL11 5EU 01706 712231 0796 7605 763	For:	Scale:
	MR ZAKIA SALMAN	(Plan) 1:50 @ A3
	PROPOSED DOUBLE STOREY REAR EXTENSION AT	(Site Plan) 1:500 @ A3
	15 Bonscale Crescent, Middleton, M24 5LX	Job No. & Sheet 2407/3







FRONT ELEVATION
(PROPOSED)

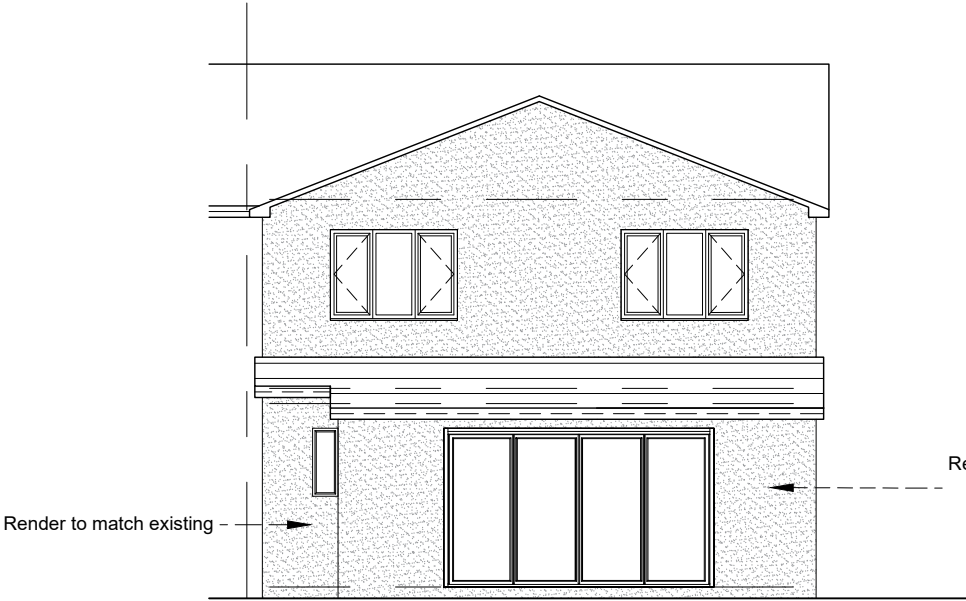

REAR ELEVATION
(PROPOSED)

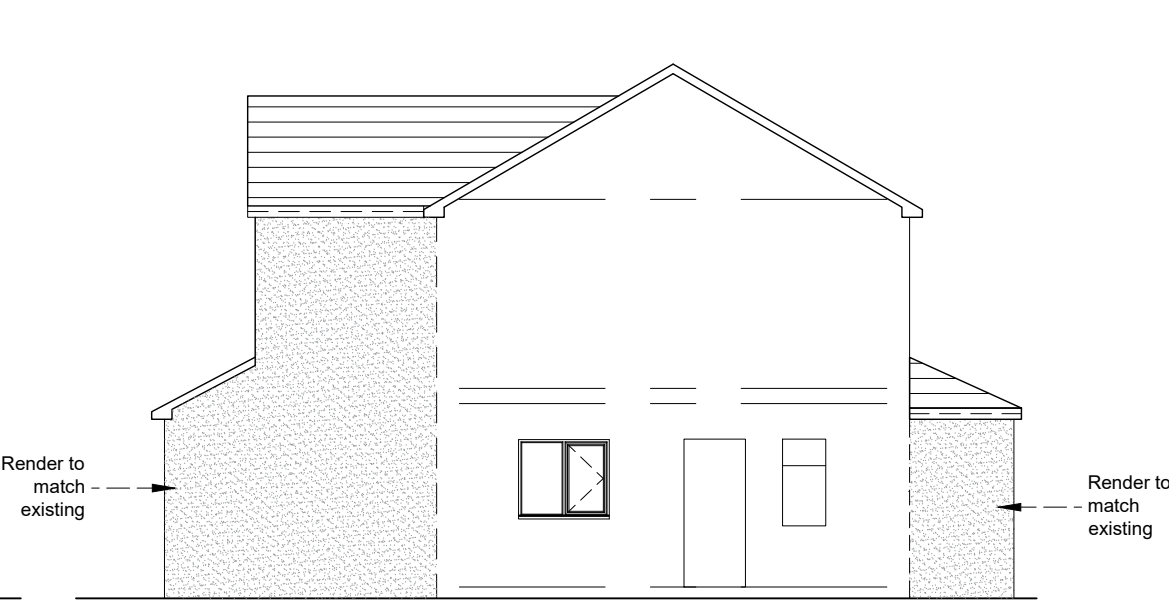

SIDE ELEVATION
(PROPOSED)

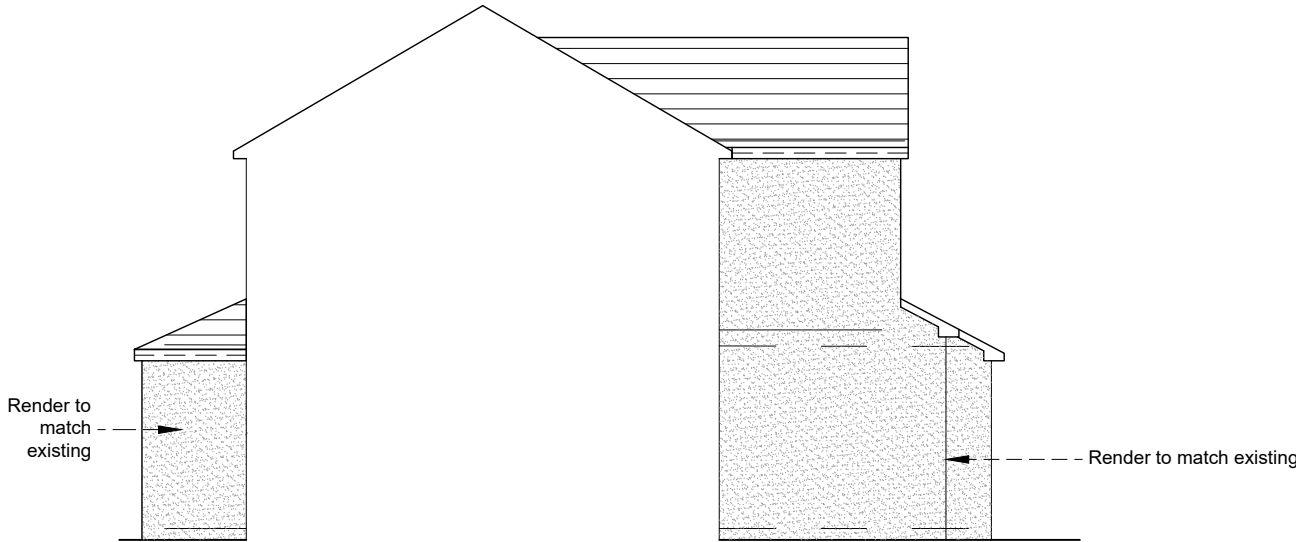

SIDE ELEVATION
(PROPOSED)

Building Design Services

M.FAROOQ
418 Bury Road
Rochdale
OL11 5EU
01706 712231
0796 7605 763

bds

For:

MR ZAKIA SALMAN

PROPOSED DOUBLE
STOREY REAR EXTENSION
AT

15 Bonscale Crescent,
Middleton,
M24 5LX

Scale:

(Elevation)
1:100 @ A3

Job No. & Sheet

2407/4