



NB	Do not scale off this drawing. All dimensions to be checked on site prior to manufacture and construction. This drawing is the property of JH. Architects and should not be reproduced without permission. All discrepancies to be brought to the attention of the architect immediately. This drawing to be read in conjunction with the specification / bill of quantities and related drawings.		
REVISION			
-	FIRST ISSUE	18.05.26	DG

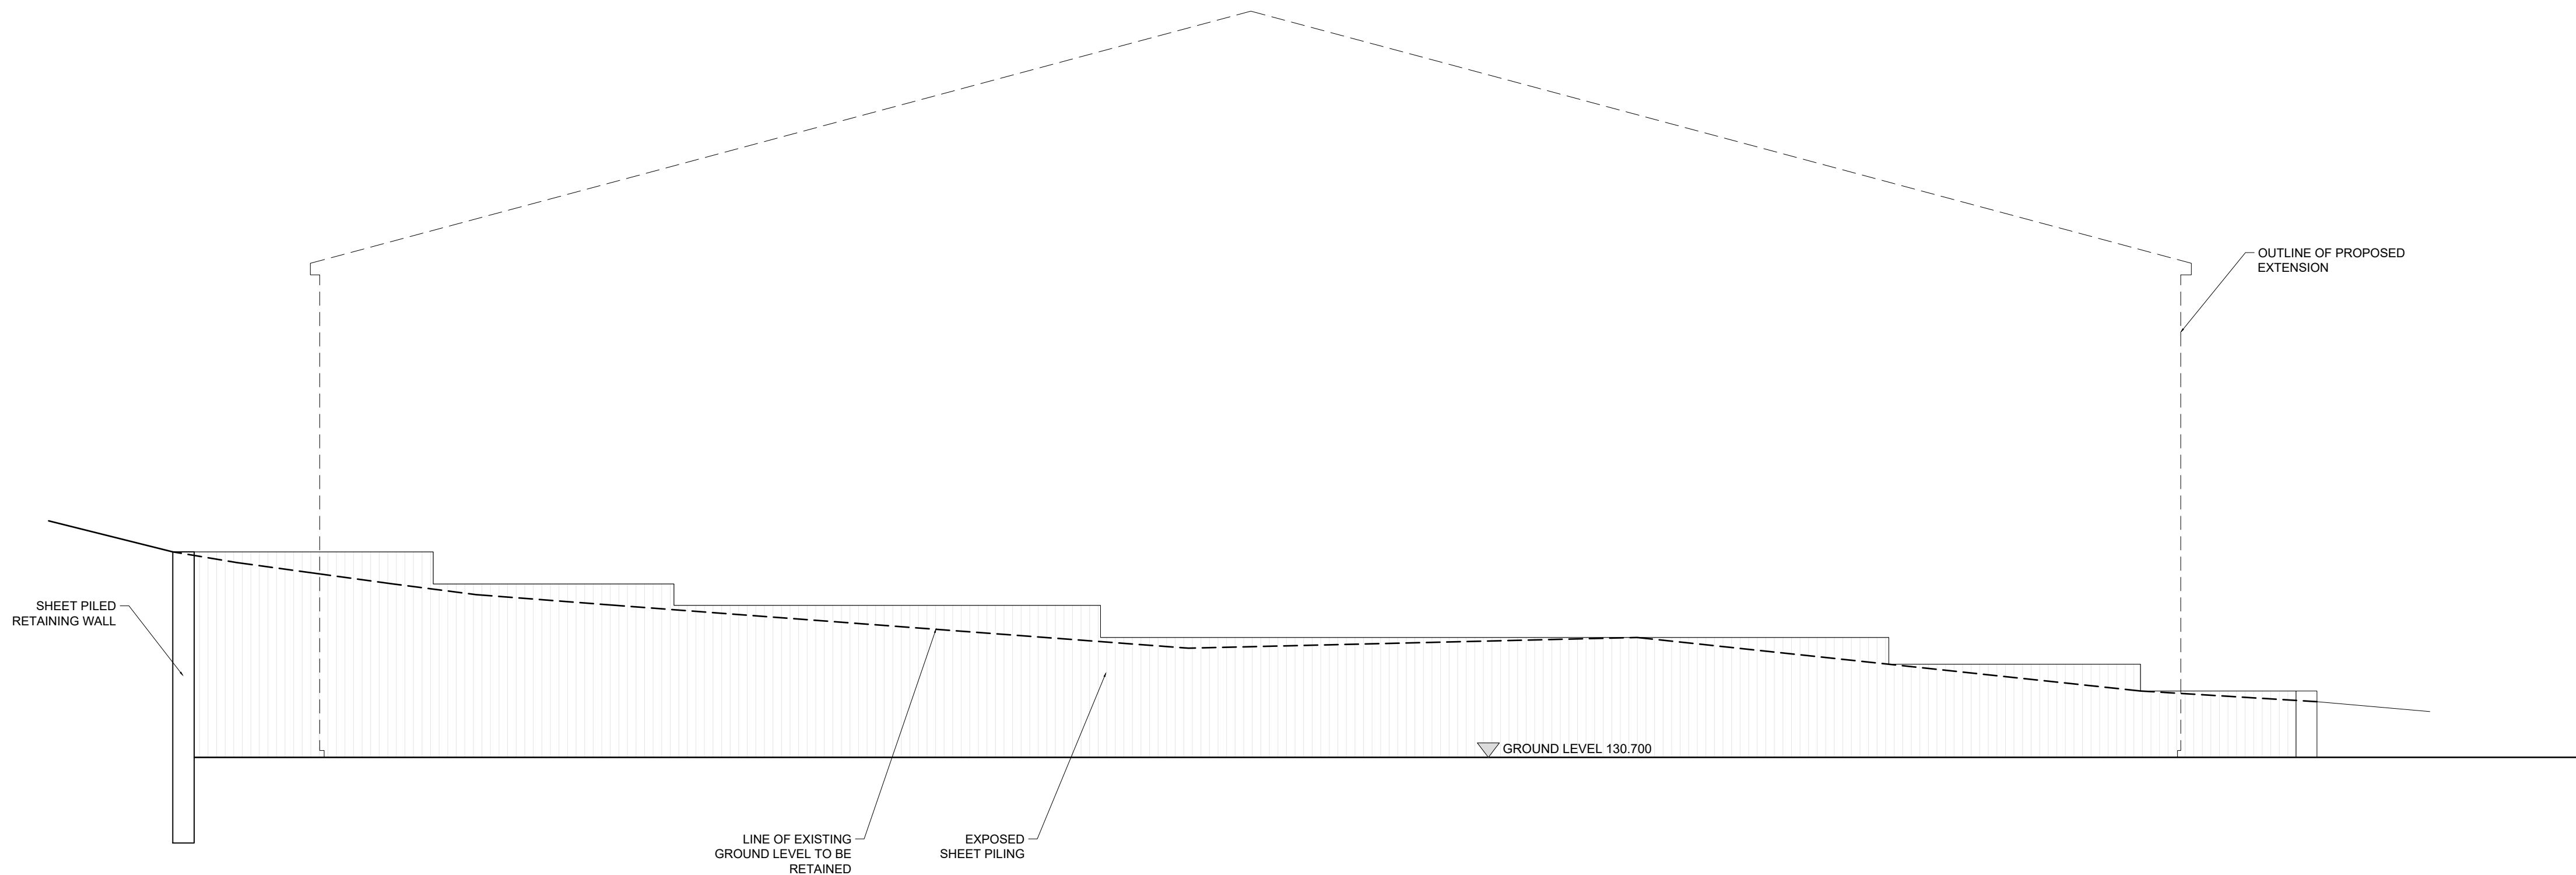


RETAINING WALL ELEVATION A 1.100 @ A1

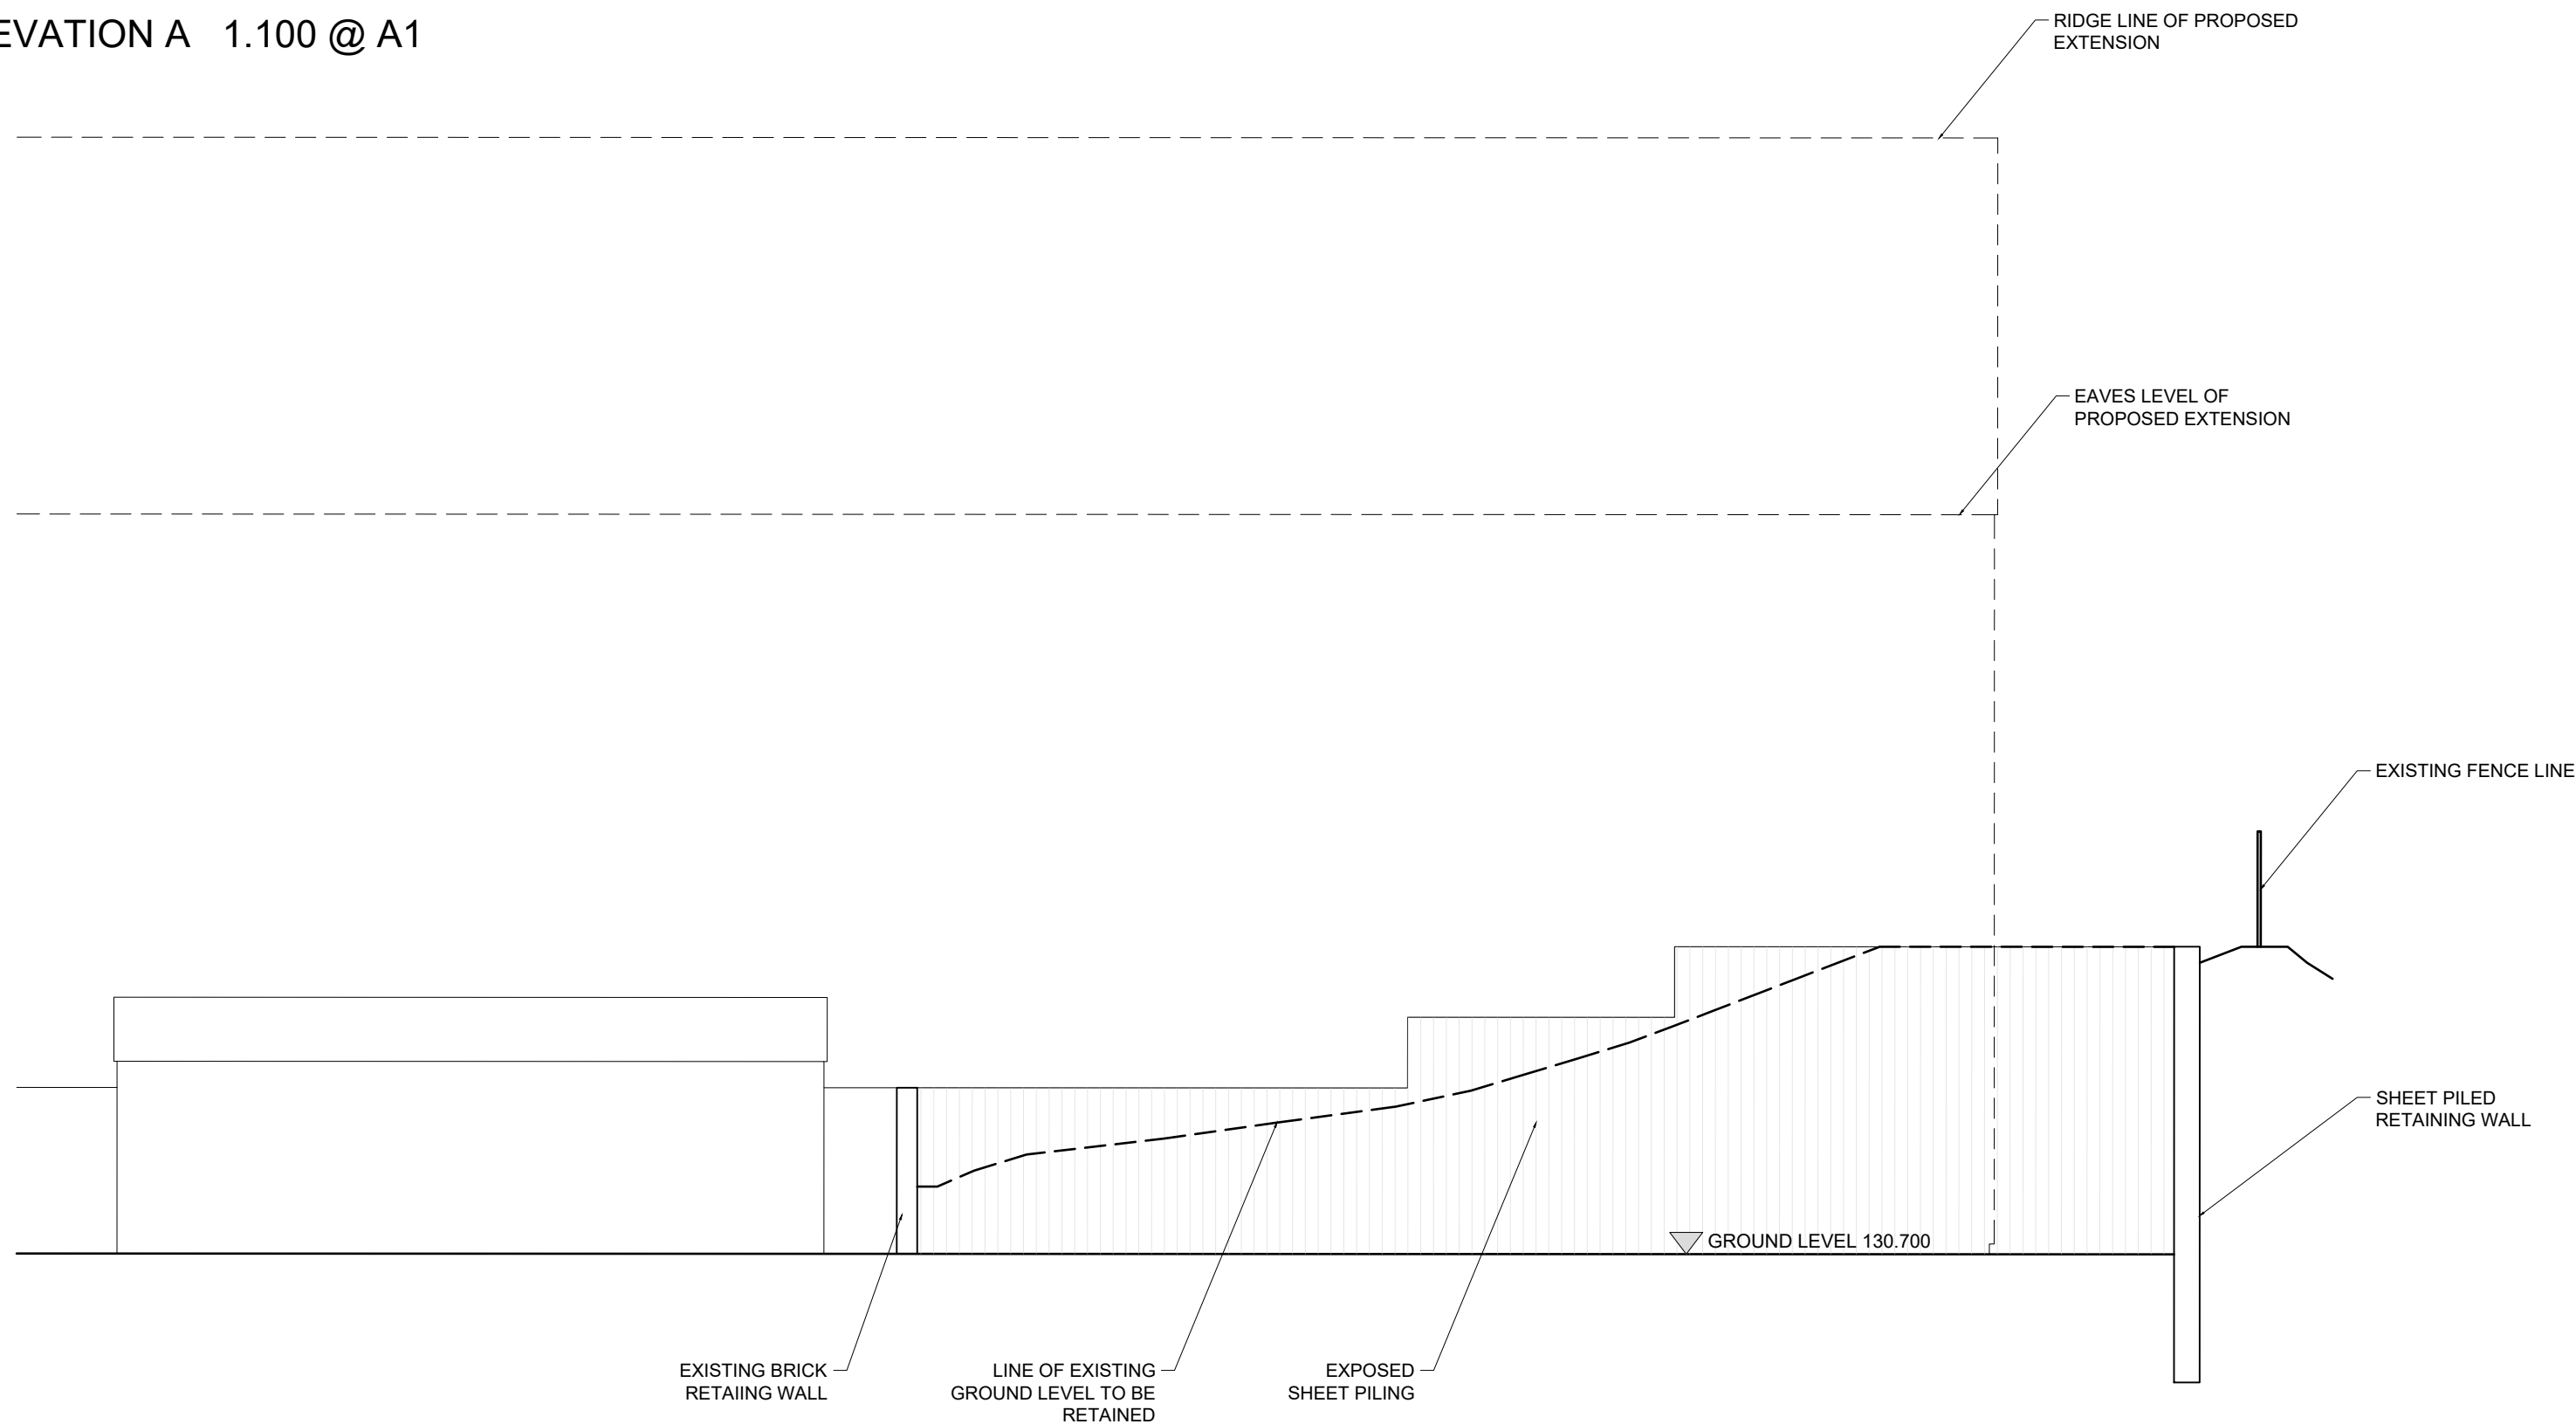

RETAINING WALL ELEVATION B 1.100 @ A1



IMAGE OF SHEET PILING USED TO RETAIN LAND

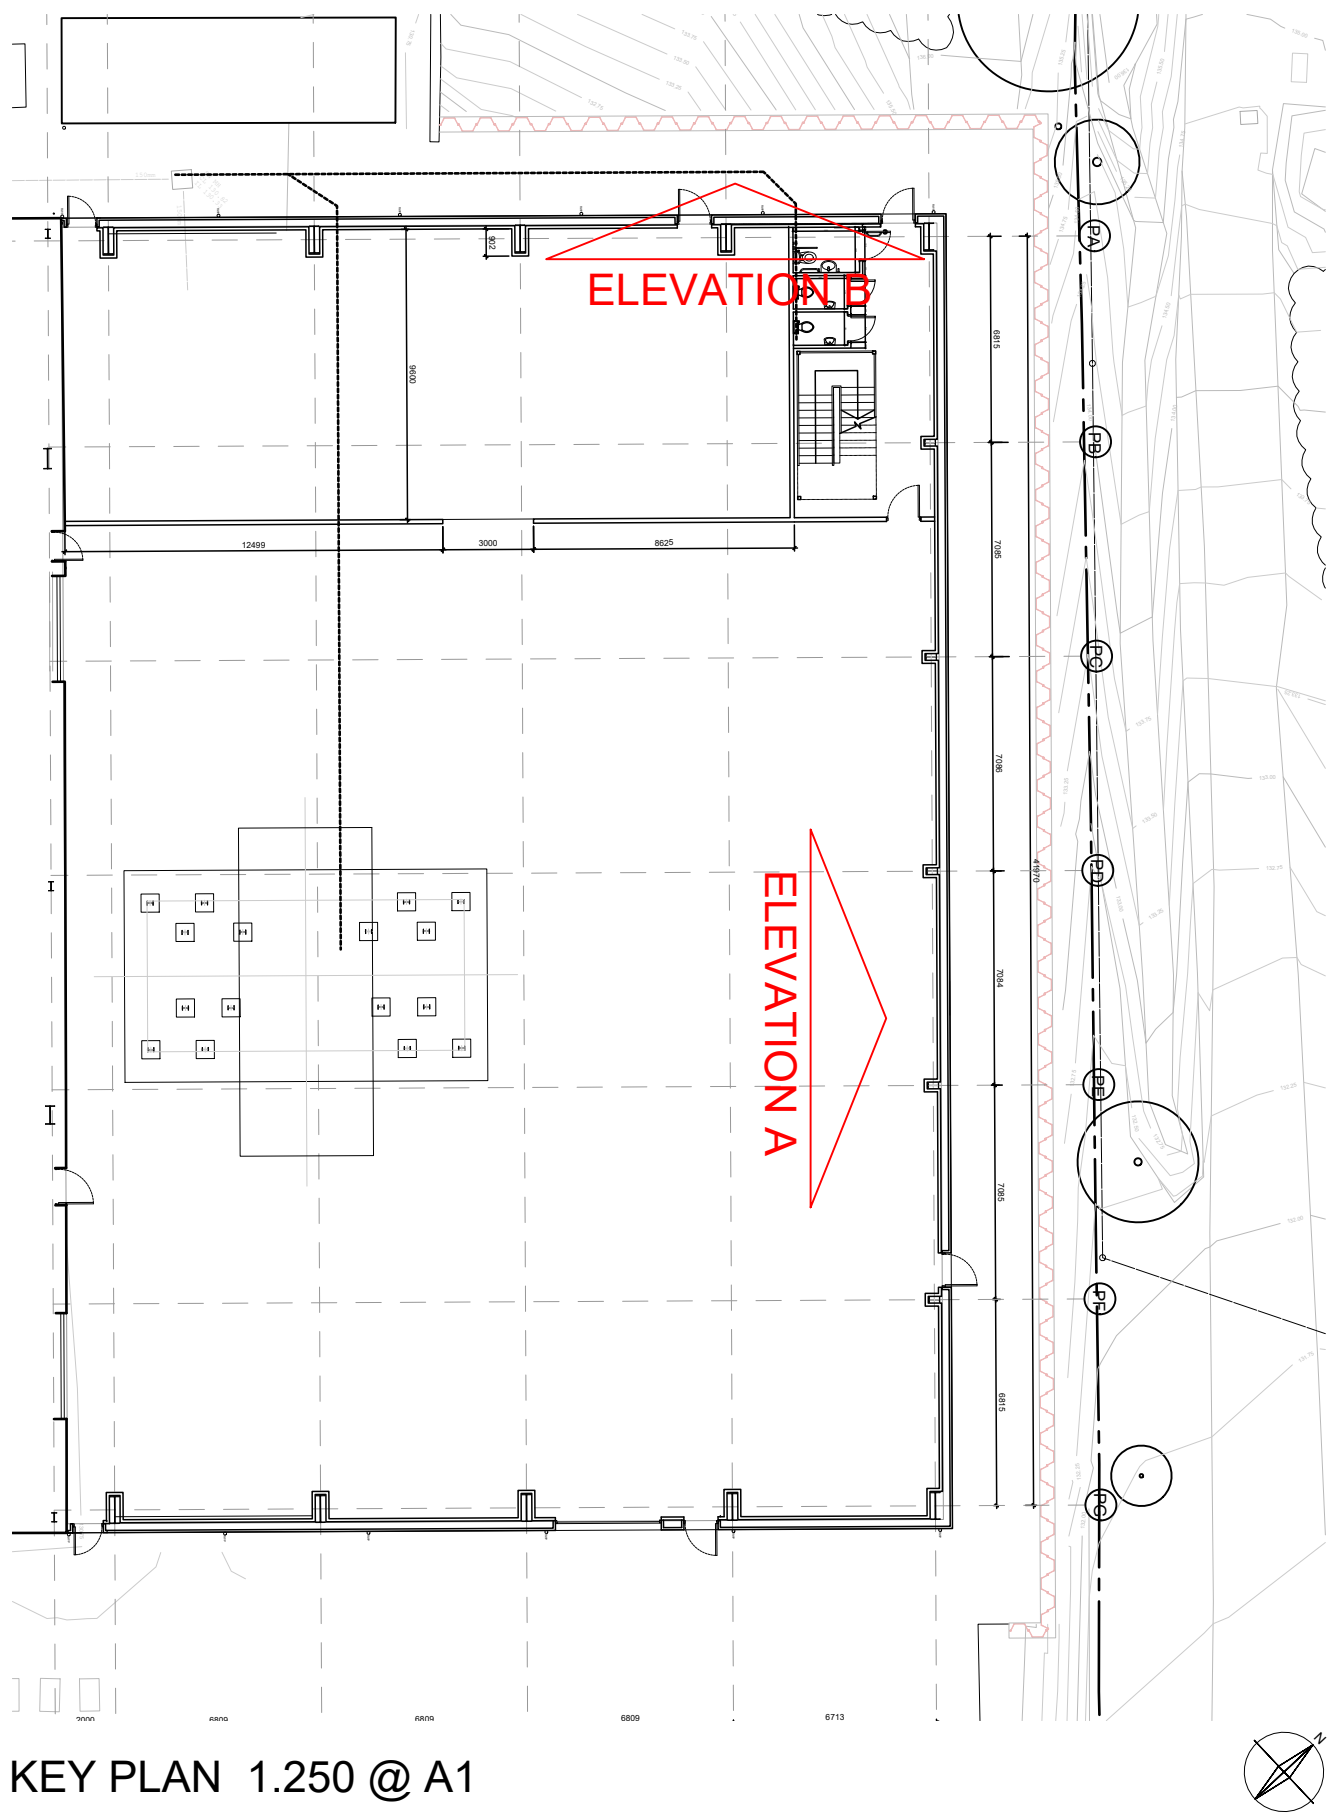

KEY PLAN 1.250 @ A1

CLIENT	FOTHERGILL COATED FABRICS
PROJECT	SMALLBRIDGE BUSINESS PARK RIVERSIDE DRIVE, ROCHDALE OL16 2SH
TITLE	PROPOSED RETAINING WALL ELEVATIONS
JOB NO.	X141
DWG NO.	FCF-JHA-00-00-DR-A-0027 -
SCALE	1:100 @ A1
DRAWN	DG

46 MANCHESTER ROAD
CHORLTON
MANCHESTER
M21 9PH

info@justharchitects.co.uk
T +44(0)161 237 5500

JH.A

RIBA
Chartered Practice

arb
Architects
Registration
Board