
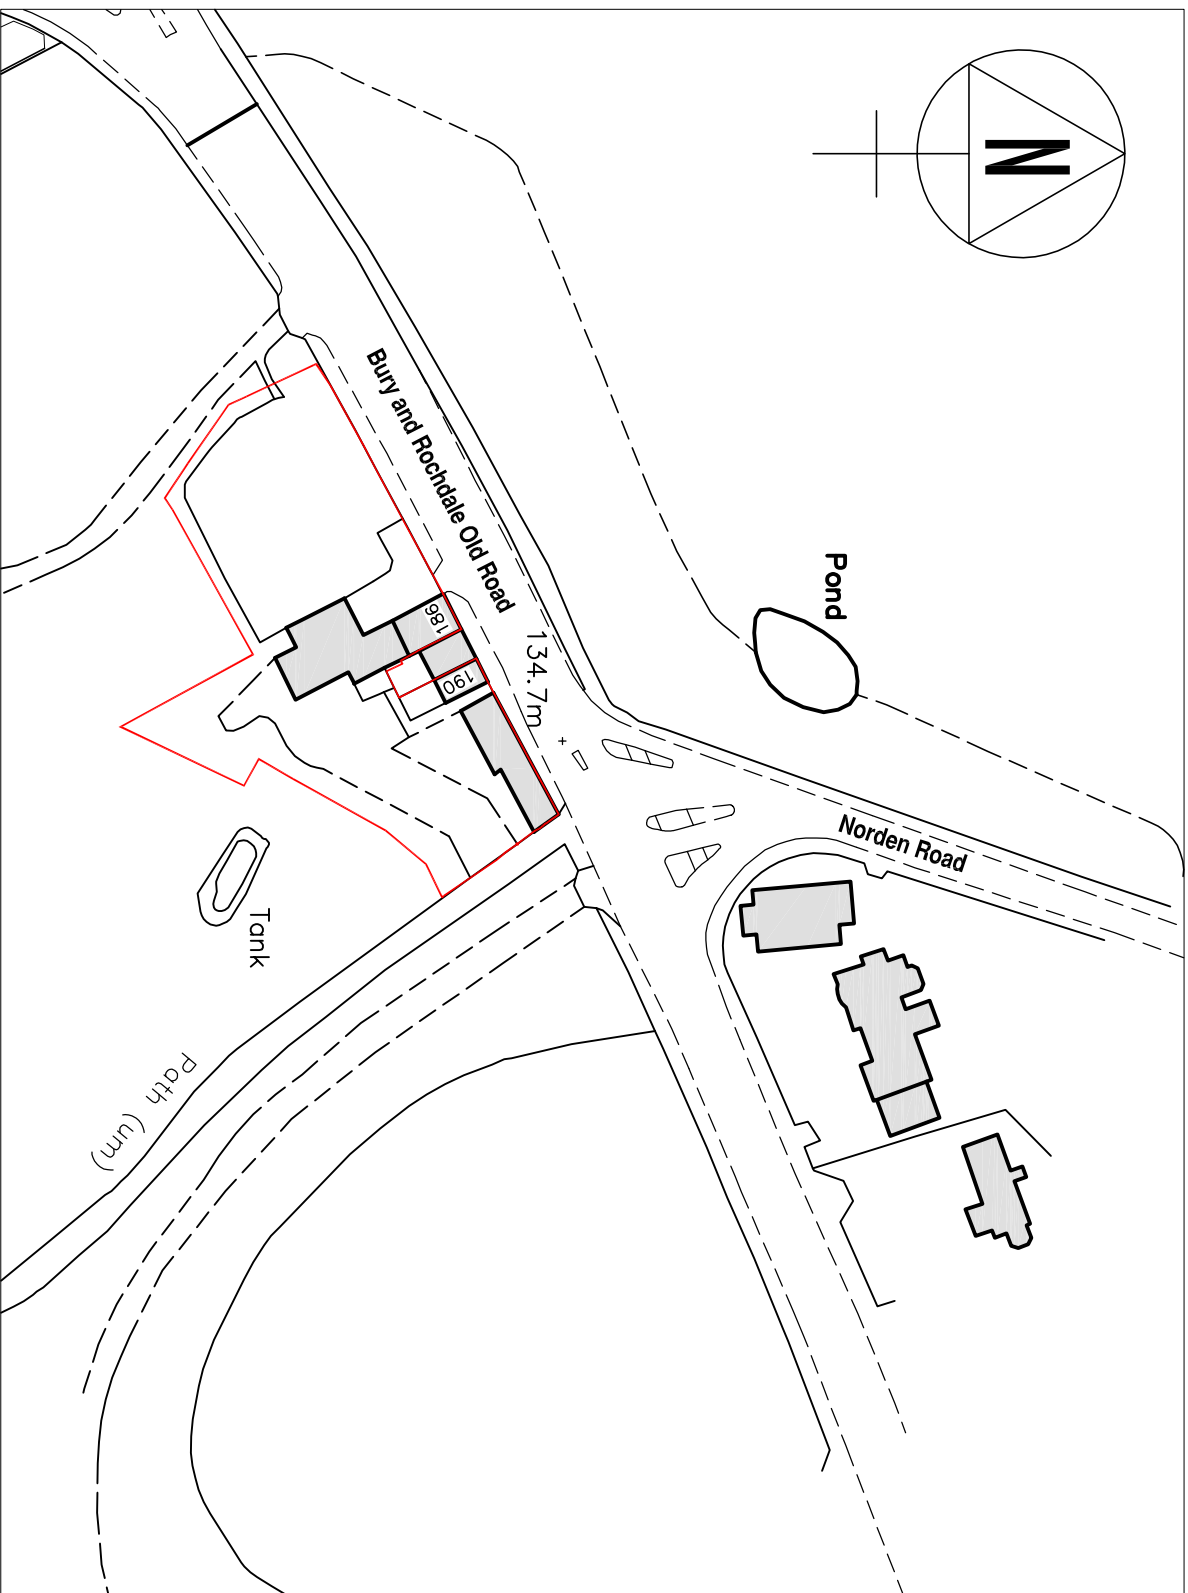


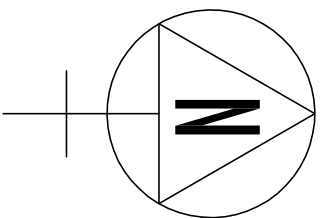

NOTES

1. On no account may this drawing be scaled.
2. Any discrepancy to be reported to the Architect immediately.
3. The Contractor must check all dimensions on site.
4. This drawing or any part of it, may not be reproduced without the consent of the Architect.

Project

Plumpton Cottage
Bury and Rochdale Old Road
Bamford OL10 4AT

Drawing Title


Location Plan

Scale 1:1250 @ A4 Date 18.08.25

Drawing No. Revision 2307/LI-100 000

Revision Details

000

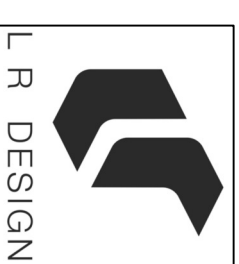

Architectural services

Office 3

131a Bury New Road,

Prestwich

M25 9NX

t. +44(0)161 820 9196

e. project@lr-design.net

www.lr-design.net