


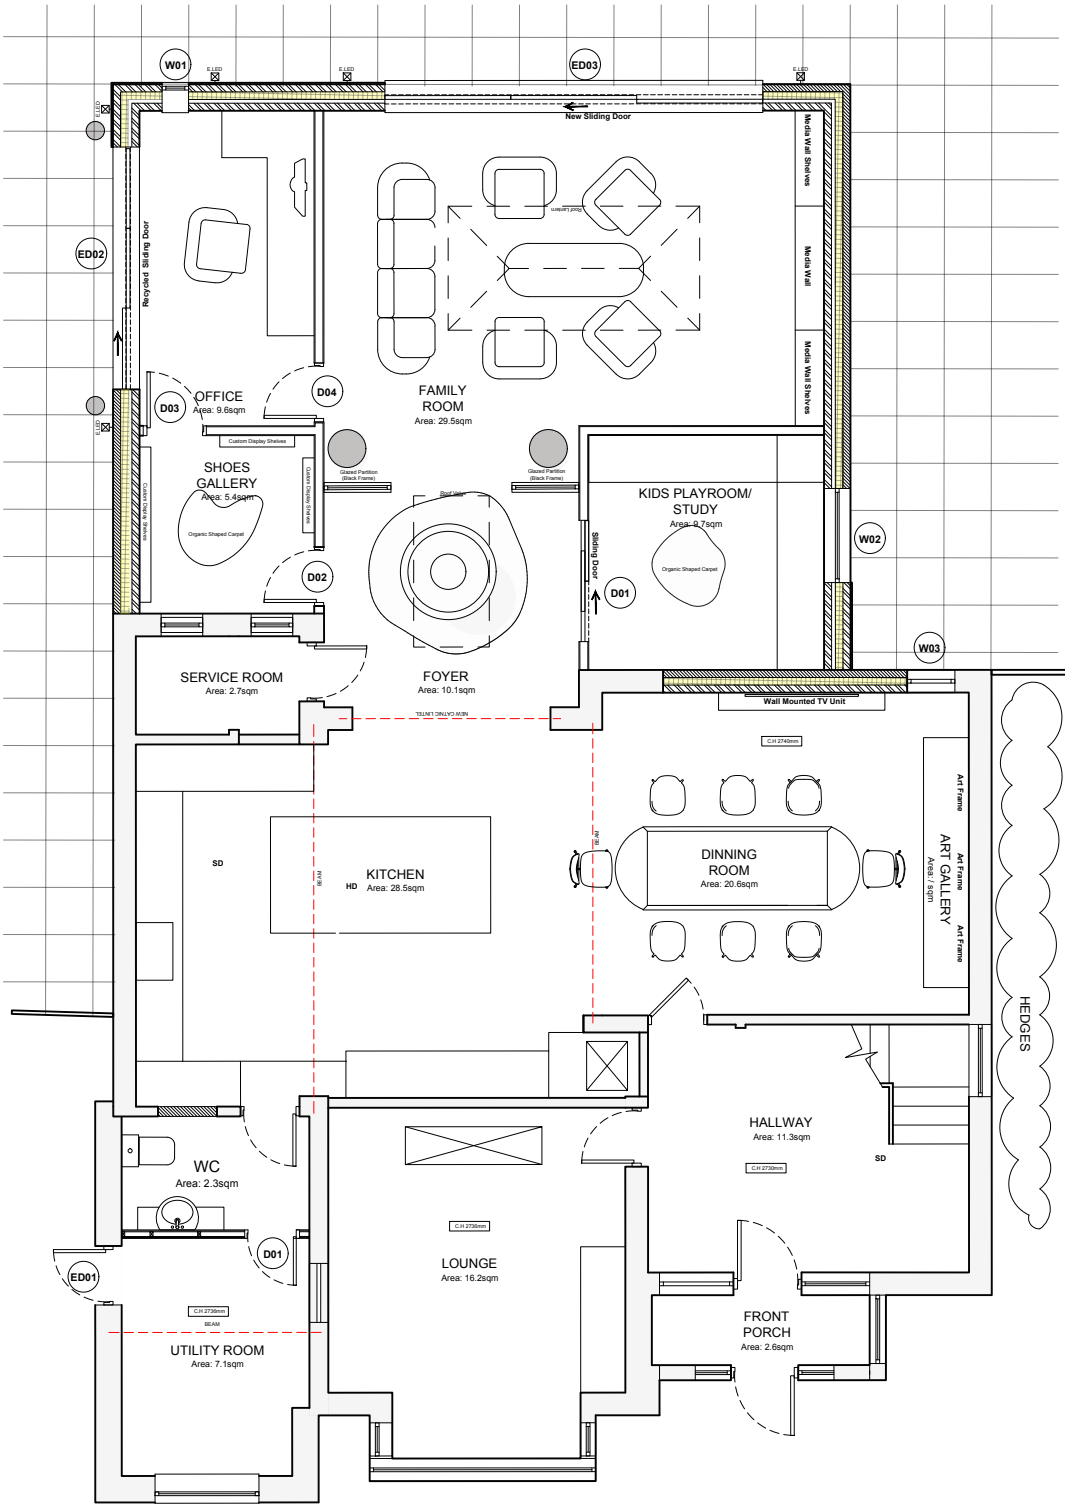

KEY

Existing walls


Proposed External Walls

Proposed Internal Partitions

R/E/W

Roof, Doors and Windows References

Proposed Ground Floor Plan
Scale - 1:100@A3

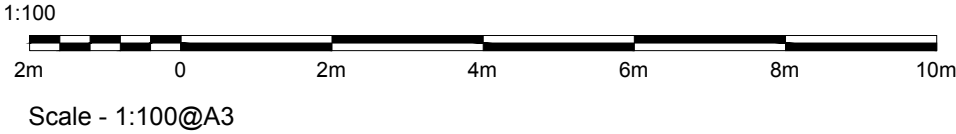

Revisions					
REV	DATE	D.B.	C.B.	NOTES	
P1	25.06.2026	EA	FA	INITIAL ISSUE FOR PLANNING	