





DO NOT SCALE FROM THIS DRAWING
ALL DIMENSIONS MUST BE CHECKED ON SITE BY
CONTRACTOR PRIOR TO CONSTRUCTION

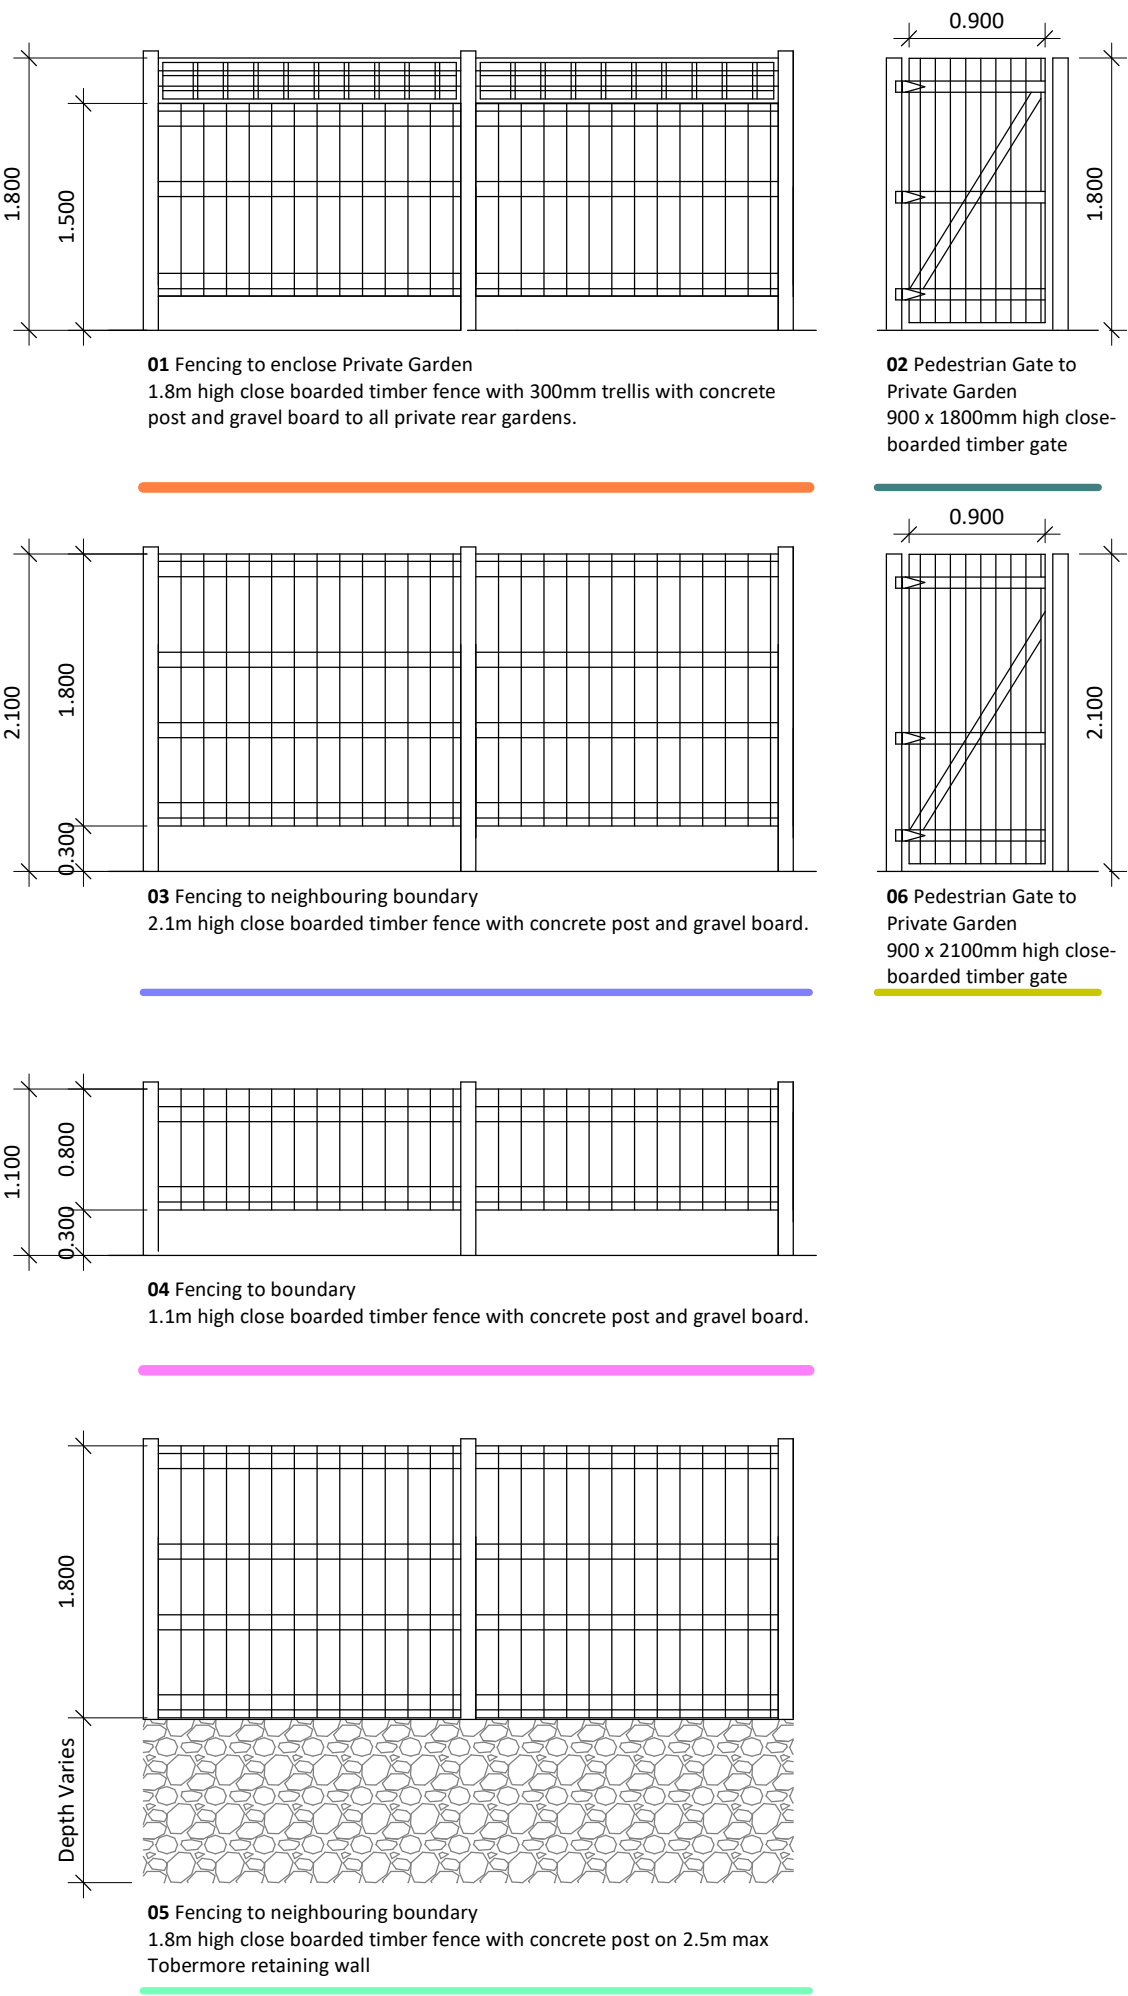

NOTE: Gardens directly facing Bury Old Road require a min. 1.8m high close boarded timber fence or gate with a surface density of 10 kg/m2.

BTP_Boundary Details

1 : 50

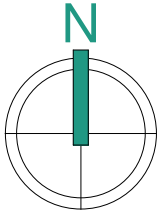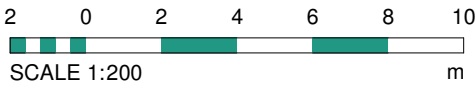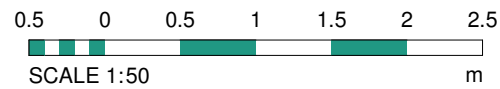

B	28.04.26	OM	Site 2 plot numbers updated. Retaining wall changed to Tobermore and 10kg/m2 fencing note added. 2100mm pedestrian gate added to boundary details.
A	09.03.26	OM	Subsequent drawing update following amended red line
Rev	Date	Int	Description

btp
ARCHITECTS

RIBA
Chartered Practice

CLIENT:
Built Developments Ltd

PROJECT:
Bury Old Road, Heywood

DESCRIPTION:
Boundary Treatment Plan Site 02

PURPOSE OF ISSUE:
Building Regulations

DRAWN BY:	CHECKED	DATE:	SCALE @ A2:
ED	VJS	28.06.24	As indicated

JOB NO:	STATUS CODE:	DRAWING NO:	REV
4299	S2	204	B

FILE IDENTIFIER:
BR-BTP-00-ZZ-DR-A-4299_204.B

Elizabeth House 486 Didsbury Road Heaton Mersey Stockport SK4 3BS
0161 443 1221 info@bernardtaylor.co.uk www.btparchitects.co.uk

Boundary Treatment Plan Site 02

1 : 200