
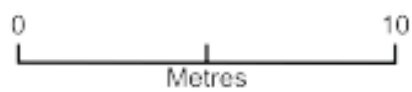


63 Ramsden Road, Wardle, OL12 9LB

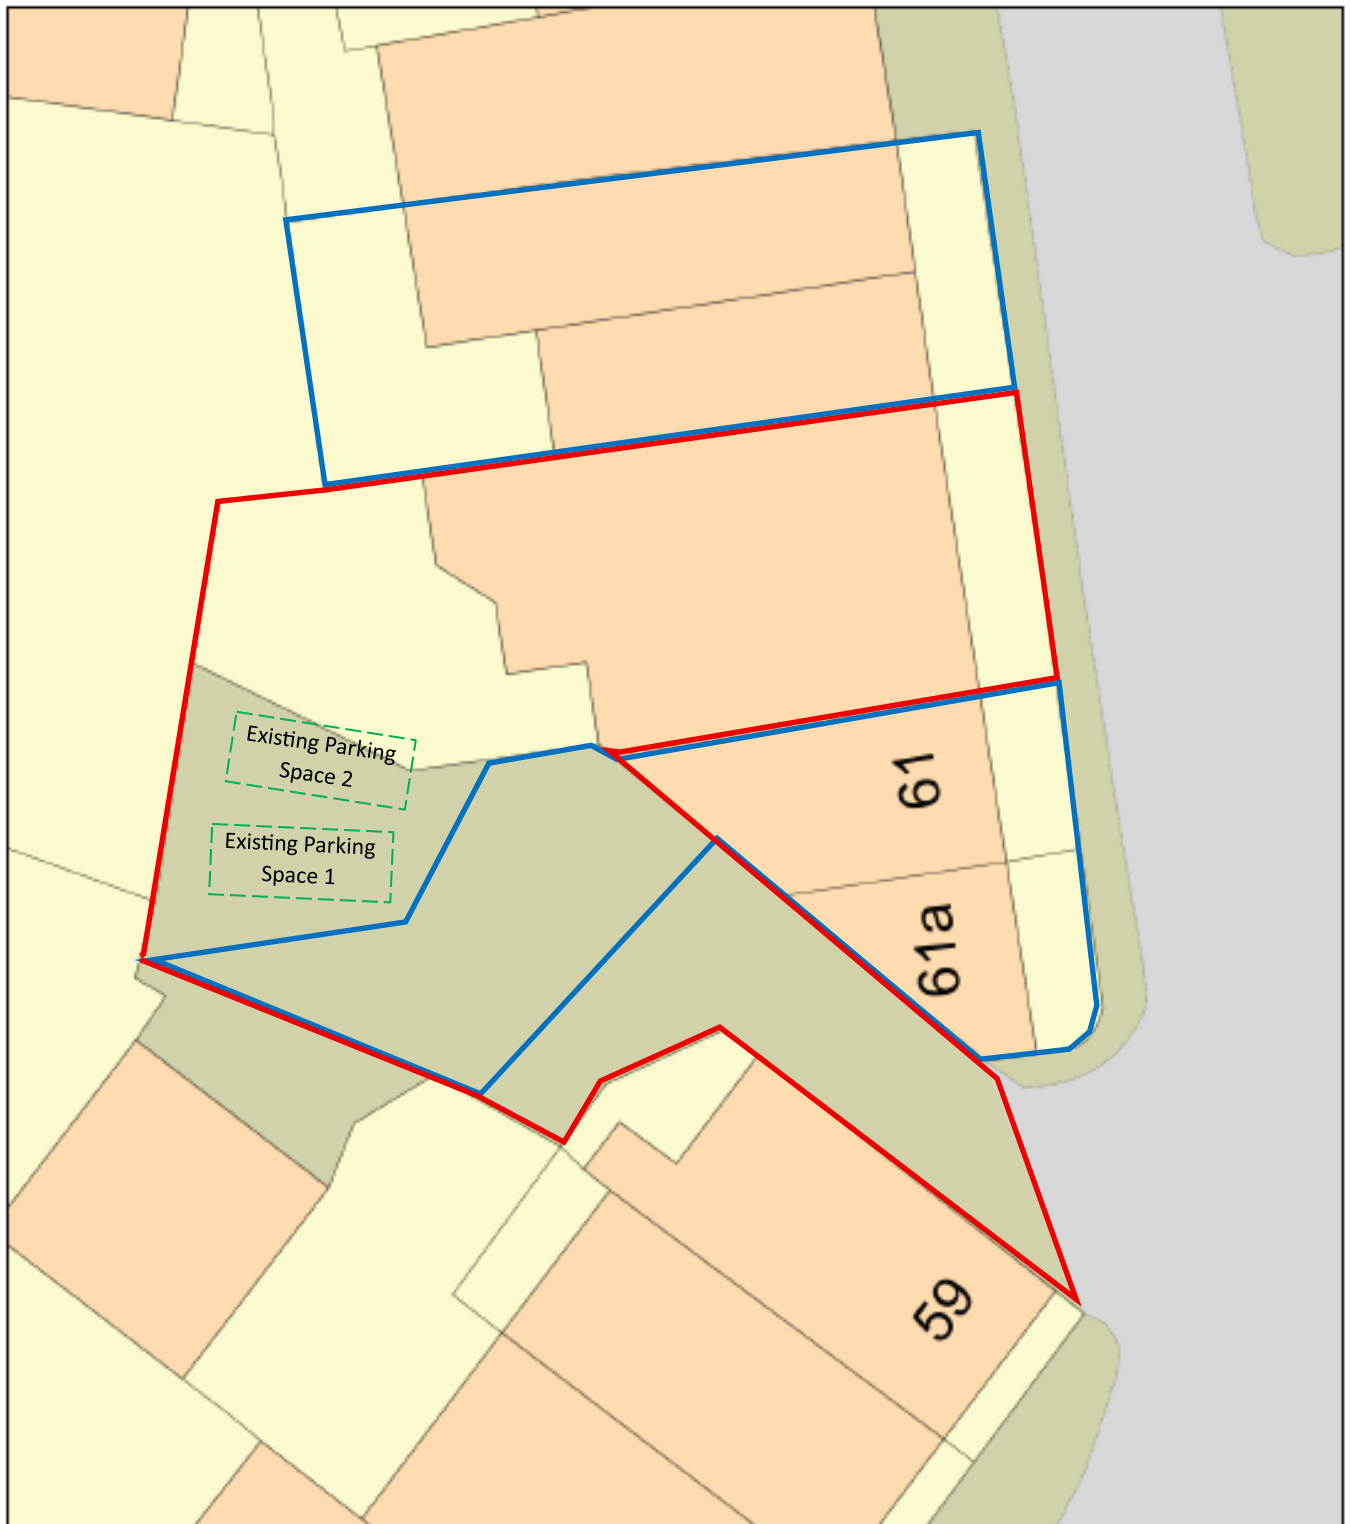

Plan Produced for: Adelle Hartwell
Date Produced: 19 Dec 2025
Plan Reference Number: TQRQM25353125830406
Scale: 1:200 @ A4