



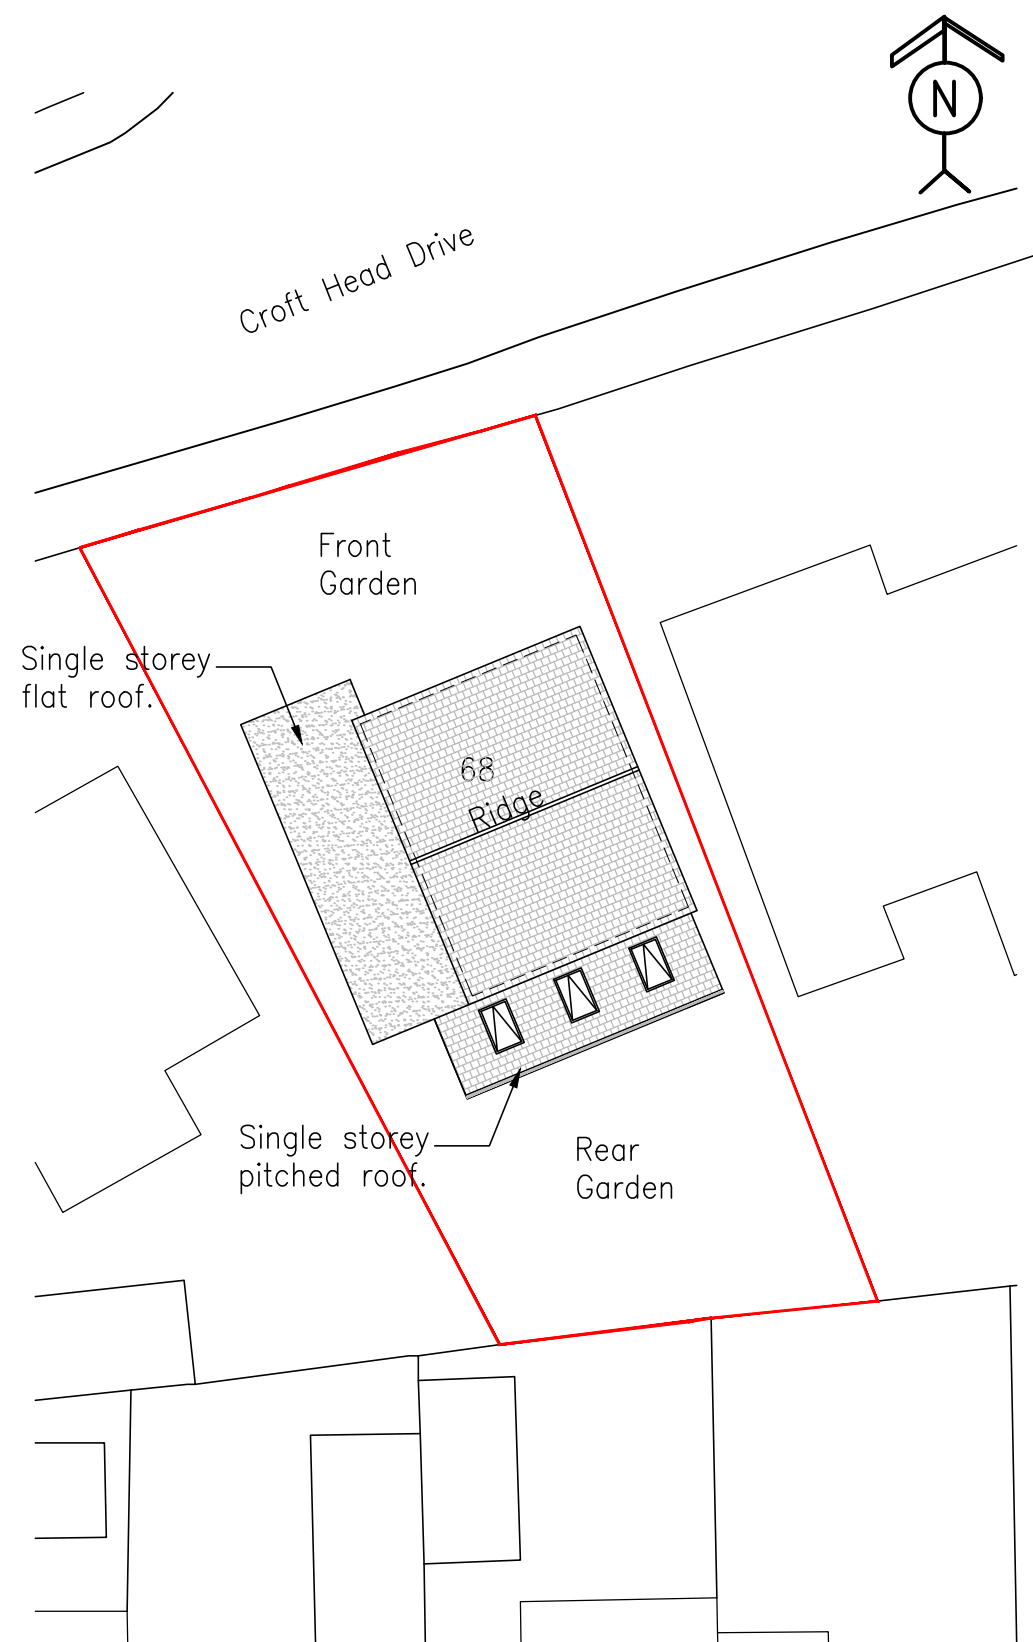


EXISTING BLOCK PLAN

Scale 1:200 @ A3

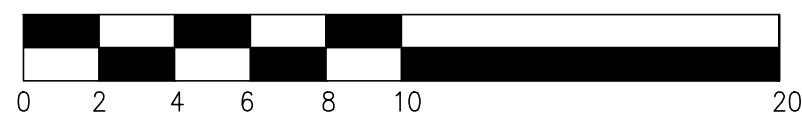

SCALE BAR 1:200

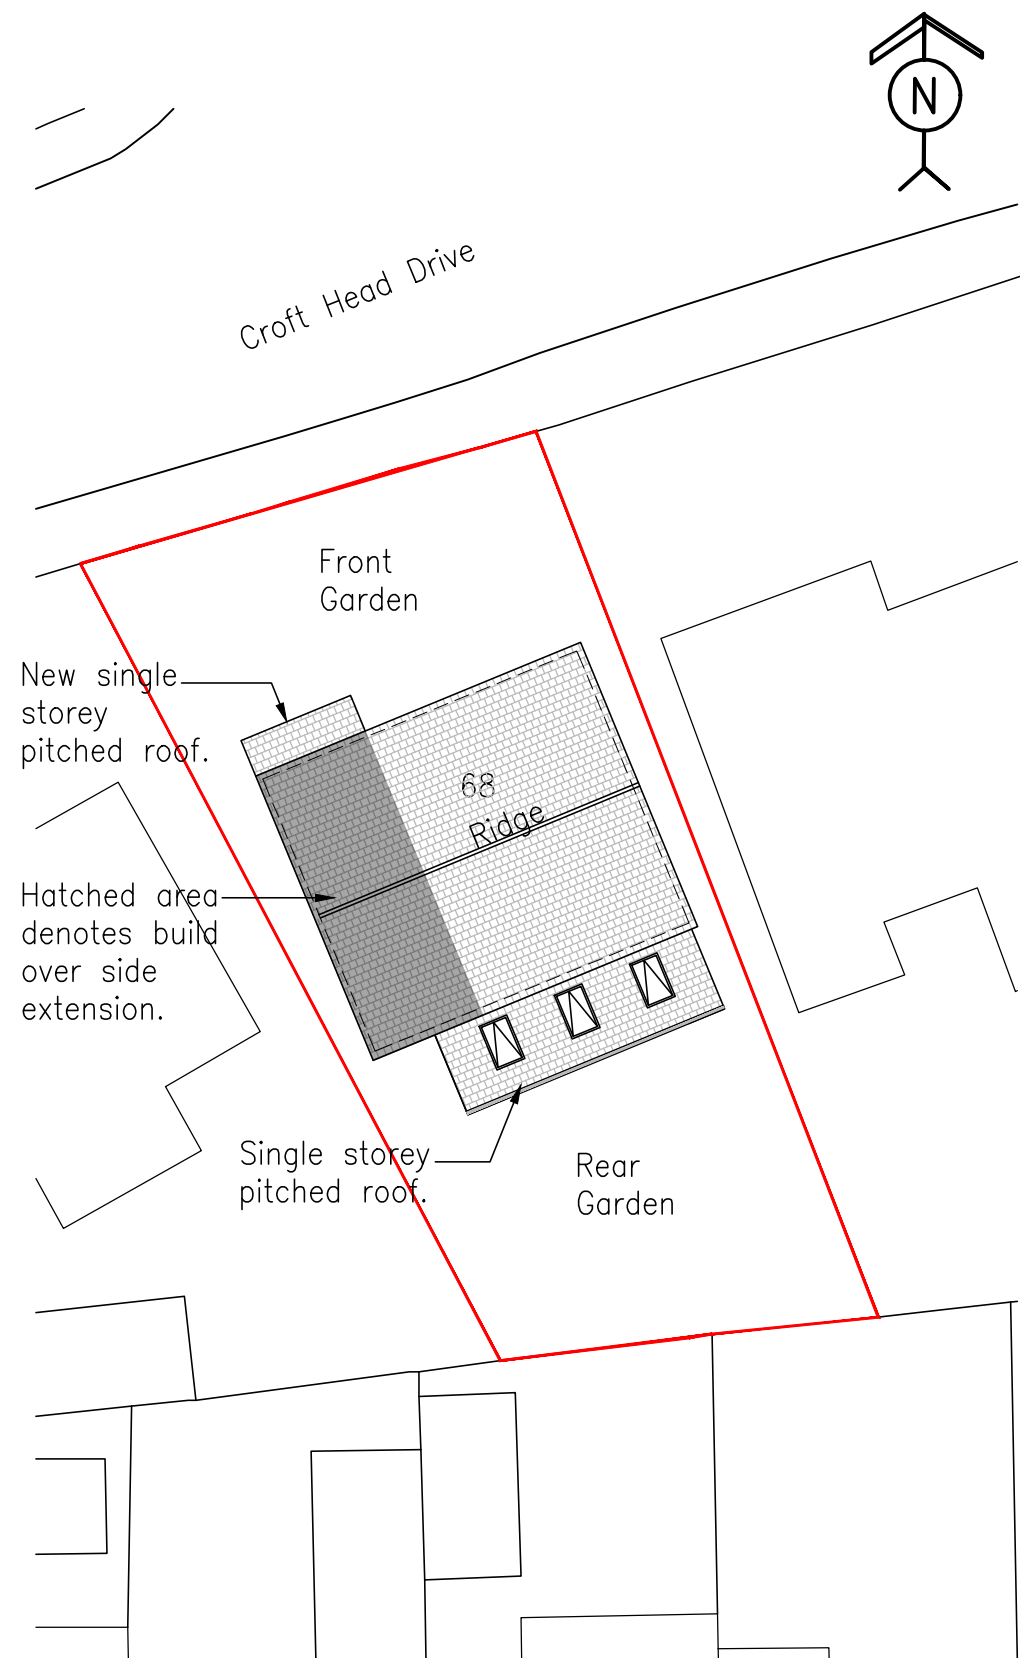

PROPOSED BLOCK PLAN

Scale 1:200 @ A3

PLANNING APPLICATION

REV	DATE	BY	DETAILS OF REVISION		
ARCHITECT / CLIENT THOMAS PAUL MADDEN					
PROJECT 68 CROFT HEAD MILNROW ROCHDALE, OL16 3UZ			PROJECT NO. HC-26365 DRAWING NO. (60)-02 REVISION -		
TITLE PROPOSED BUILD OVER SIDE EXTENSION EXISTING & PROPOSED BLOCK PLANS			DRAWN BY CR DATE 18.05.26 SCALE 1:2000A3		
HEALEY CONSULTING Brunel House 63 Dale Street Milnrow Rochdale OL16 3NJ Tel: 01706 343961 Fax: 01706 343981 email: office@healeyconsulting.co.uk copyright: Healey Consulting			 HEALEY consulting structural engineering consultants		