
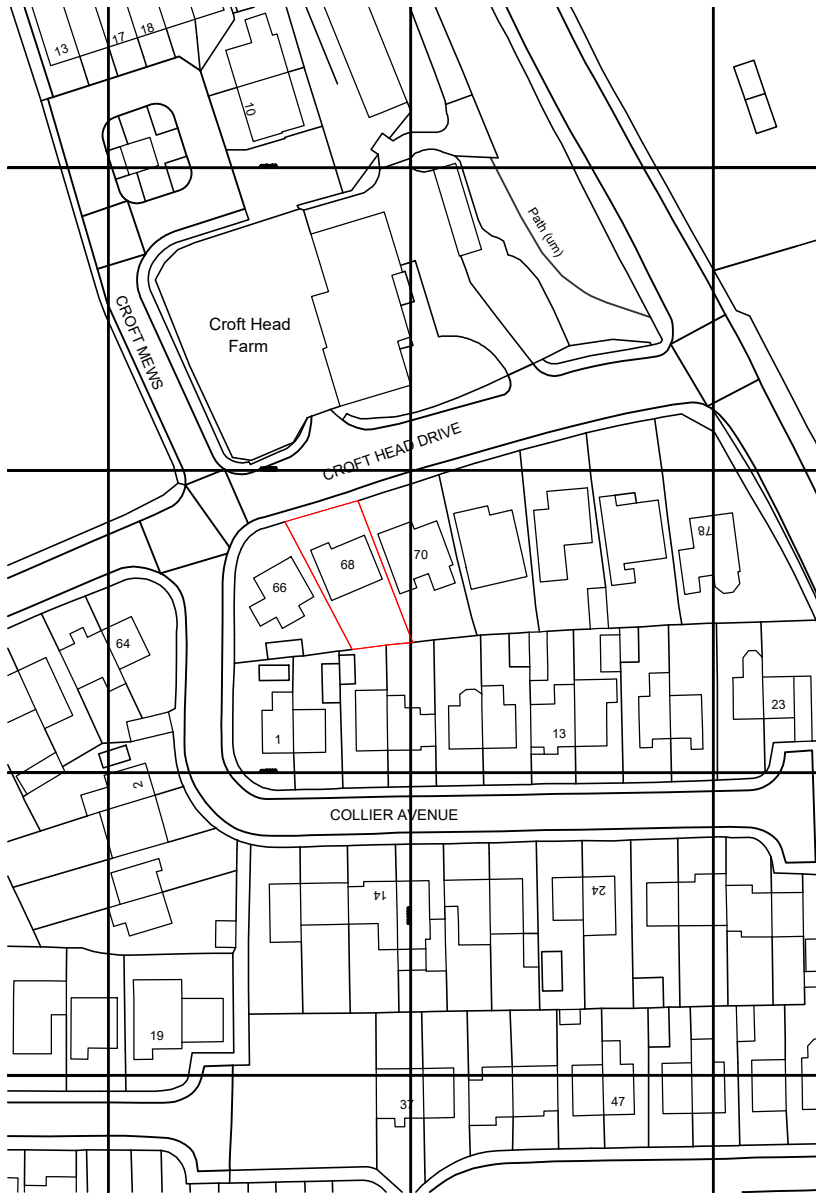


LOCATION PLAN

Scale 1:1250 @ A4

PLANNING APPLICATION

REV	DATE	BY	DETAILS OF REVISION

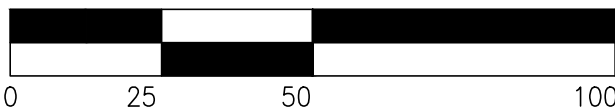

SCALE BAR 1:1250

ARCHITECT / CLIENT
THOMAS PAUL MADDEN

PROJECT
**68 CROFT HEAD
MILNROW
ROCHDALE, OL16 3UZ**

TITLE
**PROPOSED BUILD OVER
SIDE EXTENSION
LOCATION PLAN**

PROJECT NO. HC-26365	DRAWING NO. (60)-01	REVISION -	DRAWN BY CR	DATE 18.05.26	SCALE 1:1250 @ A4
--------------------------------	-------------------------------	----------------------	-----------------------	-------------------------	-----------------------------

HEALEY CONSULTING
Brunel House
63 Dale Street
Milnrow
Rochdale
OL16 3NJ

Tel: 01706 343961
Fax: 01706 343981
email: office@healeyconsulting.co.uk
copyright: Healey Consulting

