


GENERAL NOTES

- 1. All dimensions are in millimeters unless noted otherwise.
- 2. All levels are in metres unless noted otherwise.
- 3. This drawing is to be read in conjunction with all other Healey Consulting drawings, specifications, calculations and the relevant Services Engineers drawings where issued for the project.




ELEVATION – PROPOSED FRONT

Scale 1:50

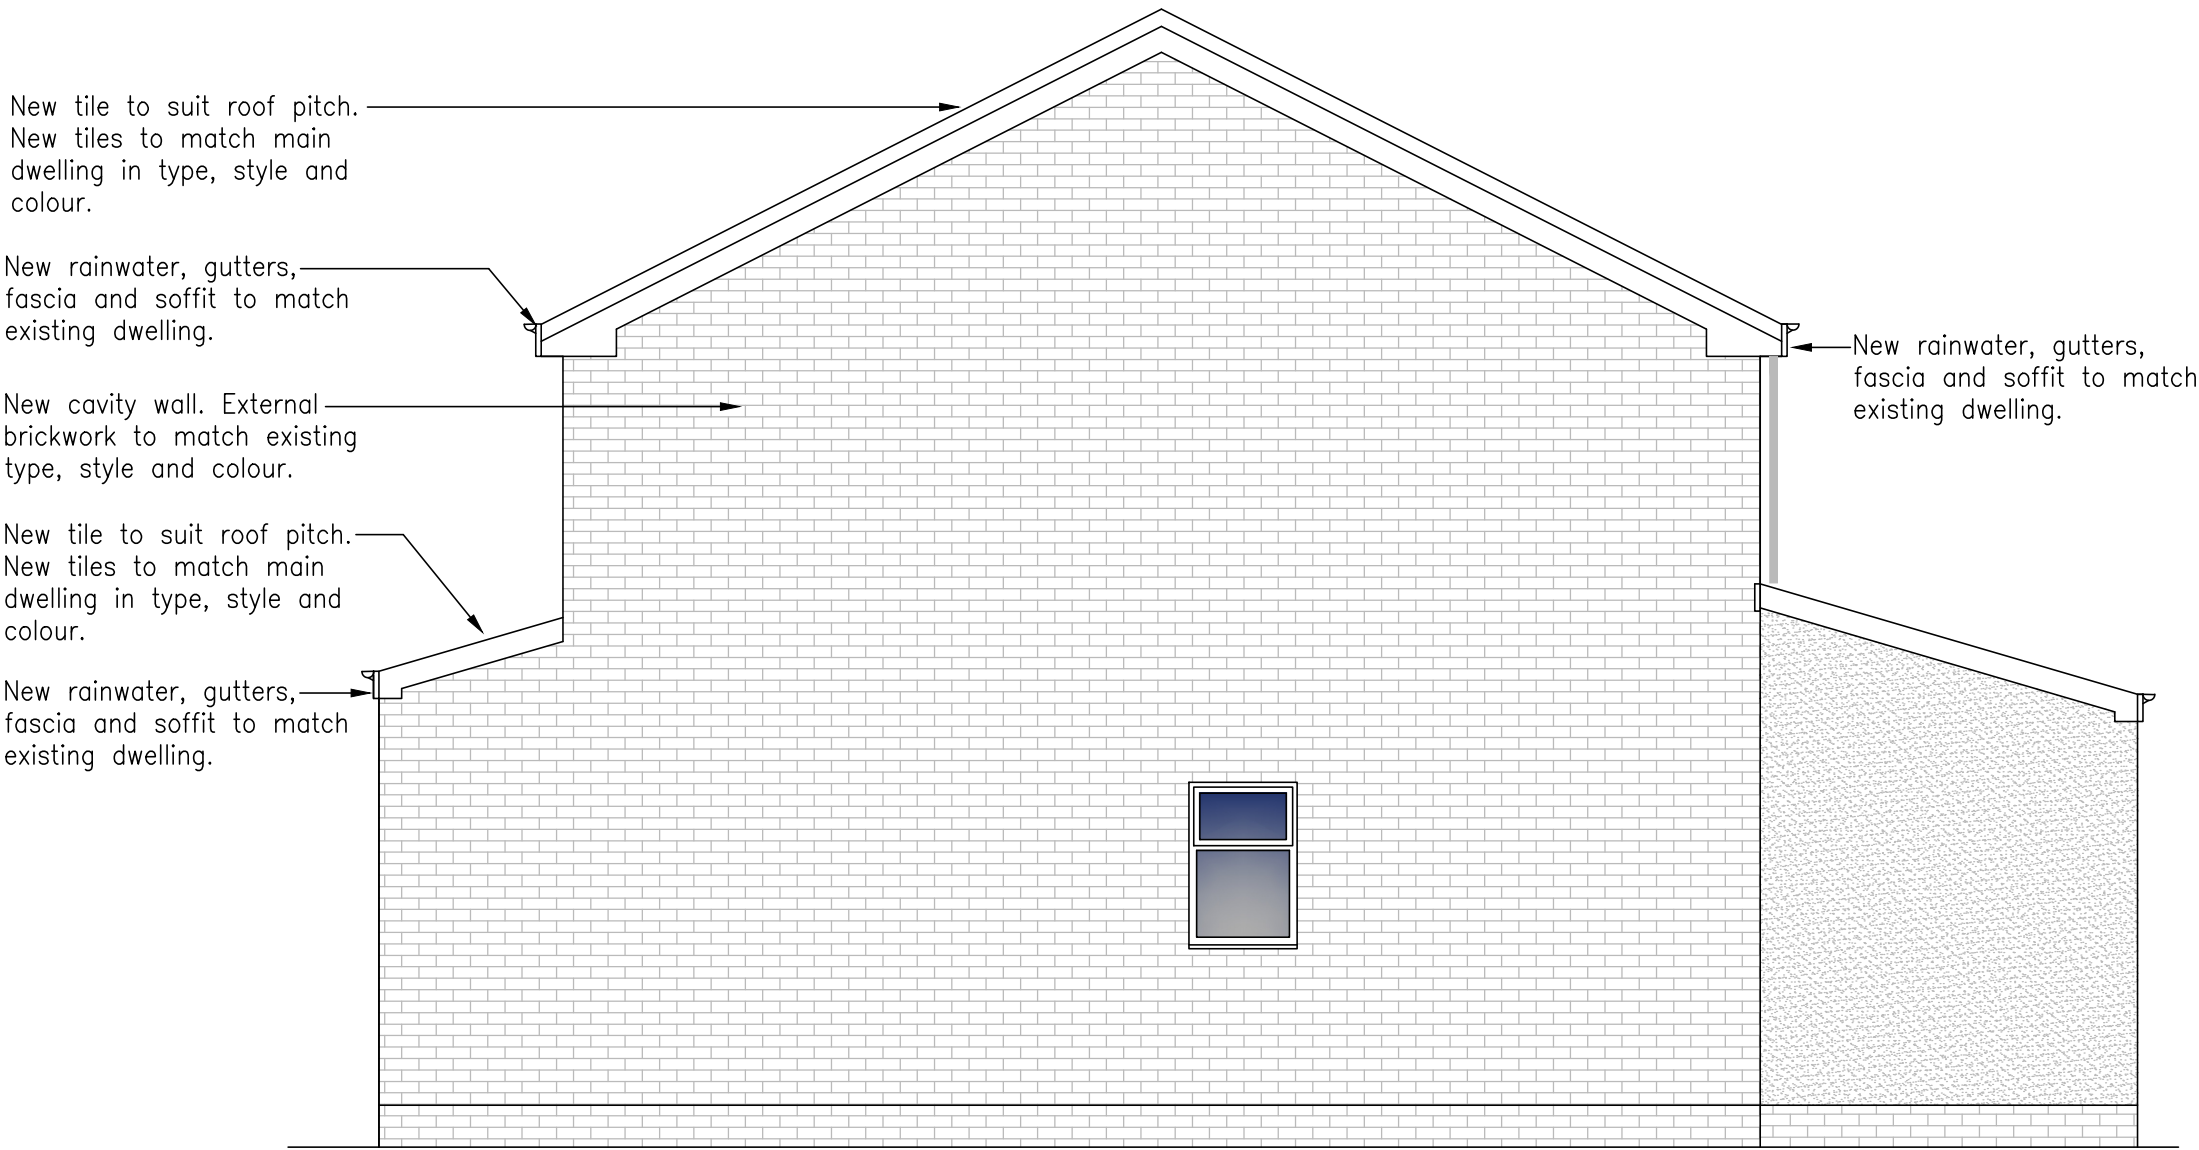


ELEVATION – PROPOSED RIGHT HAND SIDE

Scale 1:50

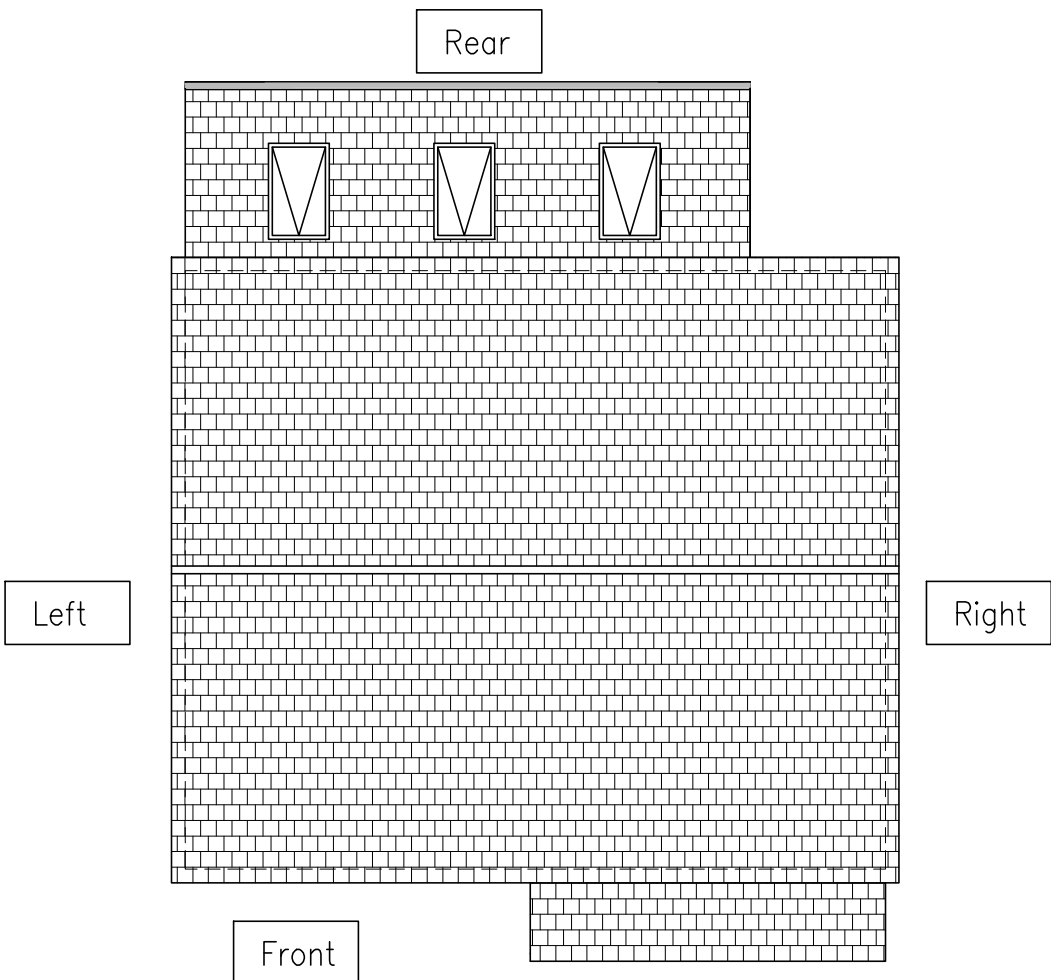


PLAN – ELEVATIONS LOCATION

Scale 1:100

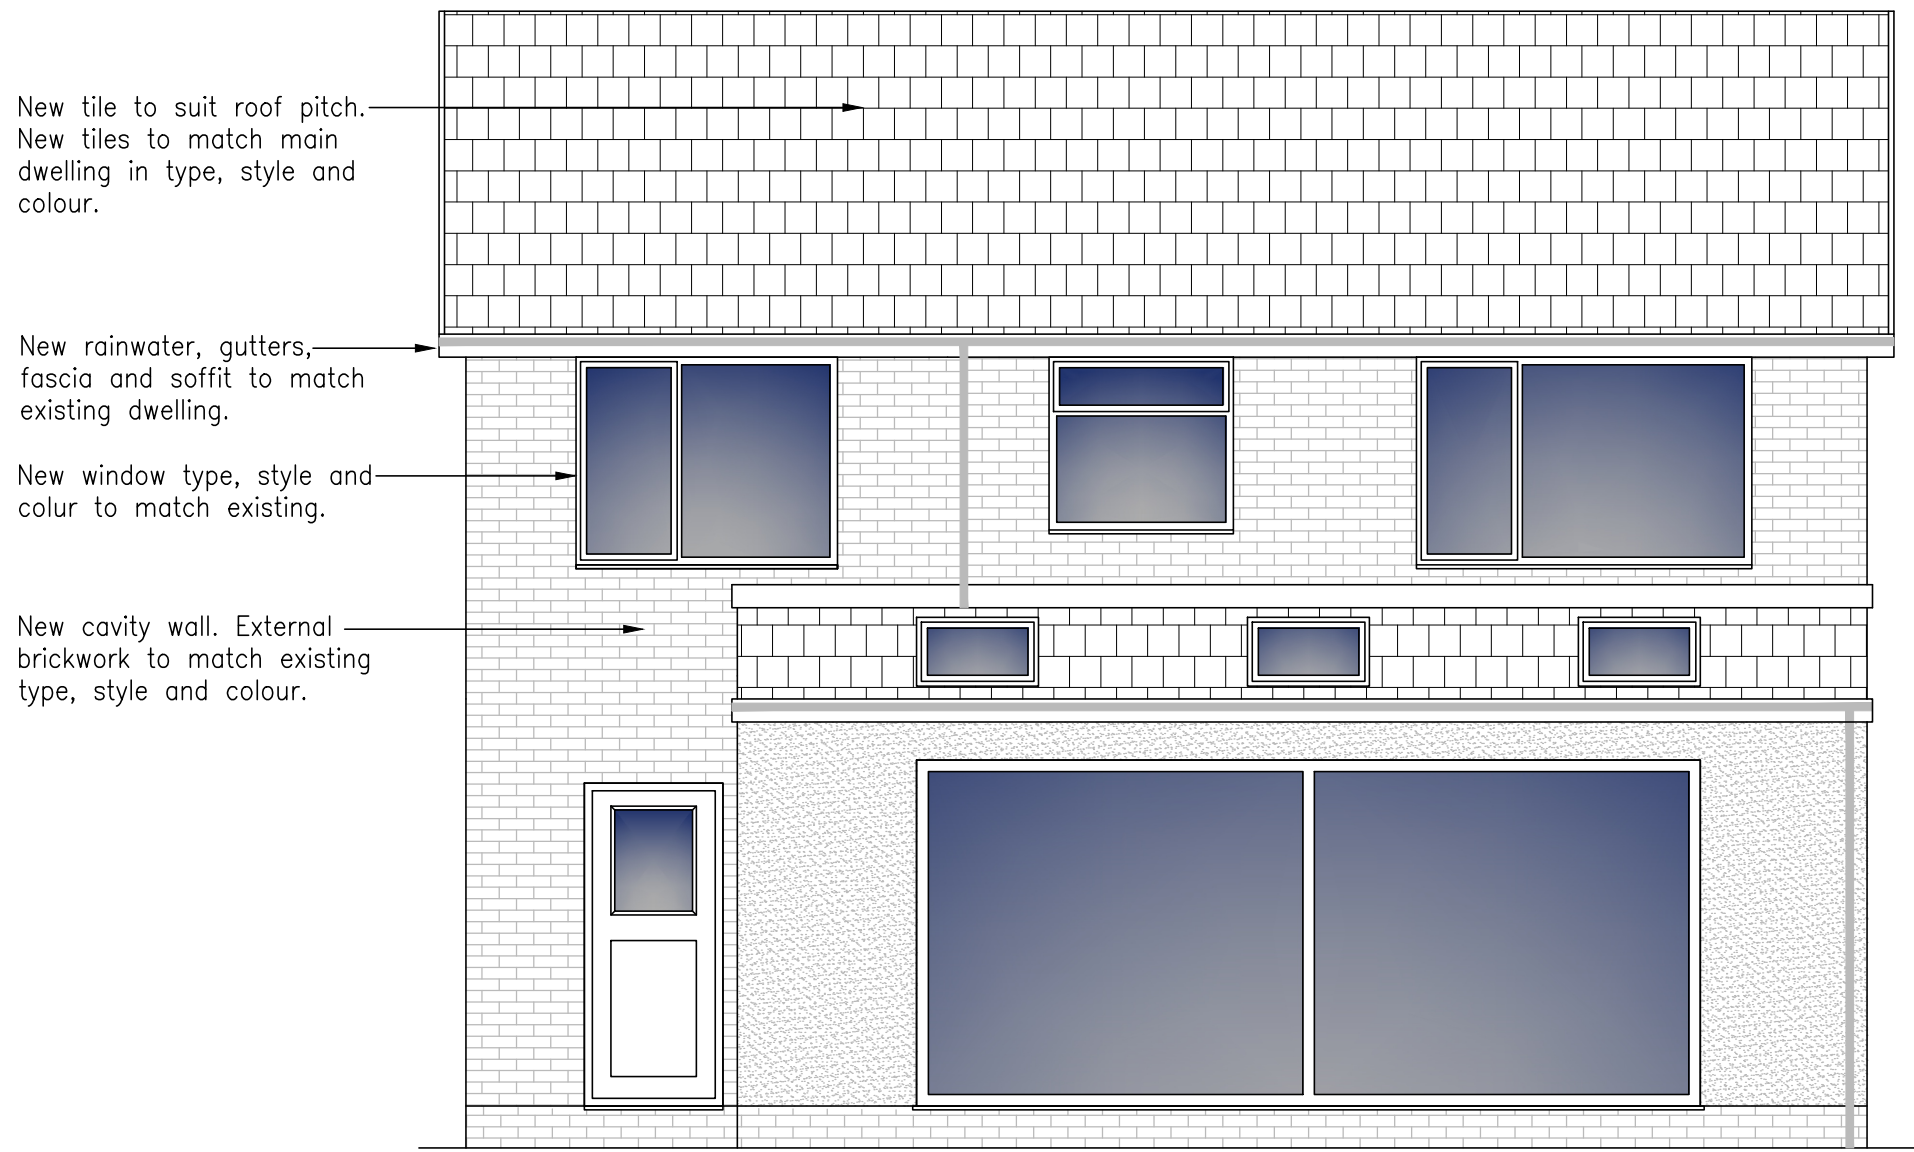

ELEVATION – PROPOSED REAR

Scale 1:50

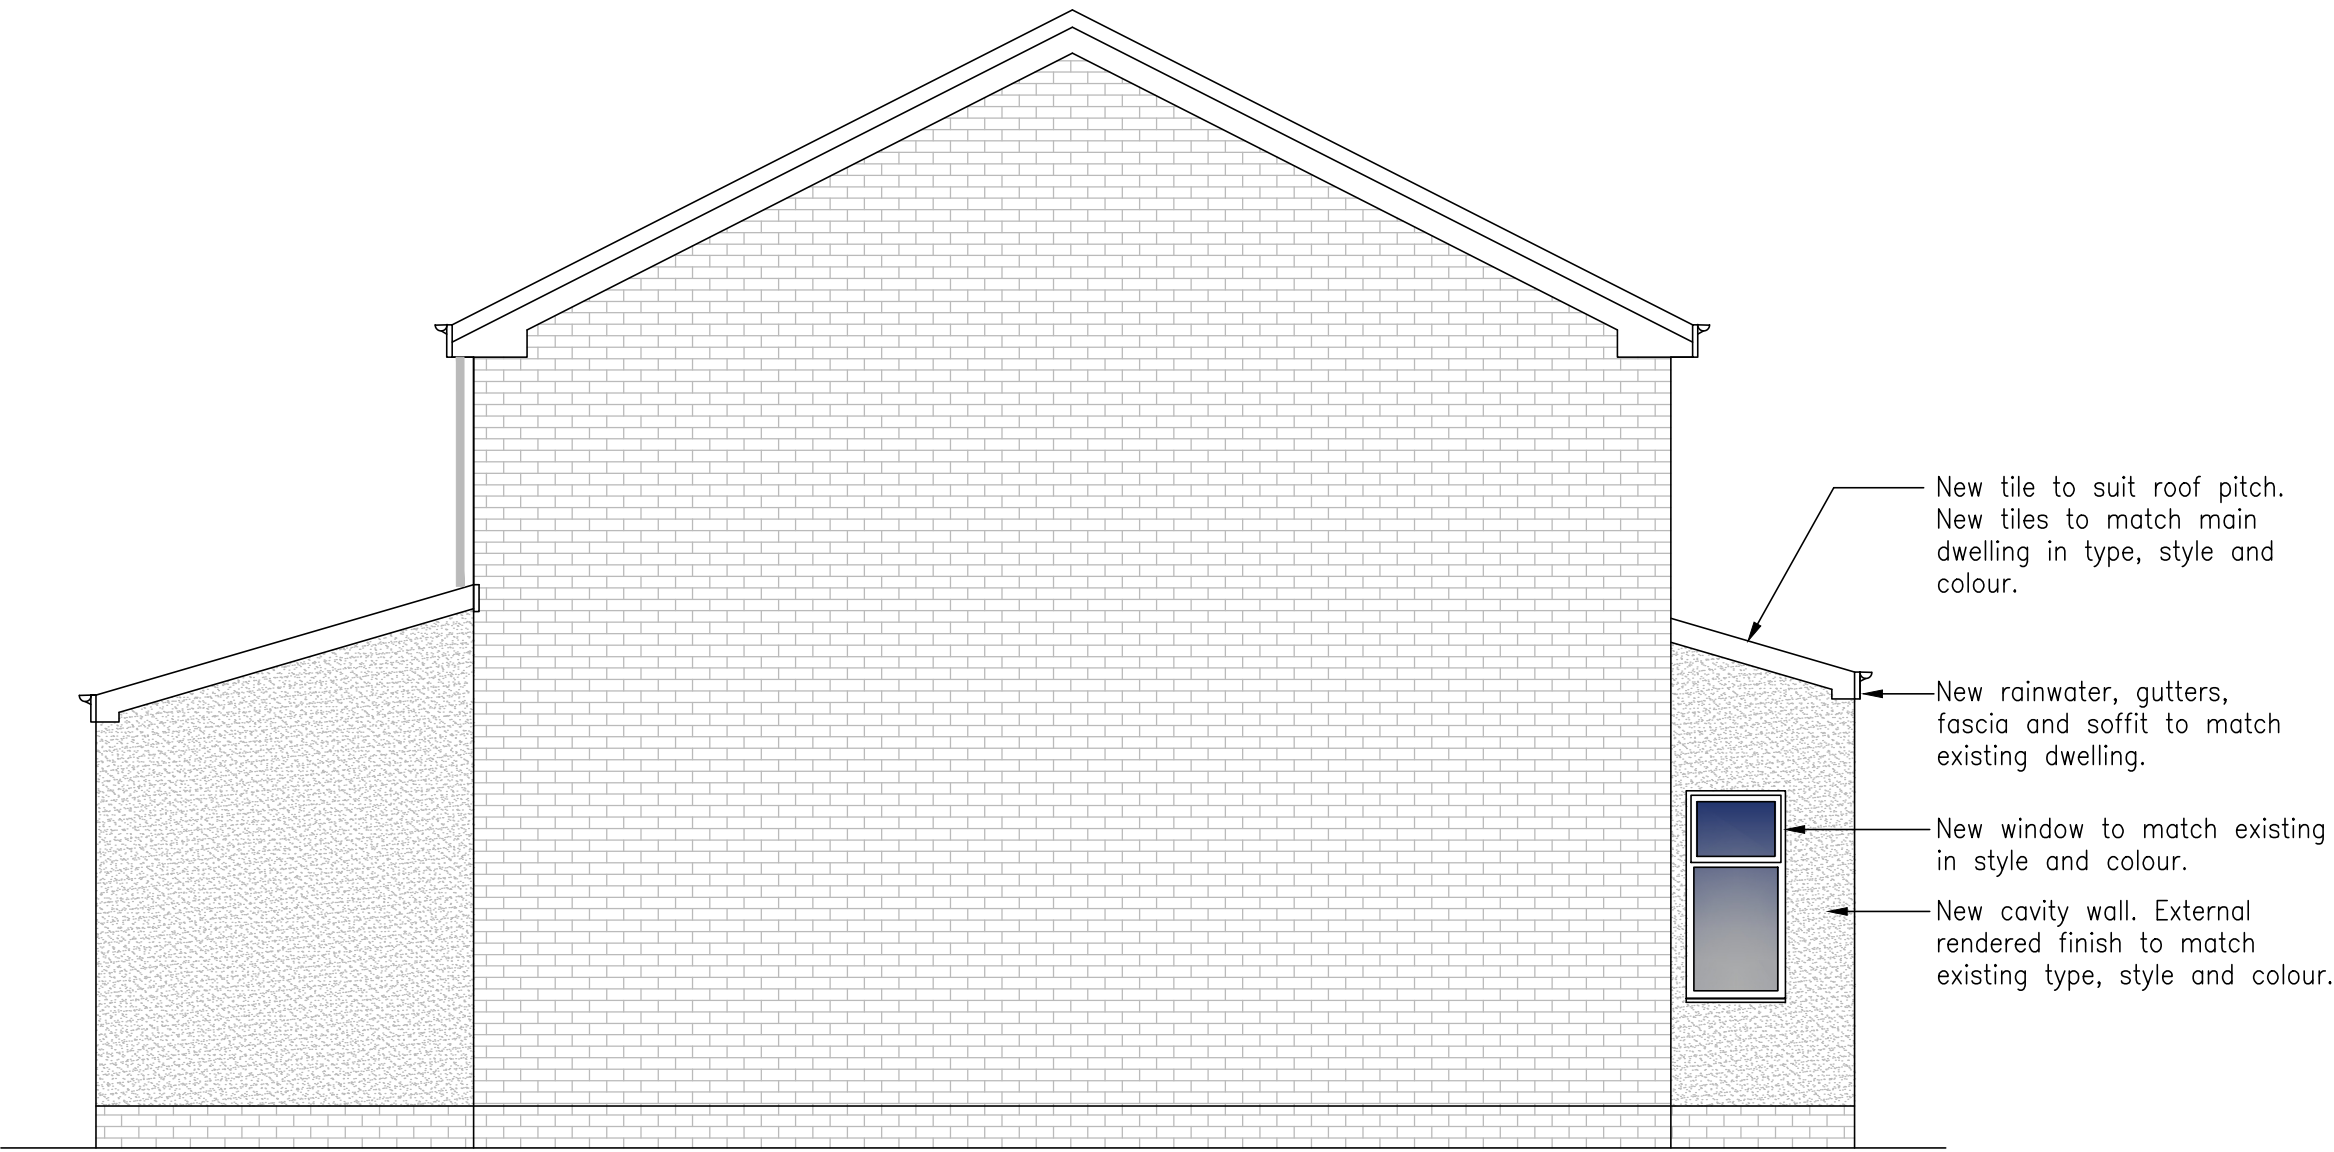


ELEVATION – PROPOSED LEFT HAND SIDE

Scale 1:50

PLANNING APPLICATION

REV	DATE	BY	DETAILS OF REVISION
ARCHITECT / CLIENT			
THOMAS PAUL MADDEN			
PROJECT			
68 CROFT HEAD			
MILNROW			
ROCHDALE, OL16 3UZ			
TITLE			DRAWN BY
PROPOSED BUILD OVER			CR
SIDE EXTENSION			DATE
PROPOSED ELEVATIONS			18.05.26
DRAWING NO.			SCALE
HC-26365-(20)-04			1:50@A1
			REVISION
			—

HEALEY CONSULTING
Brunel House
63 Dale Street
Milnrow
Rochdale
OL16 3NJ
Tel: 01706 343961
Fax: 01706 343961
email: office@healeyconsulting.co.uk
copyright: Healey Consulting

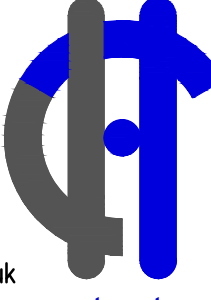**HEALEY**
consulting
structural engineering consultants