
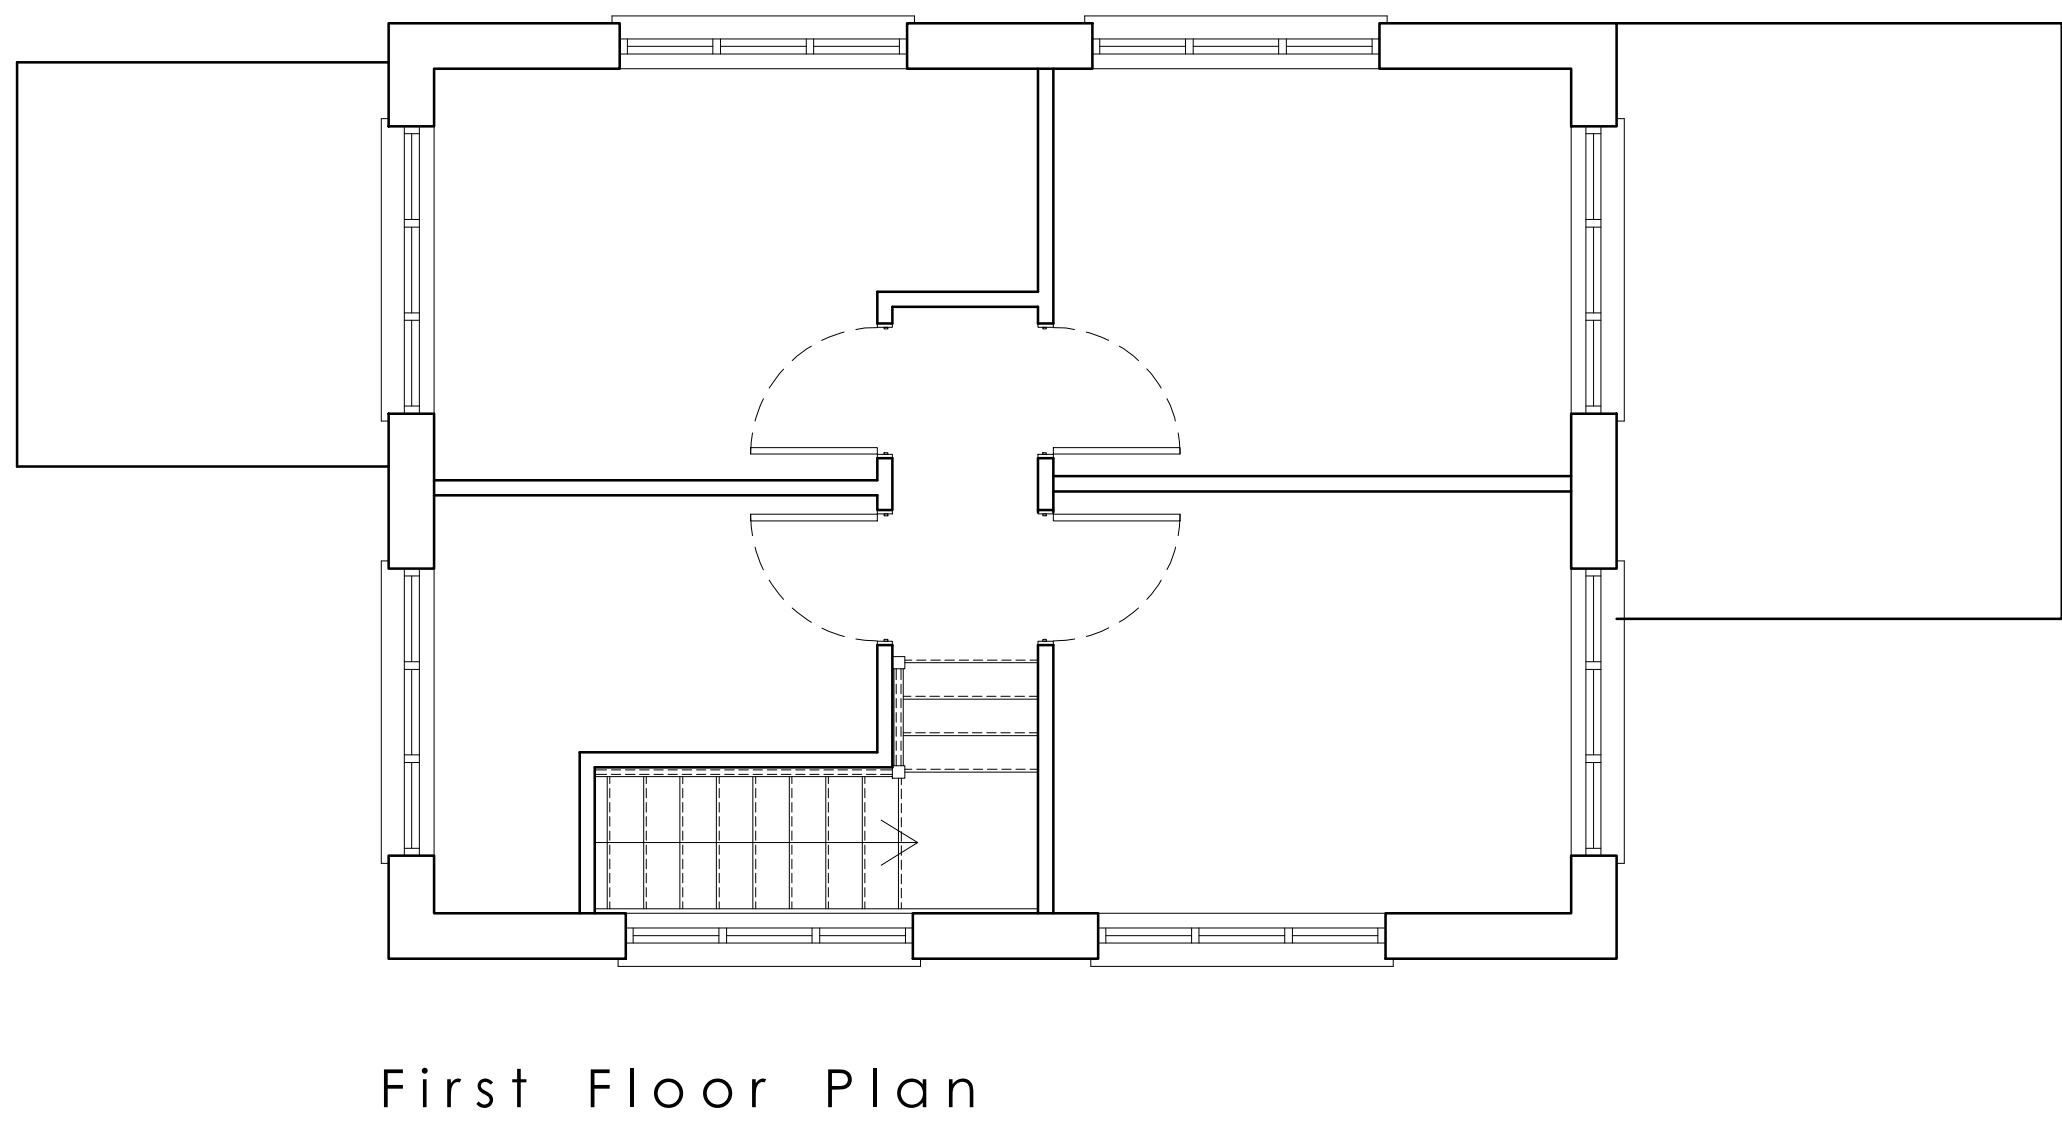
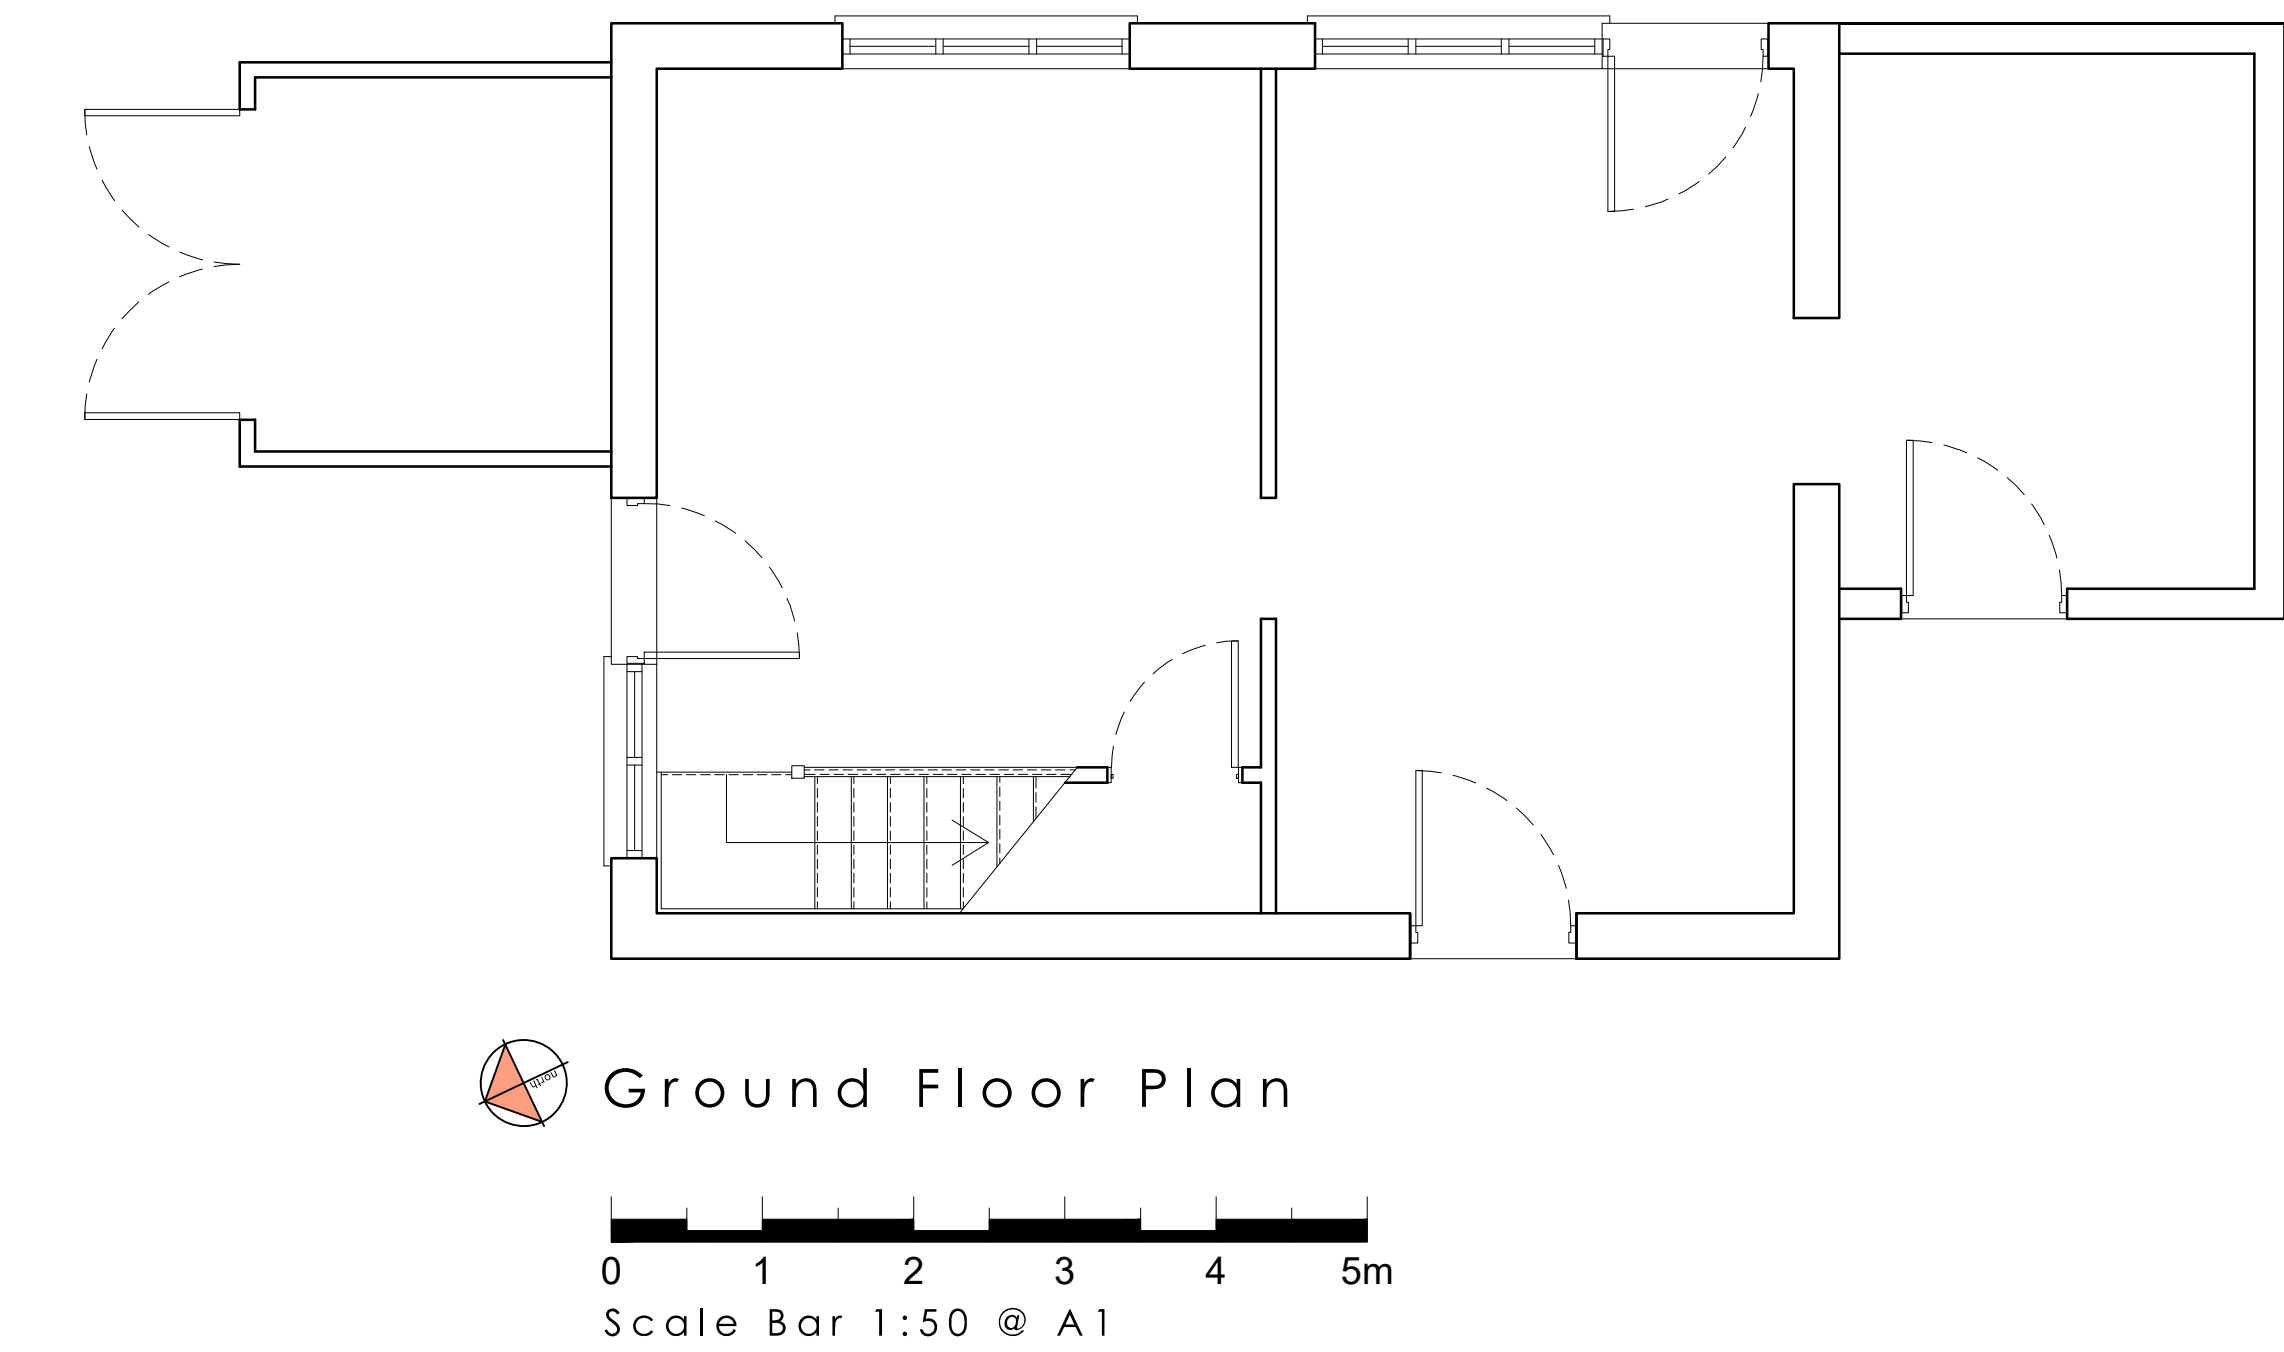


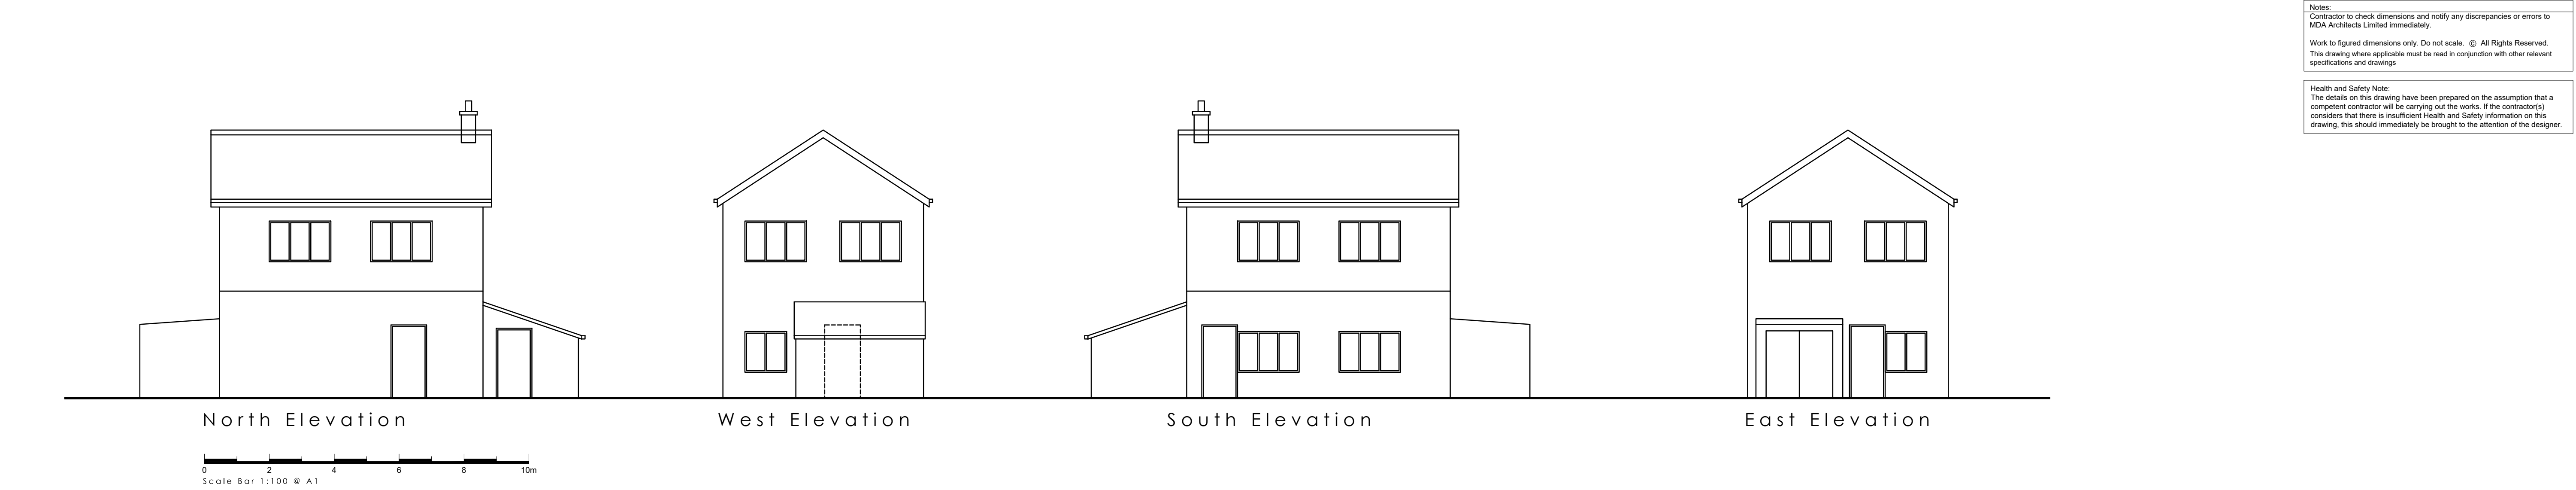

rev	description	date
PLANNING		
MORETON DEAKIN ASSOCIATES architecture		
the turret valley road hebden bridge west yorkshire hx7 7bz tel: +44(0) 1422 844762 fax: +44(0) 1422845738 email: info@mdaarchitects.co.uk		
client		
CHORLTON		
project		
180 WARDLE ROAD ROCHDALE OL12 9JD		
description		
PLANS AND ELEVATIONS EXISTING		
scale	drawn by	authorised by
1:50 & 1:100 @ A1	GRT	SMD
project no	date drawn	
4140	Sep 2025	
drawing no	rev	
103		