



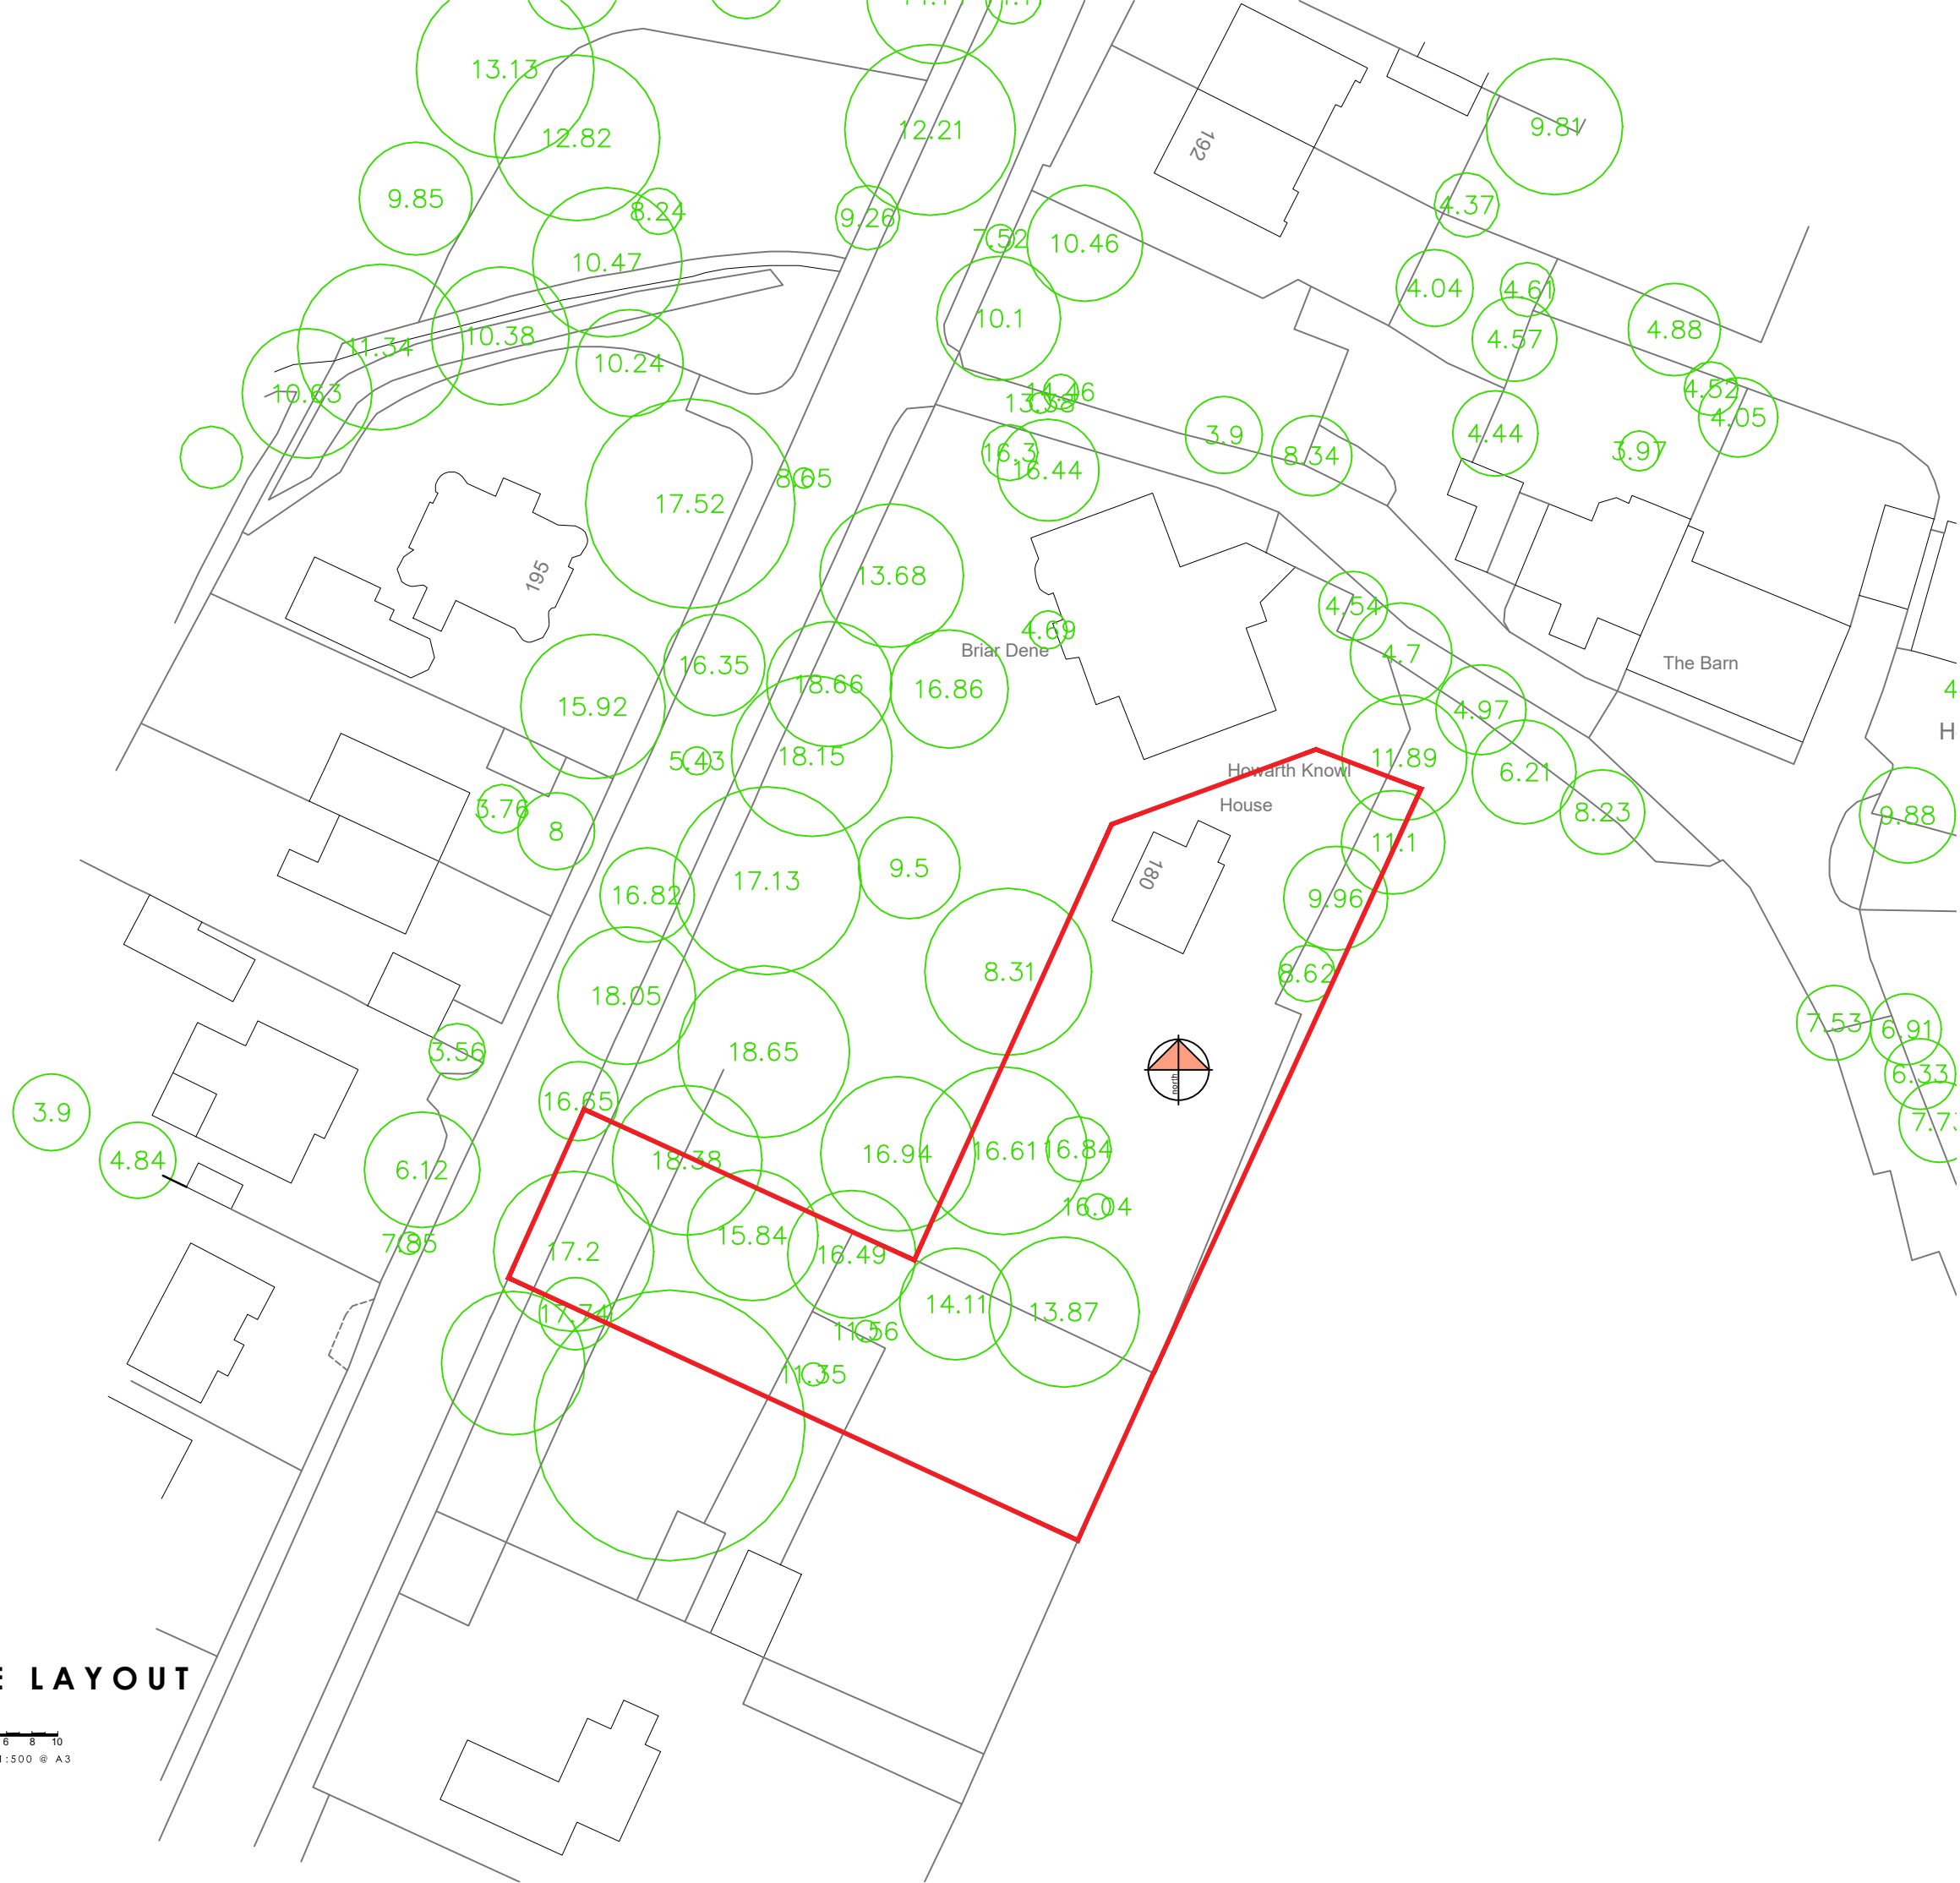

Notes:
Contractor to check dimensions and notify any discrepancies or errors to MDA Architects Limited immediately.
Work to figured dimensions only. Do not scale. © All Rights Reserved.
This drawing where applicable must be read in conjunction with other relevant specifications and drawings.

Health and Safety Note:
The details on this drawing have been prepared on the assumption that a competent contractor will be carrying out the works. If the contractor(s) considers that there is insufficient Health and Safety information on this drawing, this should immediately be brought to the attention of the designer.

SITE LAYOUT

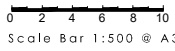

rev	description	date
PLANNING		
MORETON DEAKIN ASSOCIATES architecture		
the turret valley road hebdon bridge west yorkshire hx7 7bz tel: +44(0) 1422 844762 fax: +44(0) 1422 845758 email: info@mdaarchitects.co.uk		
client		
CHORLTON		
project		
180 WARDLE ROAD ROCHDALE OL12 9JD		
description -		
LOCATION PLAN		
scale	drawn by	authorised by
1:500 @ A3	GRT	SMD
project no	date drawn	
4140	Aug 2025	
drawing no	rev	
104	-	