




1:500

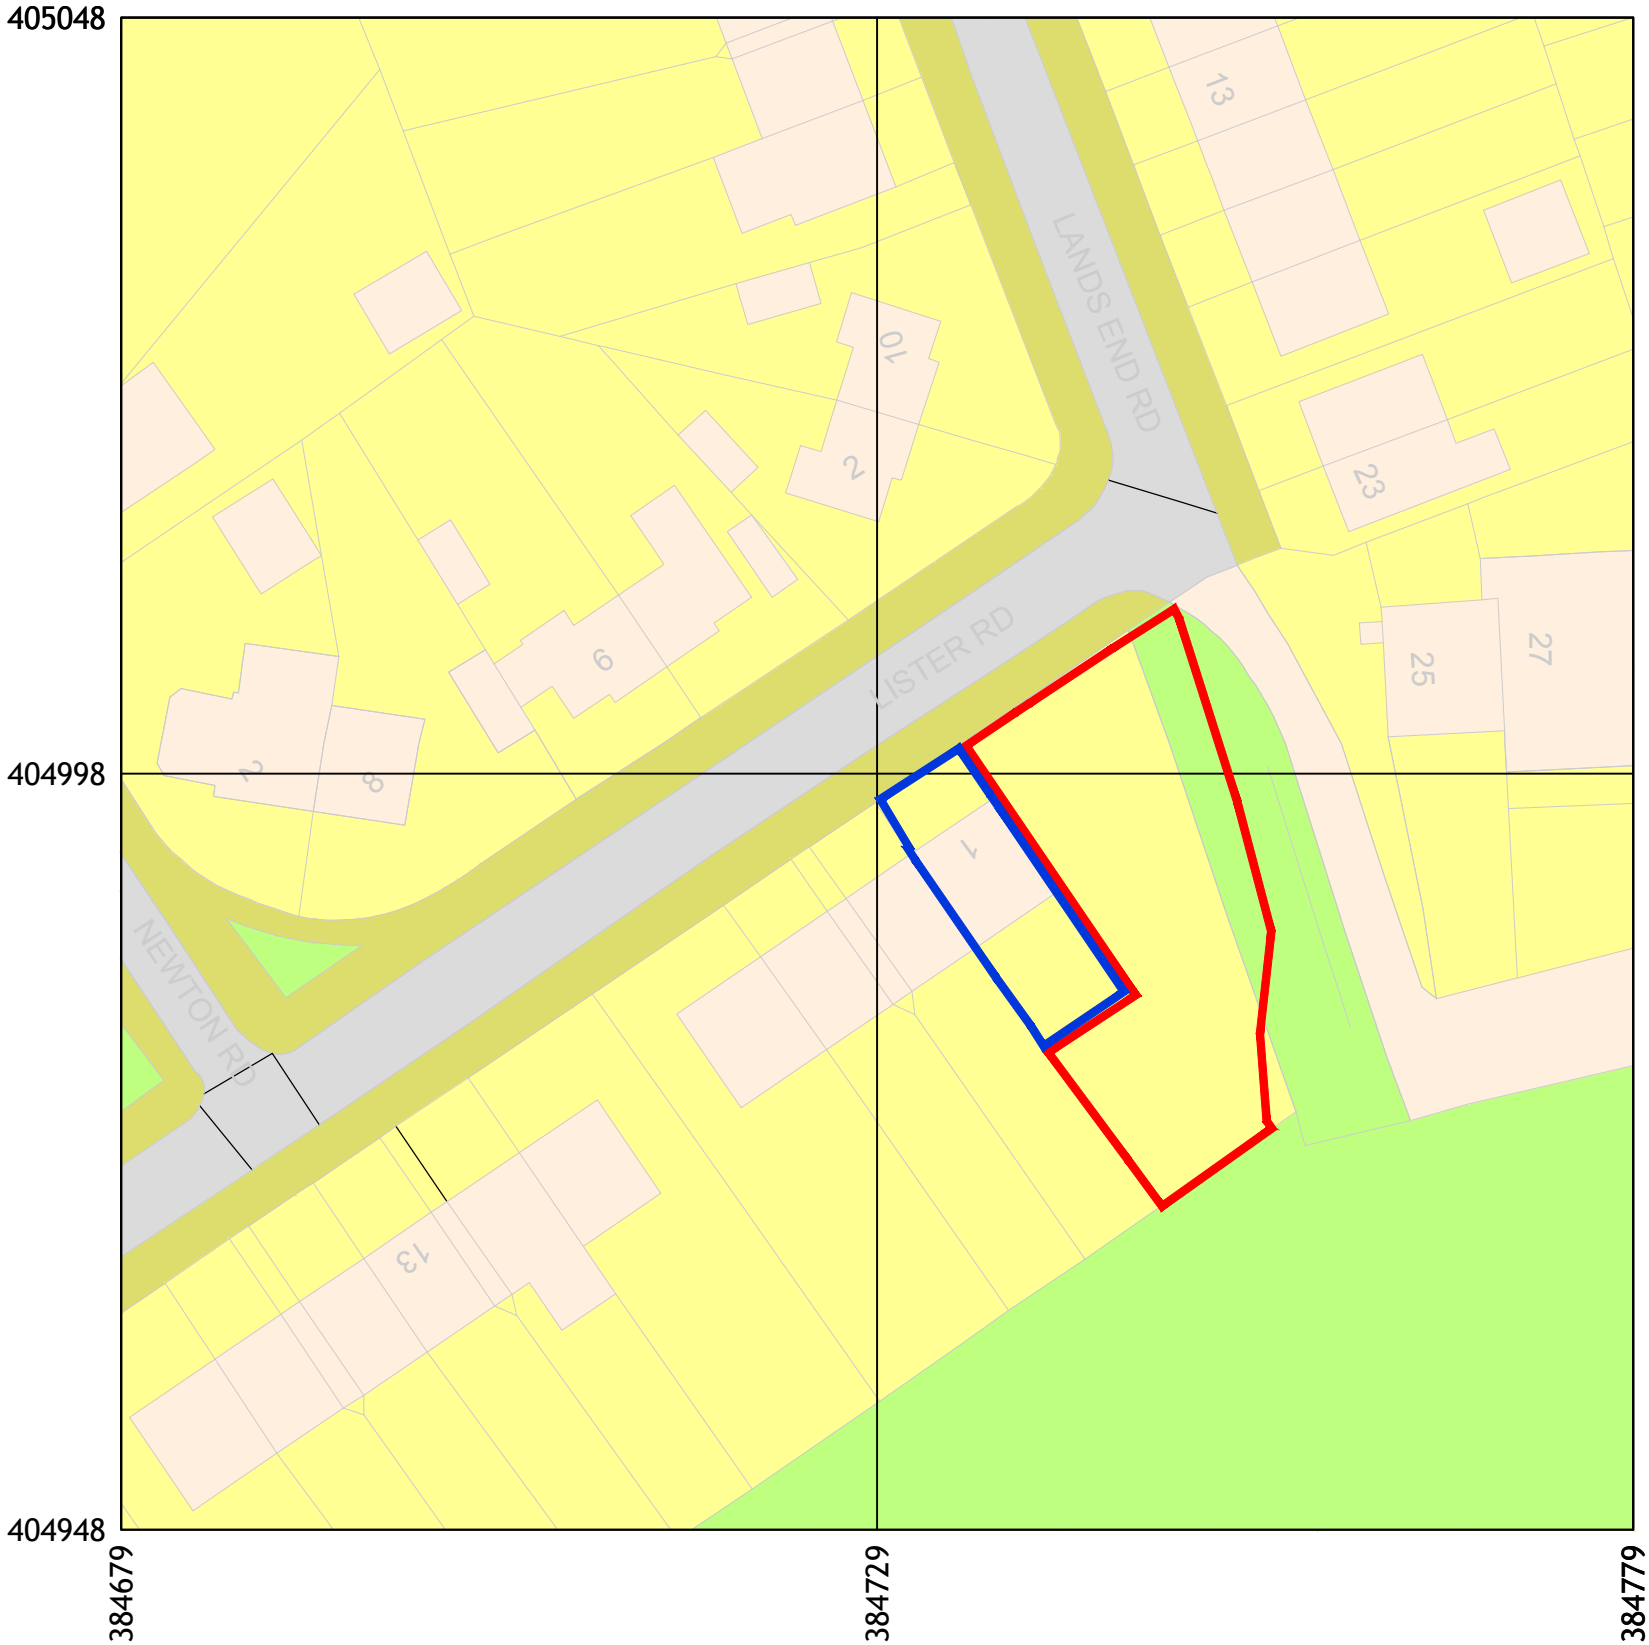

1:1250

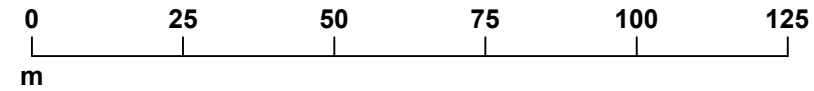

1:1250

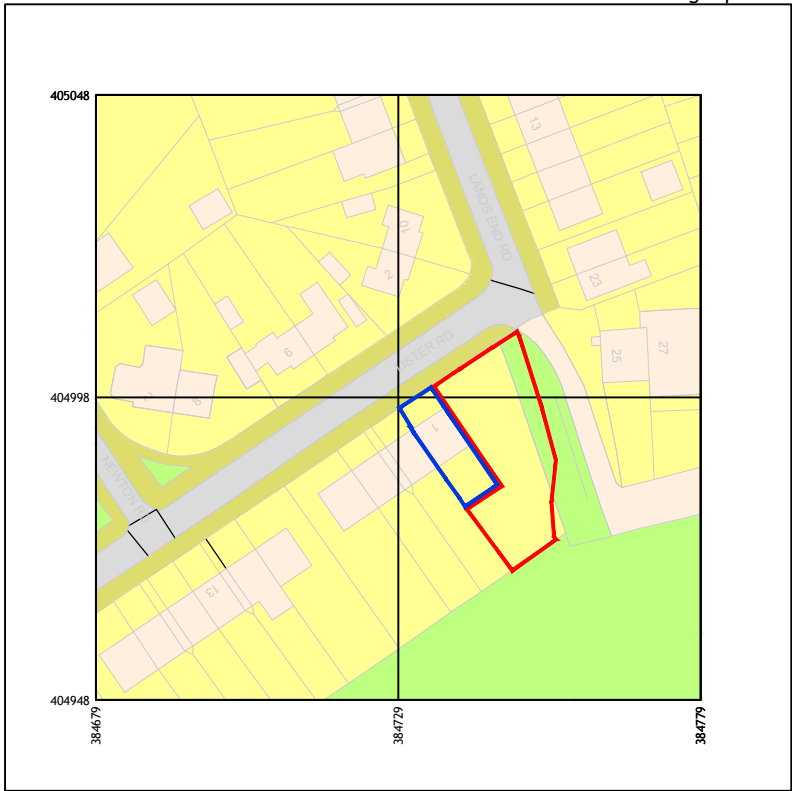

Produced on 05 June 2024 from the Ordnance Survey National Geographic Database and incorporating surveyed revision available at this date.
This map shows the area bounded by 384679 404948, 384779 404948, 384779 405048, 384679 405048, 384679 404948
Crown copyright and database rights 2024 OS 100054135. Supplied by copla ltd trading as UKPlanningMaps.com a licensed Ordnance Survey partner (OS 100054135).
Data licence expires 05 June 2025. Unique plan reference: v1f//1108449/1491780

All levels and dimensions must be checked on site by contractor prior to commencement of works. Any variations must be reported to the client. Use figured dimensions only. DO NOT SCALE from PDF or prints, no liability can be accepted. Contact the Designer to confirm any dimensions.

All information hereon is the copyright of the designer. Copying in full or in part is forbidden without the written permission from the designer.

M

A

H

E

Architecture

Client

Maga Projects

Project

Dweling at Lister Rd, Middleton

Title

Location Plan

Dwg Scale

1:1250 a3

Drawing Number

889-00