
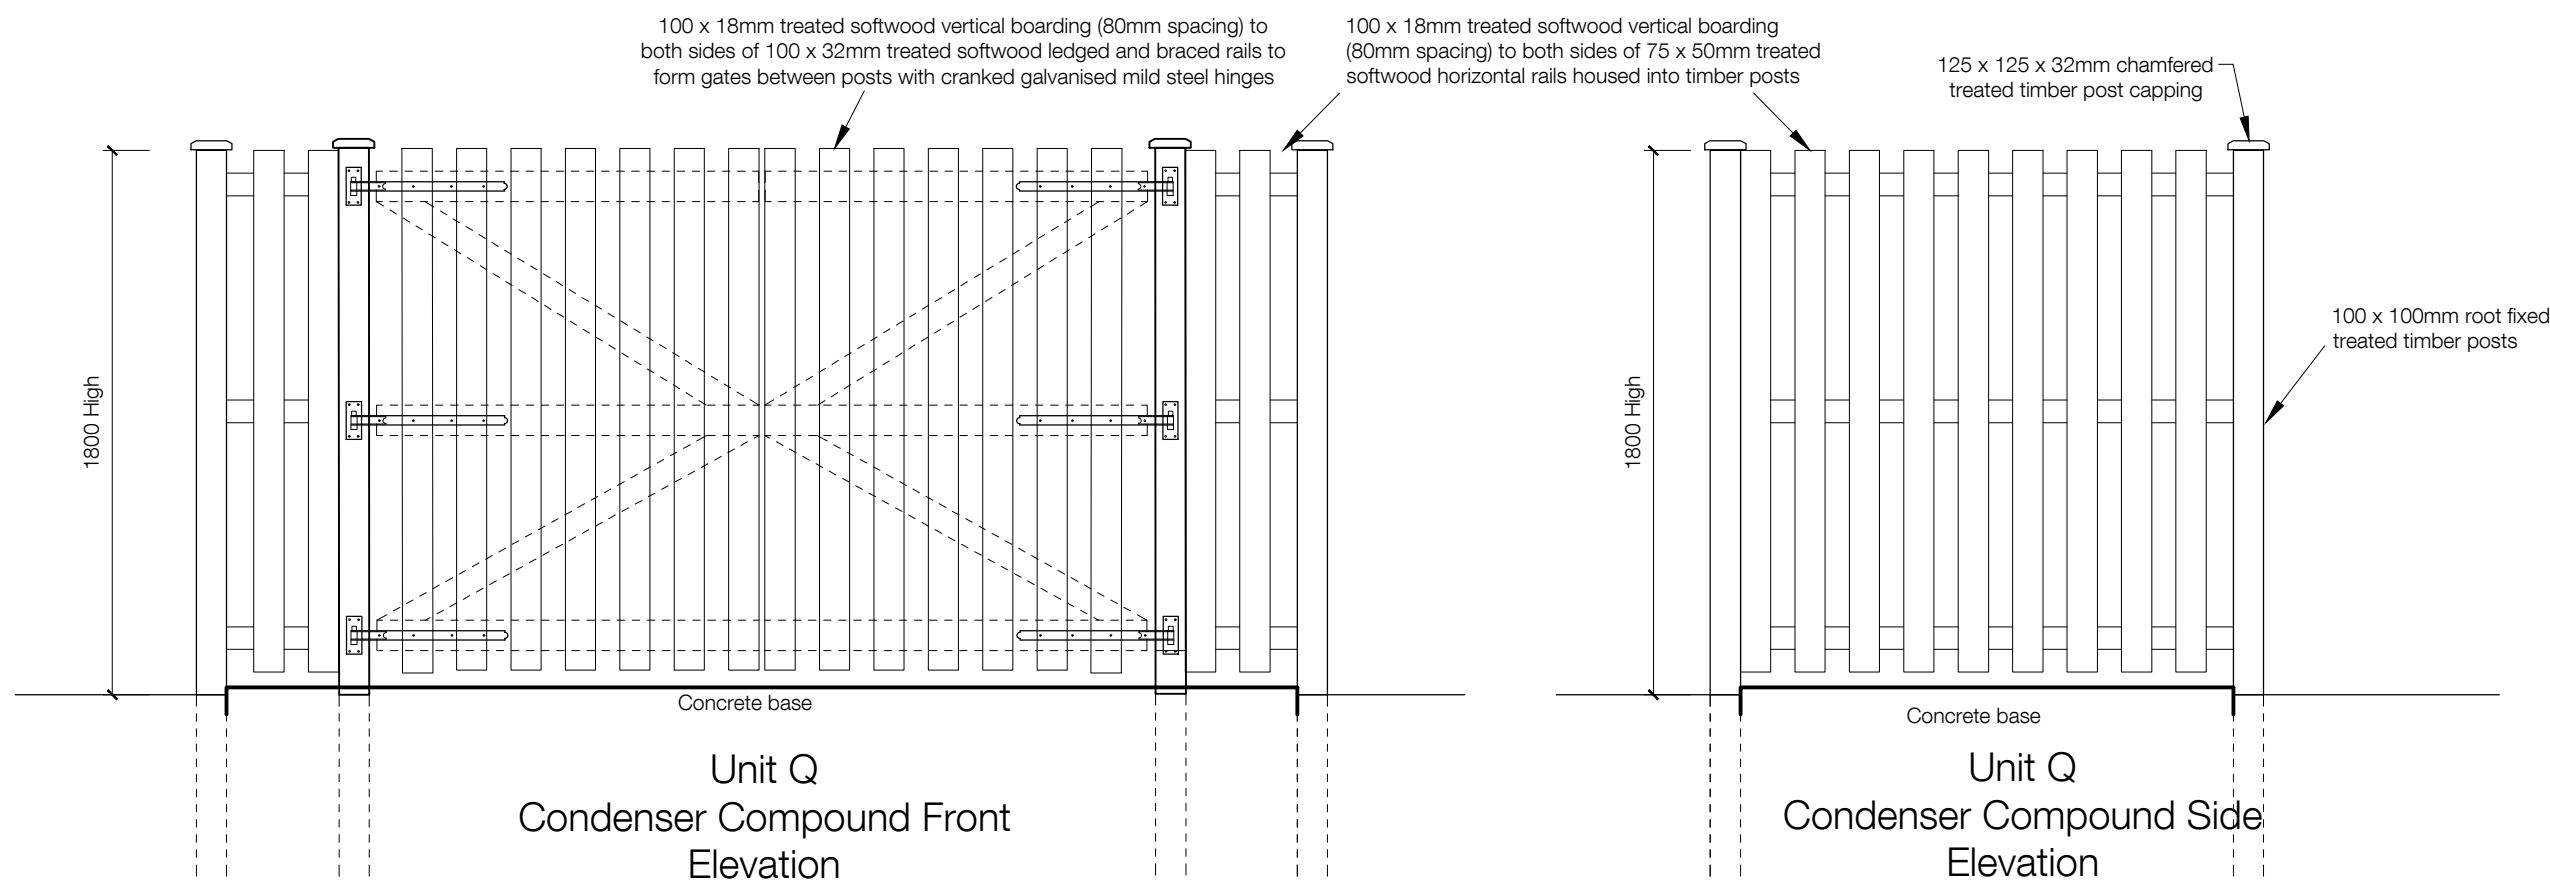
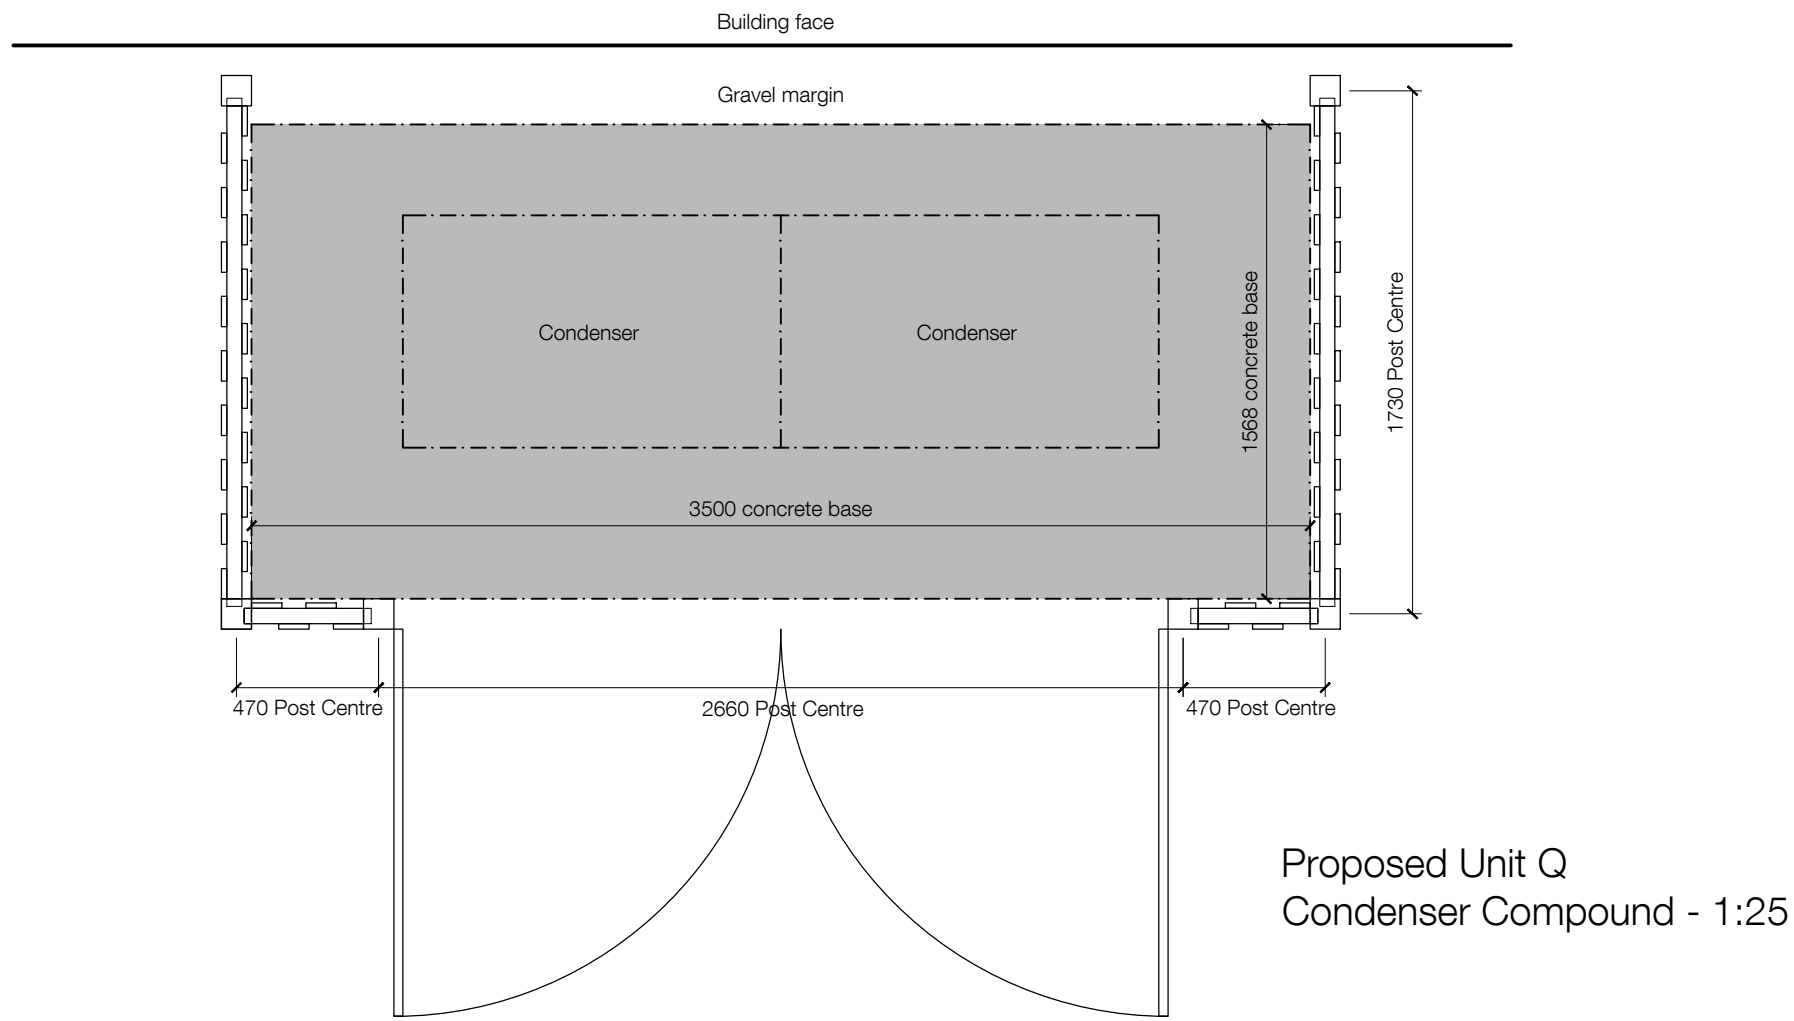


INFORMATION CONTAINED IN THIS DRAWING IS THE SOLE COPYRIGHT OF DLA ARCHITECTURE LTD AND IS NOT TO BE REPRODUCED WITHOUT PERMISSION

DO NOT SCALE, REFER TO FIGURED DIMENSIONS ONLY

| REVISIONS                                       |          |     |     |
|-------------------------------------------------|----------|-----|-----|
| P01                                             | 16/12/25 | PSL | BLG |
| FIRST ISSUE                                     |          |     |     |
| P02                                             | 15/01/26 | PSL | BLG |
| APPLICATION BOUNDARY ADJUSTED ADJACENT PLOT Q-2 |          |     |     |
| P03                                             | 07/05/26 | PSL | JB  |
| APPLICATION BOUNDARY REVISED                    |          |     |     |

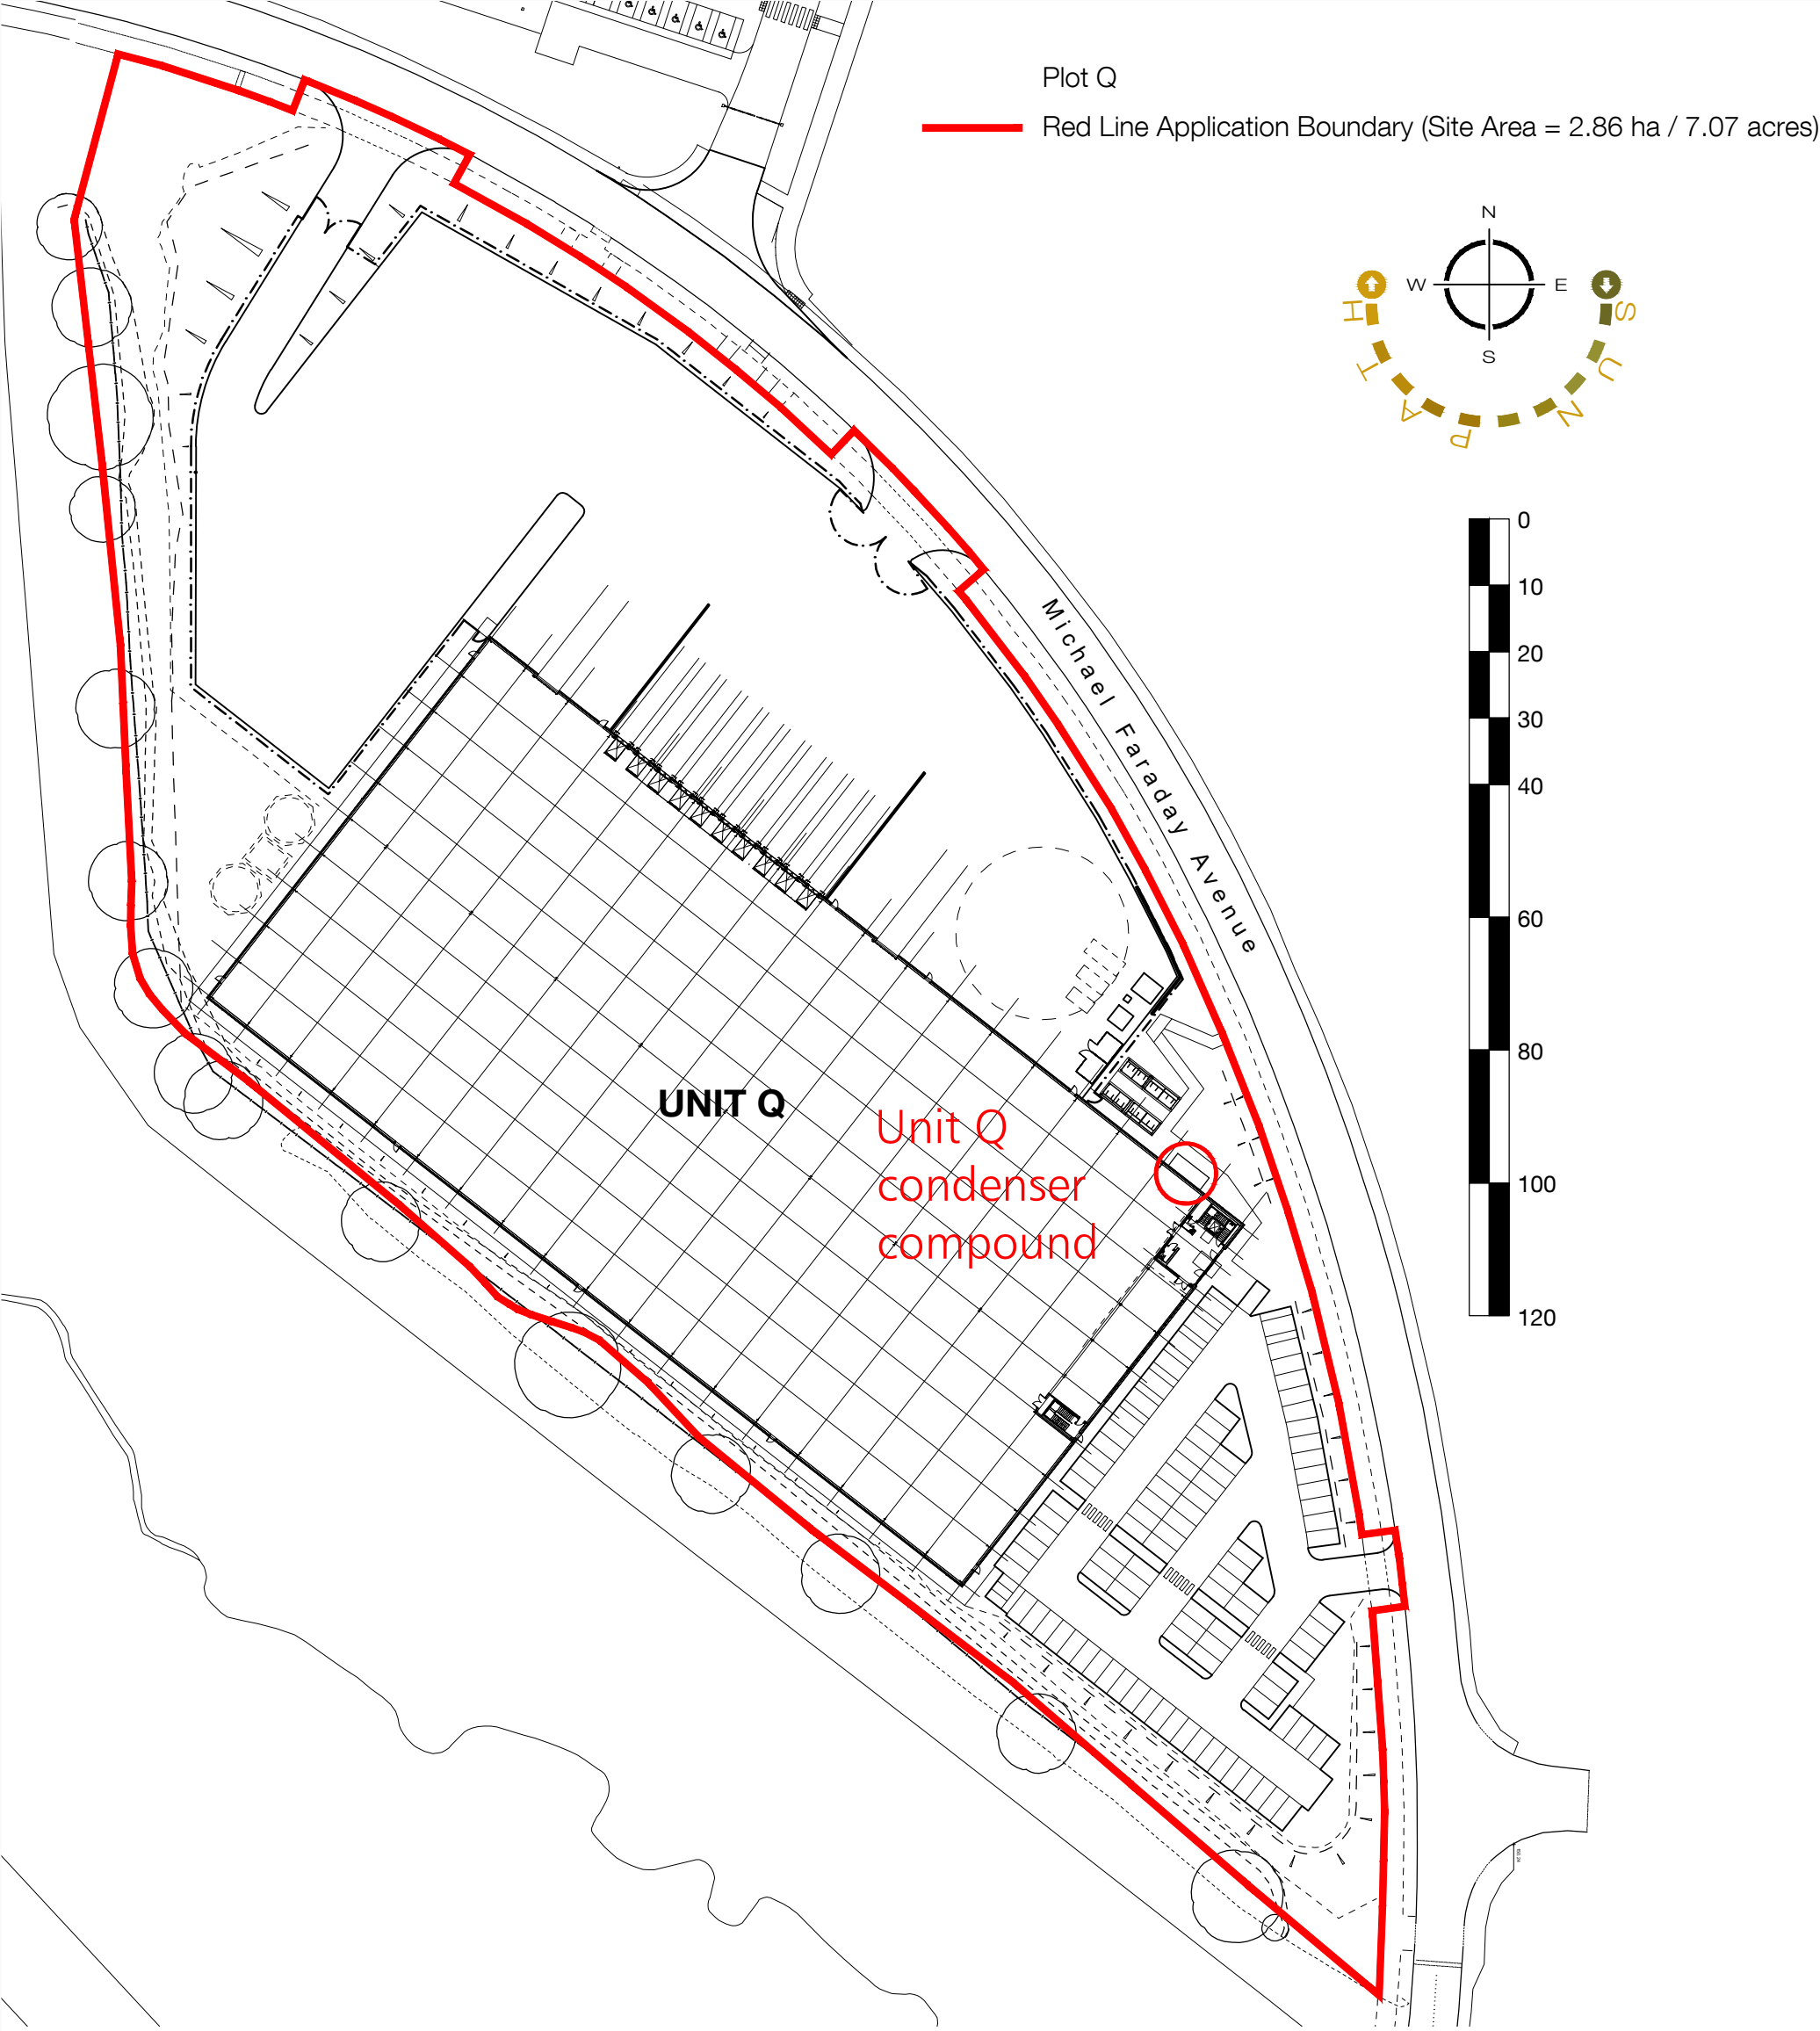

6 East Parade | Leeds | LS1 2AD  
0113 887 3100  
www.dla-architecture.co.uk

PROJECT  
KINGSWAY BUSINESS PARK  
ROCHDALE

TITLE  
**PLOT Q**  
**CONDENSER COMPOUND**

SCALE  
Varies

DATE  
16/12/25

DLA REF  
**2024-096**

DRAWN  
PSL

REVIEWED  
BLG

DOCUMENT NUMBER  
KBPQ DLA Q1 XX DR A **99007**

DOCUMENT PURPOSE  
PLANNING

STATUS  
P03

T:\2024\2024-096\CAD\05-Autocad\DWgs\99007.dwg