

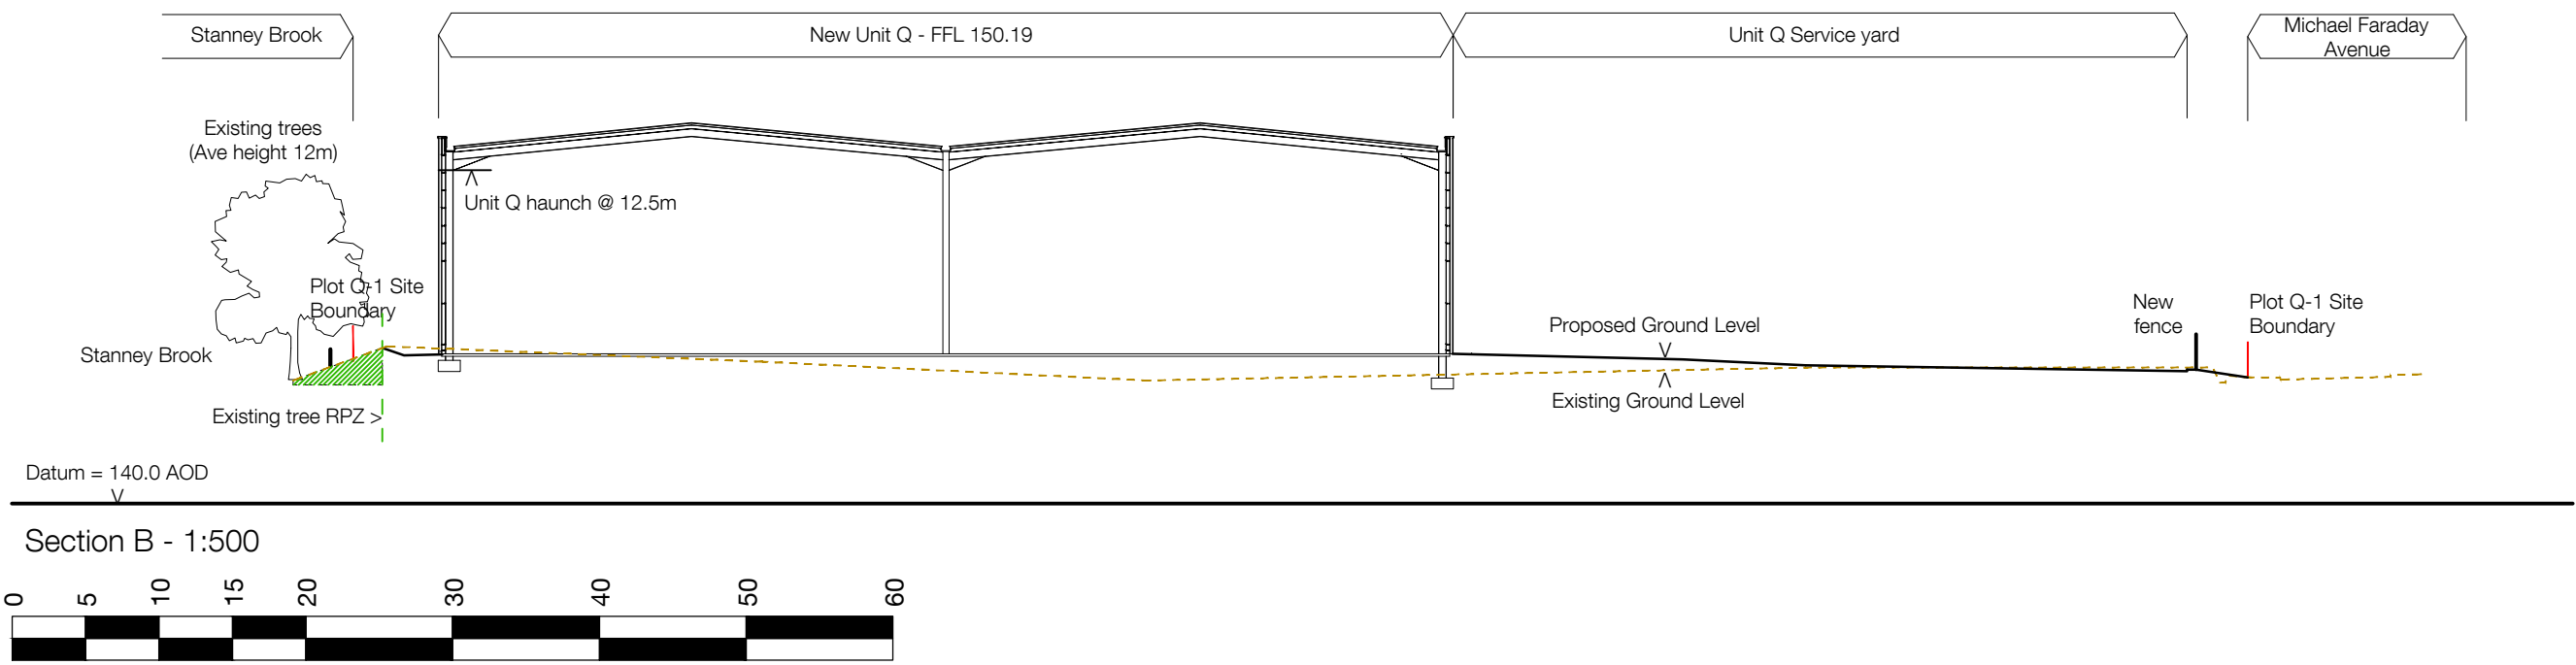
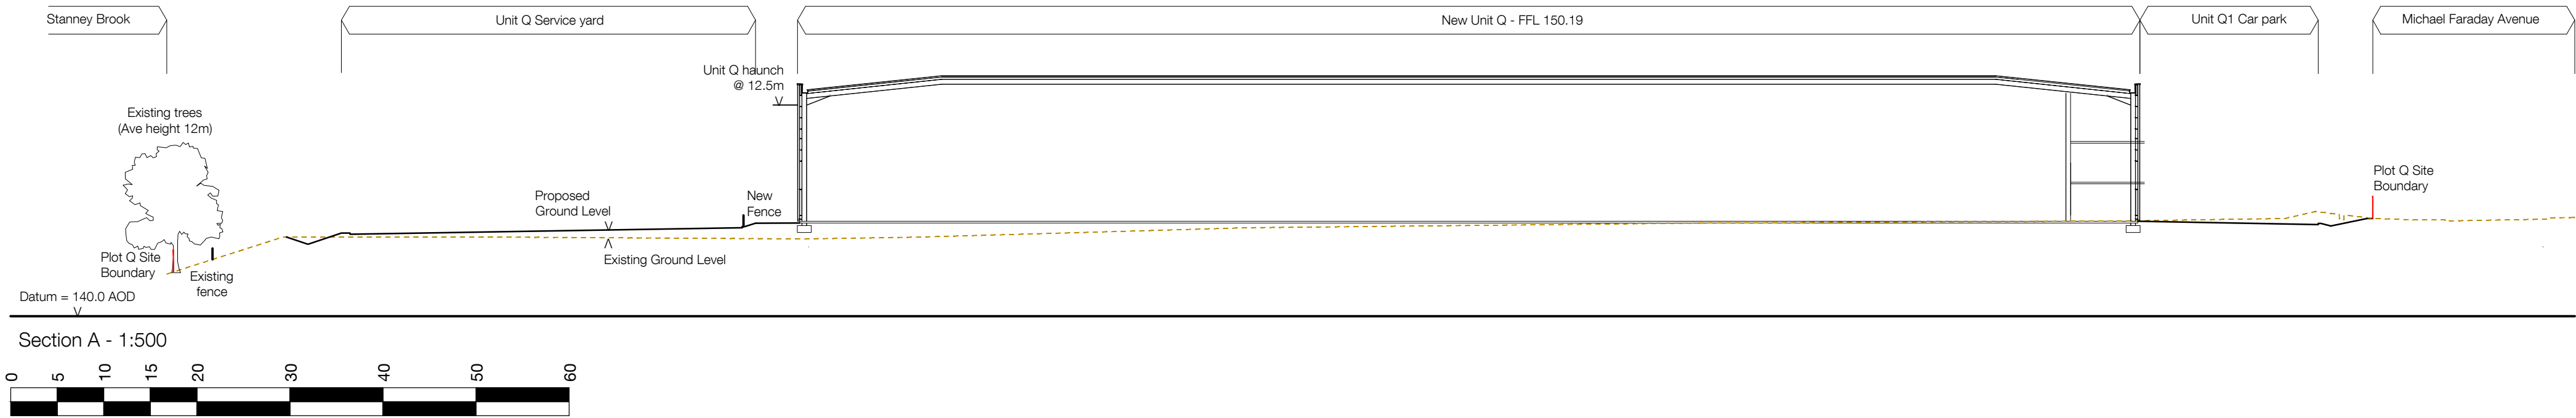


REVISIONS			
P01	17/12/25	PSL	BLG
FIRST ISSUE			
P02	15/01/25	PSL	BLG
APPLICATION BOUNDARY ADJUSTED ADJACENT PLOT Q-2			
P03	07/05/26	PSL	JB
APPLICATION BOUNDARY REVISED			

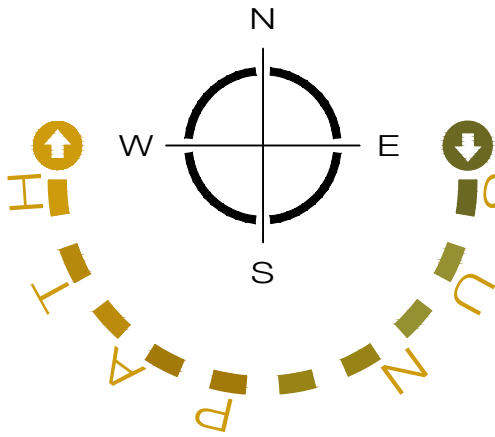

Plot Q
Red Line Application Boundary (Site Area = 2.86 ha / 7.07 acres)

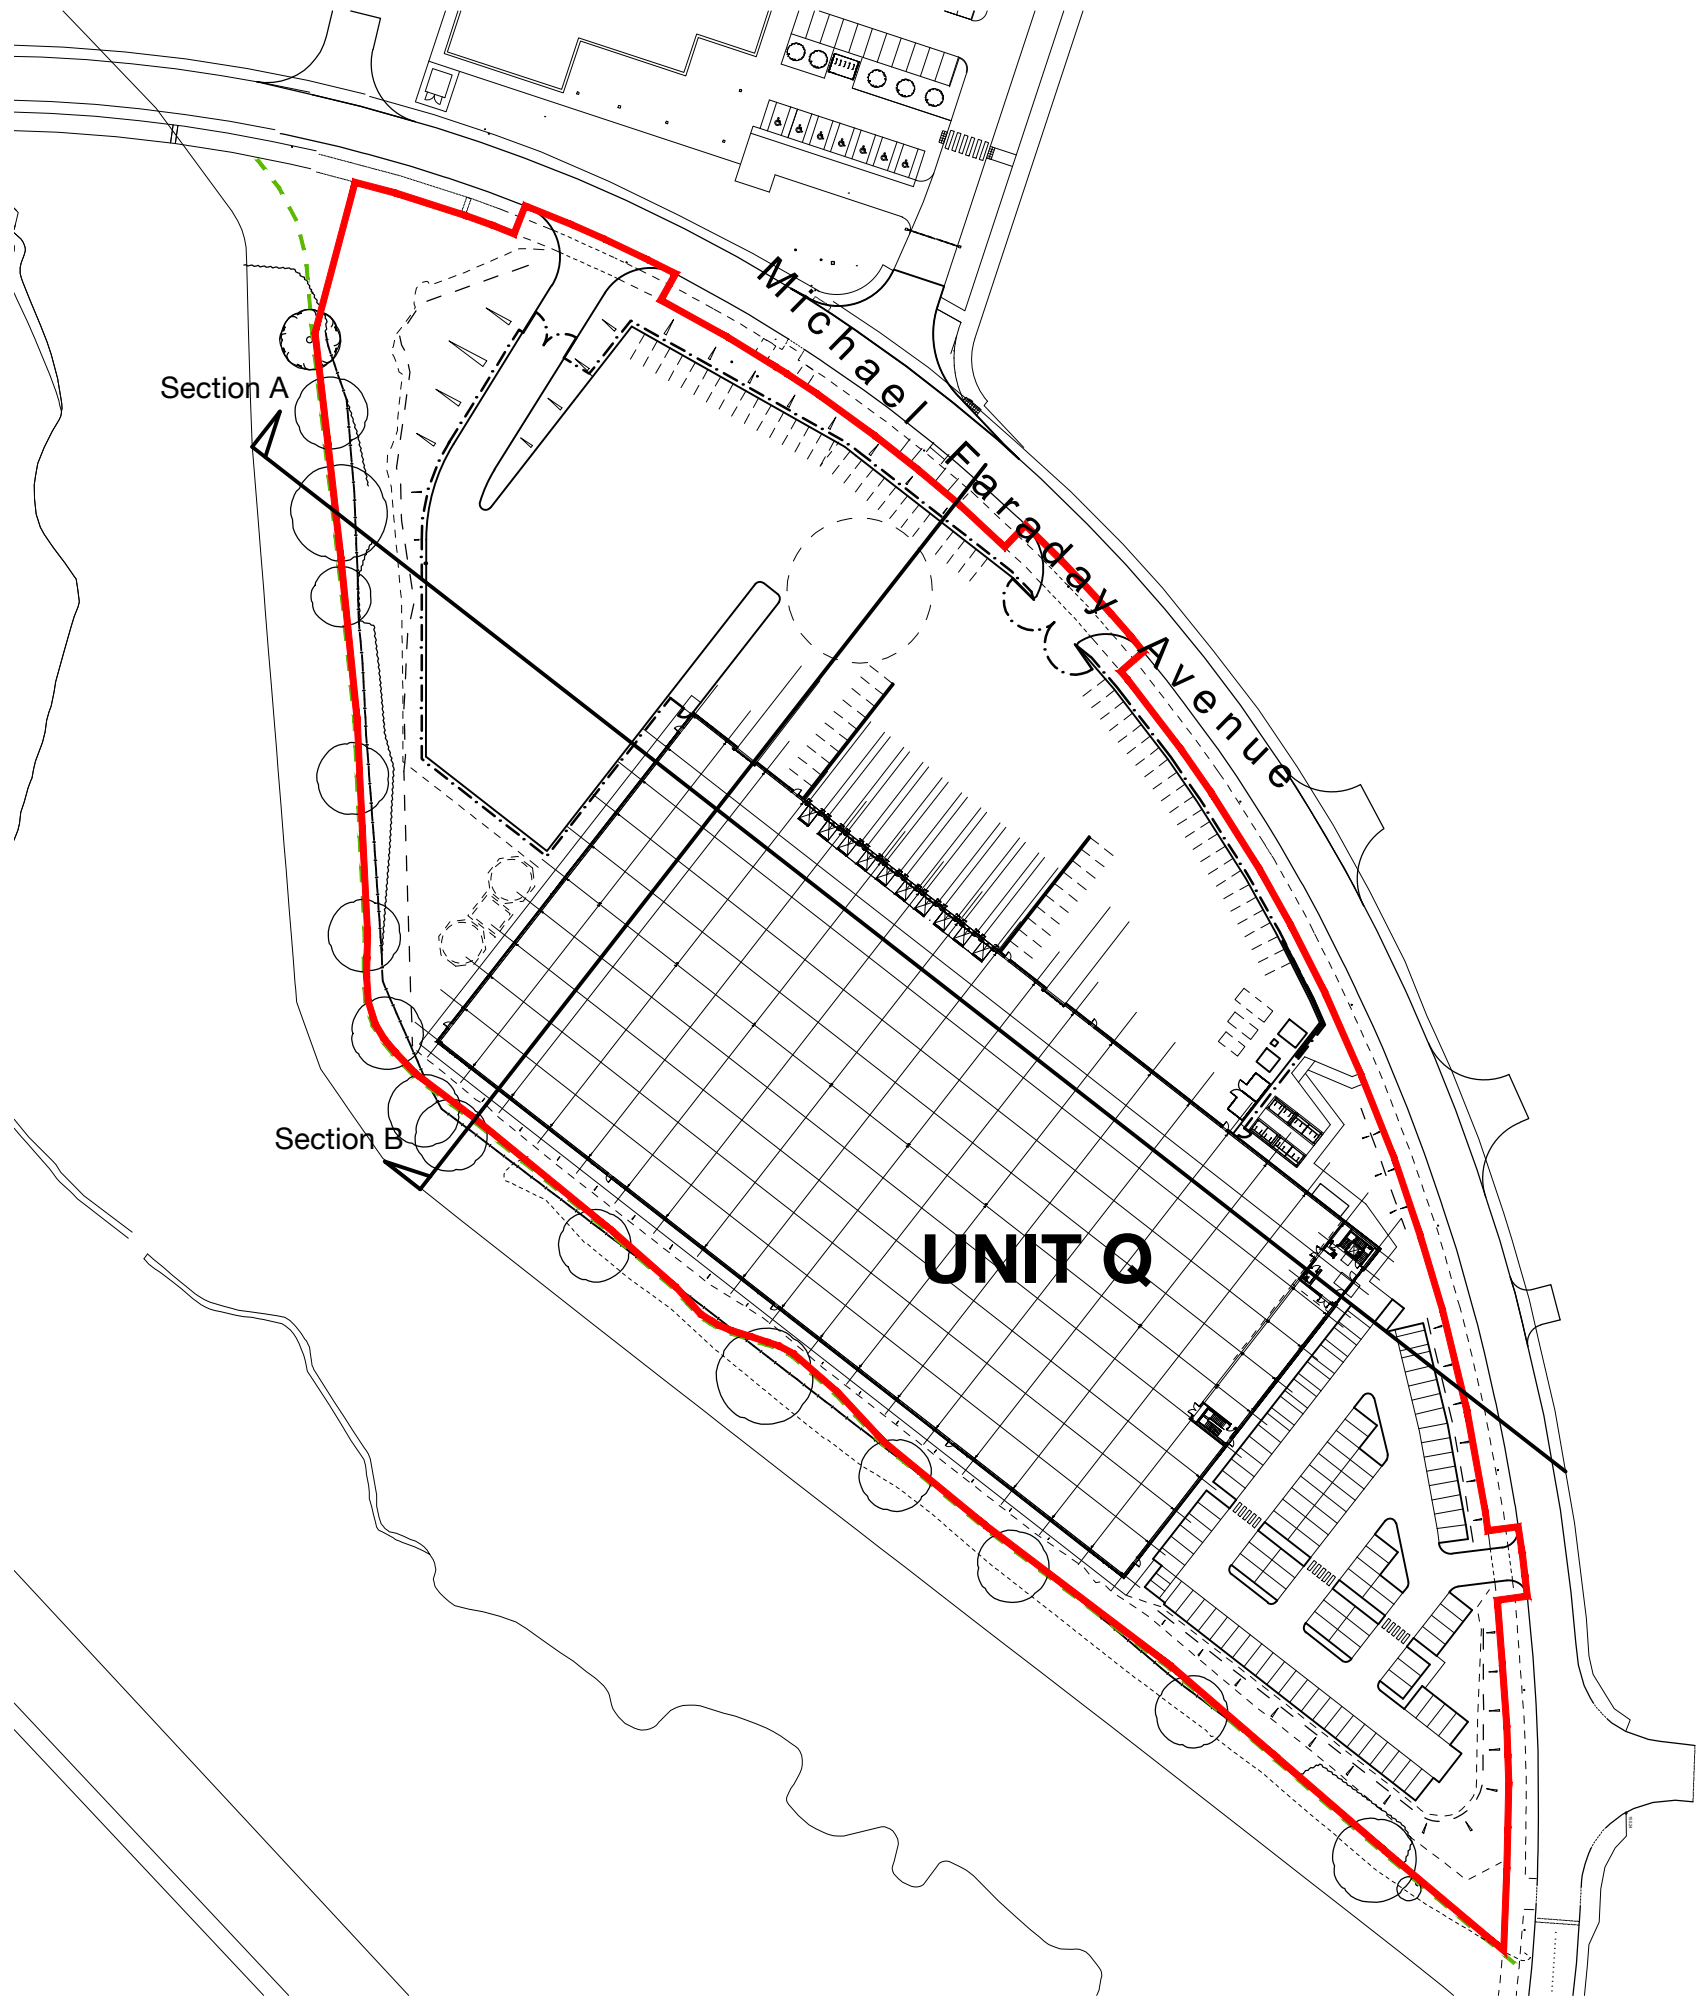

dla

6 East Parade | Leeds | LS1 2AD
0113 887 3100
www.dla-architecture.co.uk

PROJECT
KINGSWAY BUSINESS PARK
ROCHDALE

TITLE
**PLOT Q
SITE SECTIONS**

SCALE
Varies

DATE
17/12/25

DLA REF
2024-096

DRAWN
PSL

REVIEWED
BLG

DOCUMENT NUMBER
KBPQ DLA Q1 XX DR A **99003**

DOCUMENT PURPOSE
PLANNING

STATUS
P03

REVISION
T:\2024\2024-096\CAD\05-Autocad\Drawings\99003.dwg