


NOTES

THIS DRAWING IS TO BE READ IN CONJUNCTION WITH THE FOLLOWING DLA ARCHITECTURE DRAWING NUMBERS:


- 2024-096 20001 GROUND & FIRST FLOOR GA PLAN
- 2024-096 20002 ROOF PLAN
- 2024-096 20011 GA ELEVATIONS

This Drawing is for planning only, it is not to be used for any other purpose.


External Materials Schedule	
Ref	Material description
1	Built up metal profiled cladding panel 32mm profile sheet laid horizontally wide rib out finish Colourcoat Prisma colour Metallic Silver RAL 9006
2	Built up metal profiled cladding panel 32mm profile sheet laid vertically narrow rib out finish Colourcoat Prisma colour Sargasso RAL 5003
3	Built up metal profiled insulated cladding 50mm half round panels vertically laid colour Merlin Grey BS1882S
4	Built up metal profiled insulated cladding 40mm deep, 300mm microrib panels horizontally laid with pre-fabricated external corner panels, Colourcoat Prisma colour Metallic Silver RAL 9006
5	Powder coated aluminium framed curtain walling with double glazed units argon filled cavity low 'e' clear inner pane with look-a-like panels and integral door where indicated
6	Office windows powder coated aluminium framed double glazed fixed lights argon filled cavity low 'e' clear inner pane
7	Insulated vertical rise sectional level access doors colour Merlin Grey BS18B2
8	Powder coated steel external doorsets to warehouse colour Merlin Grey BS18B2
9	Dock leveller to specialist sub-contractors detail design
10	Polycarbonate rooflight, triple skin, profile to match roof cladding
11	Built up metal profile LPC approved insulation steel 32mm sheet laid narrow rib out roof construction on steel purlins on steel frame

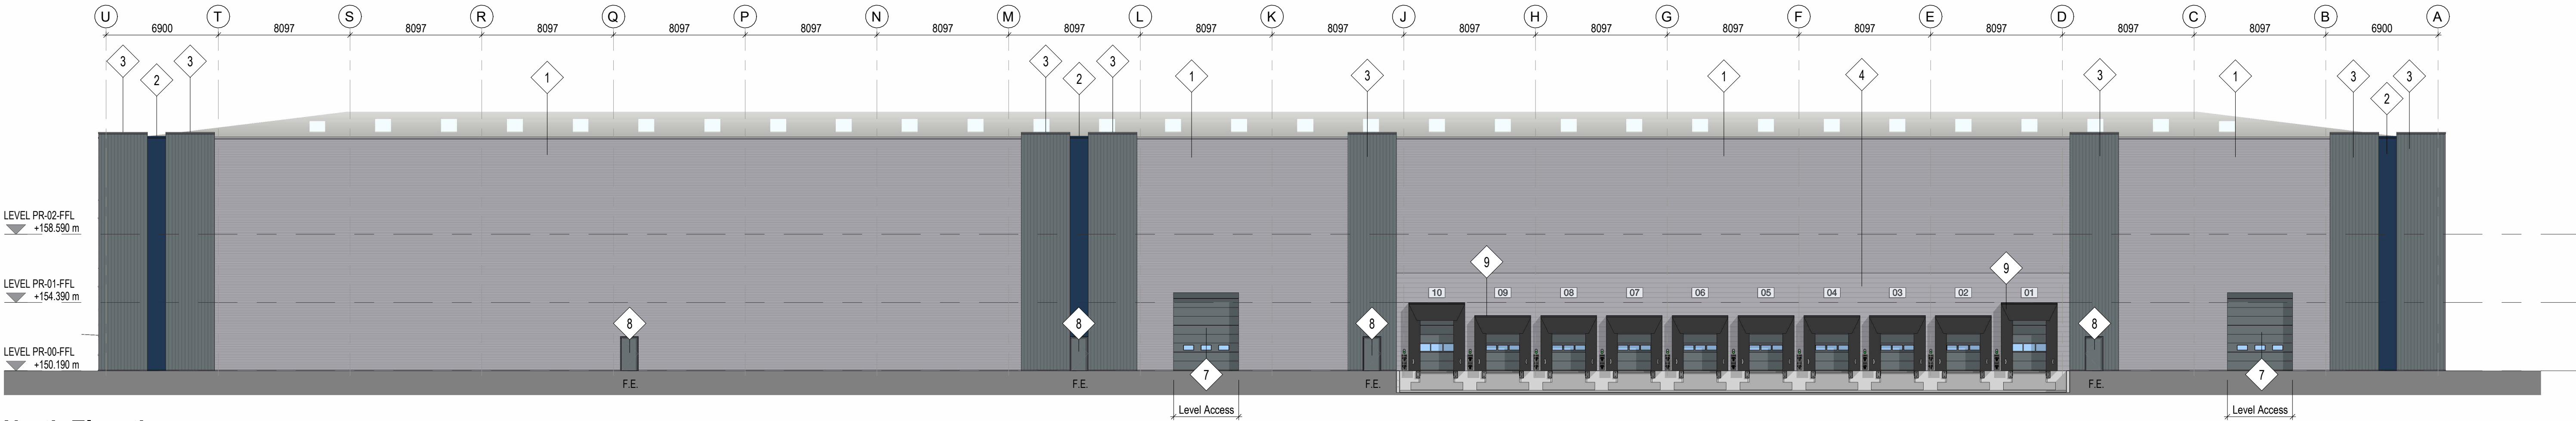


North Elevation
1 : 200

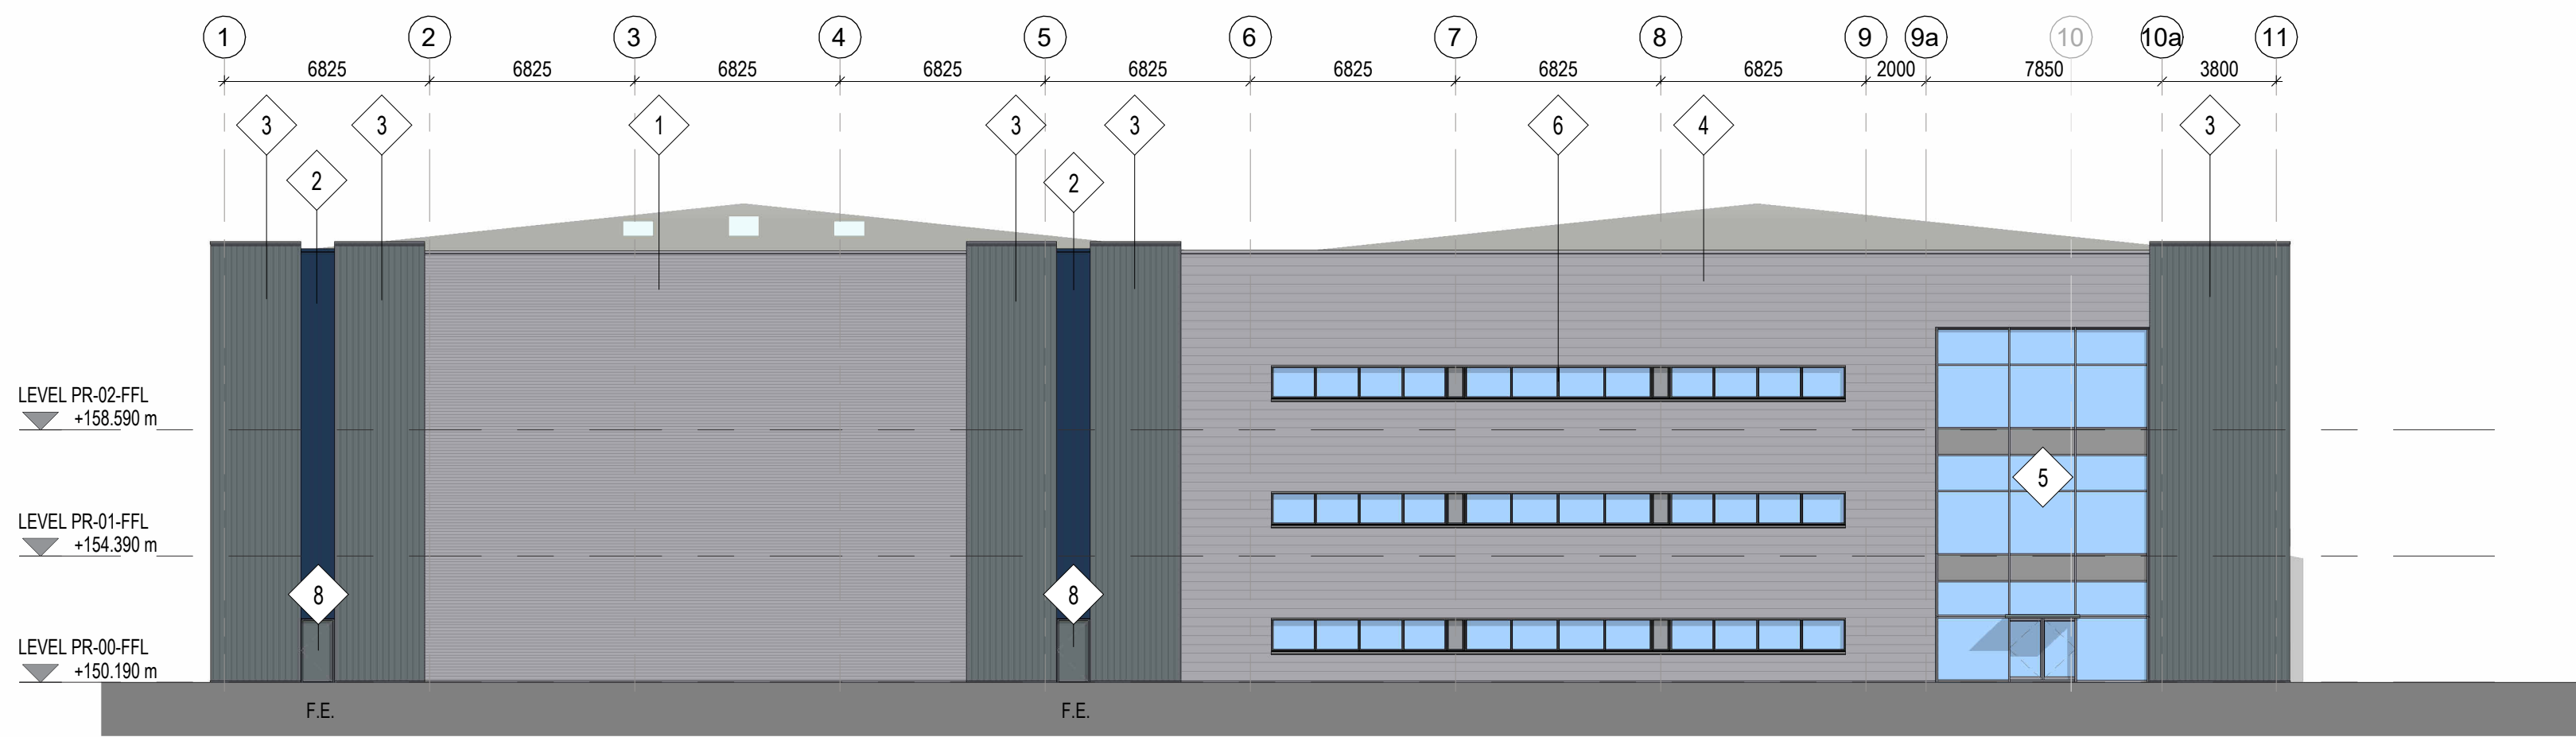


East Elevation
1 : 200

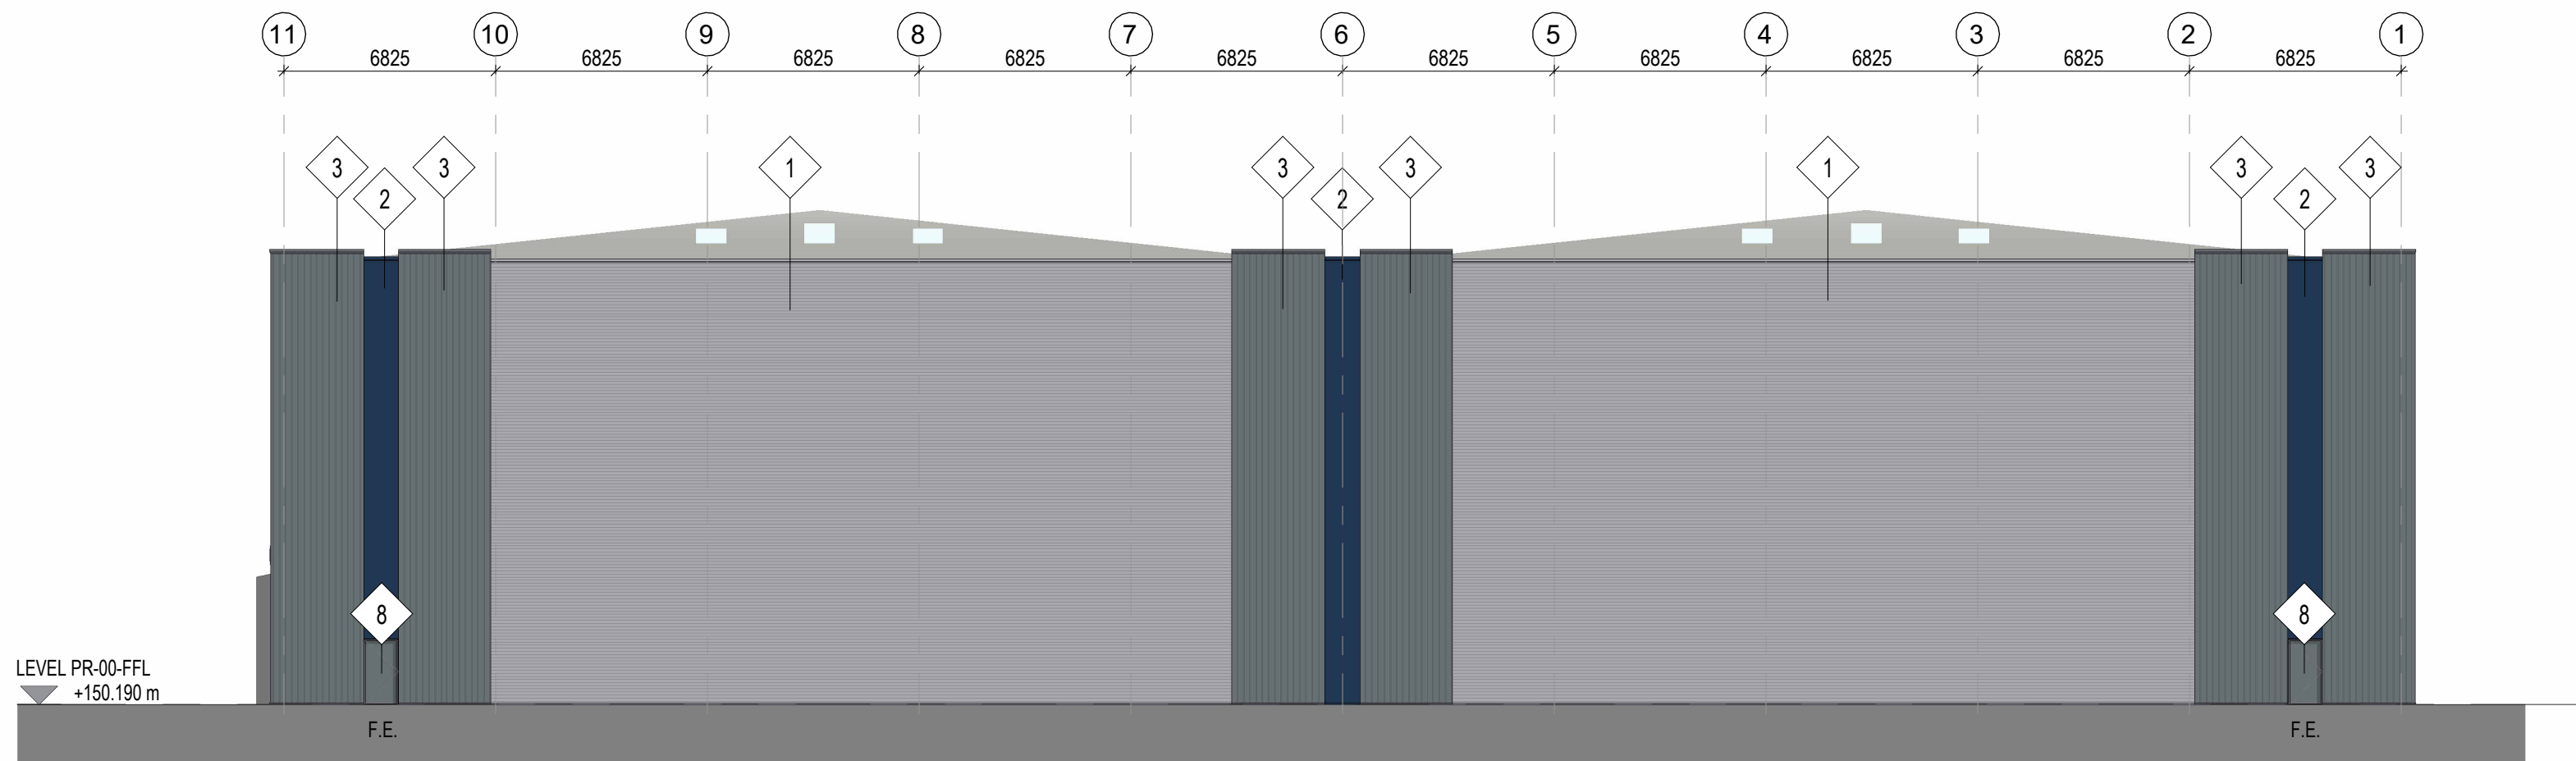

West Elevation
1 : 200

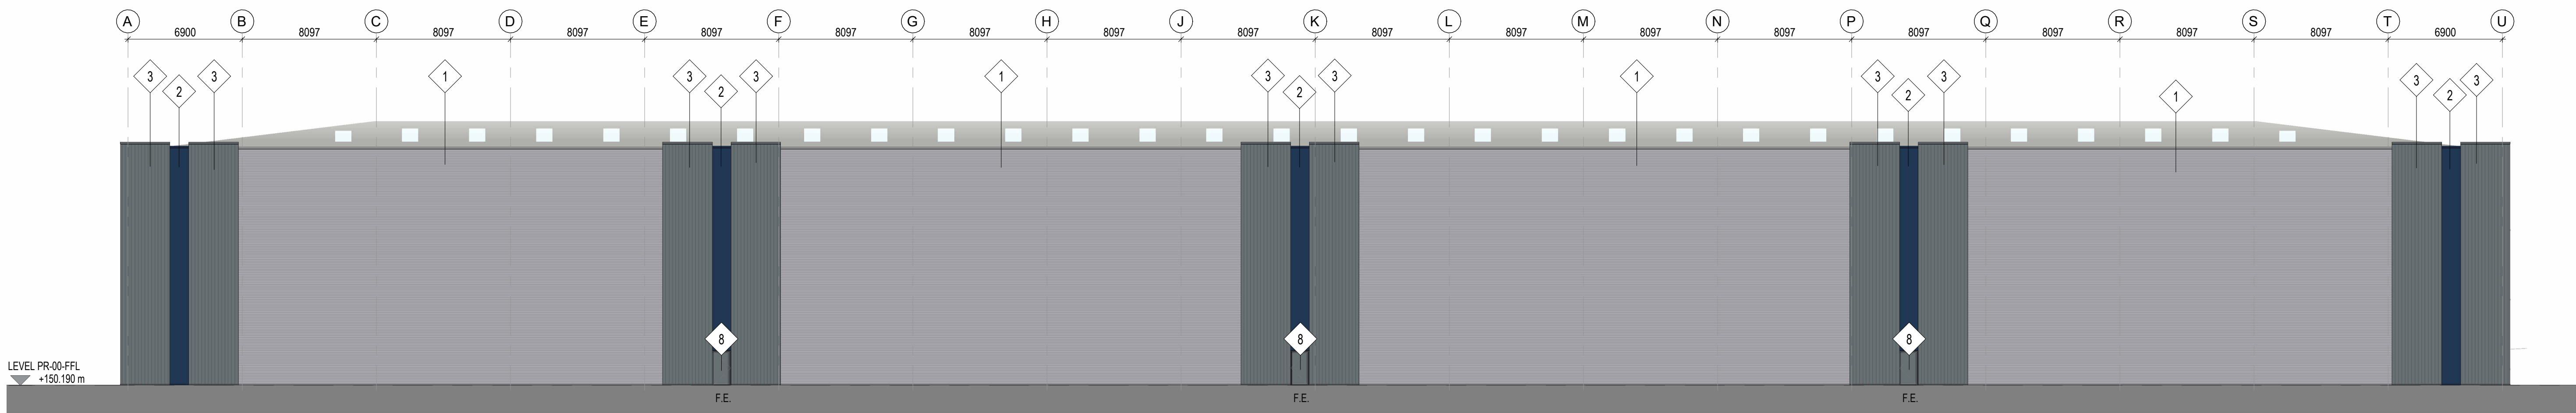

South Elevation
1 : 200

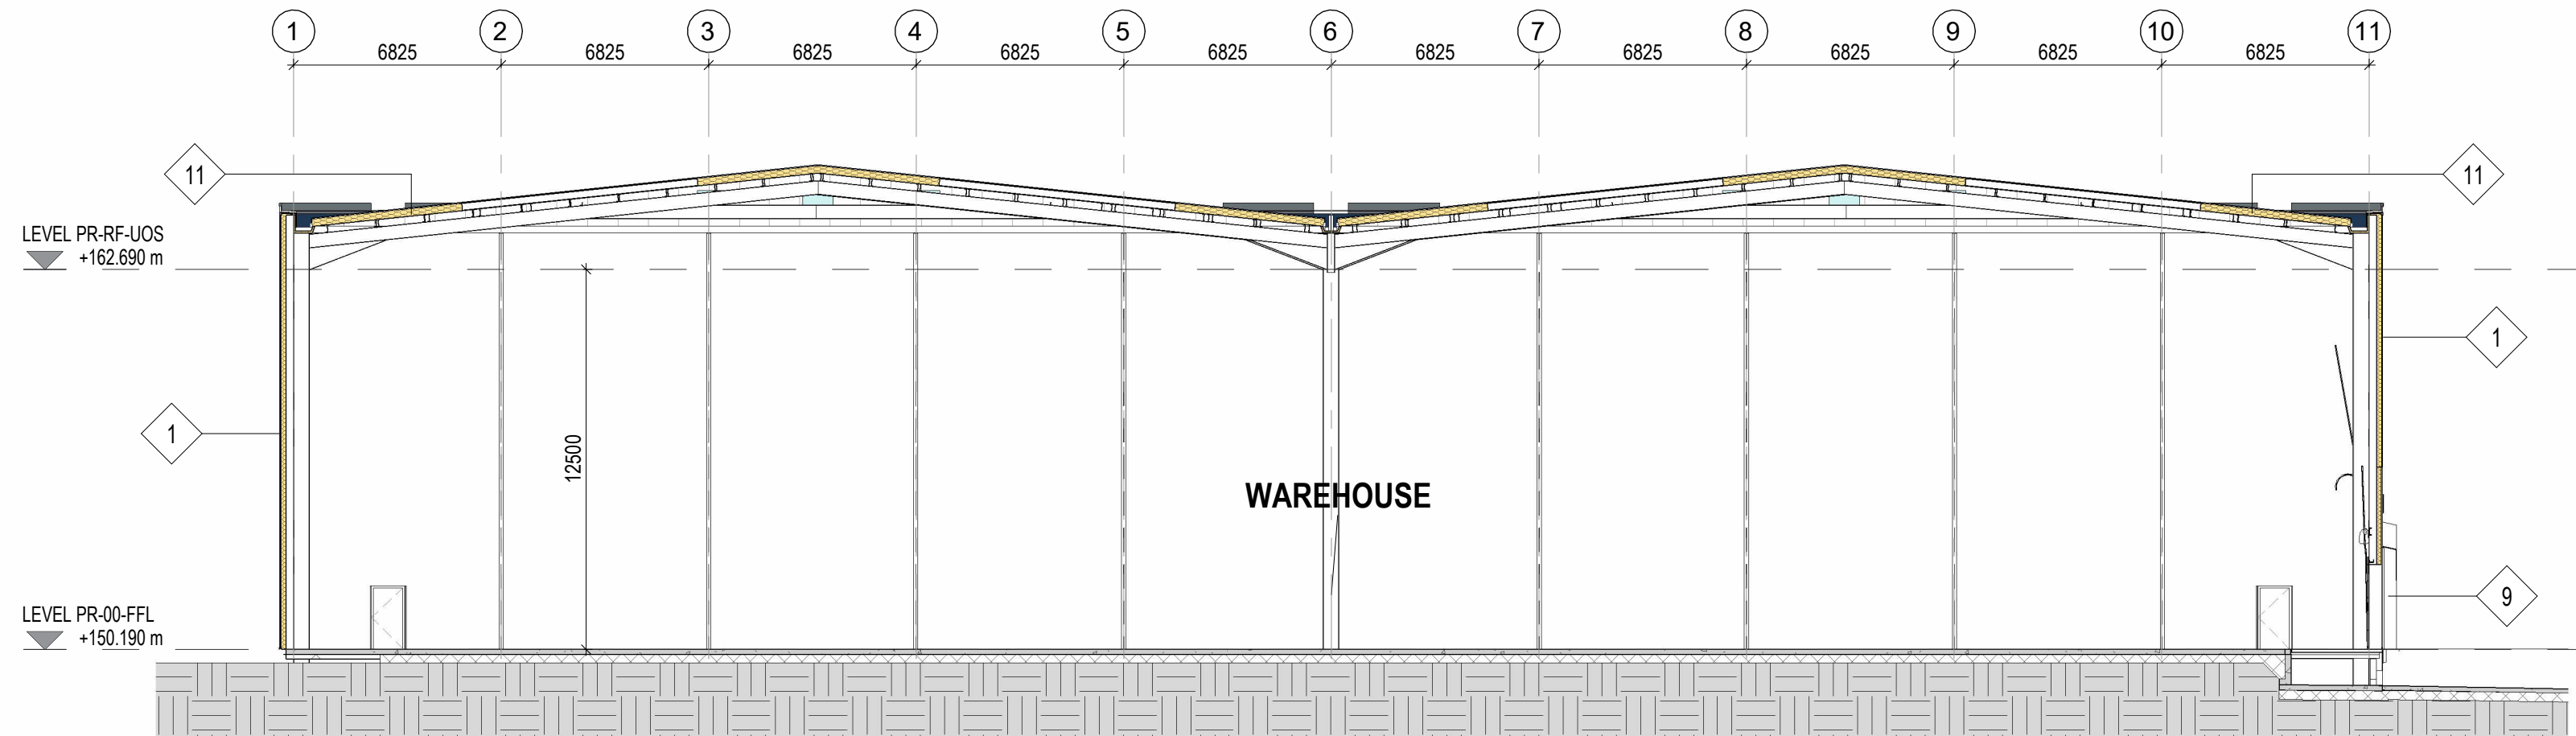

Section A-A
1 : 200

INFORMATION CONTAINED IN THIS DRAWING IS THE SOLE COPYRIGHT OF DLA ARCHITECTURE LTD AND IS NOT TO BE REPRODUCED WITHOUT PERMISSION

DO NOT SCALE, REFER TO FIGURED DIMENSIONS ONLY

REVISIONS

P01	PLANNING ISSUE	12/12/25
P02	AMENDED TO SLUT COMMENTS	22/12/25
P03	PLOT REFERENCE REVISED	11/06/26

