


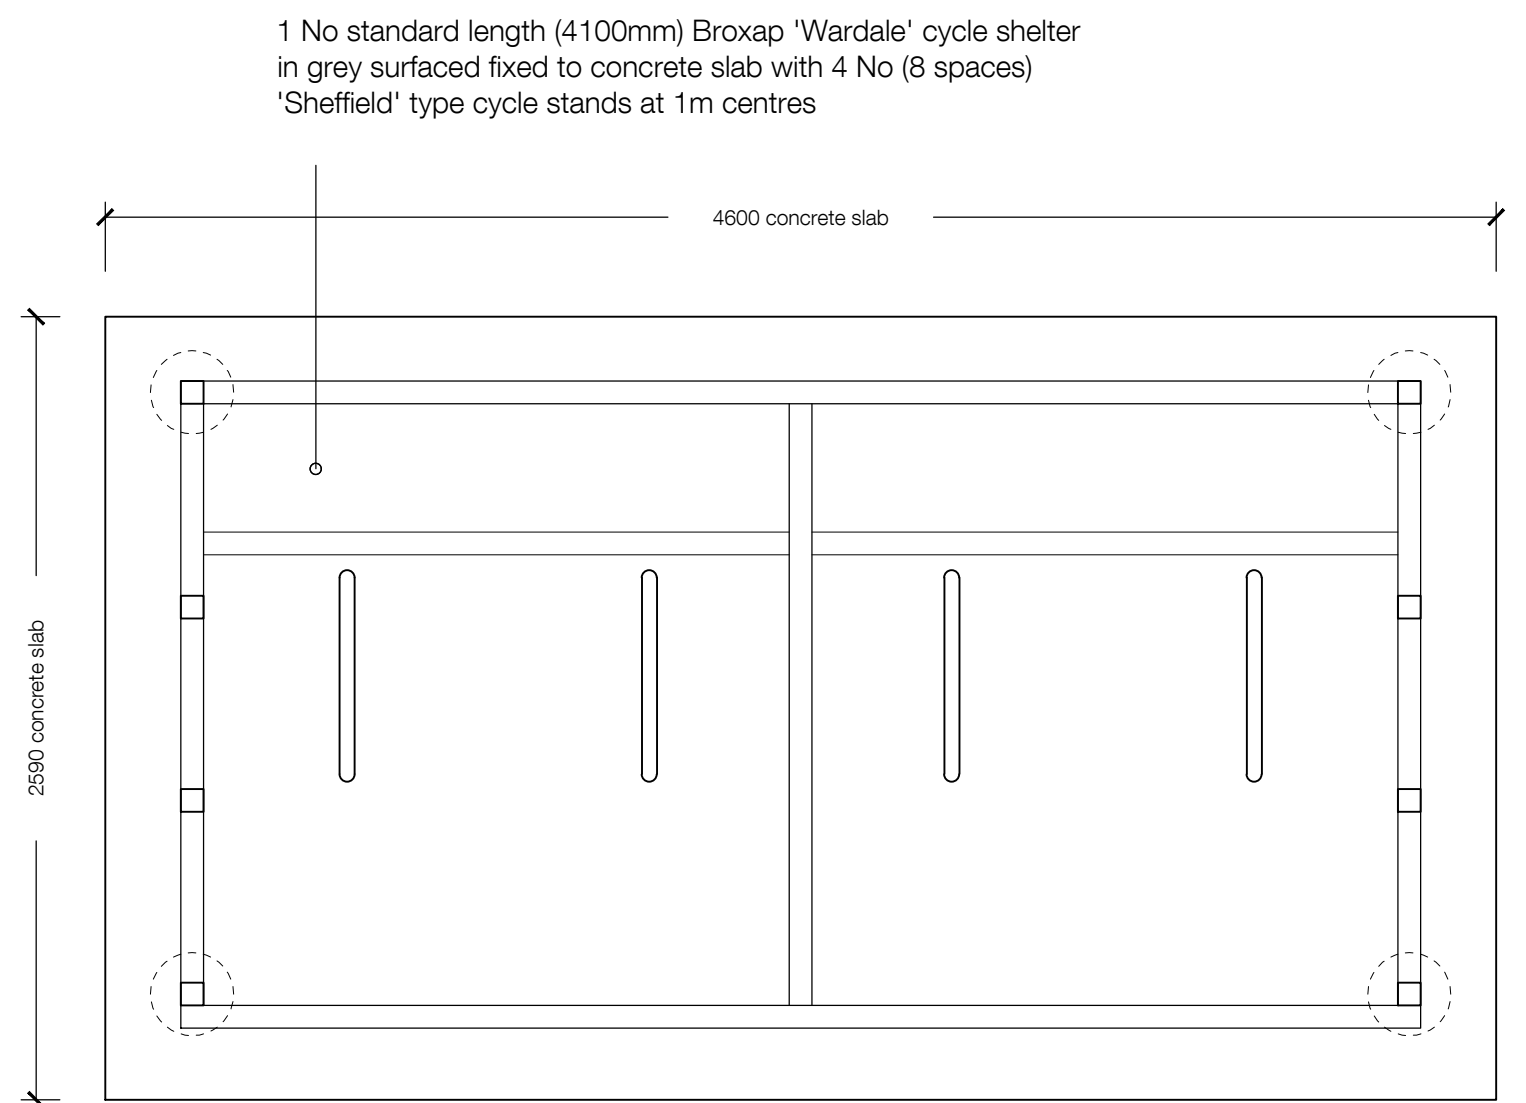
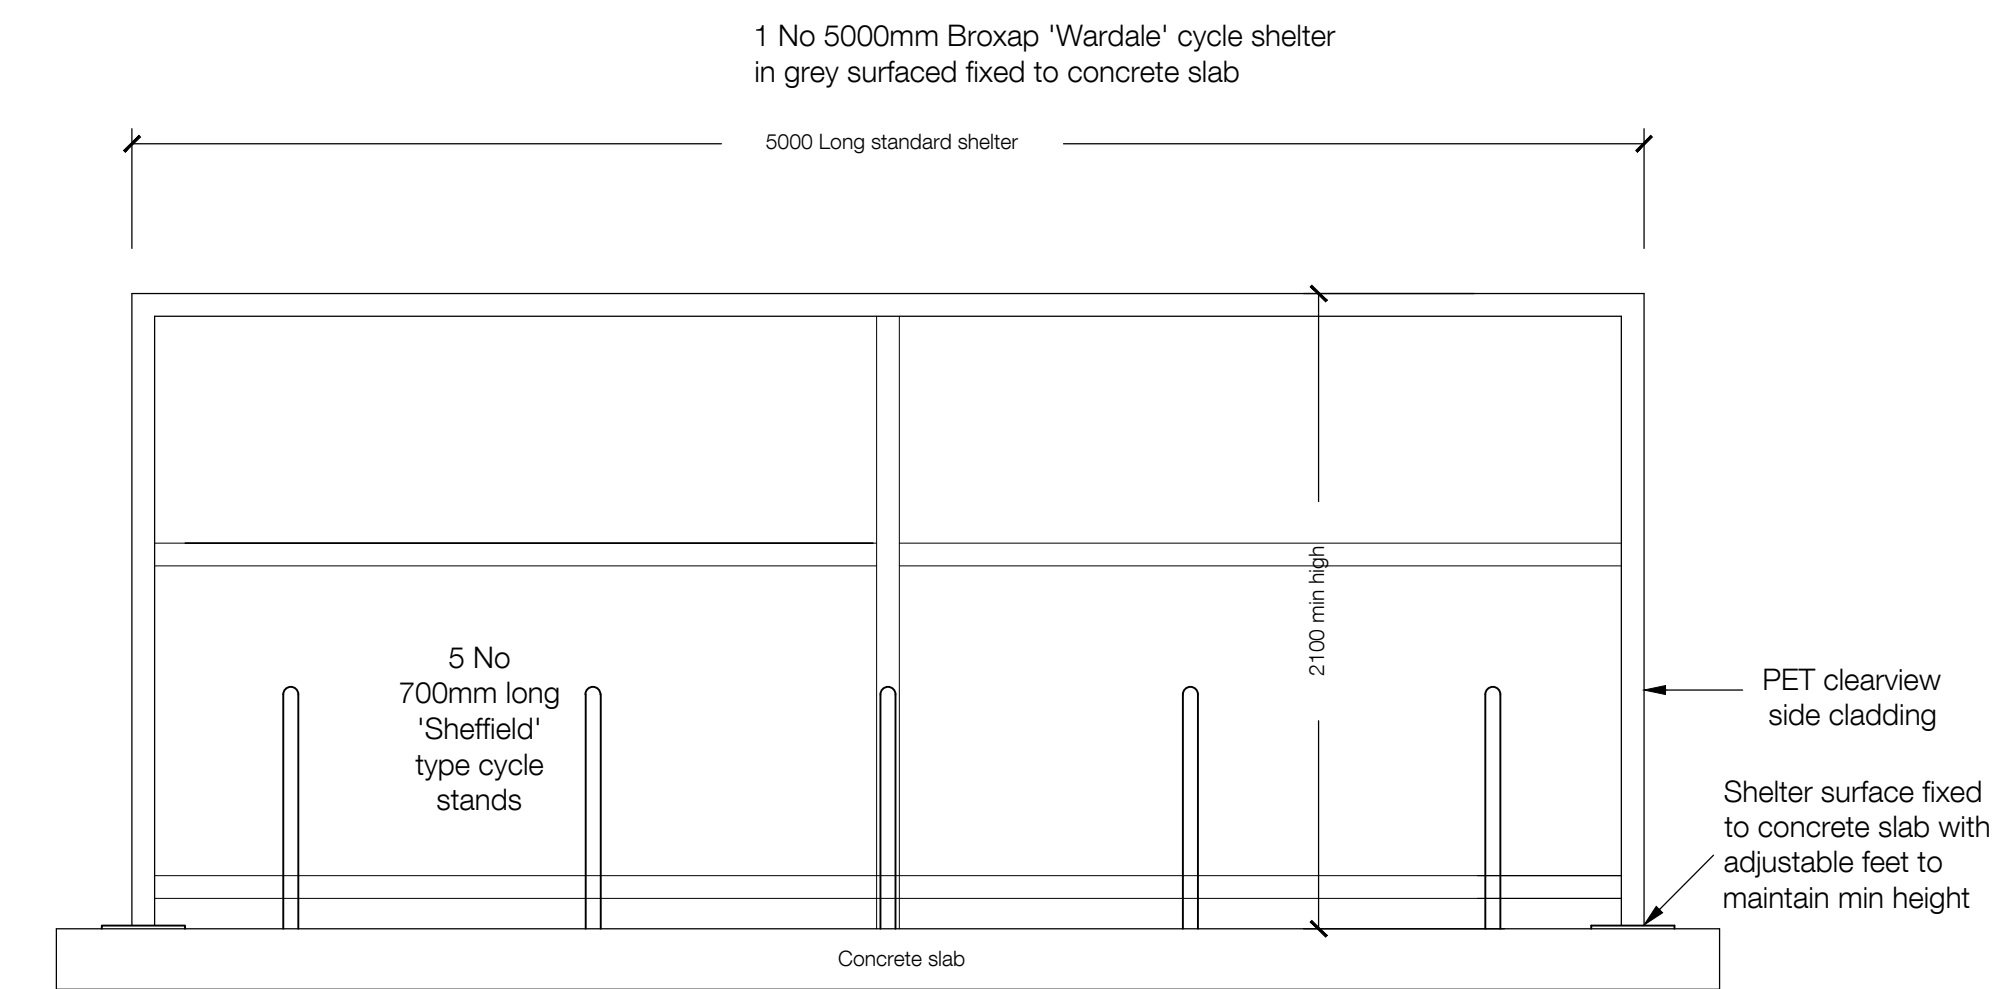
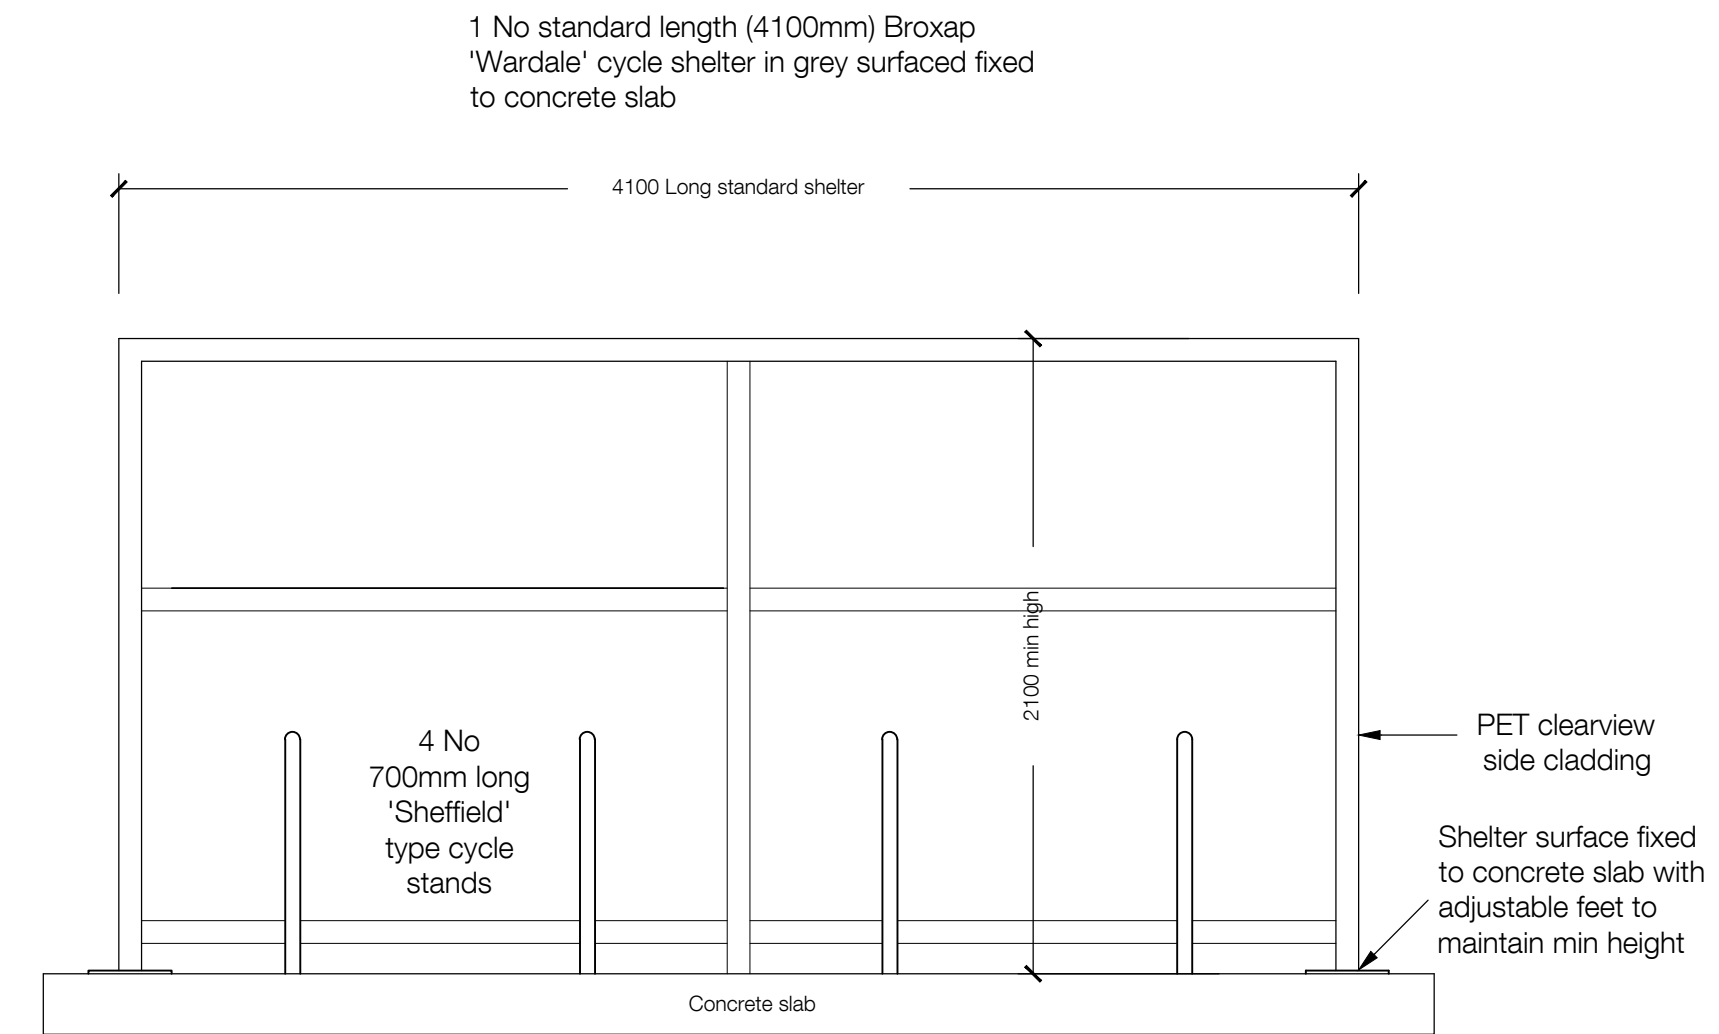


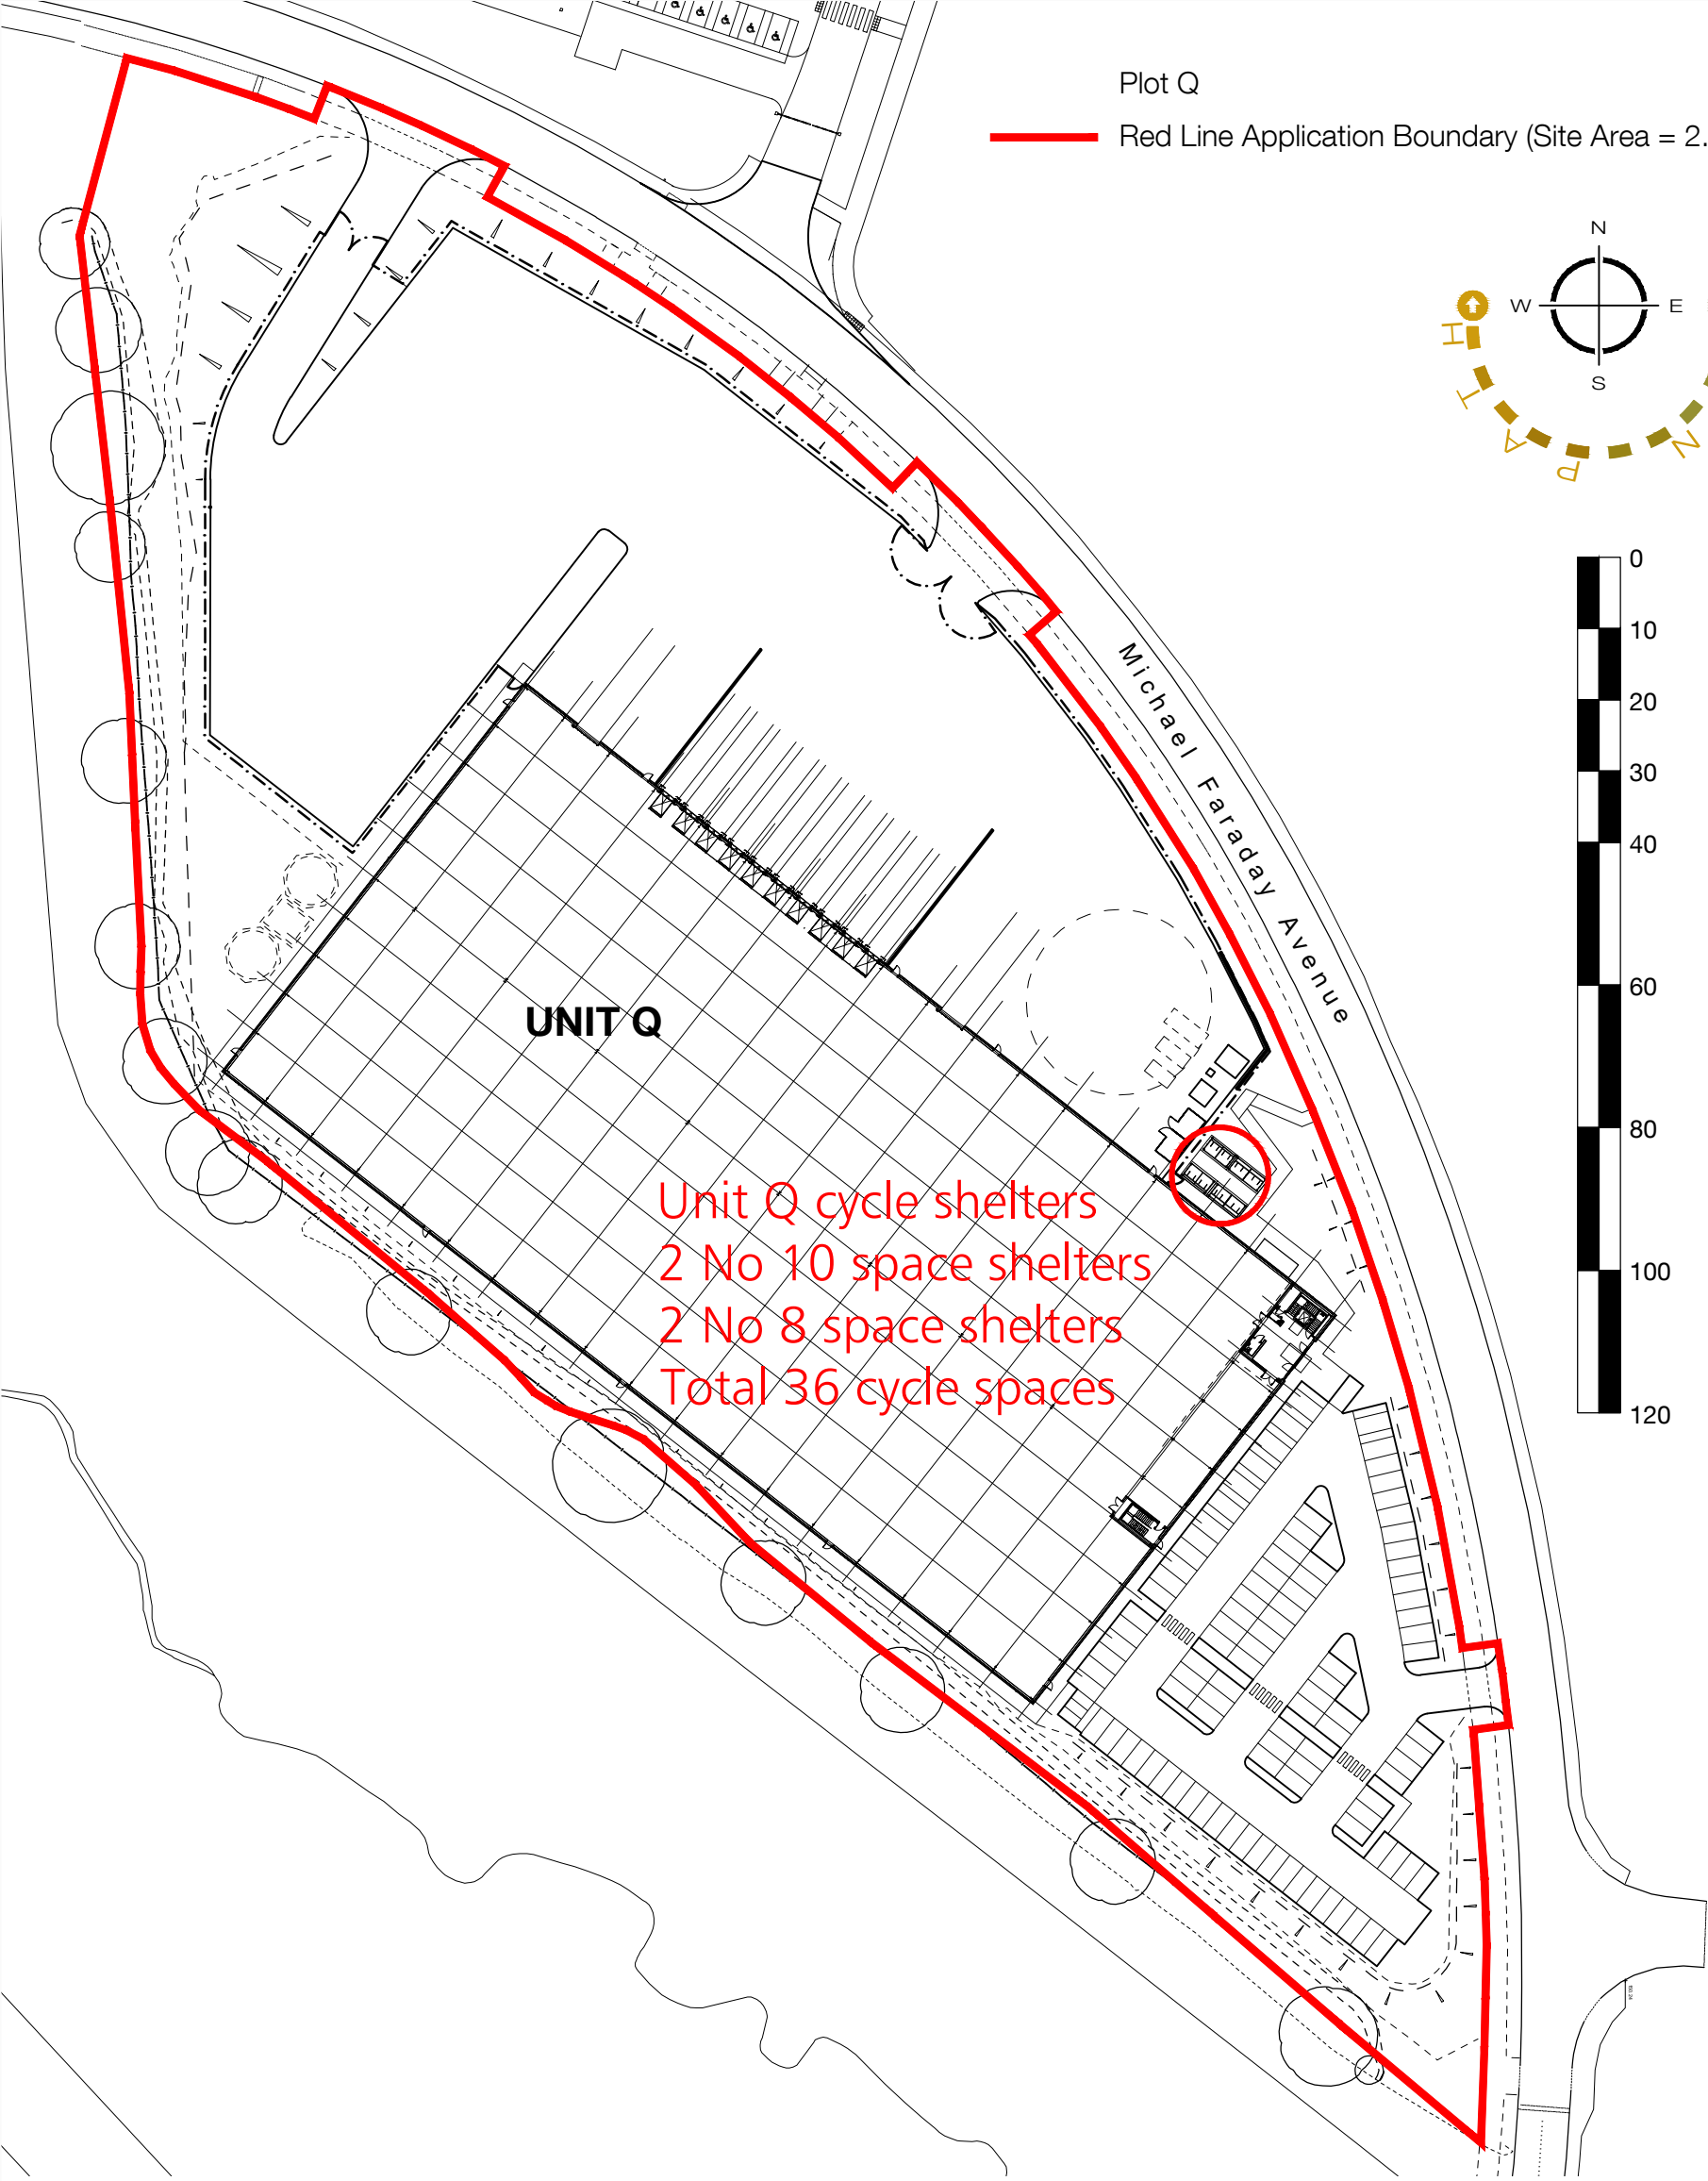

8 space shelter

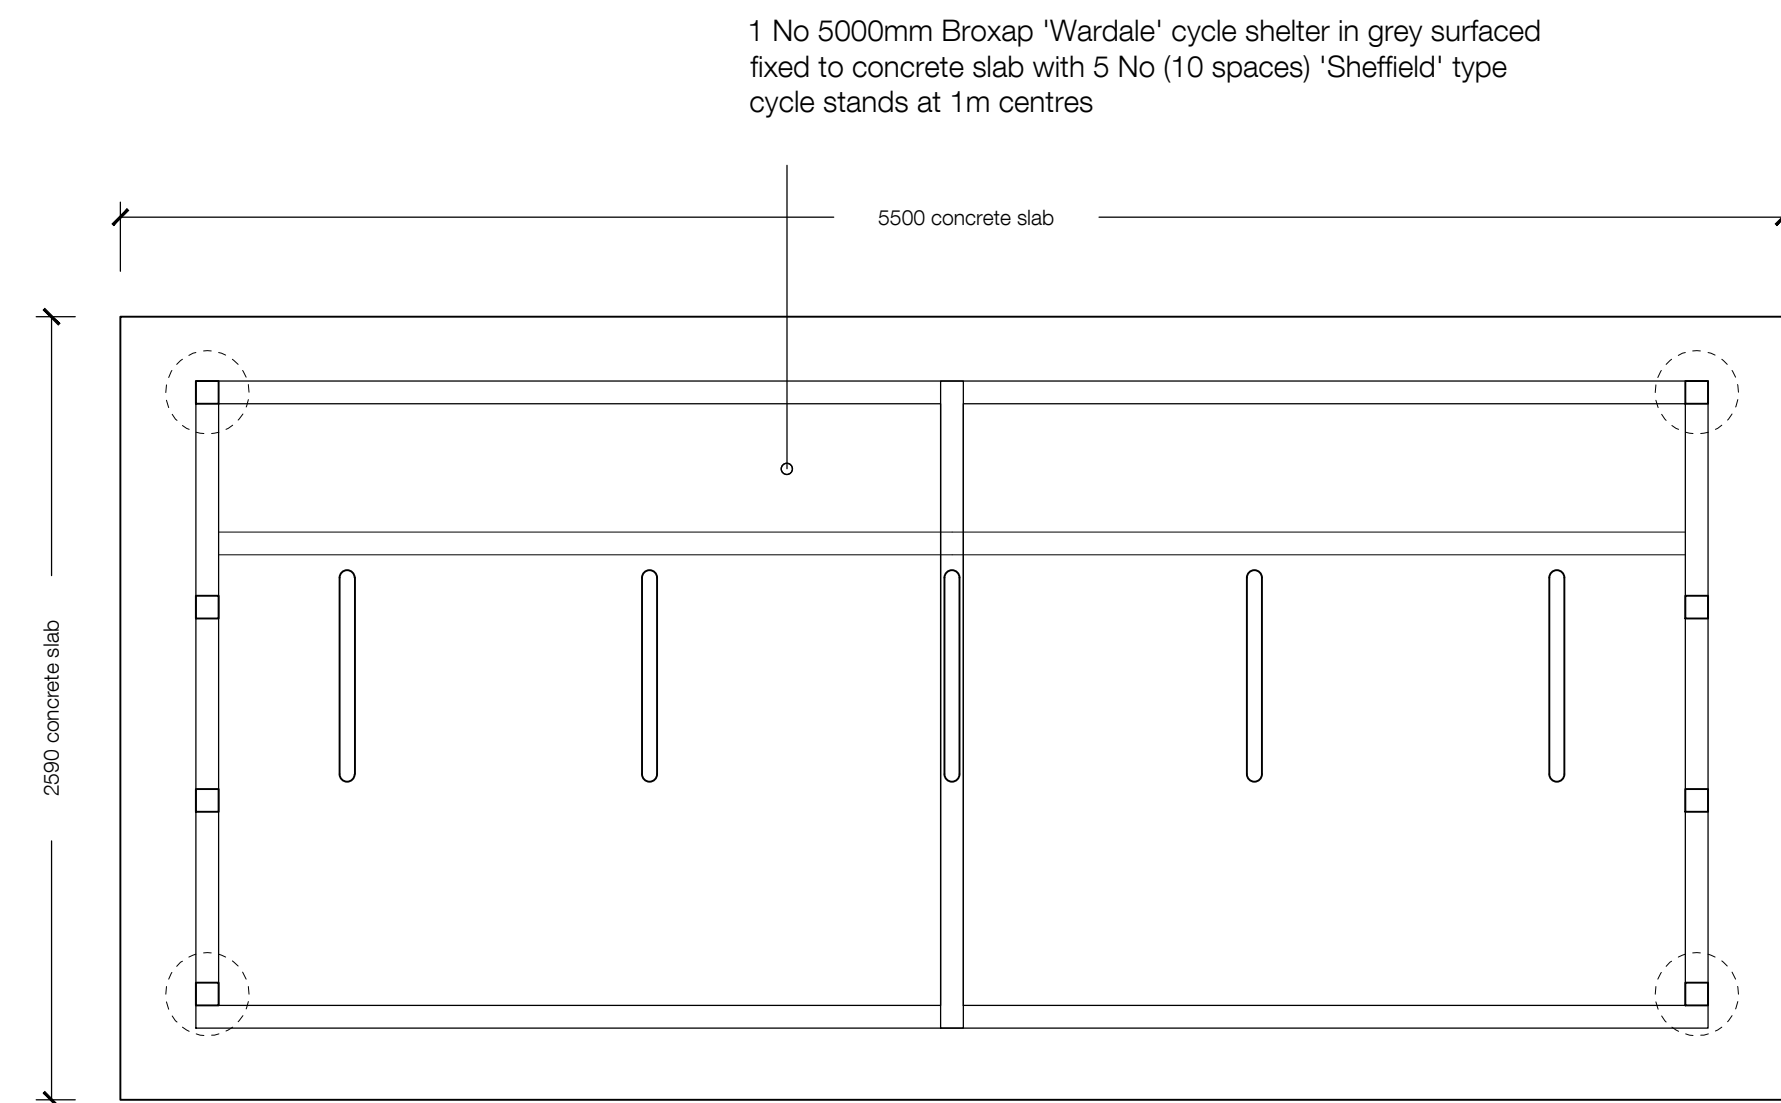

10 space shelter

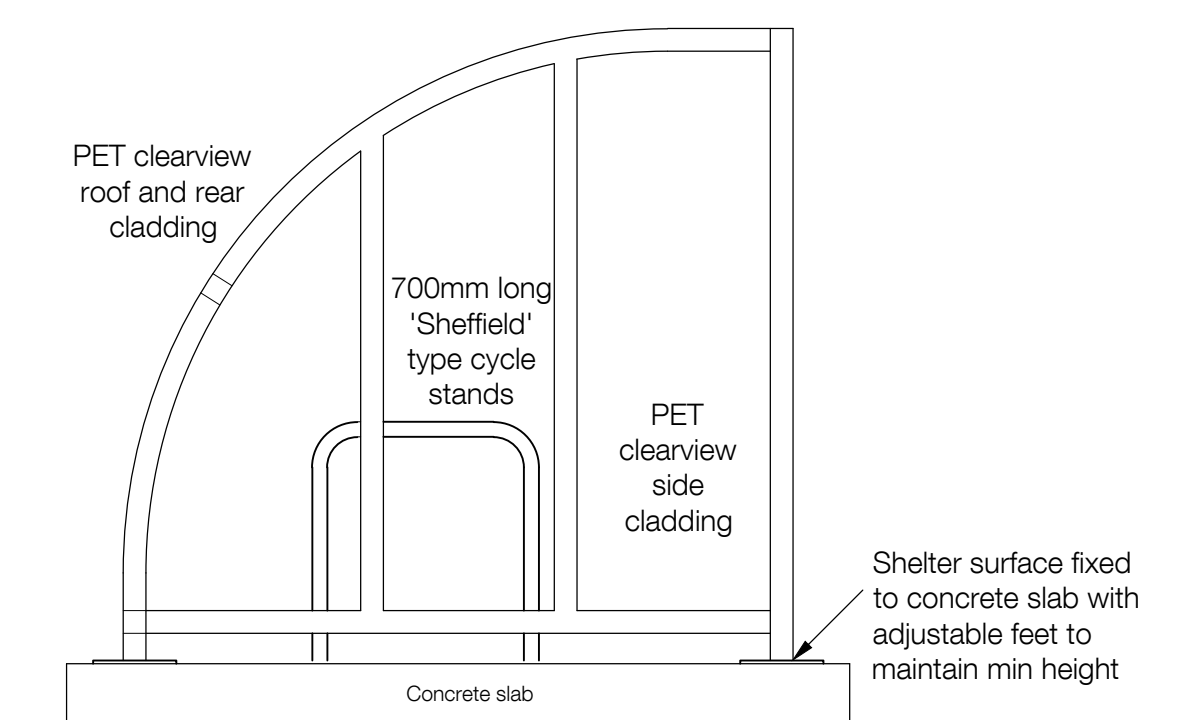

SHELTER NOTES :

SHELTERS TO BE ILLUMINATED TO RECOMMENDED LEVELS AS BS5489 PART 1 - LIGHTING OF ROADS AND AMENITY AREAS AS BREEAM ASSESSMENT CRITERIA (TRA-3)


CYCLE SPACE PROVISION BASED ON MAXIMUM BUILDING OCCUPANCY OF 482 (PART B TABLE D1)

1-200 OCCUPANTS	= 20 SPACES
201 - 300 OCCUPANTS	= 7 SPACES
301 - 400 OCCUPANTS	= 5 SPACES
401 - 482 OCCUPANTS	= 4 SPACES
TOTAL SPACES	= 36 SPACES

INFORMATION CONTAINED IN THIS DRAWING IS THE SOLE COPYRIGHT OF DLA ARCHITECTURE LTD AND IS NOT TO BE REPRODUCED WITHOUT PERMISSION

DO NOT SCALE, REFER TO FIGURED DIMENSIONS ONLY

REVISIONS			
P01	16/12/25	PSL	BLG
FIRST ISSUE			
P02	15/01/26	PSL	BLG
APPLICATION BOUNDARY ADJUSTED ADJACENT PLOT Q-2			
P03	07/05/26	PSL	JB
APPLICATION BOUNDARY REVISED			

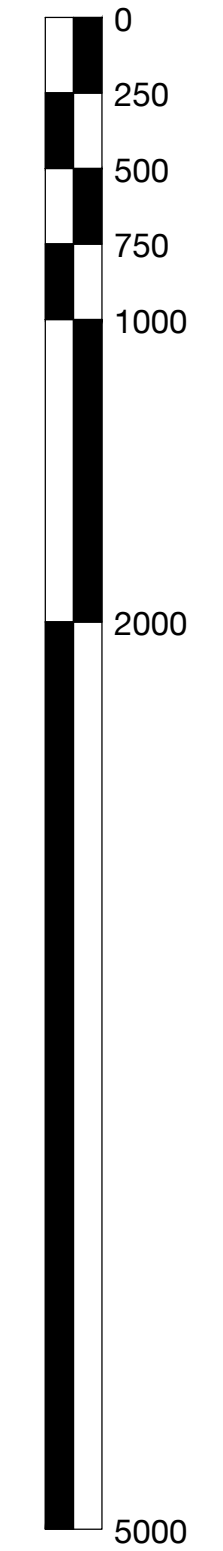

dla

6 East Parade | Leeds | LS1 2AD
0113 887 3100
www.dla-architecture.co.uk

PROJECT
KINGSWAY BUSINESS PARK
ROCHDALE

TITLE
**PLOT Q
CYCLE SHELTERS**

SCALE
Varies

DATE
16/12/25

DLA REF
2024-096

DRAWN
PSL

REVIEWED
BLG

DOCUMENT NUMBER
KBPQ DLA Q1 XX DR A **99008**

DOCUMENT PURPOSE
PLANNING

STATUS
P03

REVISION
T:\2024\2024-096\CAD\05-Autocad\DWgs\99008.dwg