
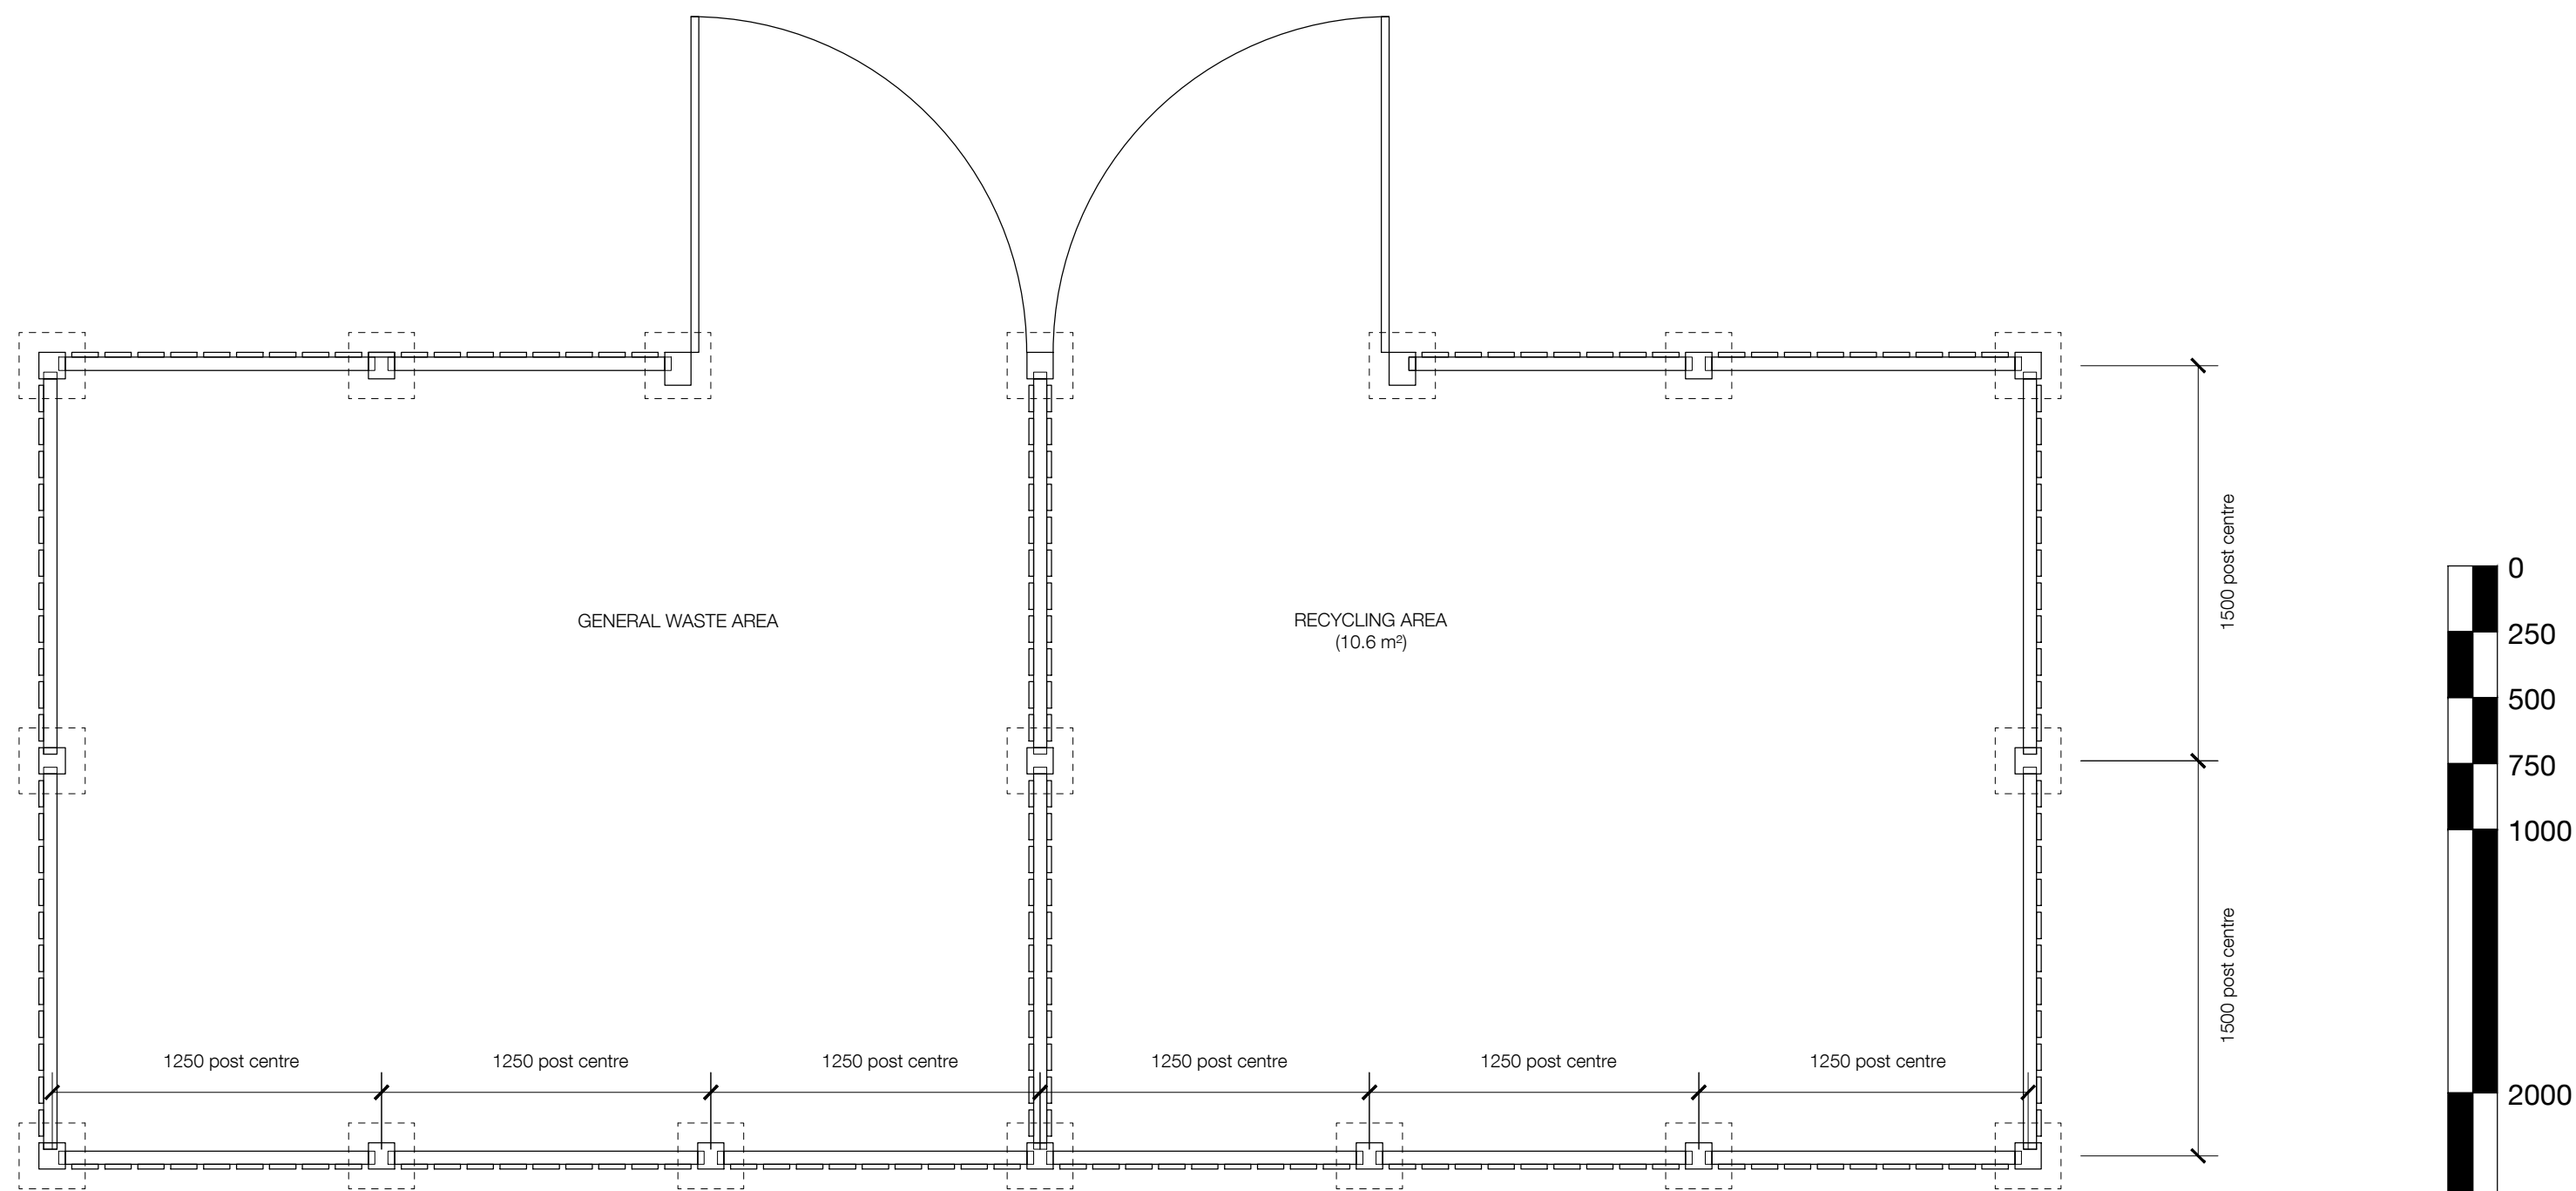


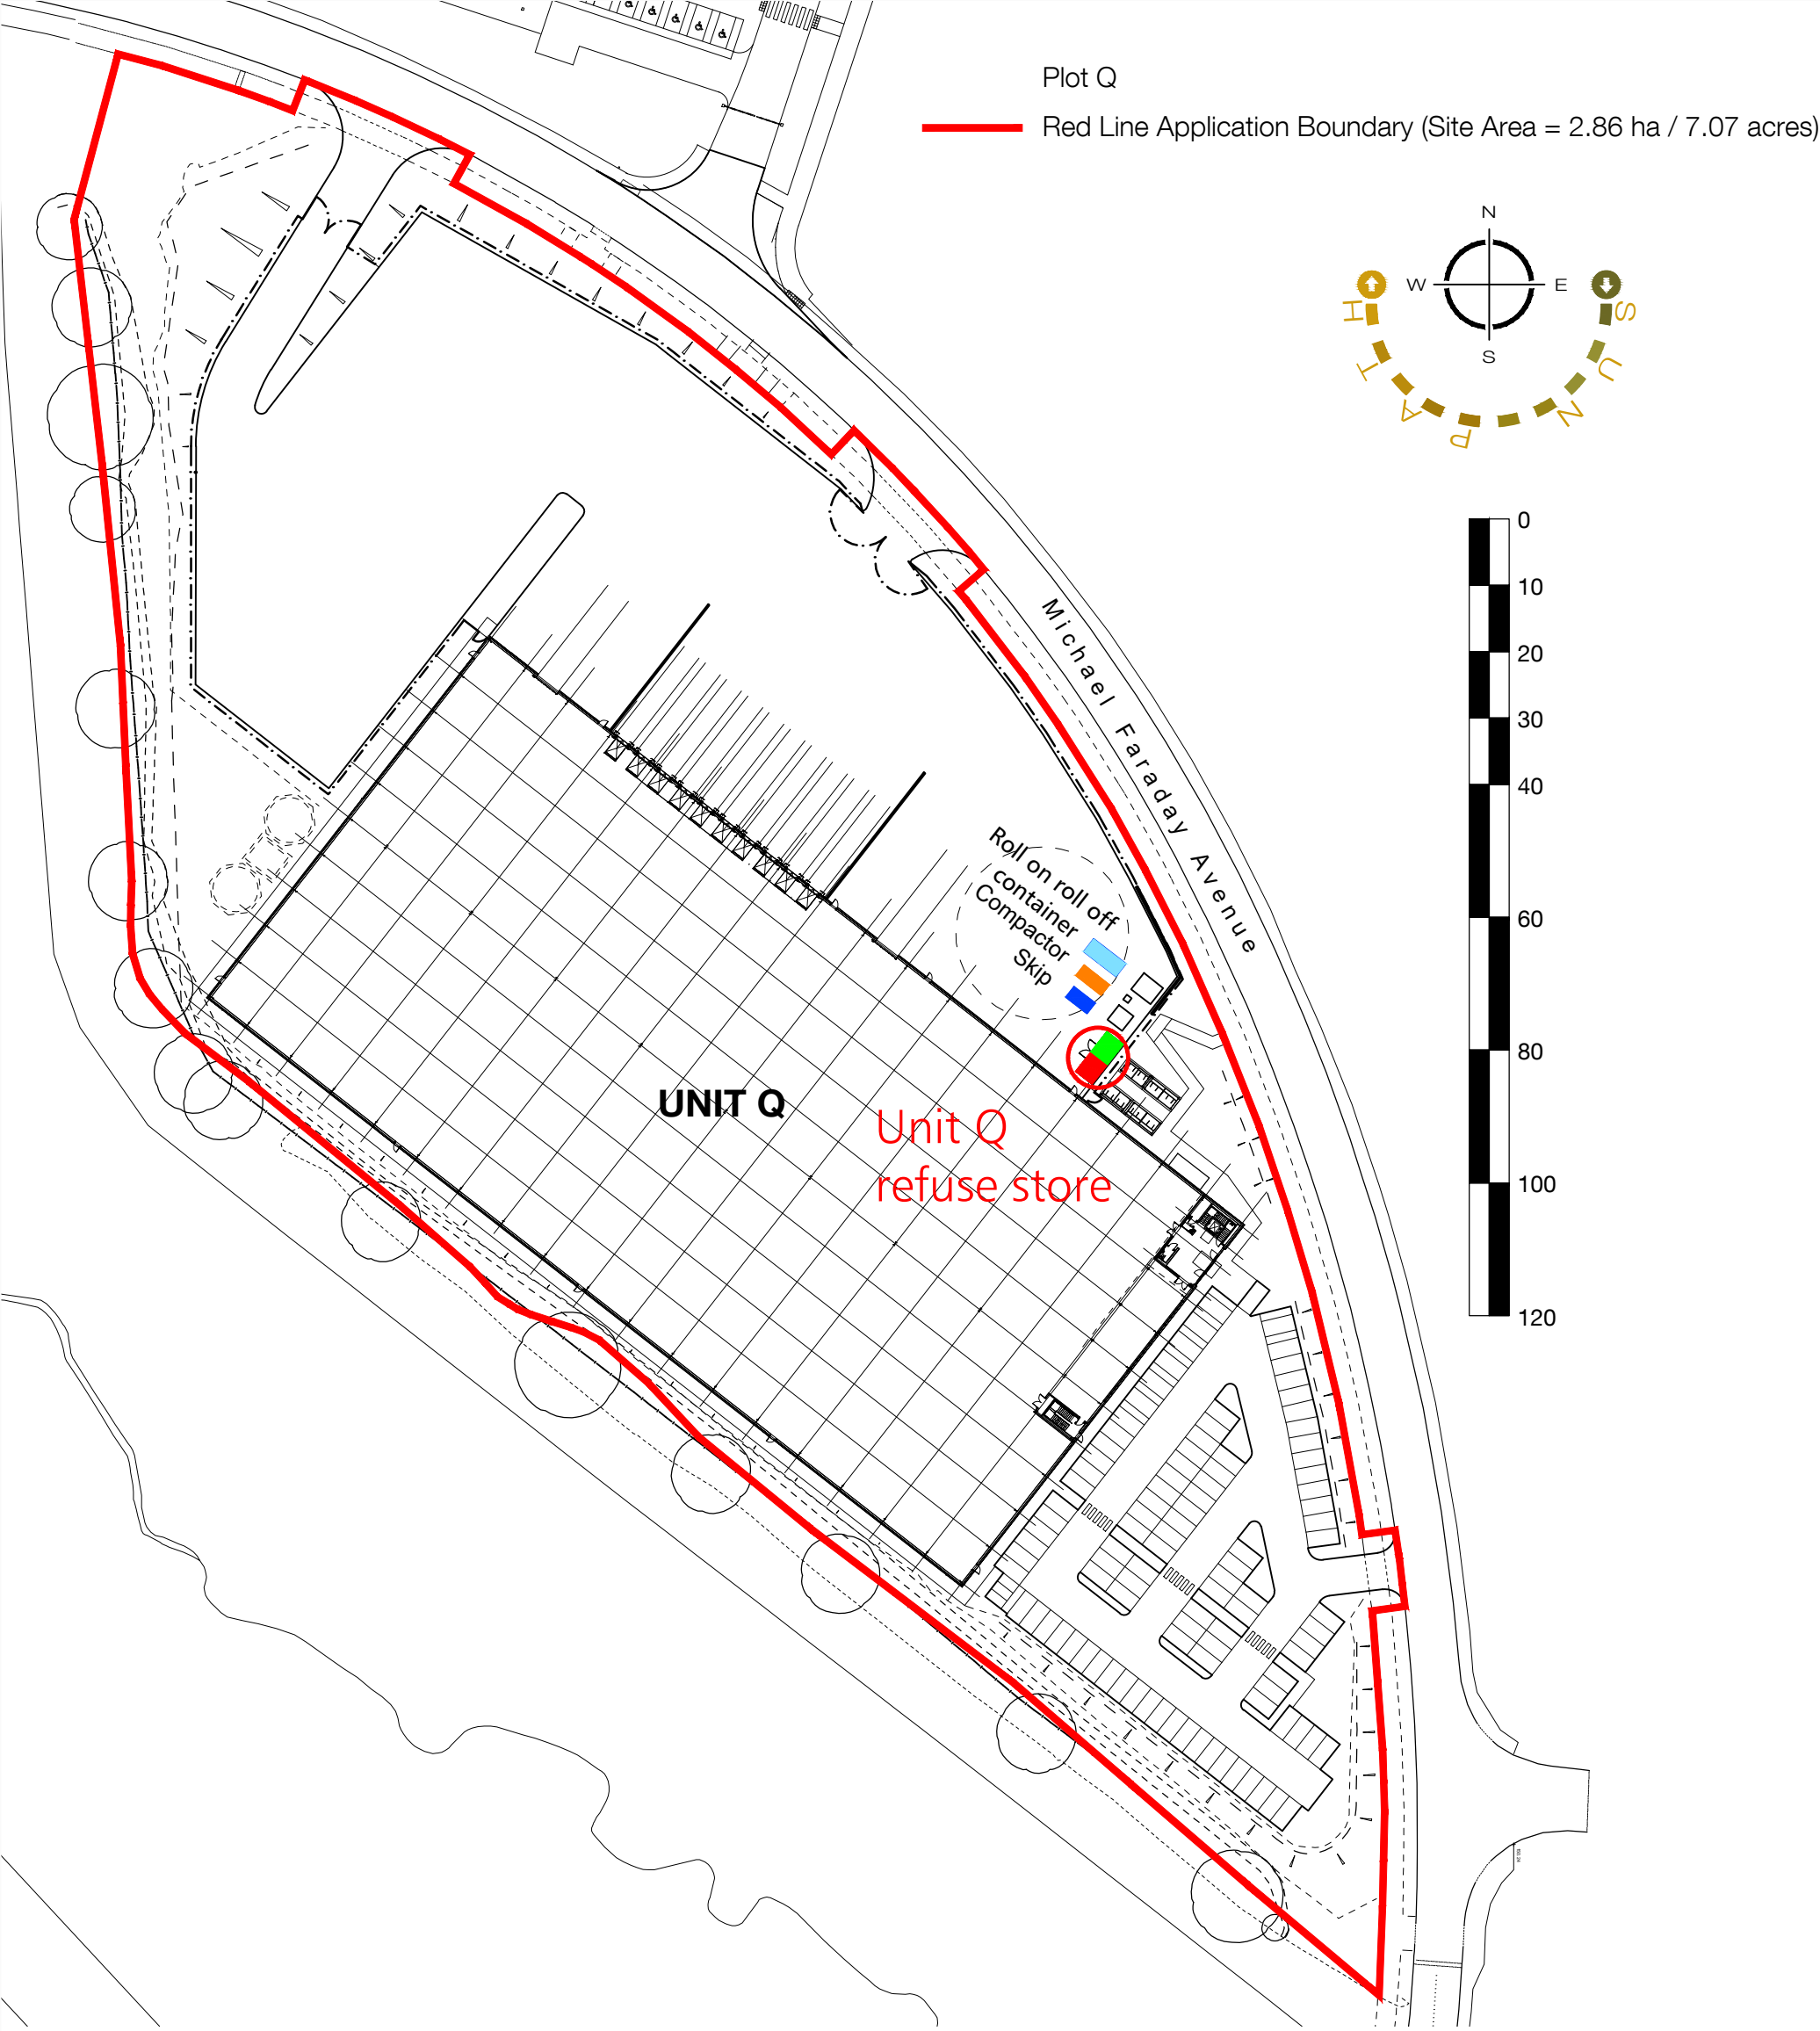

UNIT Q REFUSE STORE PLAN - 1:25

- Key**
- General waste area
 - Recycling area
 - Provision for waste compactor 4.8m x 2m
 - Provision for skip 2m x 4m
 - Provision for roll on roll off containers 6.1m x 2.4m


Notes

Refuse store to provide dedicated general waste and recycling waste facilities. Store is to be clearly labelled and easily identifiable for segregation, storage and collection of recycled waste streams, positioned for easy access by all occupants and within 20m of building access. Indicative areas for a skip, waste compactor and roll on roll off container have been identified and clearly marked on the drawing.

Waste Management provisions have been calculated in accordance with BREEAM UK New Construction 2018 Wst 03 Operational waste.

Provisions for Recycling Waste Management

Unit Q-1 = 10.6m²

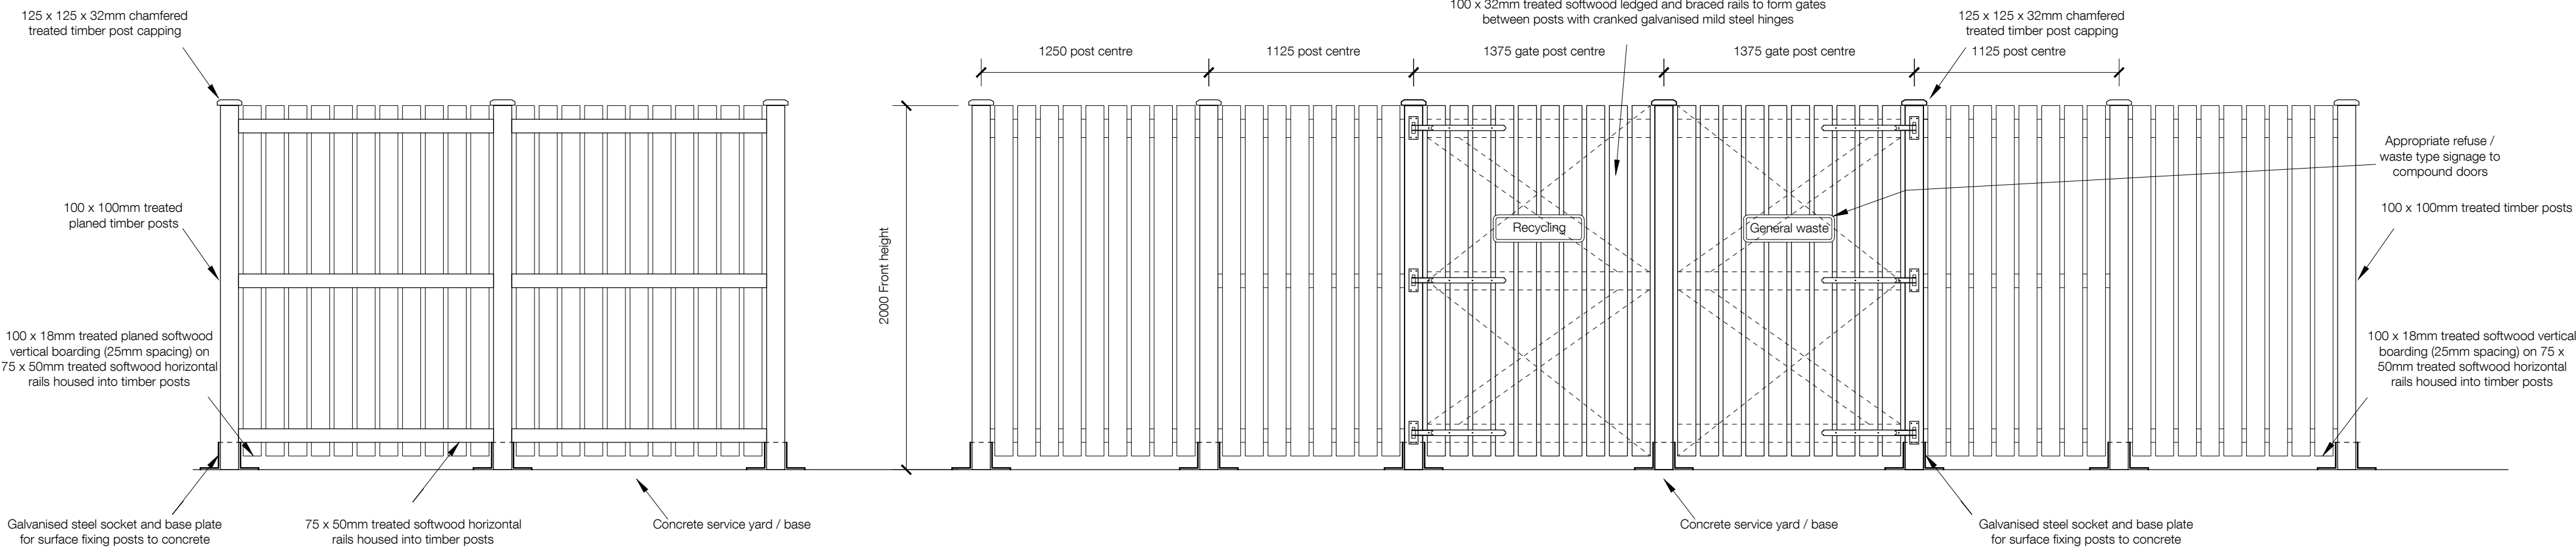

UNIT Q REFUSE STORE ELEVATIONS - 1:25

INFORMATION CONTAINED IN THIS DRAWING IS THE SOLE COPYRIGHT OF DLA ARCHITECTURE LTD AND IS NOT TO BE REPRODUCED WITHOUT PERMISSION

DO NOT SCALE, REFER TO FIGURED DIMENSIONS ONLY

REVISIONS			
P01	16/12/25	PSL	BLG
FIRST ISSUE			
P02	15/01/26	PSL	BLG
APPLICATION BOUNDARY ADJUSTED ADJACENT PLOT Q-2			
P03	07/05/26	PSL	JB
APPLICATION BOUNDARY REVISED			



6 East Parade | Leeds | LS1 2AD
0113 887 3100
www.dla-architecture.co.uk

PROJECT
KINGSWAY BUSINESS PARK
ROCHDALE

TITLE
**PLOT Q
REFUSE STORE**

SCALE
Varies @ A1

DATE
09/12/25

DLA REF
2024-096

DRAWN
PSL

REVIEWED
BLG

DOCUMENT NUMBER
KBPQ DLA Q1 XX DR A 99006

DOCUMENT PURPOSE
PLANNING

STATUS
P03

T:\2024\2024-096\CAD\05-Autocad\DWgs\99006.dwg