



Existing Elevation of Plant Area
Scale 1:50

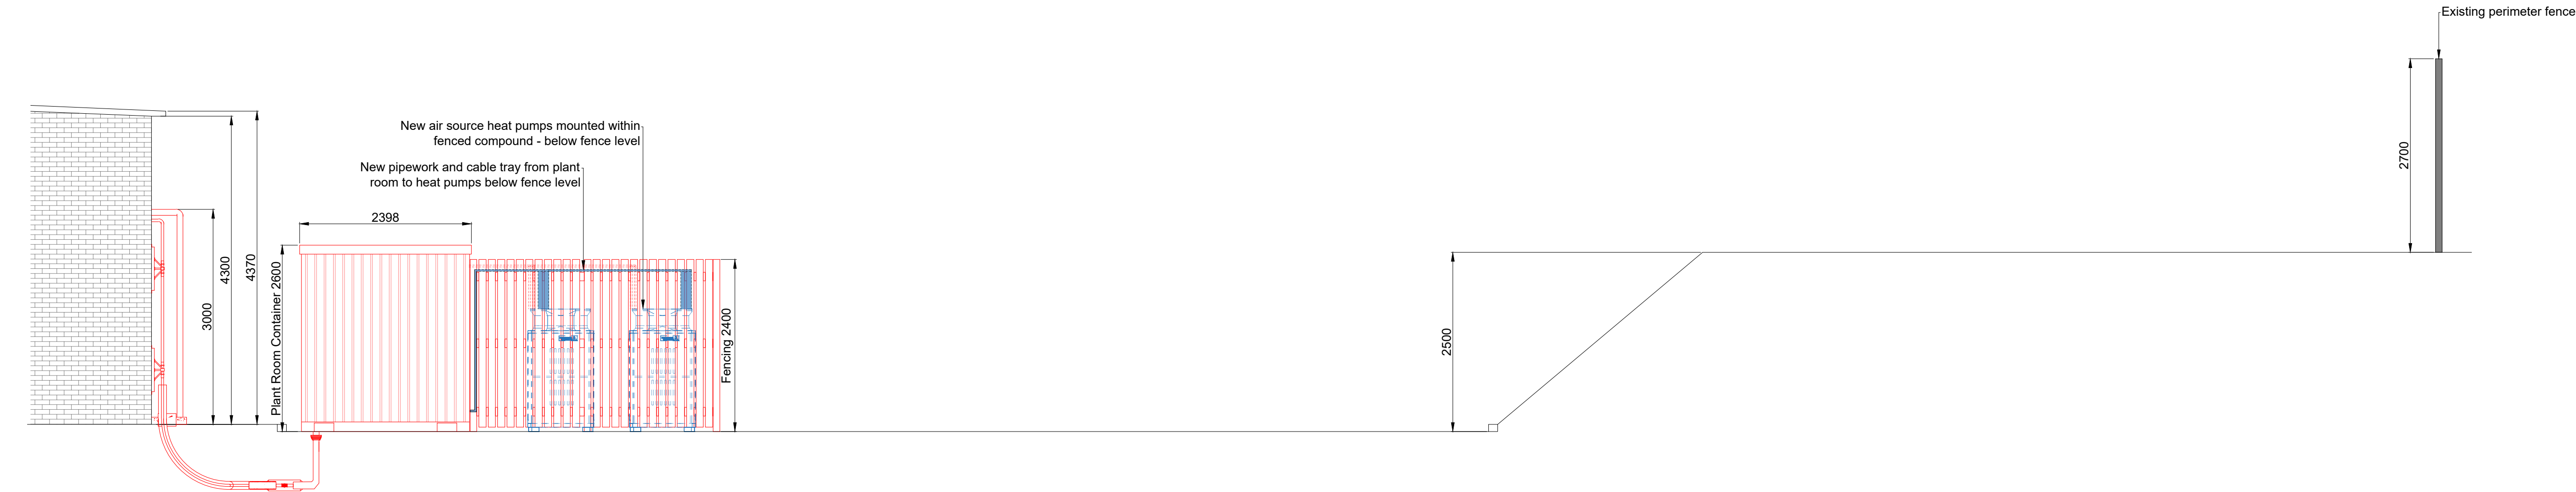

Proposed Elevation of Plant Area
Scale 1:50

For further elevations of plant enclosure see drawing
GMFRS-ROC-PARR-XX-00-DR-ME-5006

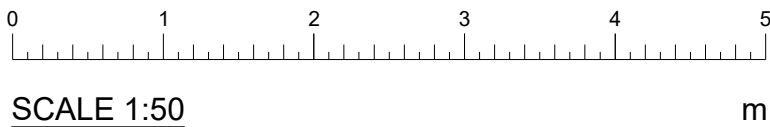

DO NOT SCALE. All dimensional details are to be checked against actual site dimensions before any of the work is executed. This drawing is copyright.

NOTES

C2	CONSTRUCTION ISSUE	29/05/2026
C1	CONSTRUCTION ISSUE	22/04/2026
Rev.	Description.	Date.

STATUS DISCRPTION
CONSTRUCTION
PURPOSE OF ISSUE
FOR INSTALLATION



Suites 3 & 4
Fortwilliam House
Edgewater Road
Belfast
BT3 9JQ
Tel: 0333 202 7725
Web: www.parr-fm.com

PROJECT
**GMFRS CARBON 4
ROCHDALE COMMUNITY
FIRE STATION**

TITLE
**PROPOSED M&E
ELEVATIONS**



DRAWN BY	CHECKED BY	DATE
SS	BL	29/05/2026
SCALE	PROJECT No.	REV.
1:50@A1		C2

DRAWING NUMBER
GMFRS-ROC-PARR-XX-00-DR-ME-5005