
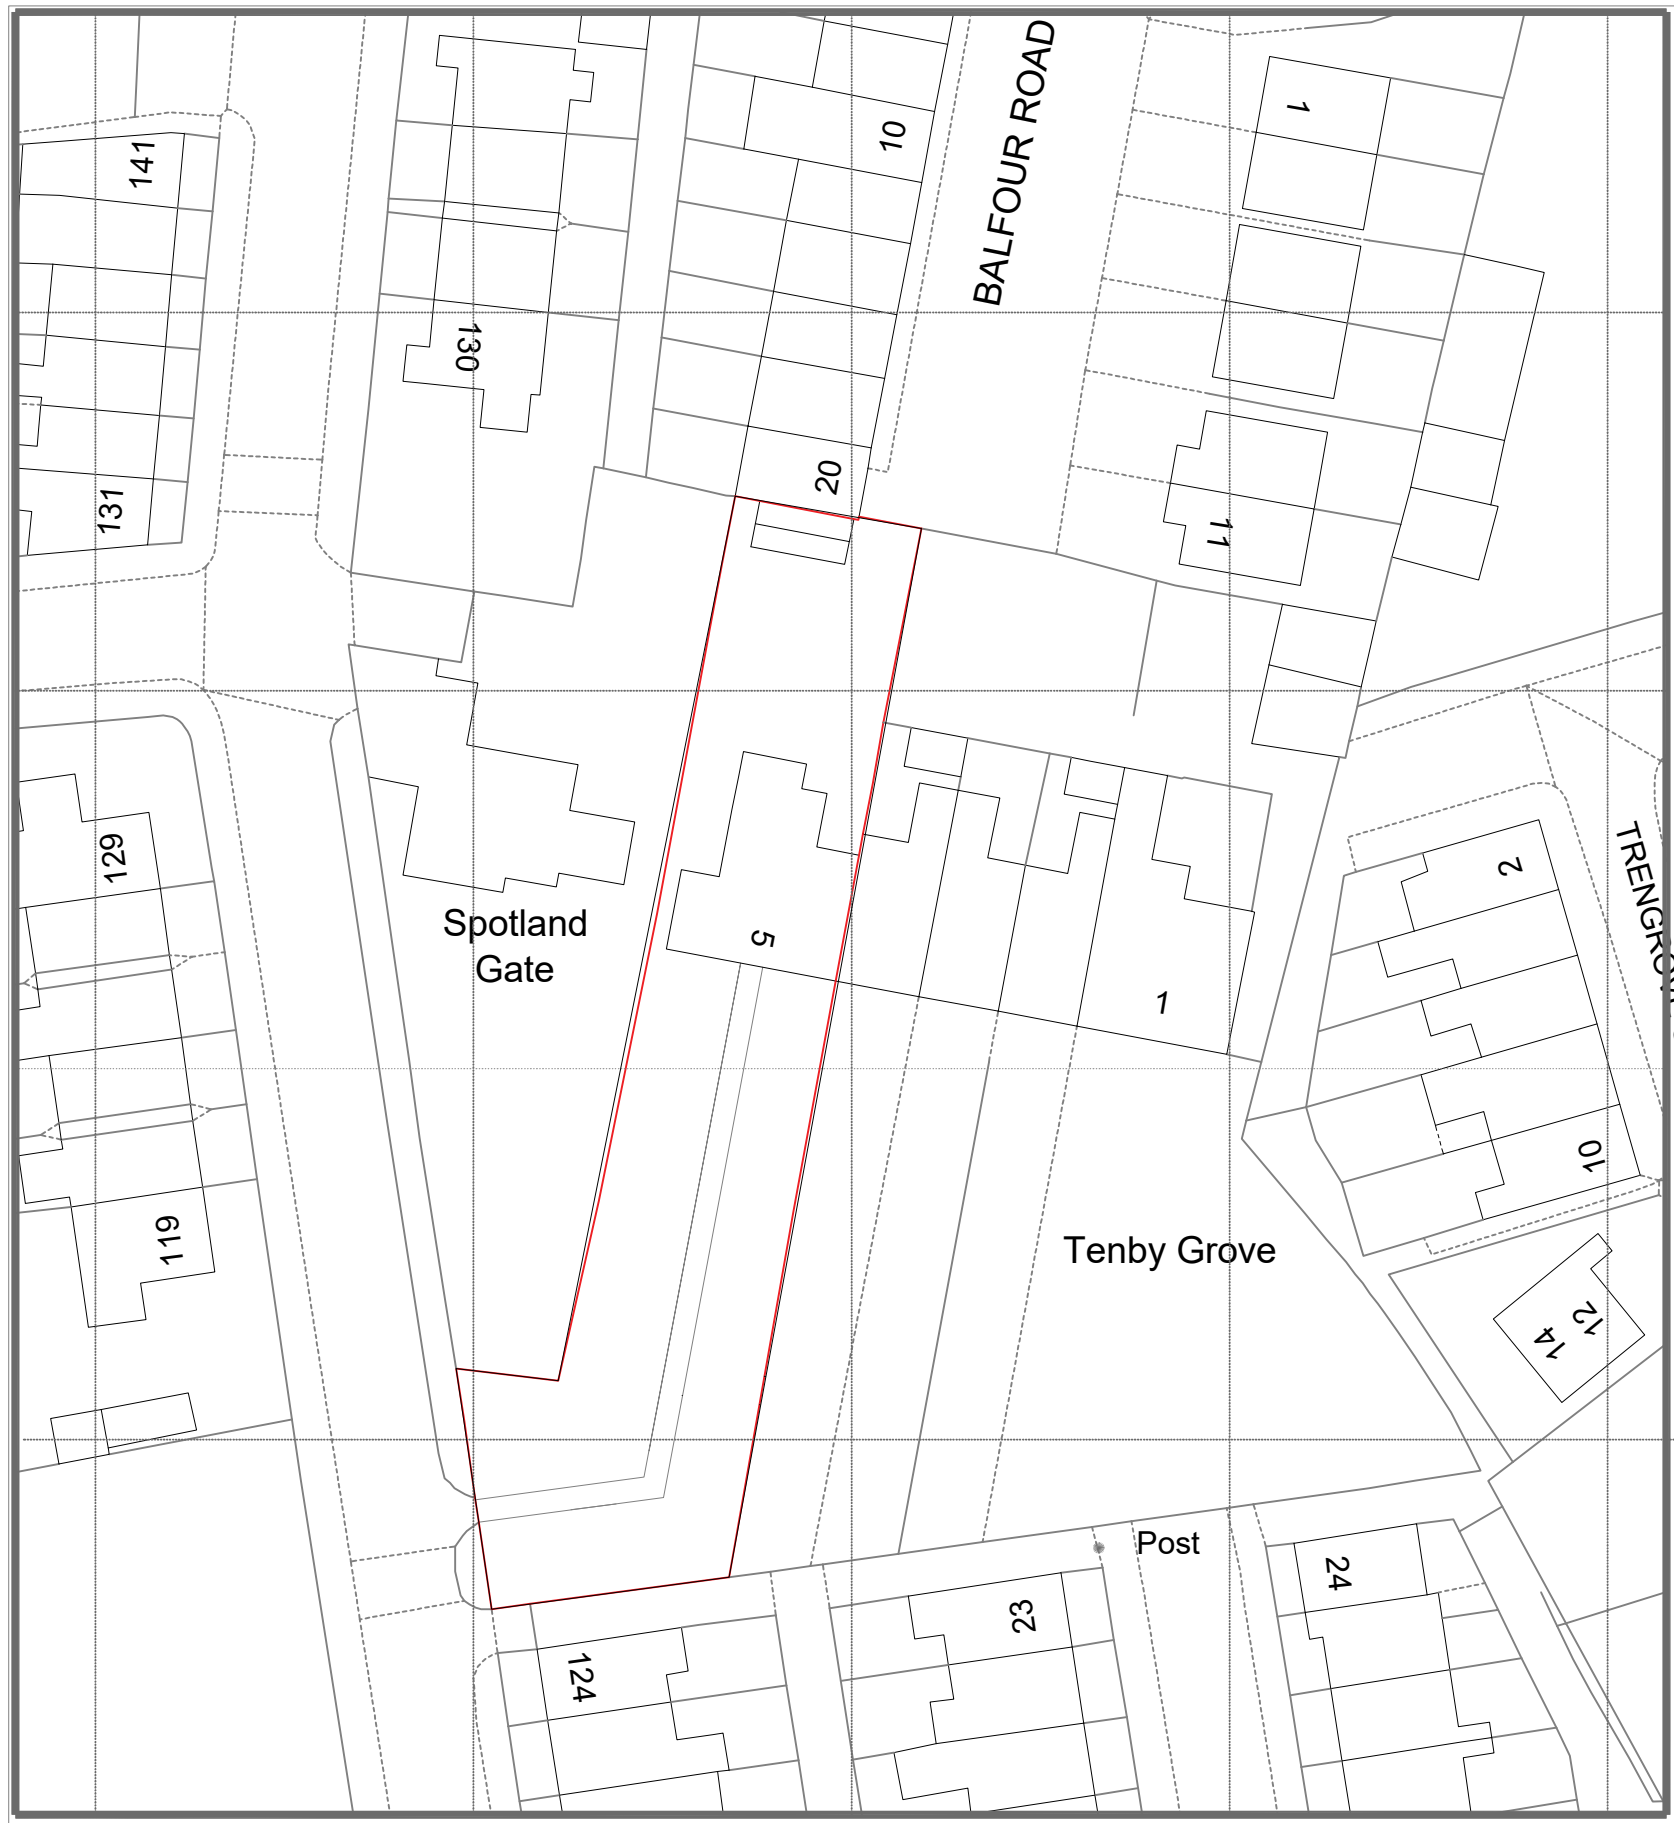


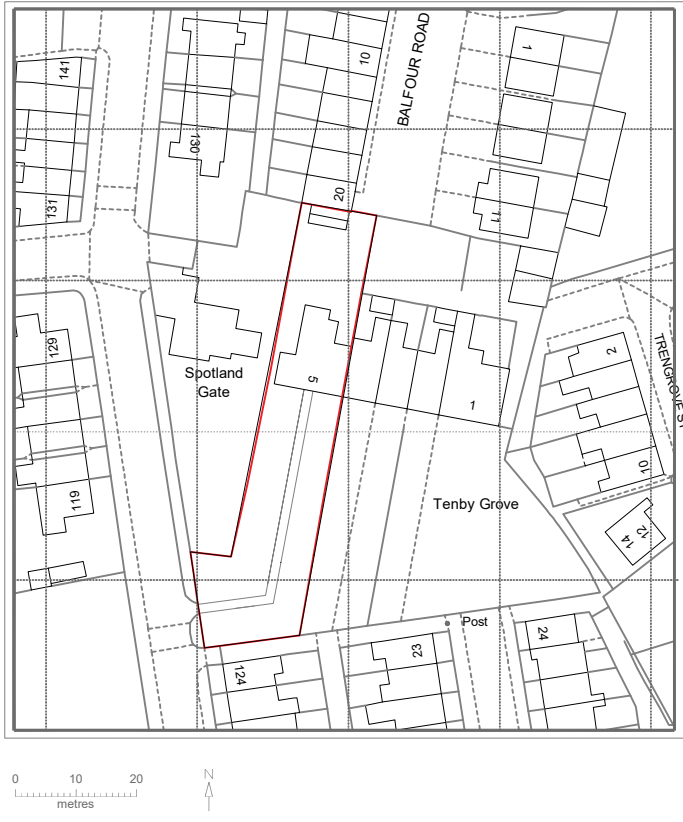

Client Declan Brady			
Project Title 126 Churchill Street Rochdale OL12 7DJ			
Drawing Title Architectural Layouts Location Plan			
scale	1:1250 and 1:500 @A1		
date	MARCH 2026		
drawn			
checked			
job no.			
drawing no.	AL-00-001	rev	P1