


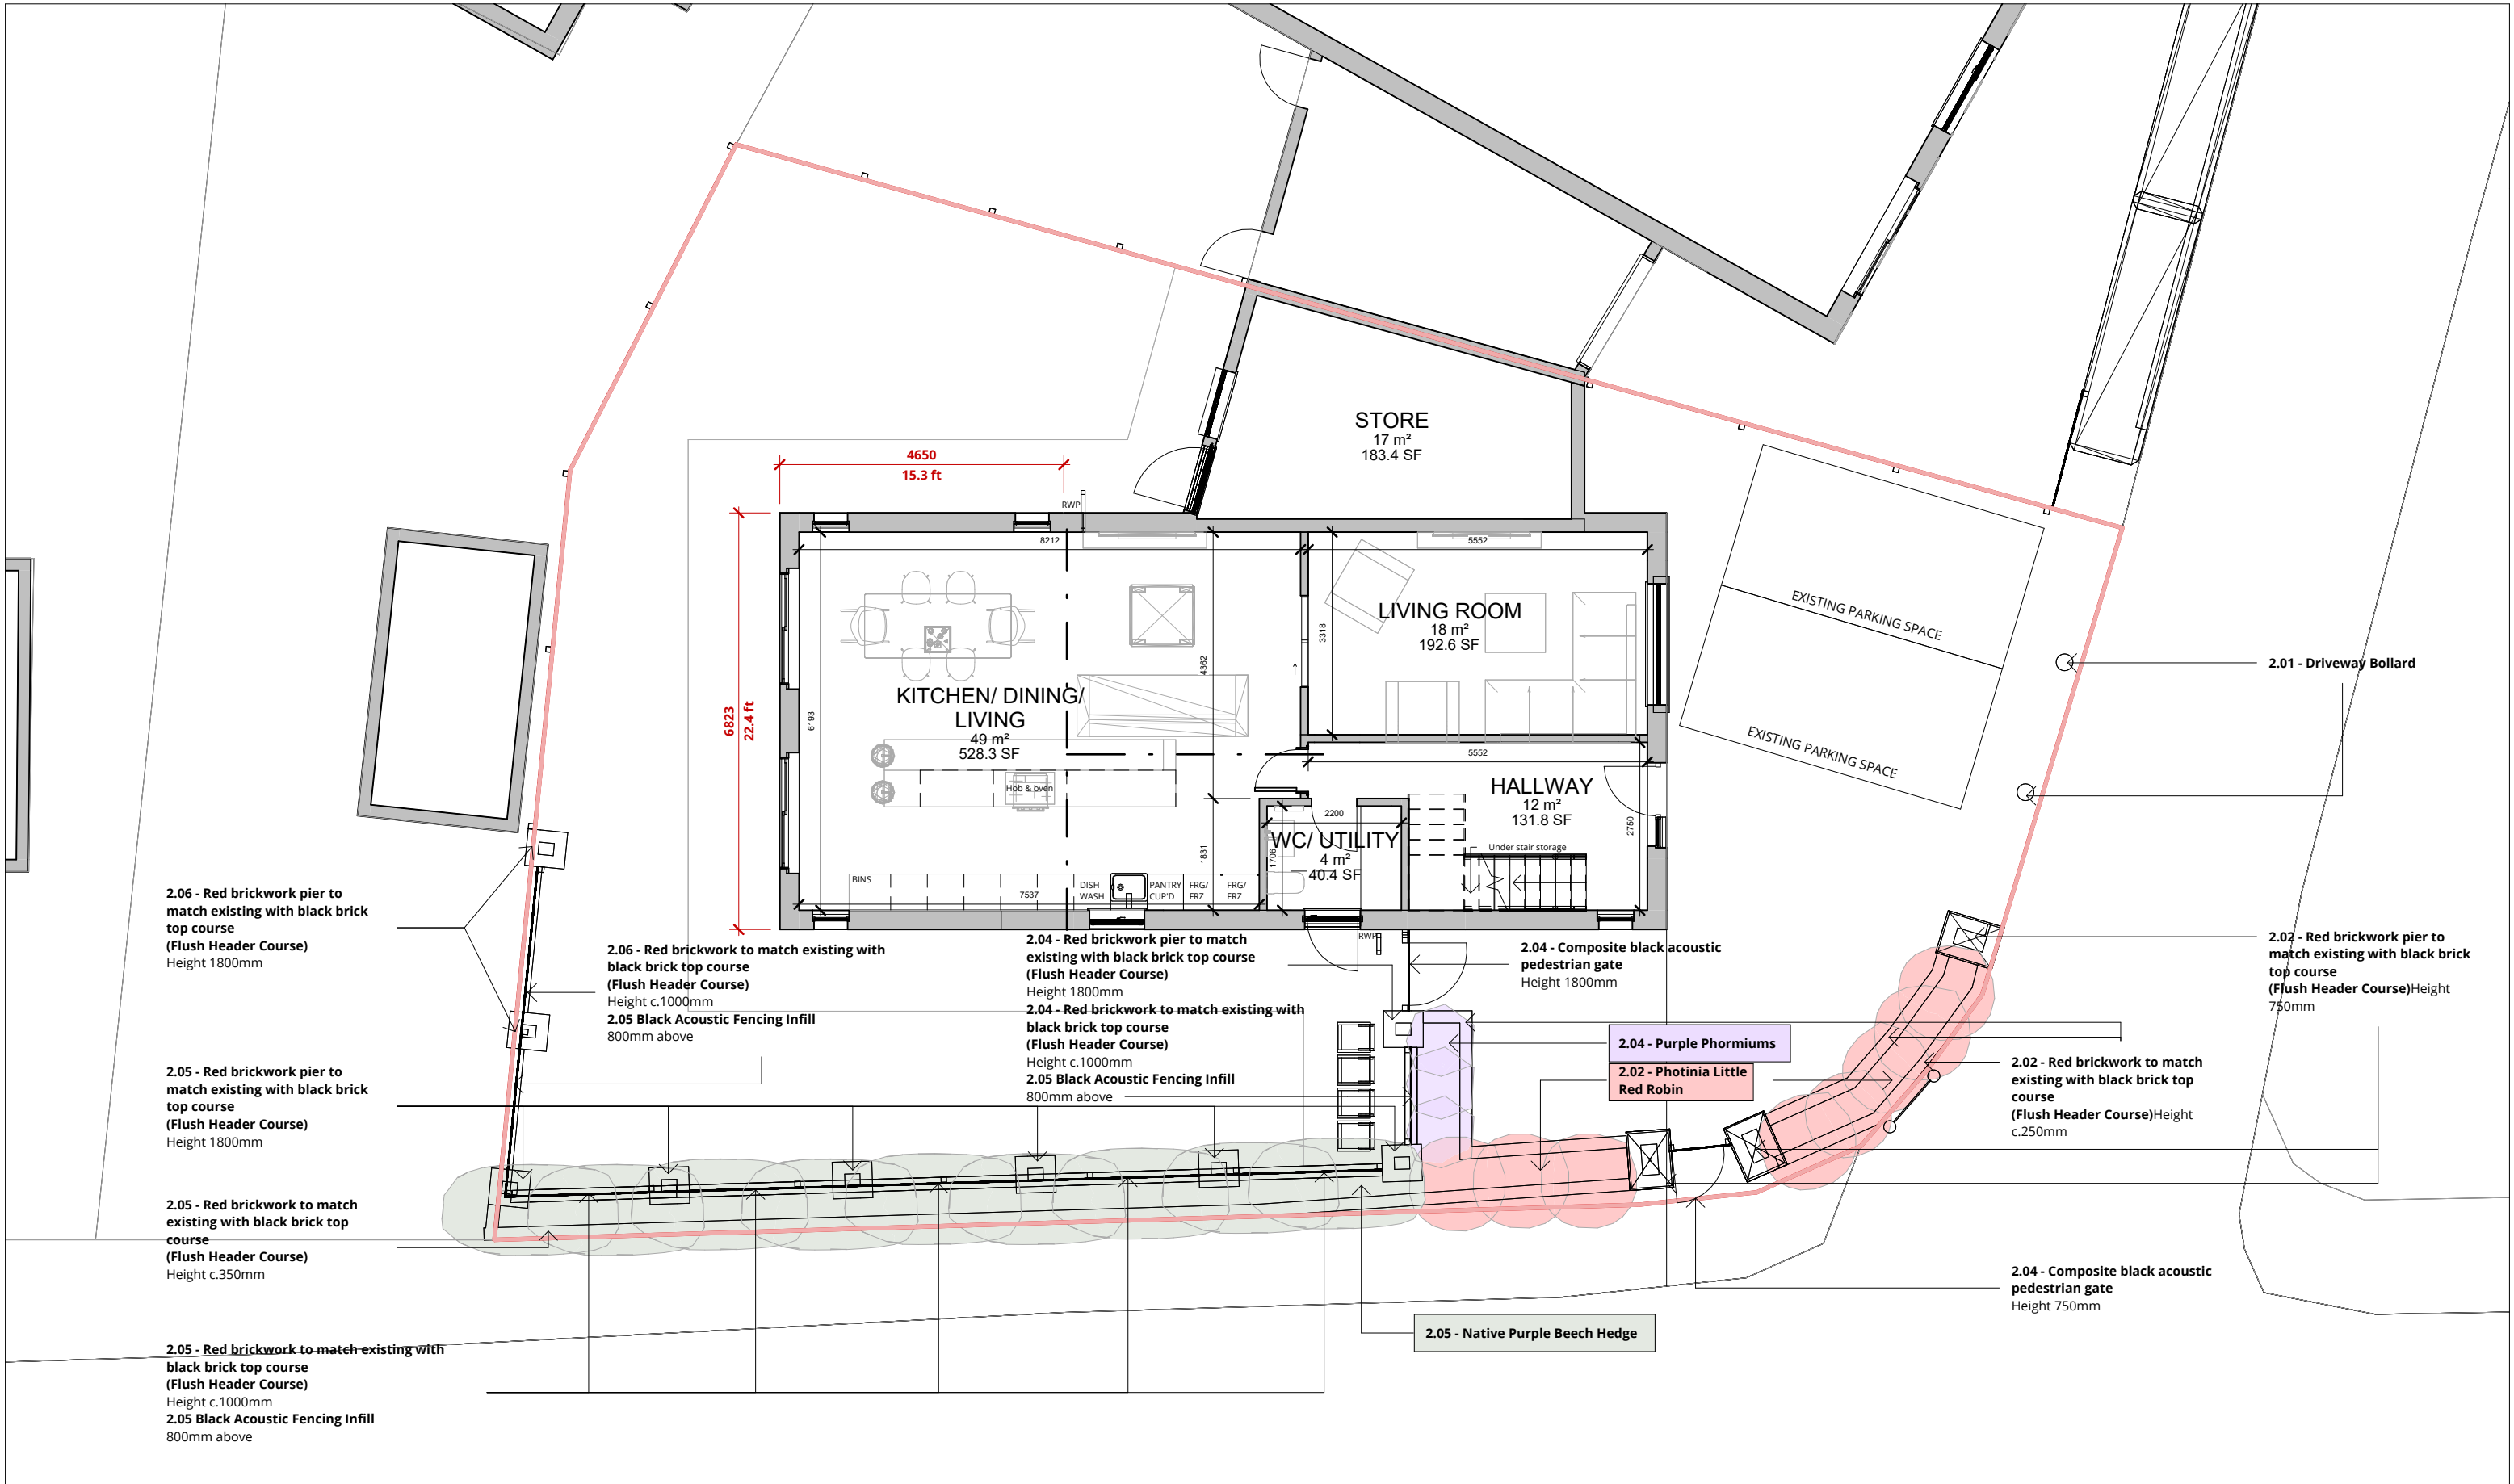

RALA SHALL HAVE NO RESPONSIBILITY FOR ANY USE MADE OF THIS DOCUMENT OTHER THAN FOR THAT WHICH IT WAS PREPARED AND ISSUED. ALL DIMENSIONS SHOULD BE CHECKED ON SITE. DO NOT SCALE FROM THIS DRAWING ANY DRAWING ERRORS OR DIVERGENCIES SHOULD BE BROUGHT TO THE ATTENTION OF RALA AT THE ADDRESS SHOWN BELOW. DRAWINGS SHALL BE READ IN CONJUNCTION WITH THE FOLLOWING BEFORE WORK COMMENCES: - THE CDM DESIGN ISSUES REGISTER - THE RALA RISK SERIES OF DRAWINGS - THE PROJECT CDM RISK REGISTER	P00 Planning Issue			RB	RB	01/06/26	CLIENT	11 Hackford Close, Brandlesholme, Bury, Greater Manchester, BL8 1XP United Kingdom T +44 [0]7564 361 972		PROJECT TITLE 35 Milnrow Road			
	RDP JOB NUMBER P0045			ISO 27001 CLASSIFICATION Planning									
	DRAWING TITLE Proposed Landscape Plan									SCALE @ A3 1 : 100			
	DATE FIRST ISSUED 01/06/26												
NOTES	DRAWING No. MNR-RALA-ZZ-XX-DR-A-(PL)-0010						REVISION P00						
REVISION DESCRIPTION DRAWN CHECKED DATE							REVISION DESCRIPTION DRAWN CHECKED DATE						