
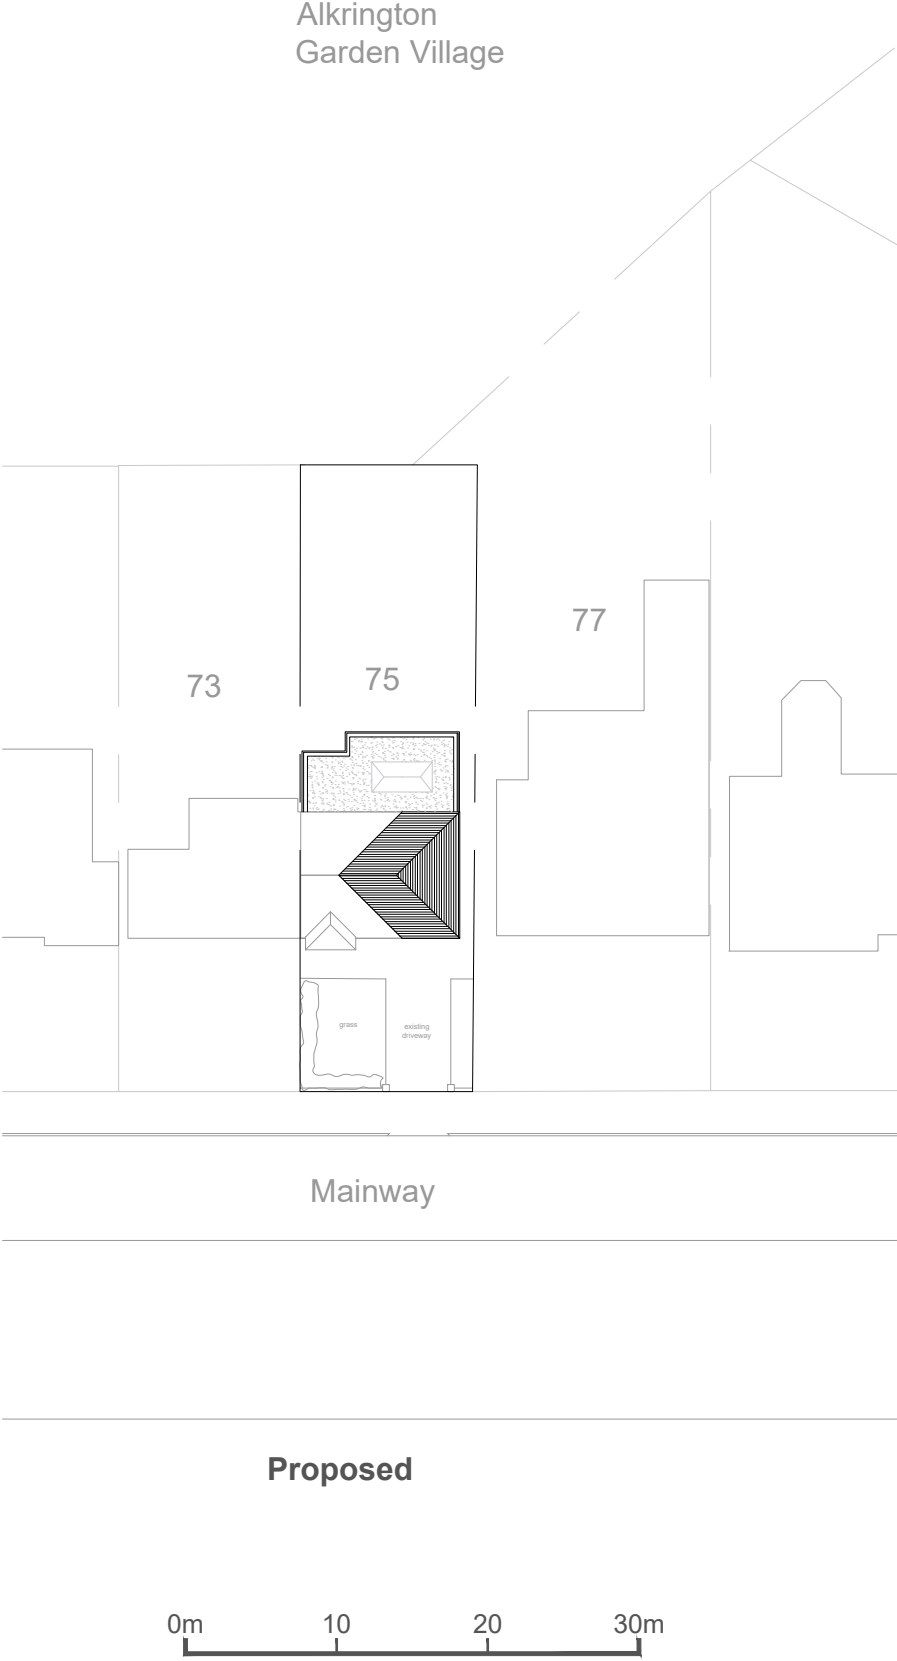



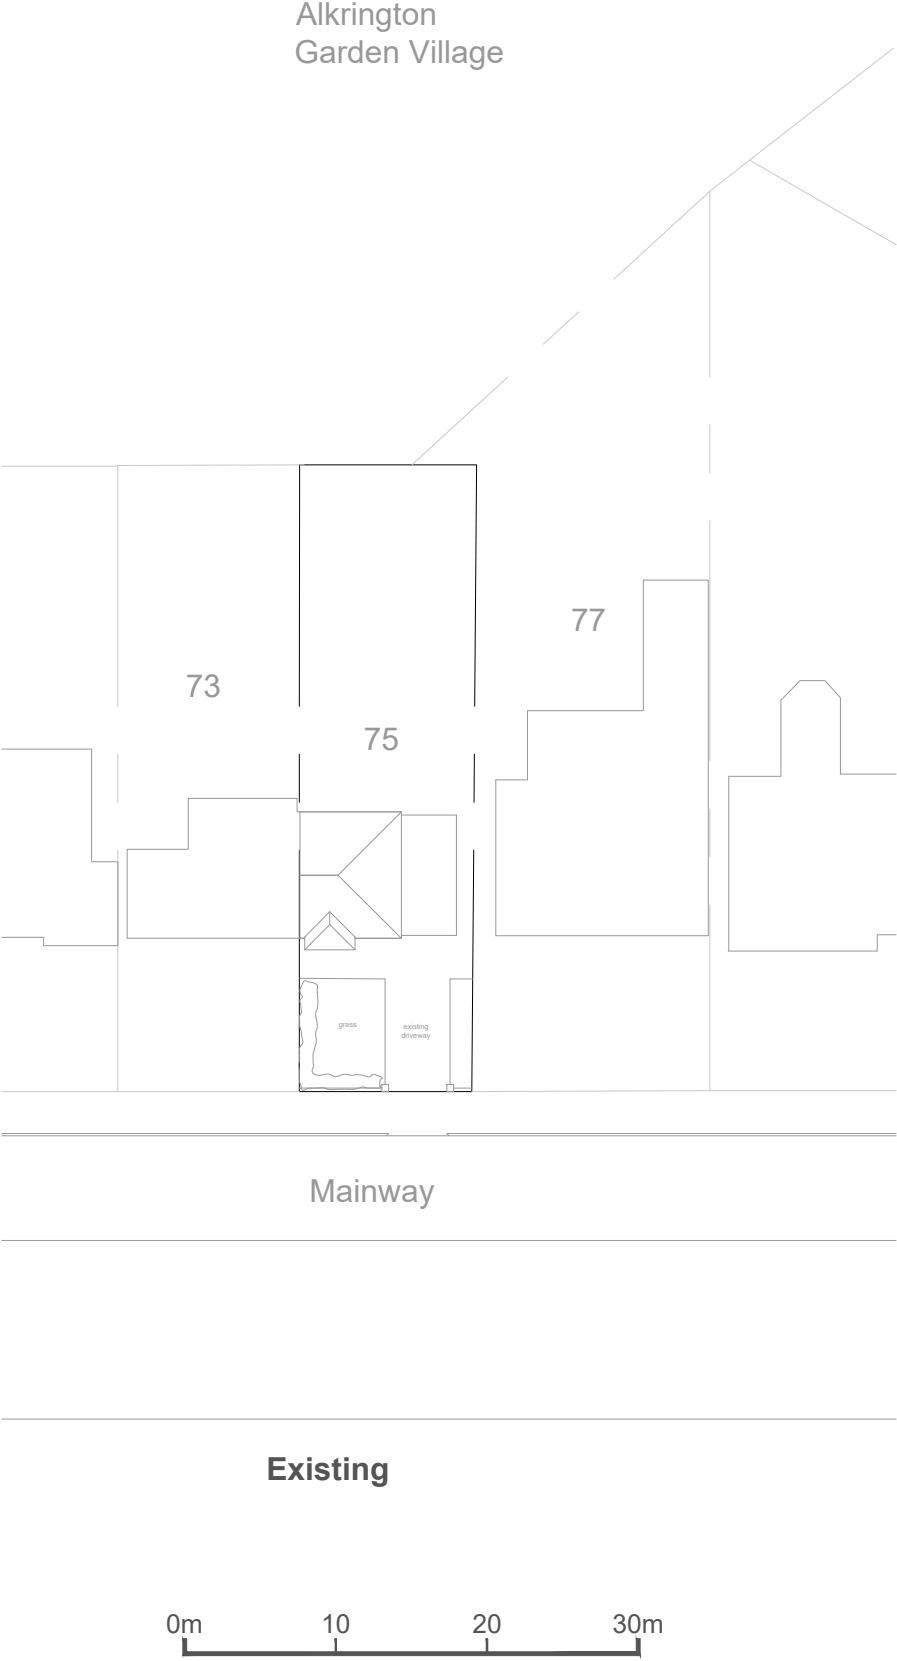


M1 Architecture Ltd
Unit A39, Gate 1, Building, A, Lord N St,
Manchester M40 2HJ
www.m1architecture.co.uk
Telephone: 0330 311 9695

Home extension
75 Mainway
2513

01.

Site Plan 1:500@A3
Existing & Proposed

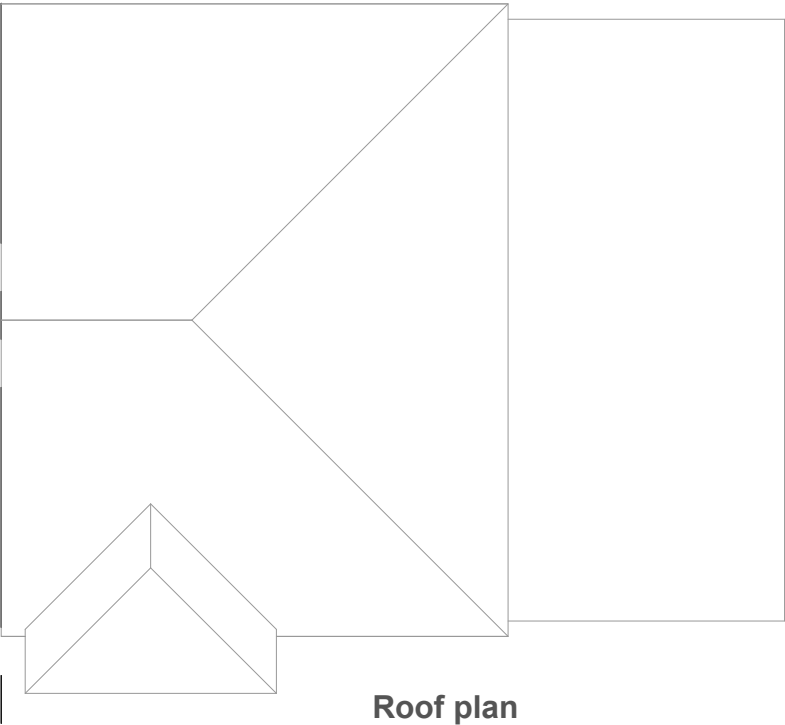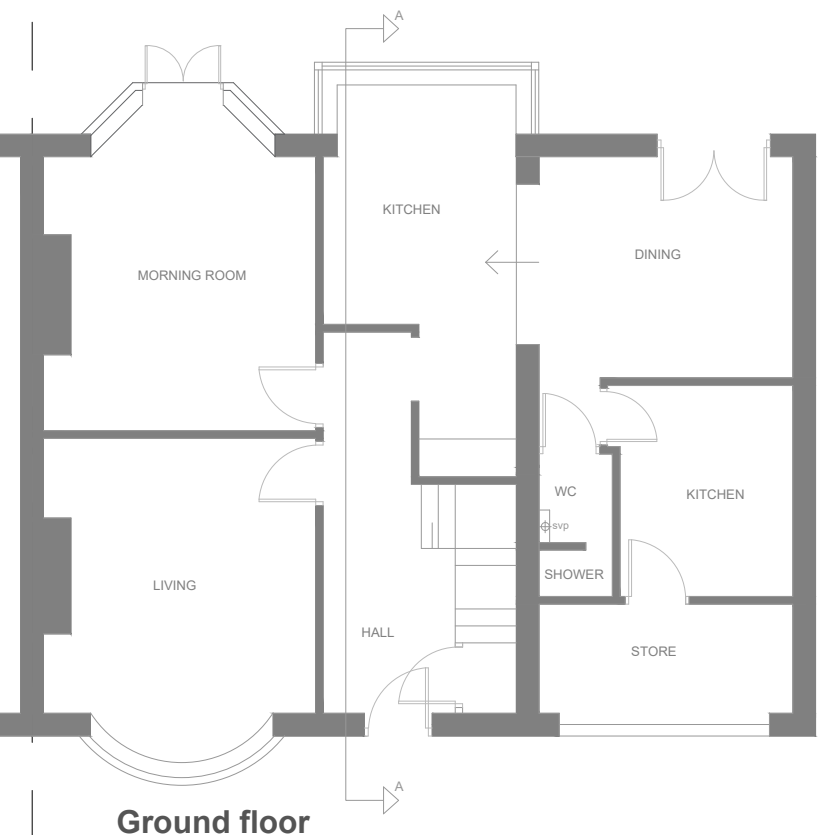

0m 1 2 3 4 5m


M1 Architecture Ltd
Unit A39, Gate 1, Building, A, Lord N St,
Manchester M40 2HJ
www.m1architecture.co.uk
Telephone: 0330 311 9695

Home extension
2513
75 Mainway

Floor Plans & Elevations

1:100@A3
Existing

02.

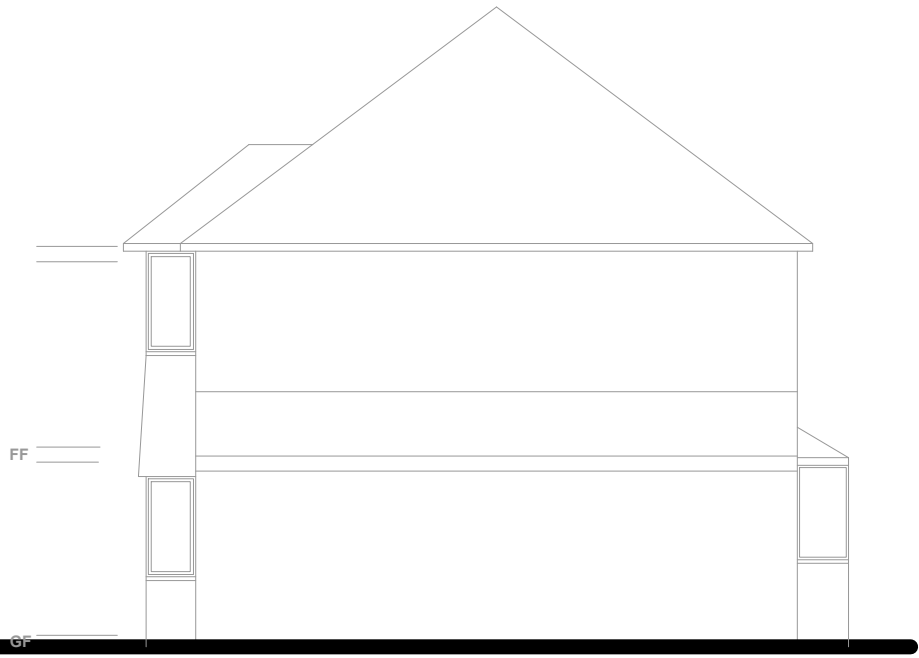

Elevations 1:100@A3
Existing





M1 Architecture Ltd
Unit A39, Gate 1, Building, A, Lord N St,
Manchester M40 2HJ
www.m1architecture.co.uk
Telephone: 0330 311 9695

Home extension
2513
75 Mainway

03.

New Supporting beams to structural engineers design and calculations.

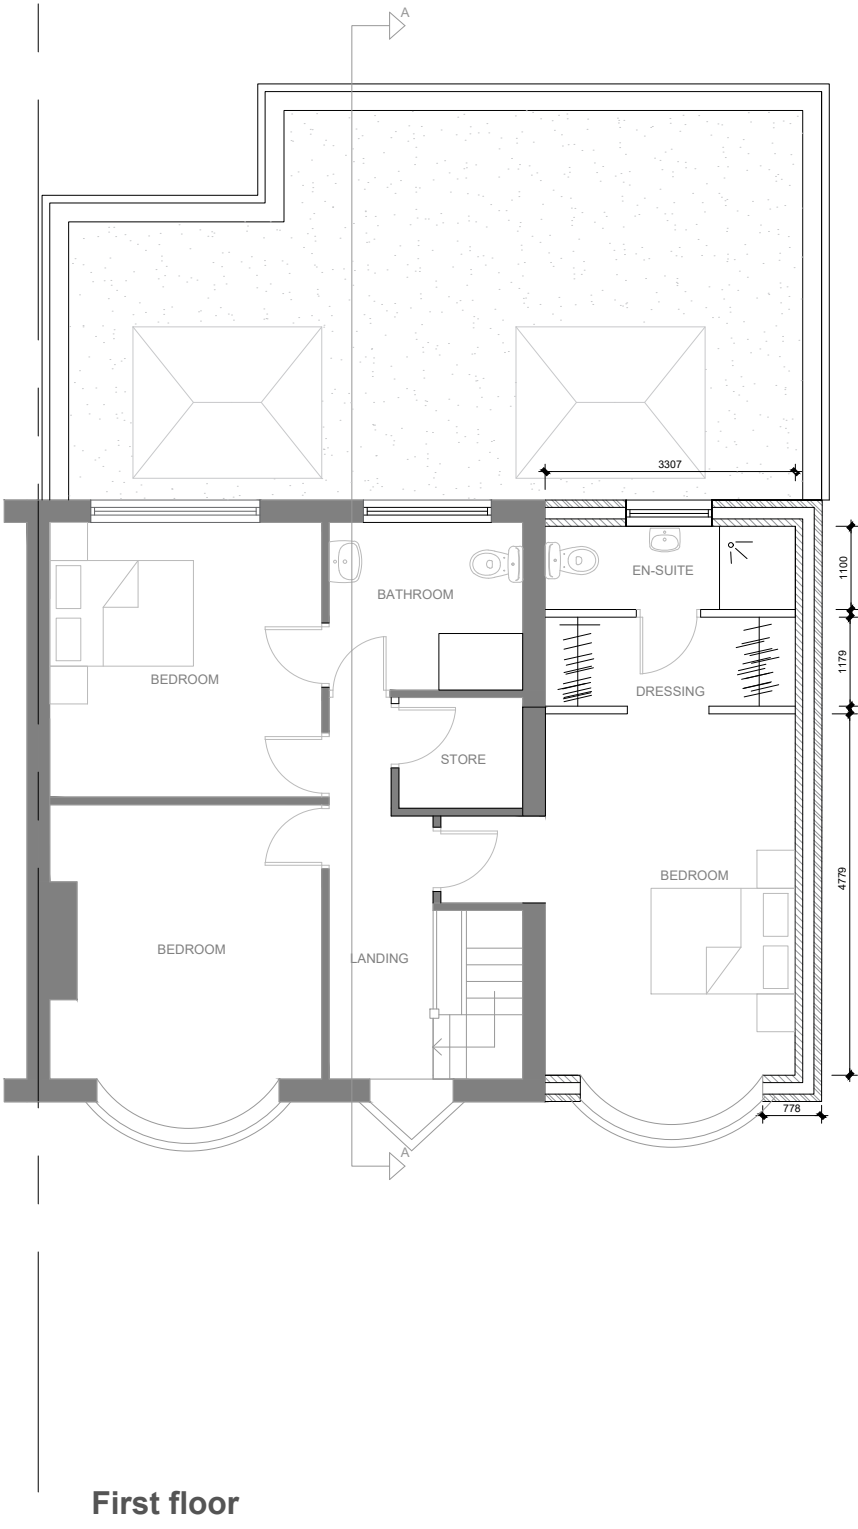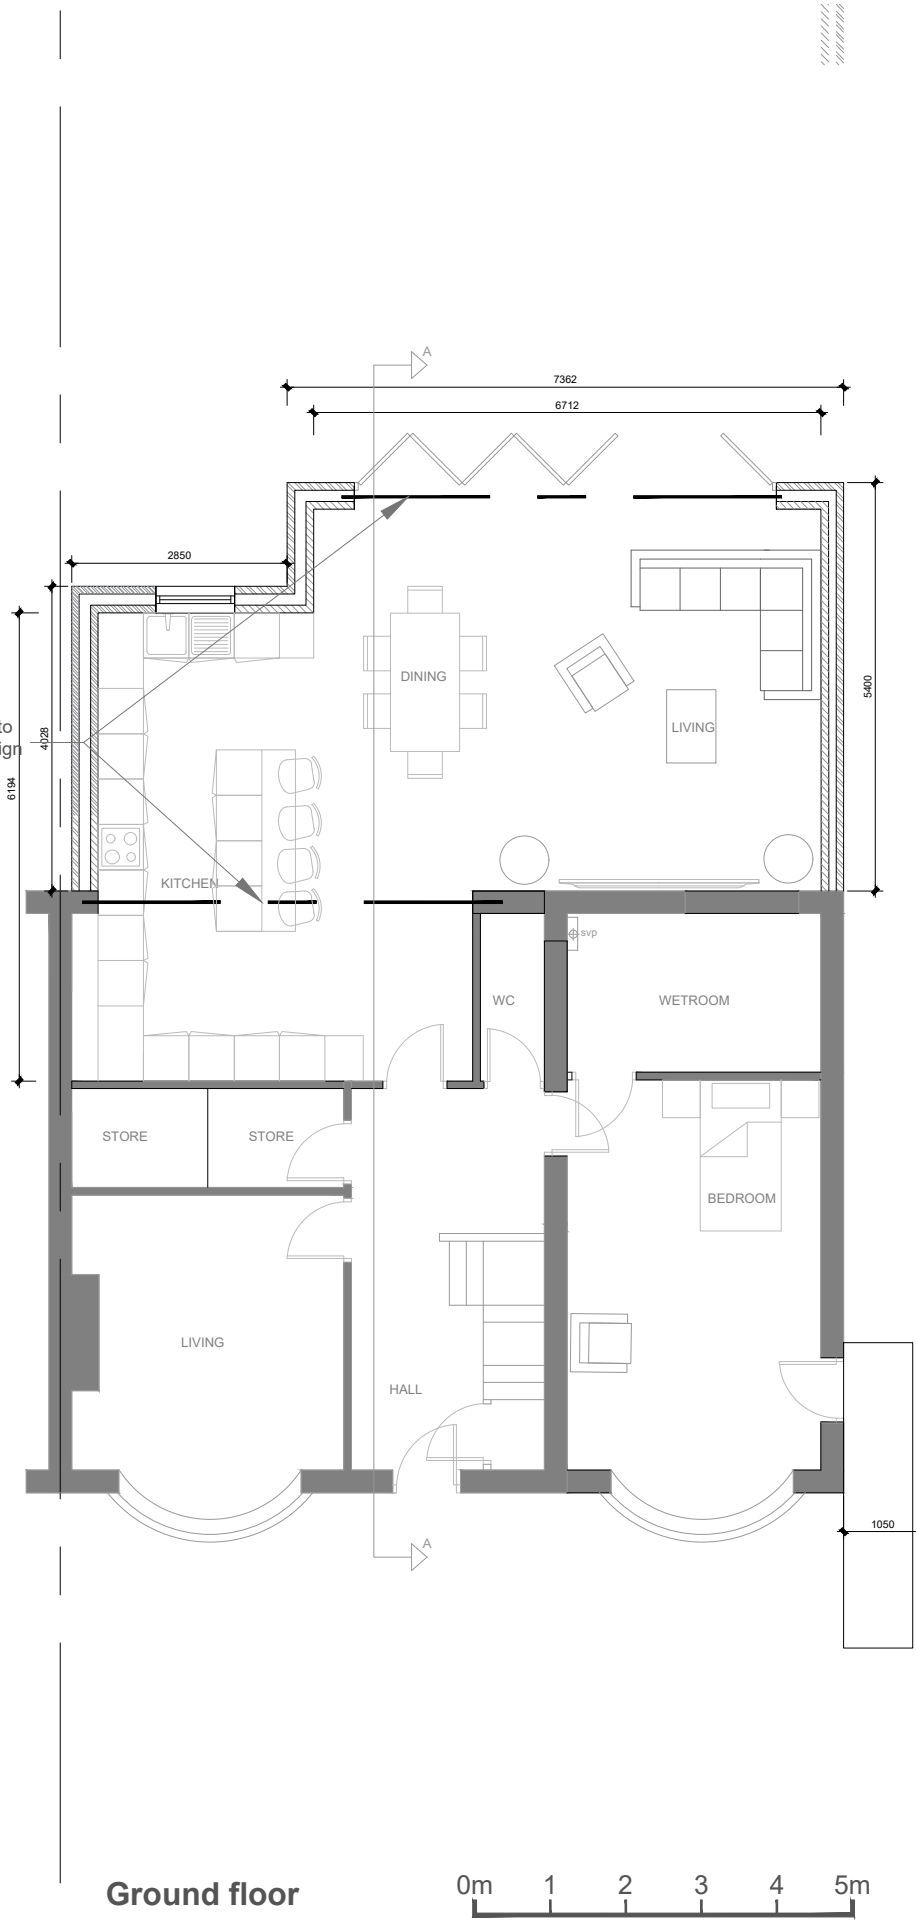

A minimum clear cavity width of 25mm free from all obstructions may be acceptable, subject to exposure. Please check with your local Building Control

This drawing is the property of M1 Architecture and copyright is reserved by them.

This drawing is not to be copied or disclosed by or to any unauthorized person without the prior written consent of M1 Architecture Ltd.

All dimensions are to be checked on site prior to construction, manufacture of any components and ordering of materials and equipment.

Any discrepancies are to be reported to the designer so the drawings can be amended.


All materials and workmanship to be accordance with the current British Standards and codes of practice.

This drawing is to be read in conjunction with all relevant Architectural Structural Engineers, Mechanical Engineers, Electrical Engineers and Specialists drawings and specifications.

All drainage to be inspected and approved by building control.

Direction of Joists were not available during the survey therefore it is the responsibility of the contractor to check the existing structure and its mechanism of support.




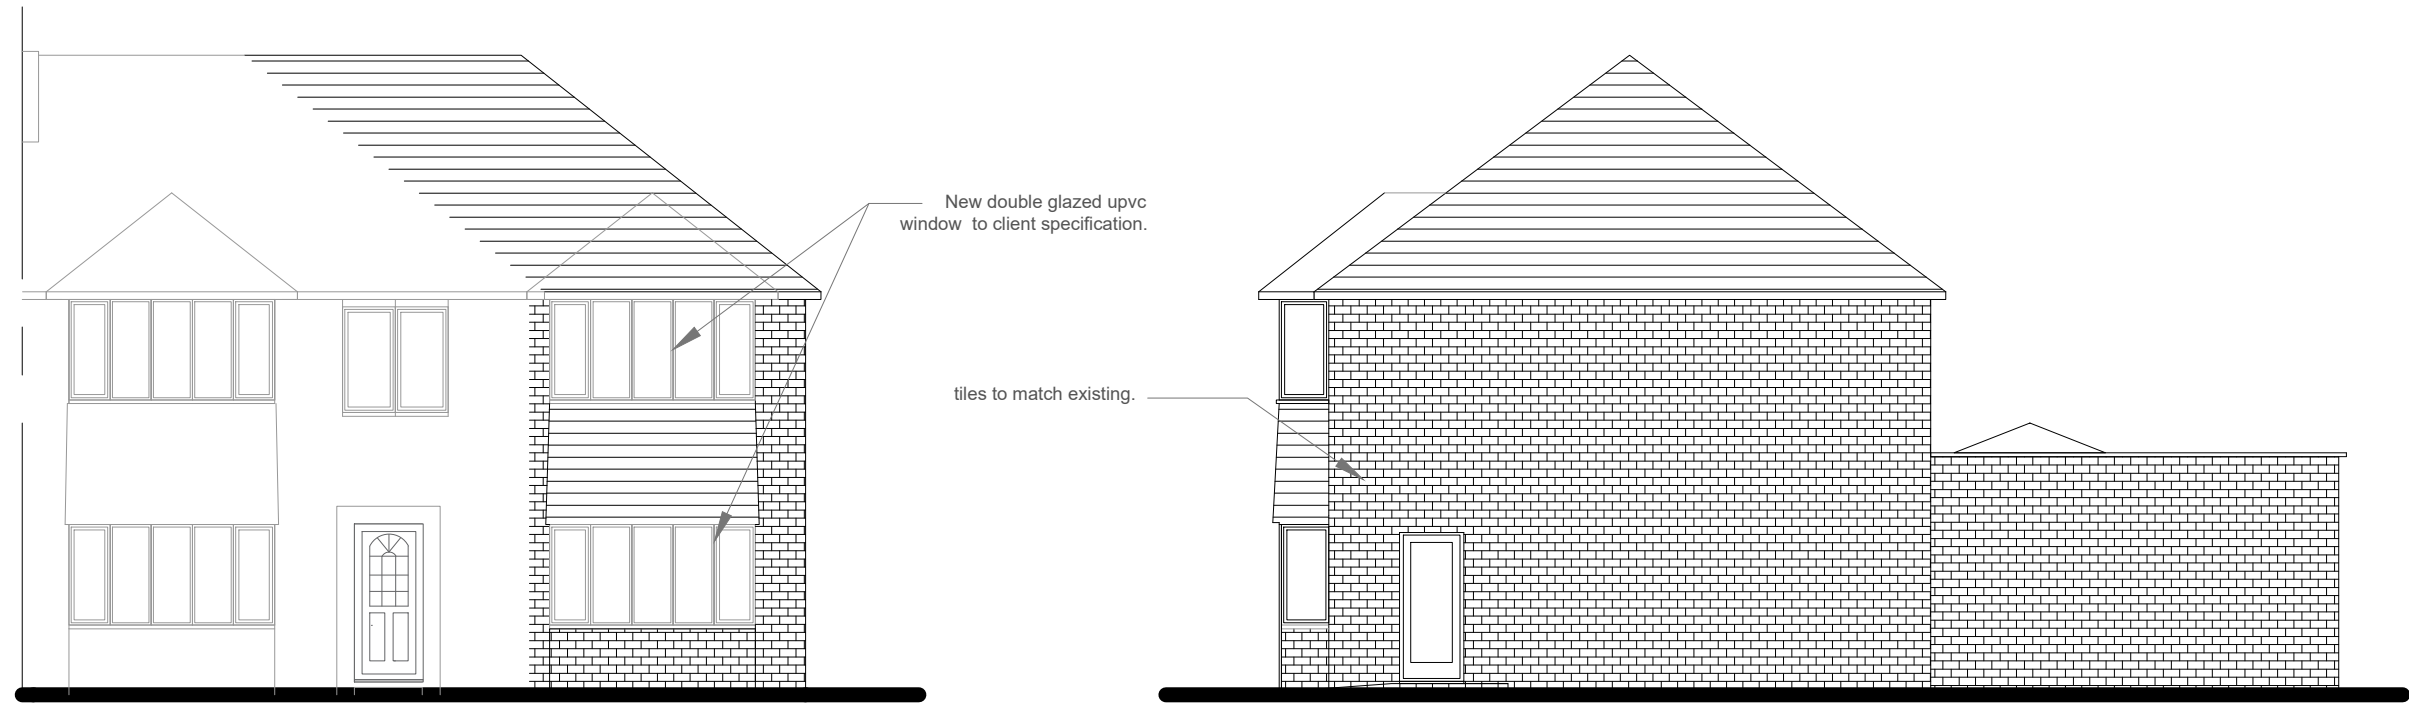

Front Elevation




Side Elevation

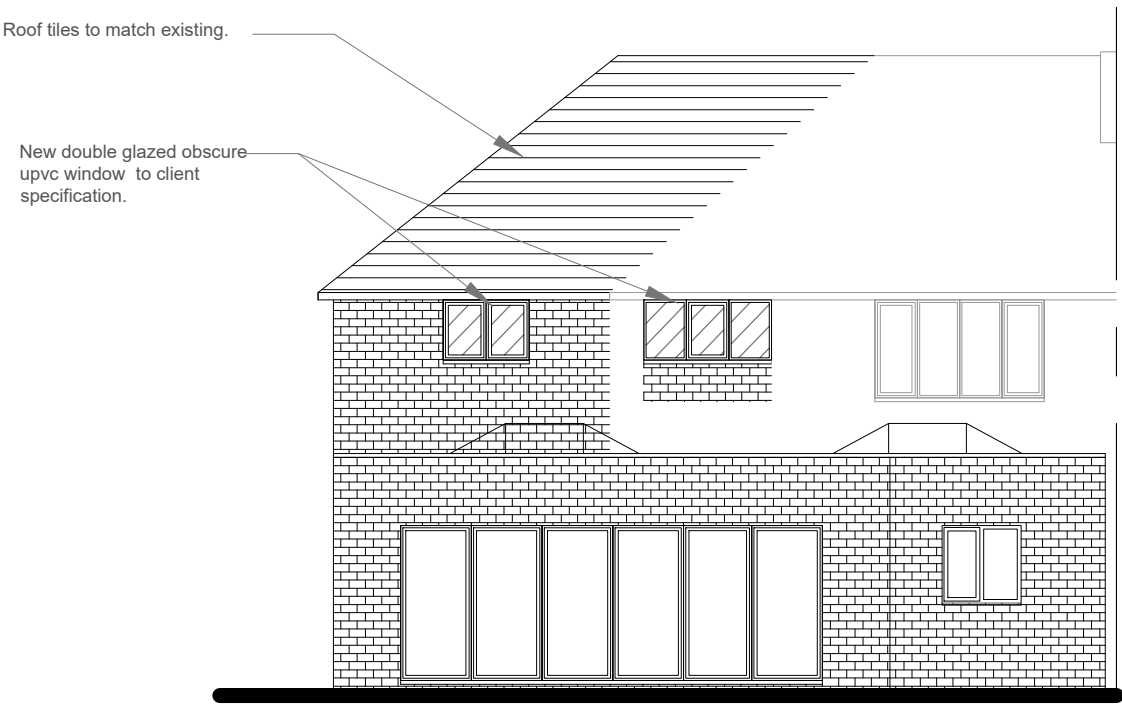

Rear Elevation

Facing brickwork to match existing.
Brickwork details to match existing.

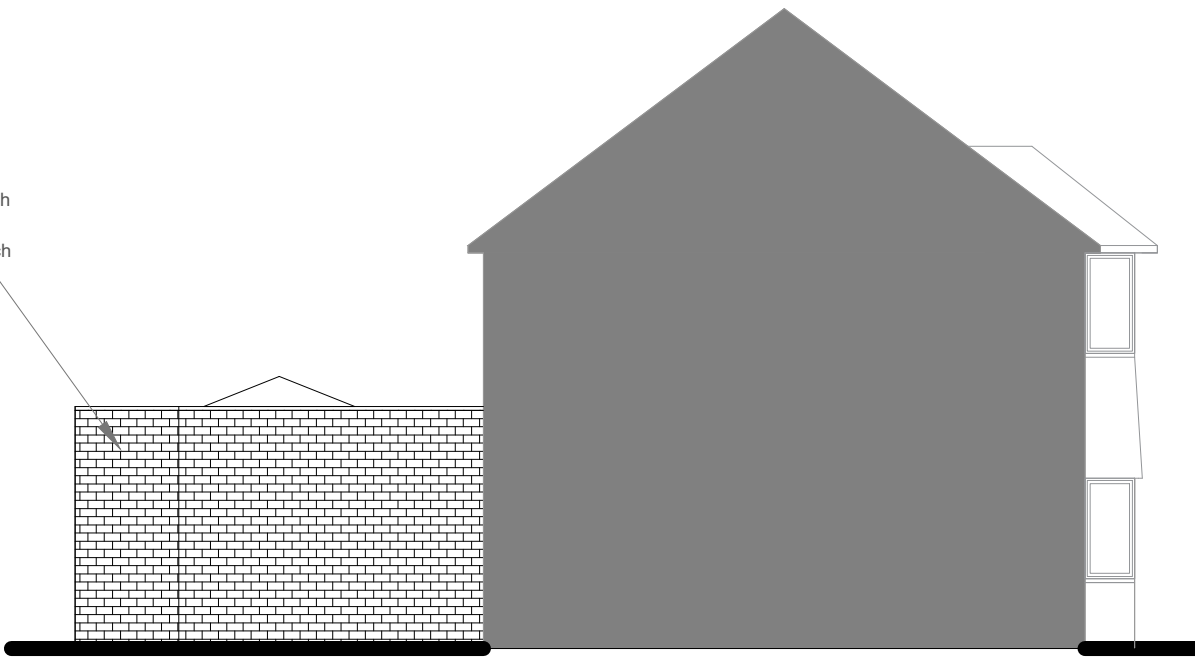

Sectional Side Elevation



M1 Architecture Ltd
Unit A39, Gate 1, Building, A, Lord N St,
Manchester M40 2HJ
www.m1architecture.co.uk
Telephone: 0330 311 9695

Home extension
2513
75 Mainway

05.

Elevations 1:100@A3
Proposed