




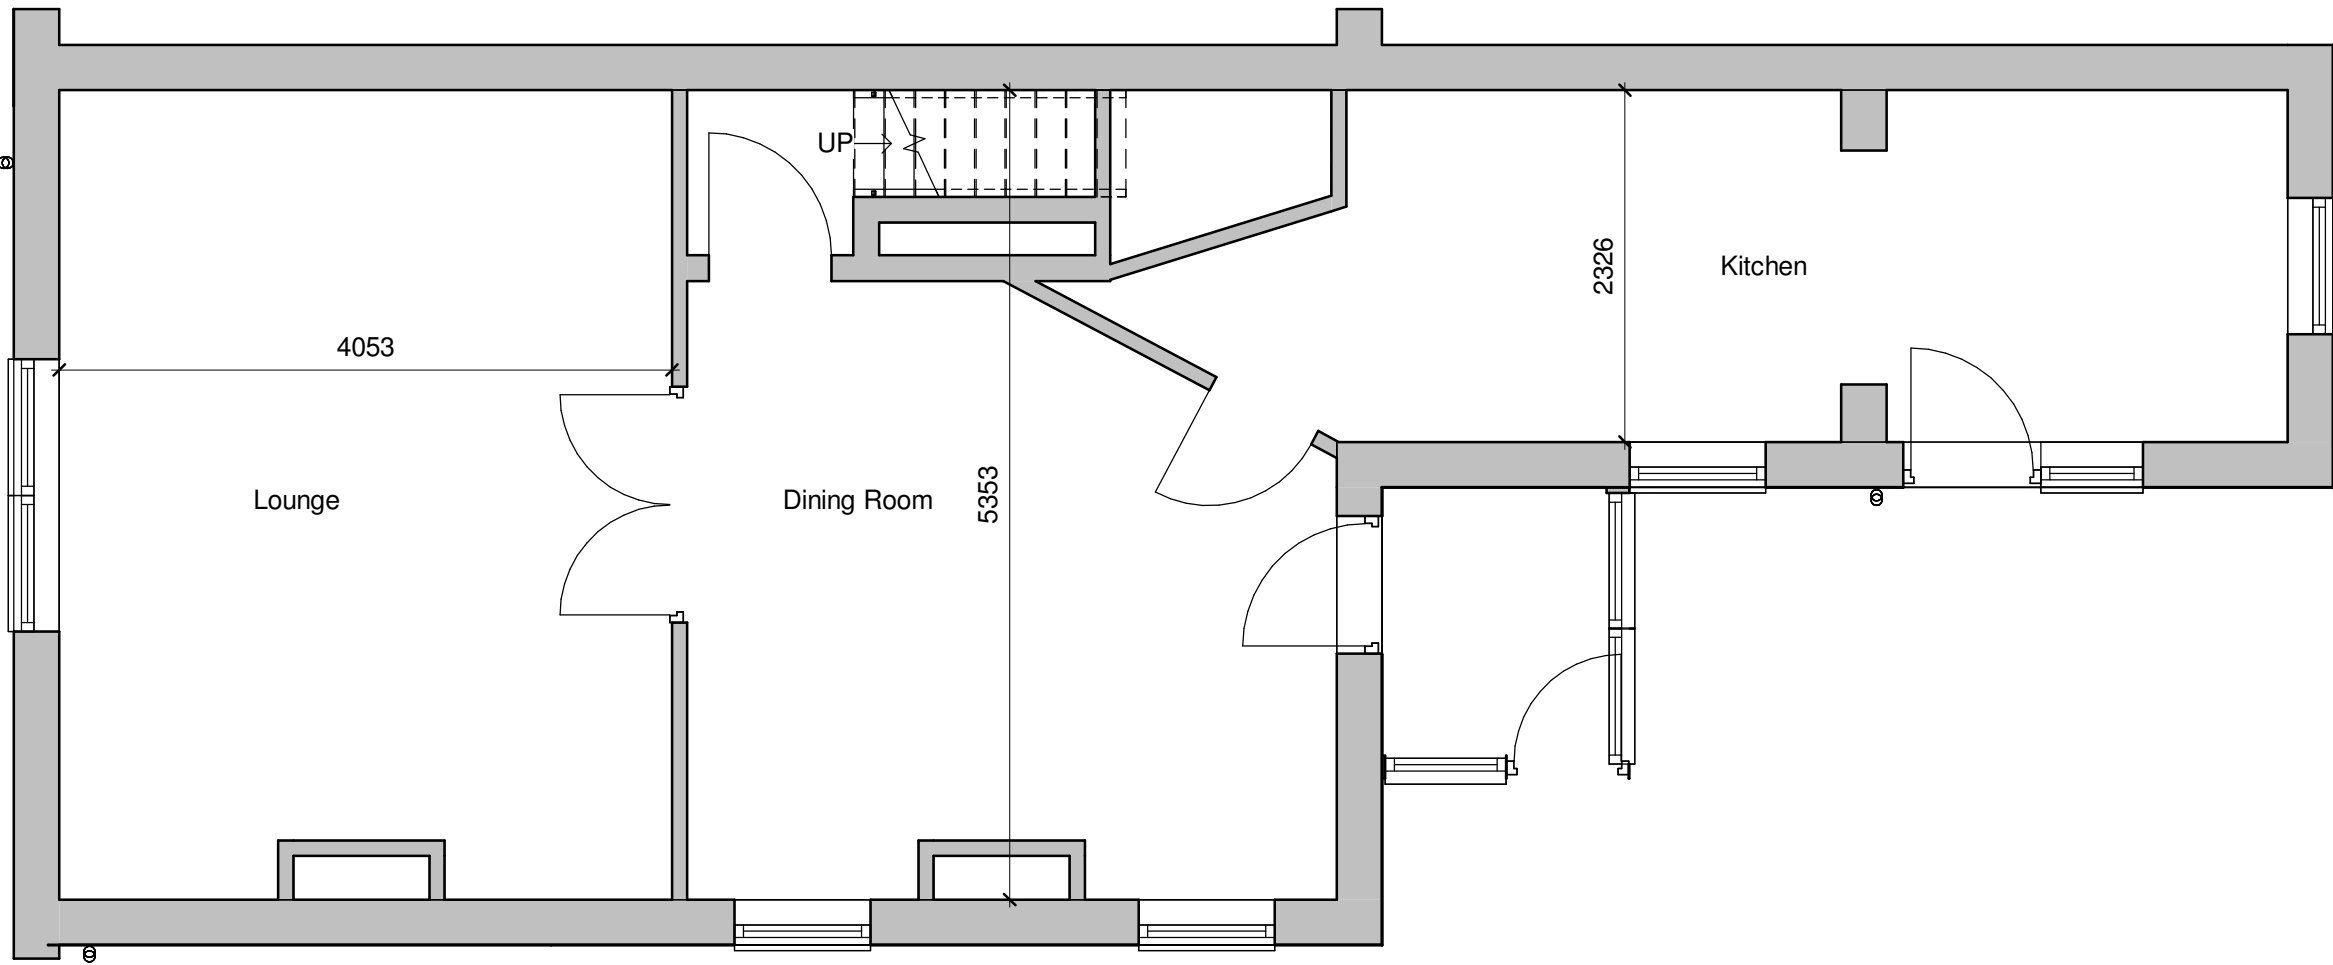

Existing Ground Floor
1 : 50

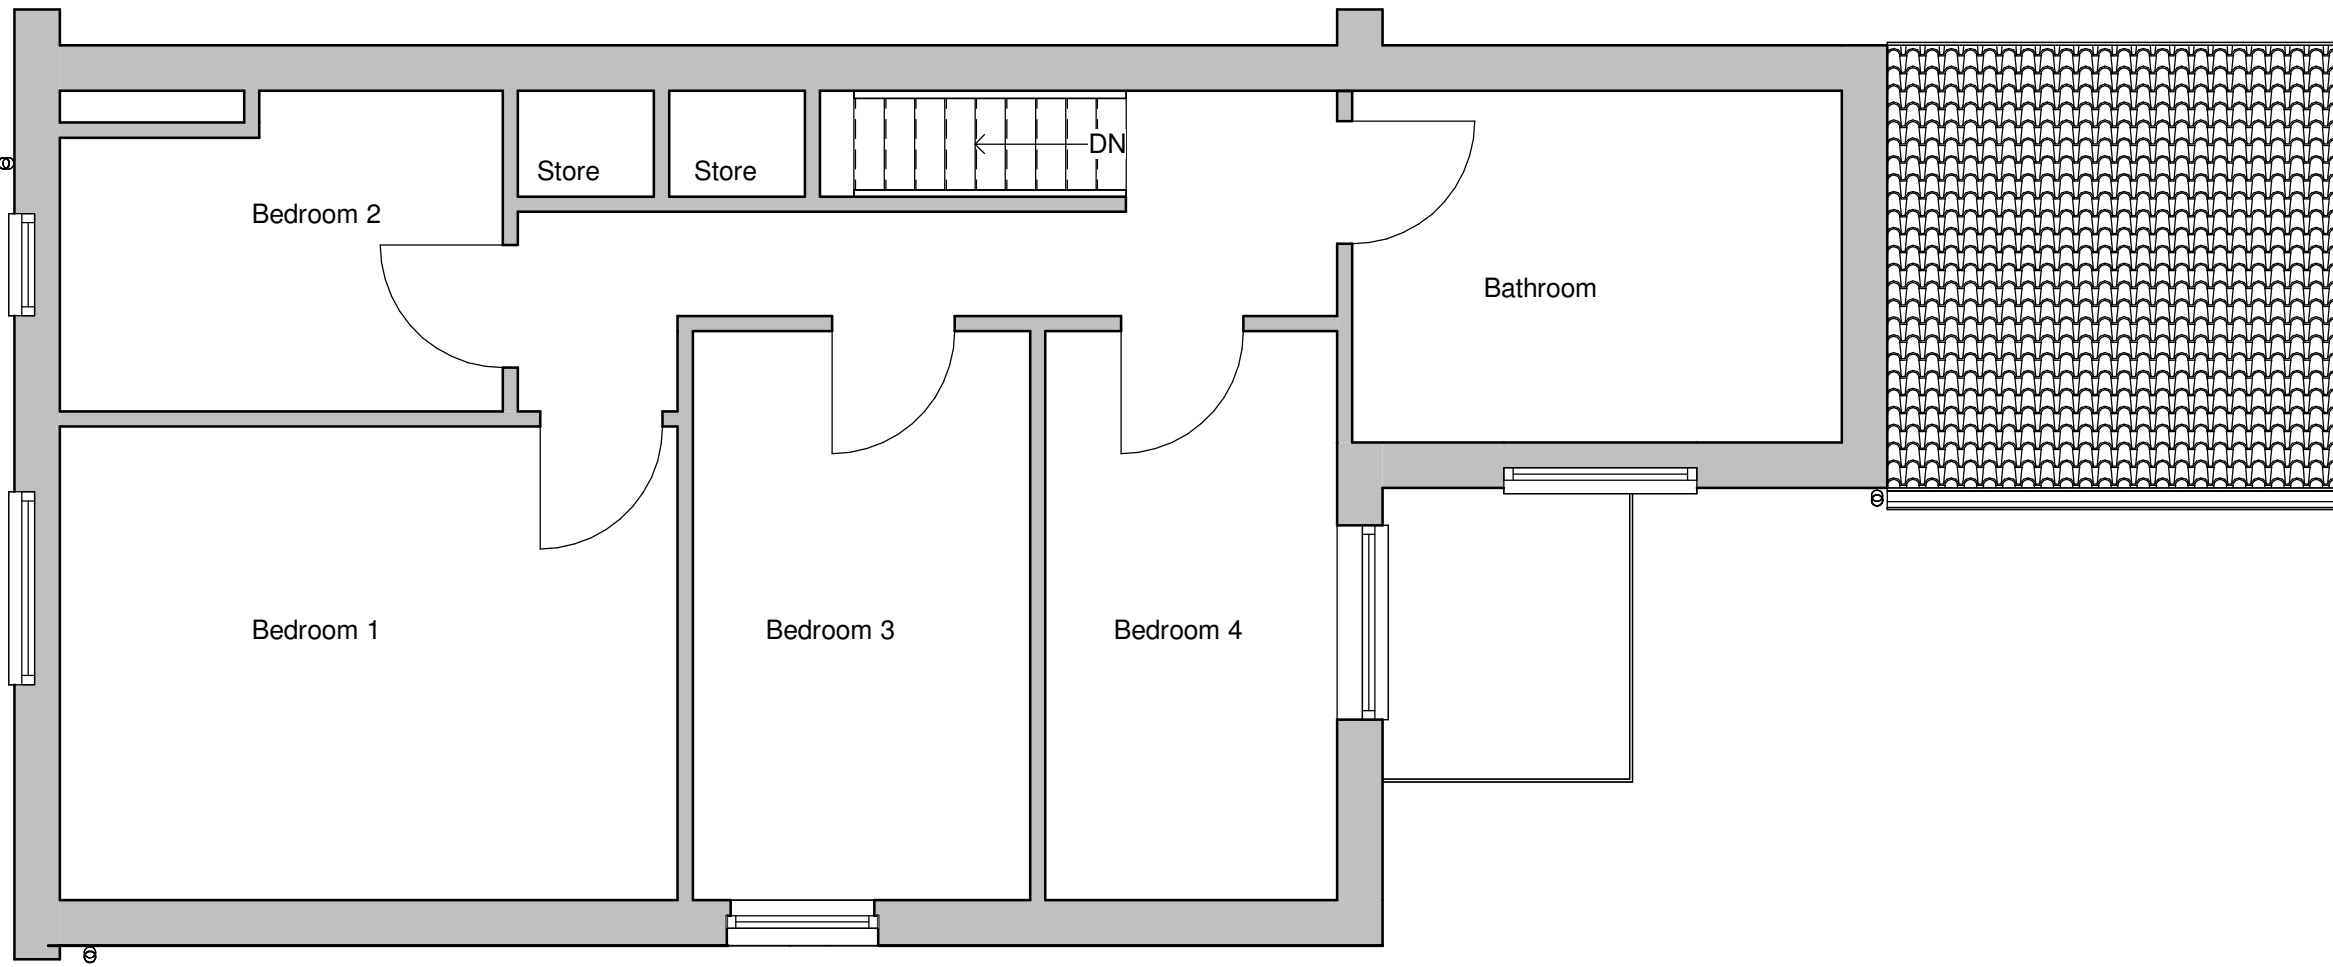


Existing First Floor
1 : 50

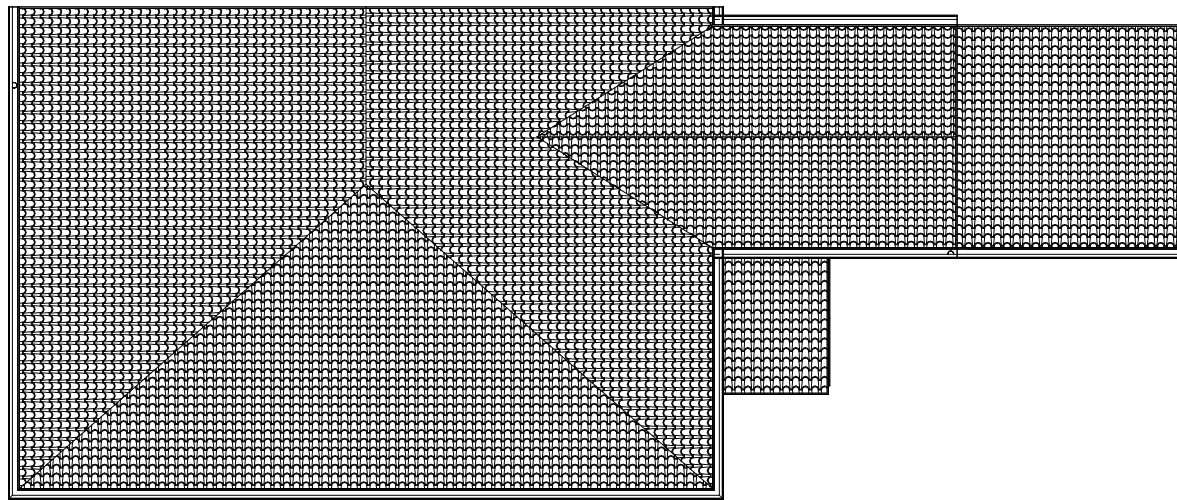


Existing Roof
1 : 100



Existing Front
1 : 100

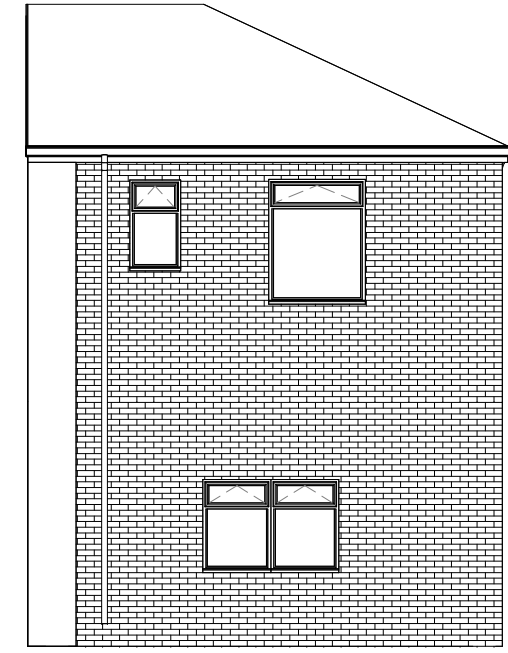

Existing Side II
1 : 100

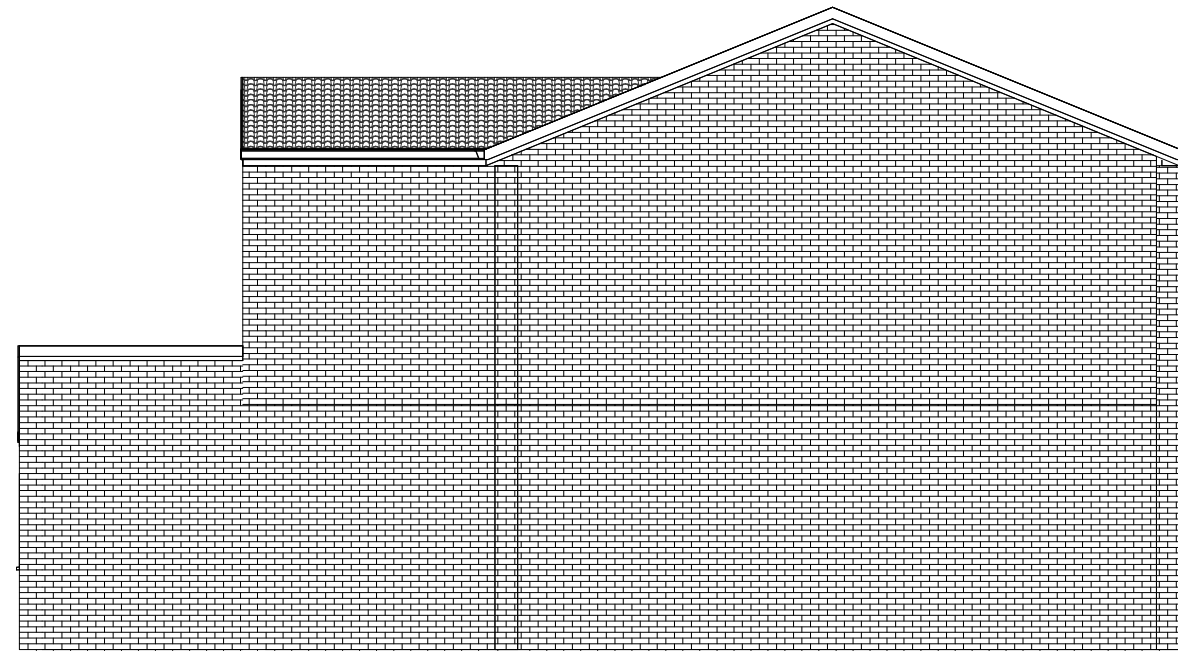

Existing Rear
1 : 100



Existing Side I
1 : 100

Scale: @ A1.
Dimensions must be checked by
contractor before work is commenced.

This drawing remains the property of
Belal Rashid Technical Architecture
and should not be reproduced in full or
in part without prior consent from
Belal Rashid Technical Architecture.



Scale 1:50



Scale 1:100


Client:
ARSHAD MAHMOOD

Project:
Change of Use
Project Address:
12A Regent St
Heywood OL10 3BX
United Kingdom

Drawing Name: Existing
Drawing Number: A101.B
Drawing Date: 03/06/26
Author: M.Tamzid. B.Rashid

Belal Rashid Technical Architecture
11 Queen Street
Oldham
Greater Manchester
OL1 1RD

Web: www.brta.co.uk
Email: info@brta.co.uk
Tel: 0161 241 9650

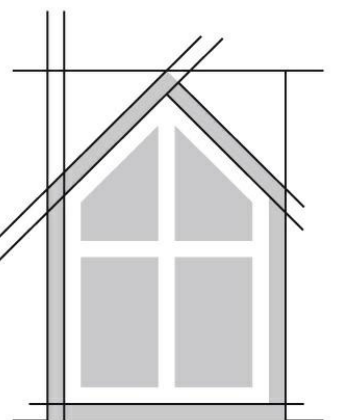

BRTA