


Proposed detached dwelling at land adjacent to no. 8 Top Schwabe Street Rhodes Middleton

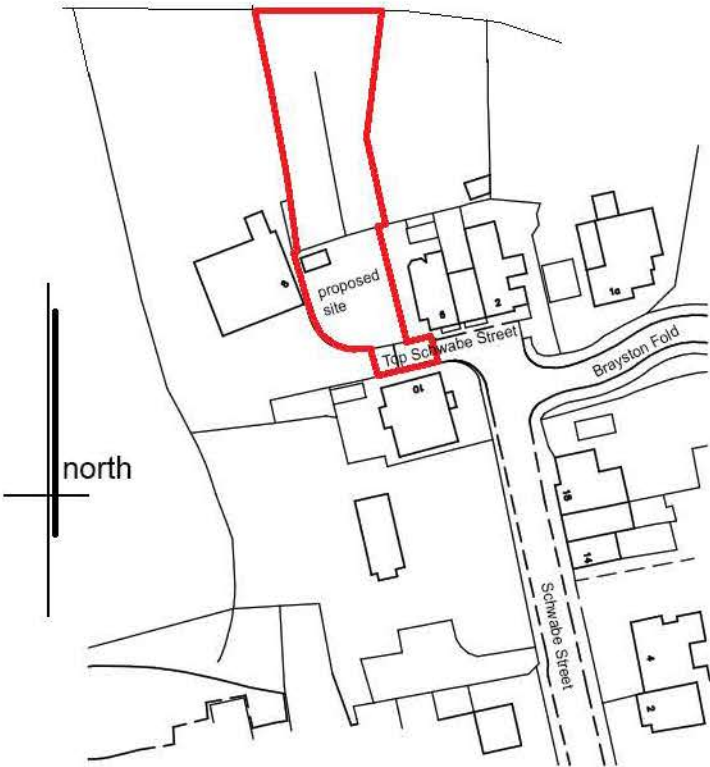

location plan scale 1:1250



existing site images

REV	DESCRIPTION	CHECK	DATE
-----	-------------	-------	------

CLIENT

Ms Francis Lamb

PROJECT

Proposed residential development at
Top Schwabe Street, Middleton

DRAWING

Location Plan

SCALE	DATE	DRAWN	CHECKED
1:1250 at A4	March 26	GRF	
DRAWING NO.	CAD REFERENCE NO.	REVISION	
R 1062	PL 01		