



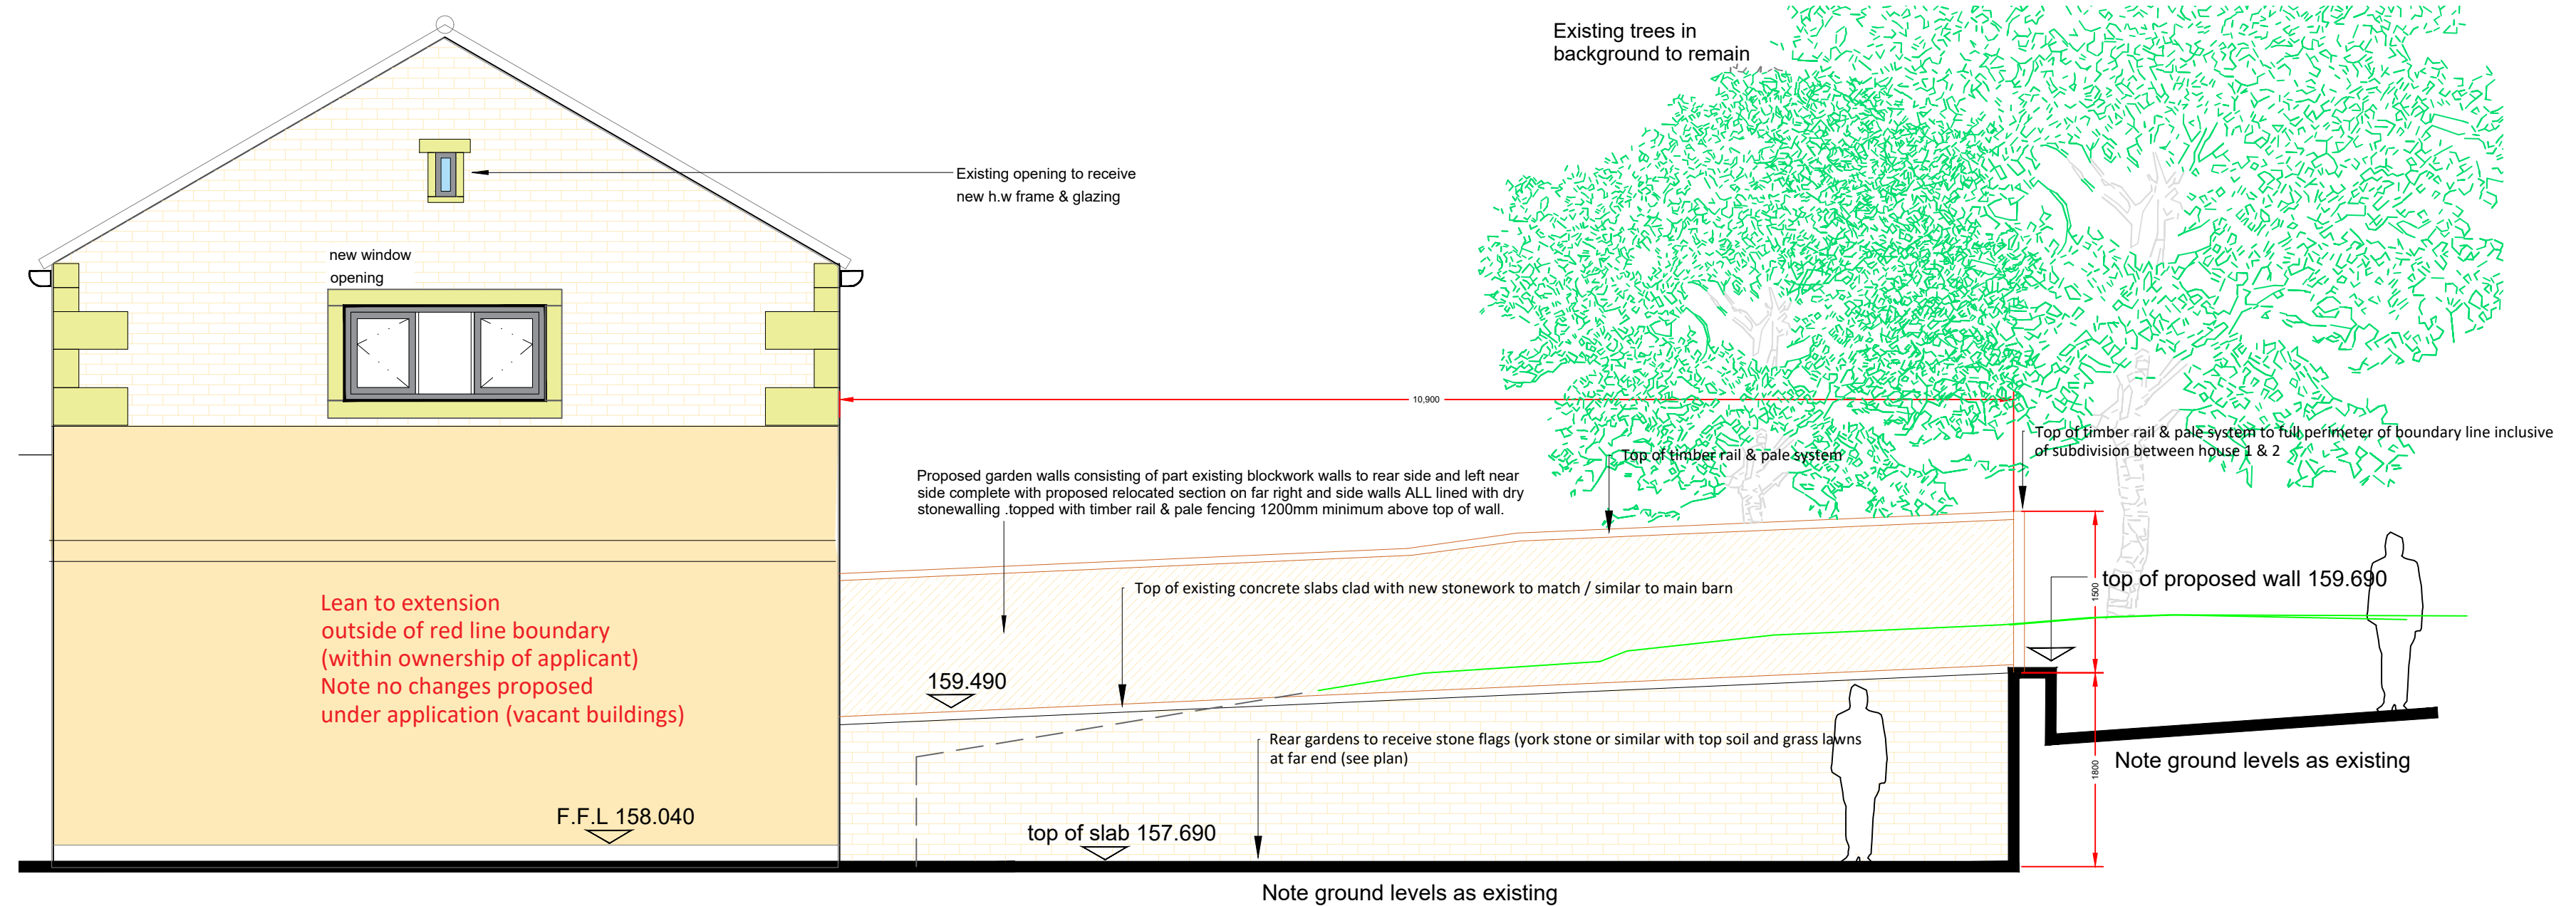

Proposed Gable Elevation (East)
scale 1:50

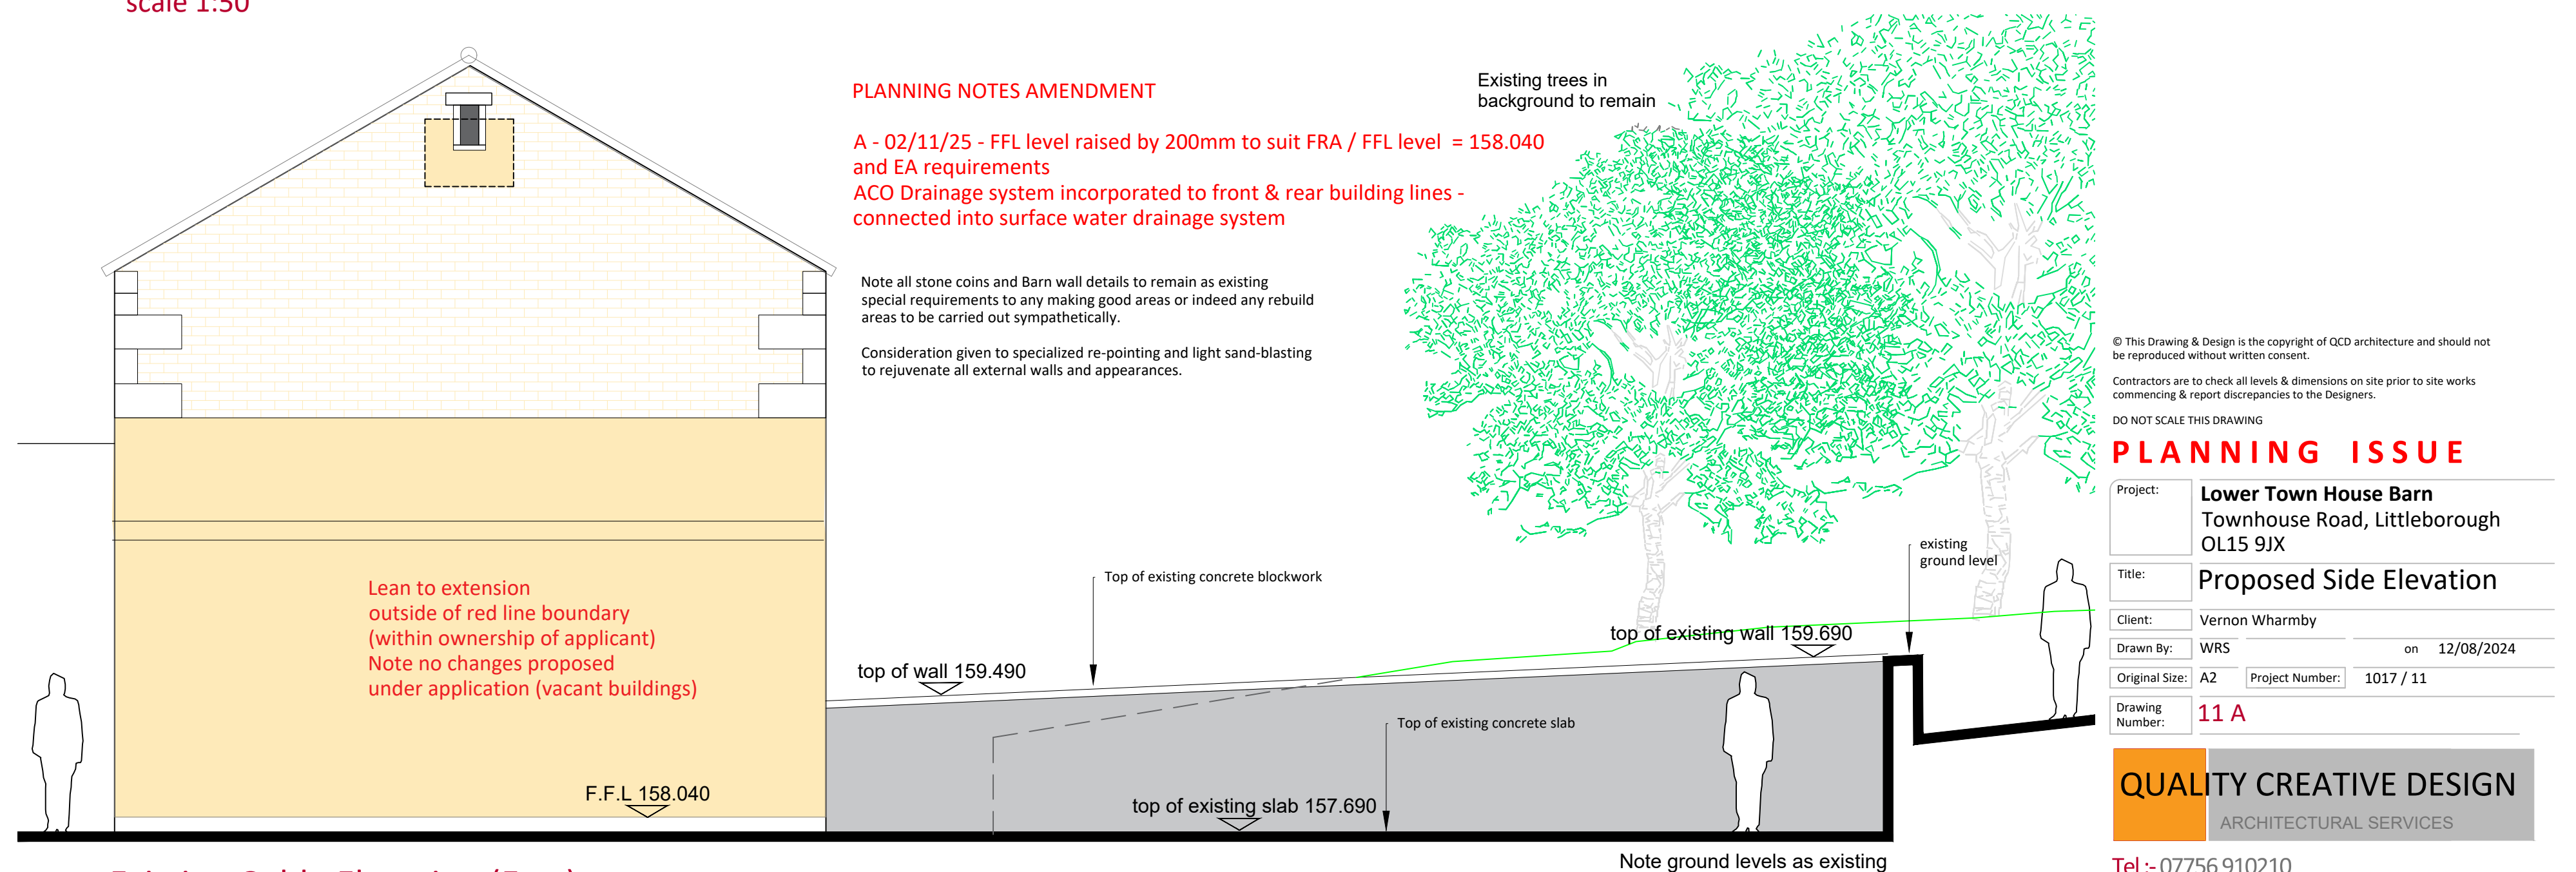

Existing Gable Elevation (East)
scale 1:50