

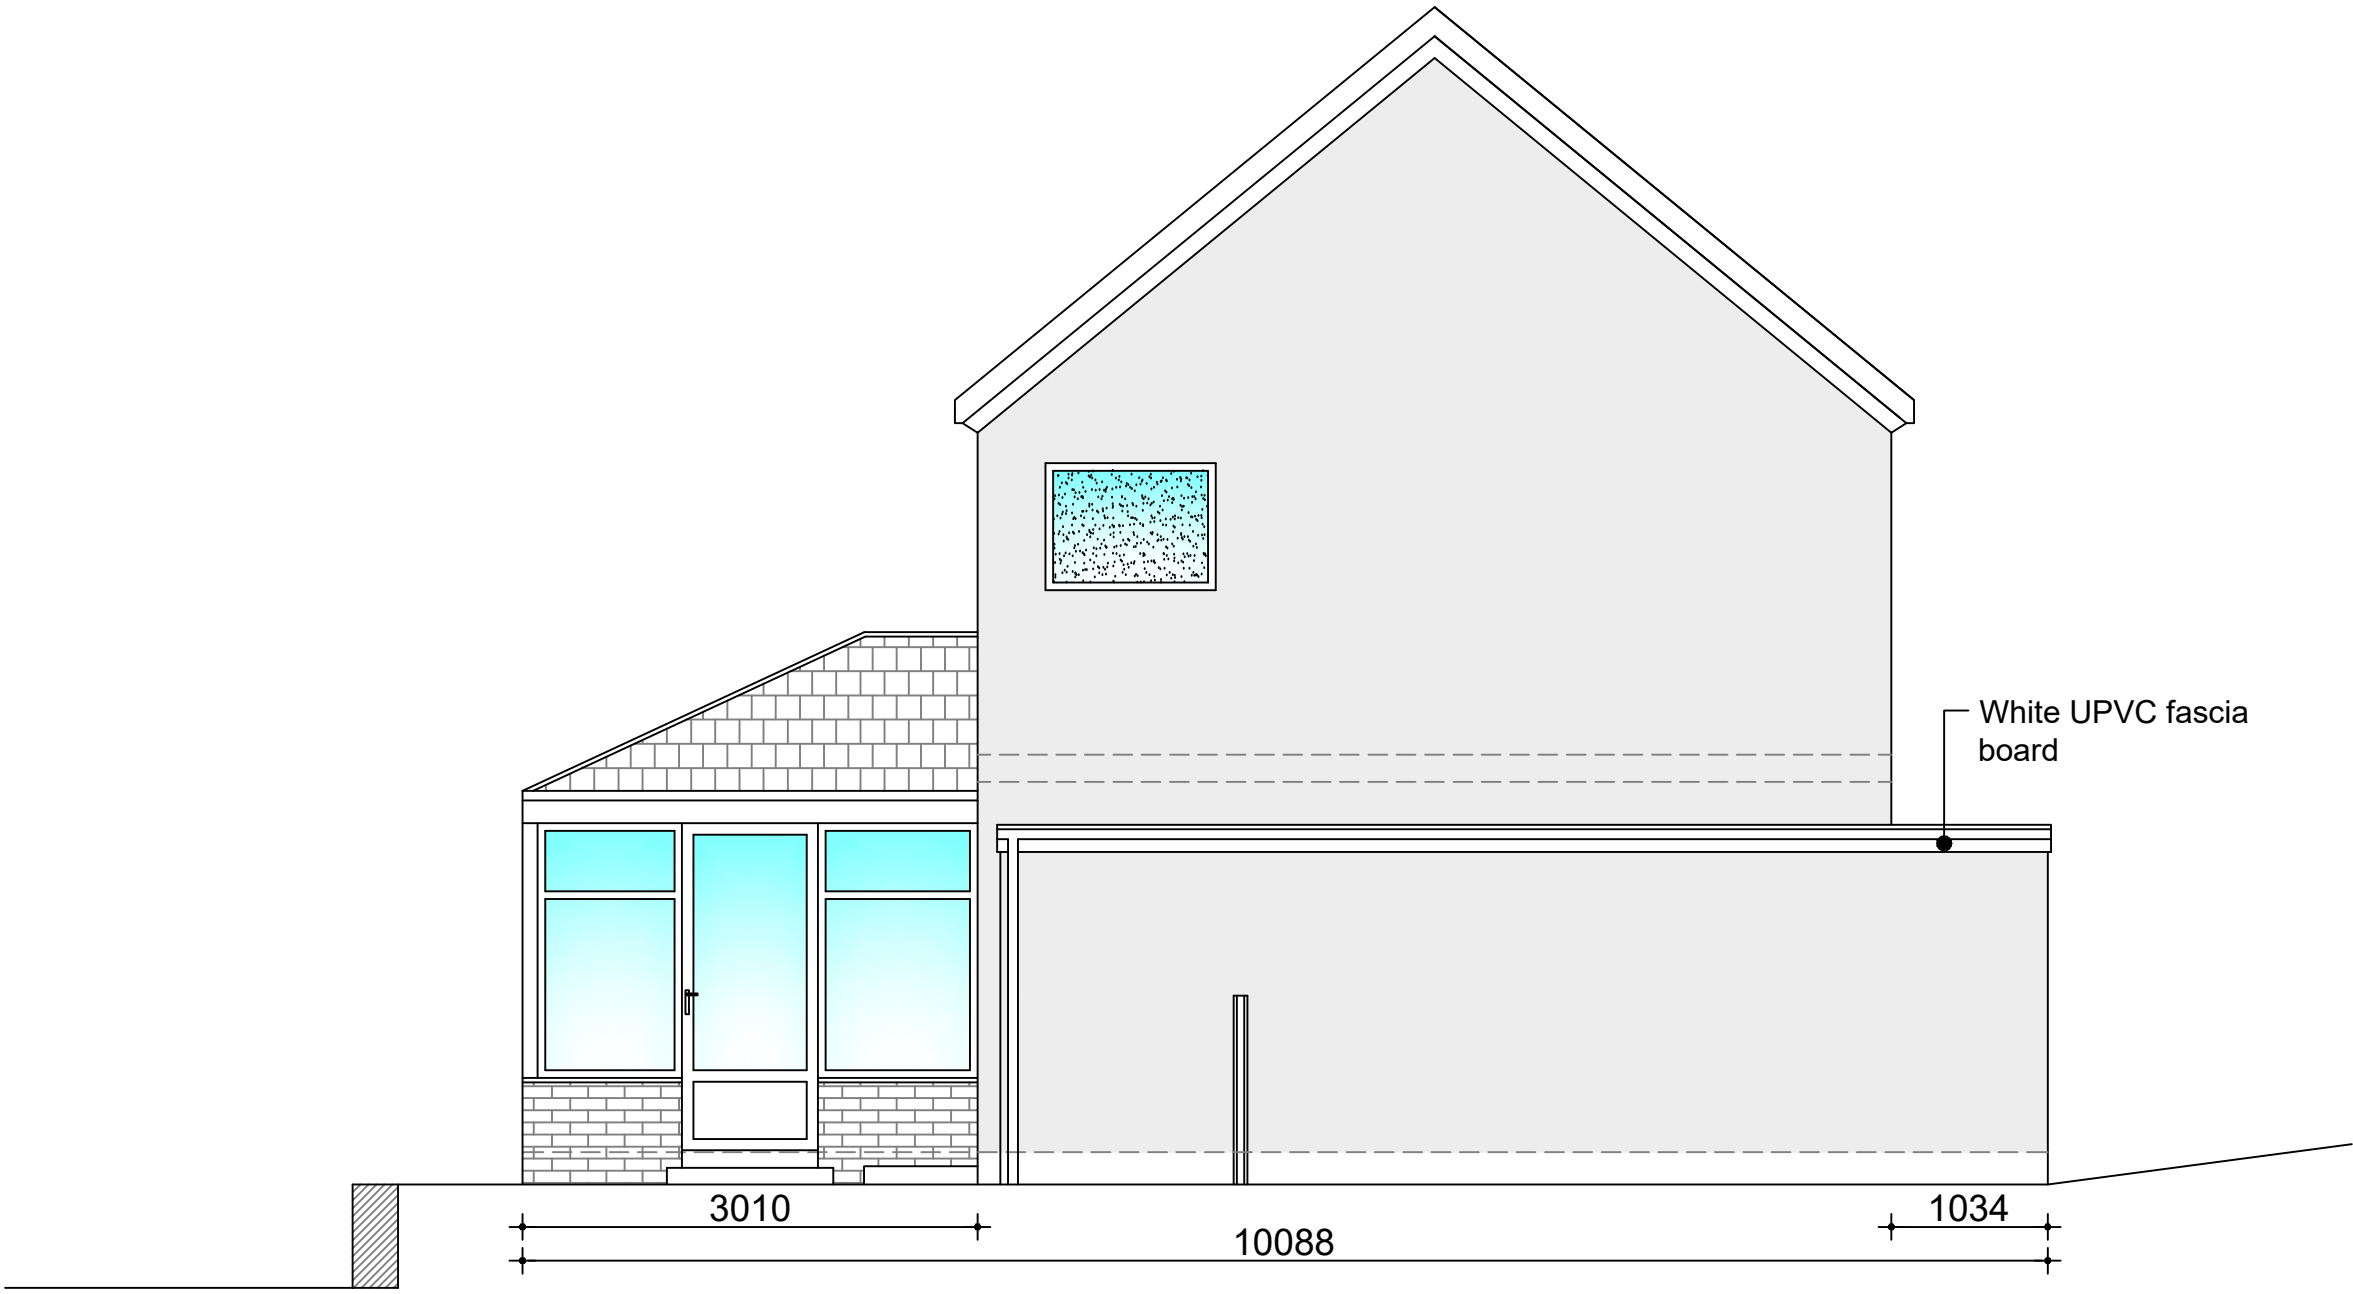


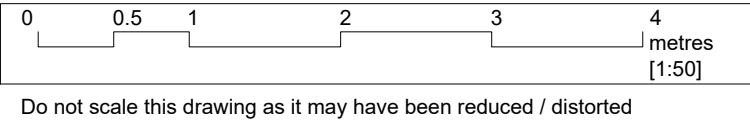

Existing Side Elevation (1:50)

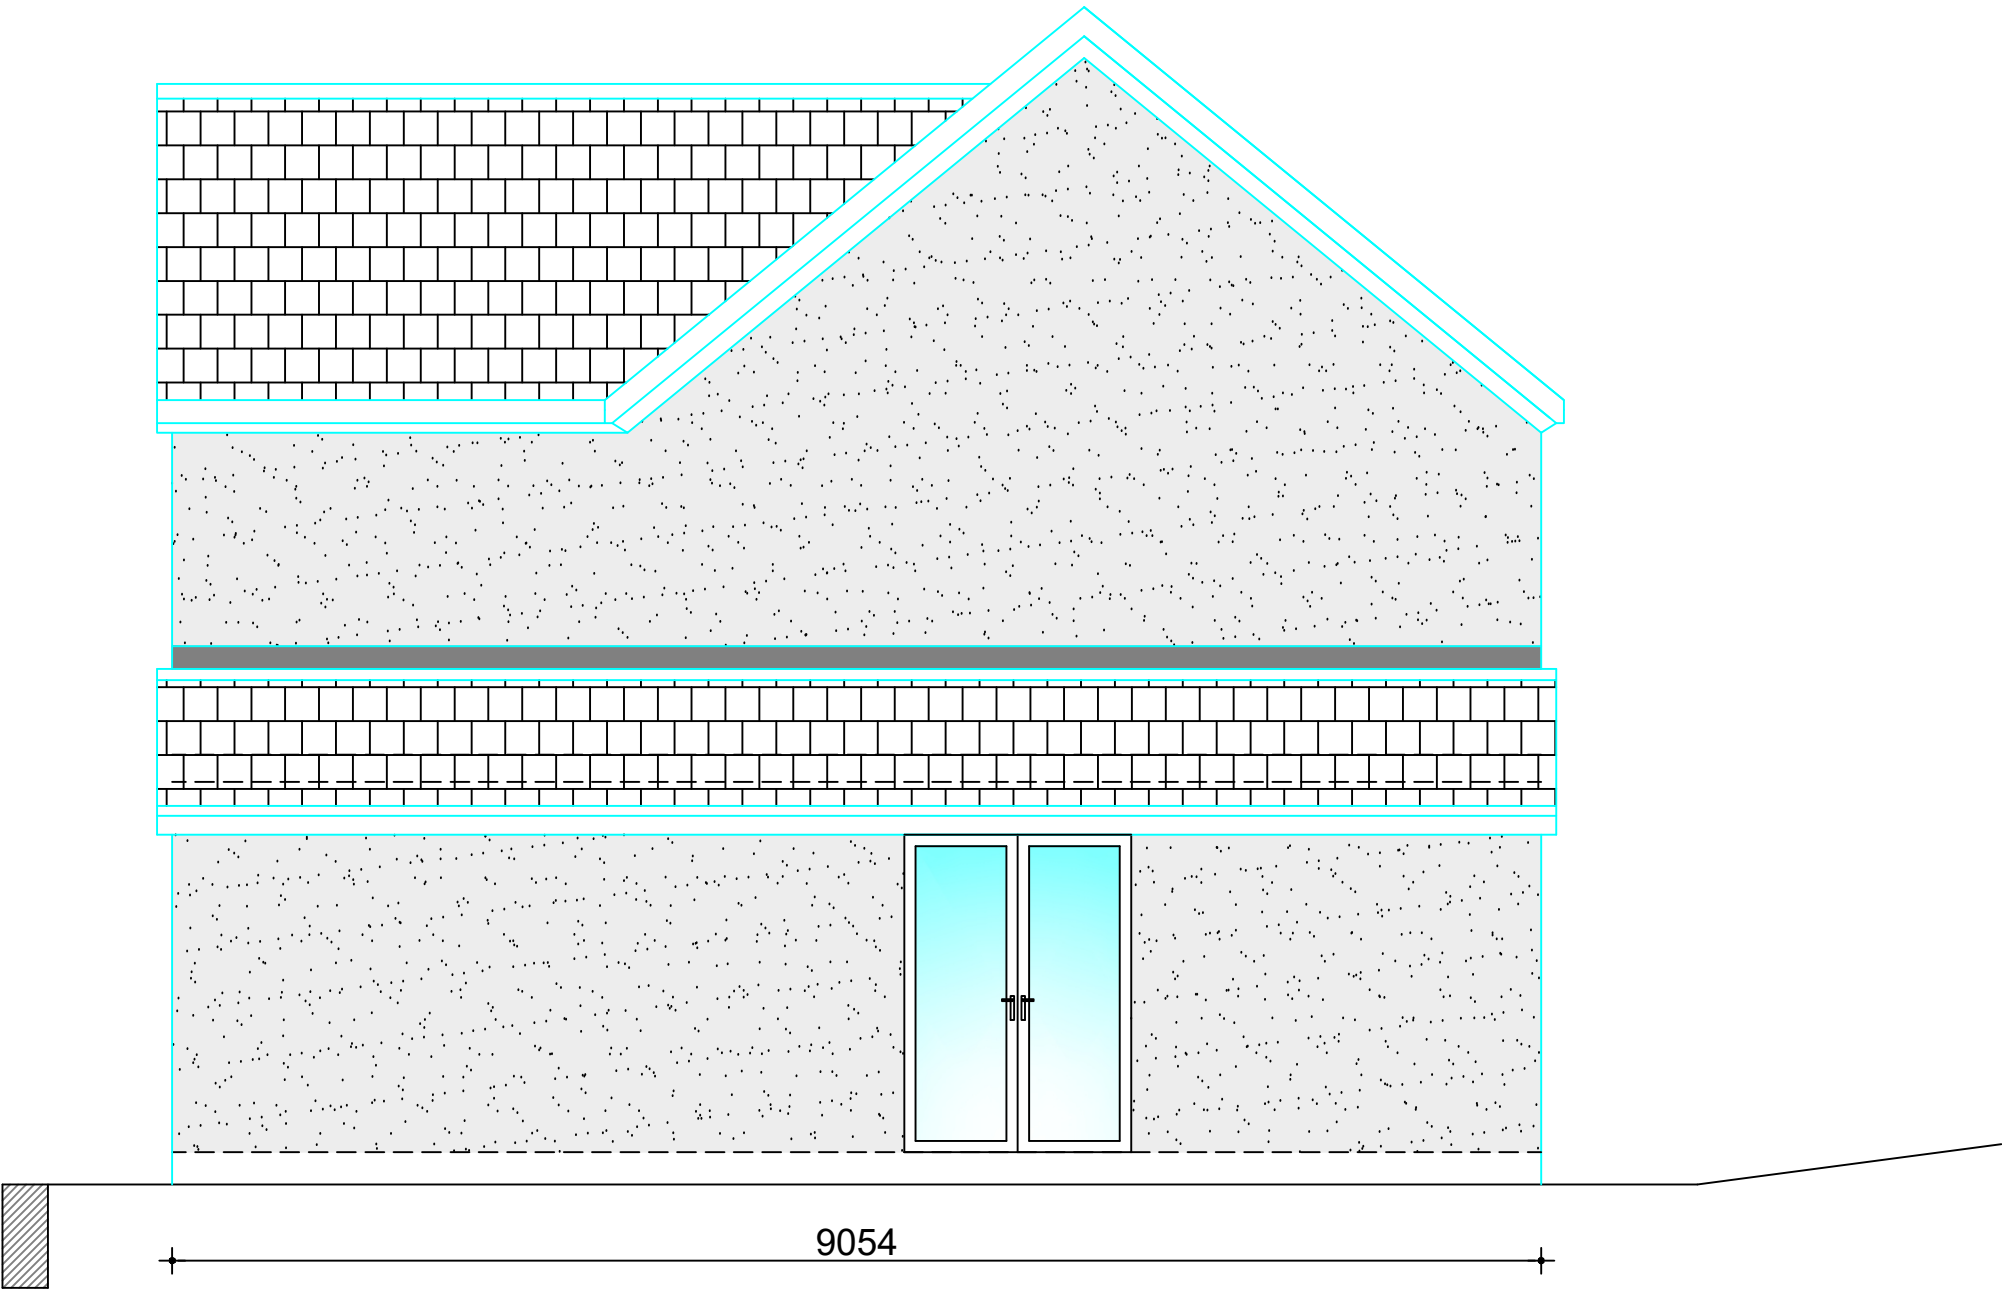

Proposed Side Elevation (1:50)

REFERENCE

MAIN/EXTENSION ROOF FINISH

EXISTING CONCRETE TILE
ROOF FINISH (DARK GREY/BLACK)

NEW CONCRETE ROOF
TILES TO MATCH EXISTING

REFERENCE

EXISTING/NEW WALLS

EXISTING FACING BRICK

EXISTING RENDER (WHITE)

NEW RENDER
(TO MATCH EXISTING)

EXISTING FASCIA BOARDS, SOFFITS ETC ARE BLACK (UPVC) UNLESS OTHERWISE STATED.
EXISTING RAINWATER GOODS, GUTTERS, DOWNPIPES ARE BLACK UPVC.

EXISTING WINDOW FRAMES ARE BLACK UPVC U.O.N

ALL NEW FASCIA BOARDS, SOFFITS ETC TO BE UPVC (TO MATCH EXISTING)
ALL NEW RAINWATER GOODS, GUTTERS, DOWNPIPES TO BE UPVC (TO MATCH EXISTING)

ALL NEW WINDOW FRAMES TO BE BLACK UPVC



Site Photo-Existing Side Elevation



Streetview Photo-Existing Side Elevation

SCALE AS SHOWN AT A1

GENERAL NOTES

1. All dimensions are in millimetres unless otherwise noted.

2.This drawing is not to be copied or disclosed by or forwarded on to any unauthorised persons without prior written consent of Gamble King and Noone Limited.

3. Do not scale from this drawing and is only to be used for Local Authority Approval purposes only.

Client

Mr. Arfan Ali

Job

2 Minorca Close,
Rochdale.
OL11 5RP.

Drg

Existing & Proposed Side/Return Elevations

Drawn

S.King

Date

May 2026

Scale

As Shown

Job No.

D26.04.11


Drg No.

P04


Gamble King and Noone Ltd

Consulting Structural Engineers & Building Surveyors.

5 Queen Street
Oldham
OL1 1RD
Tel: 0161 652 1183
Mobile: 07756 902 604
07725 145 369

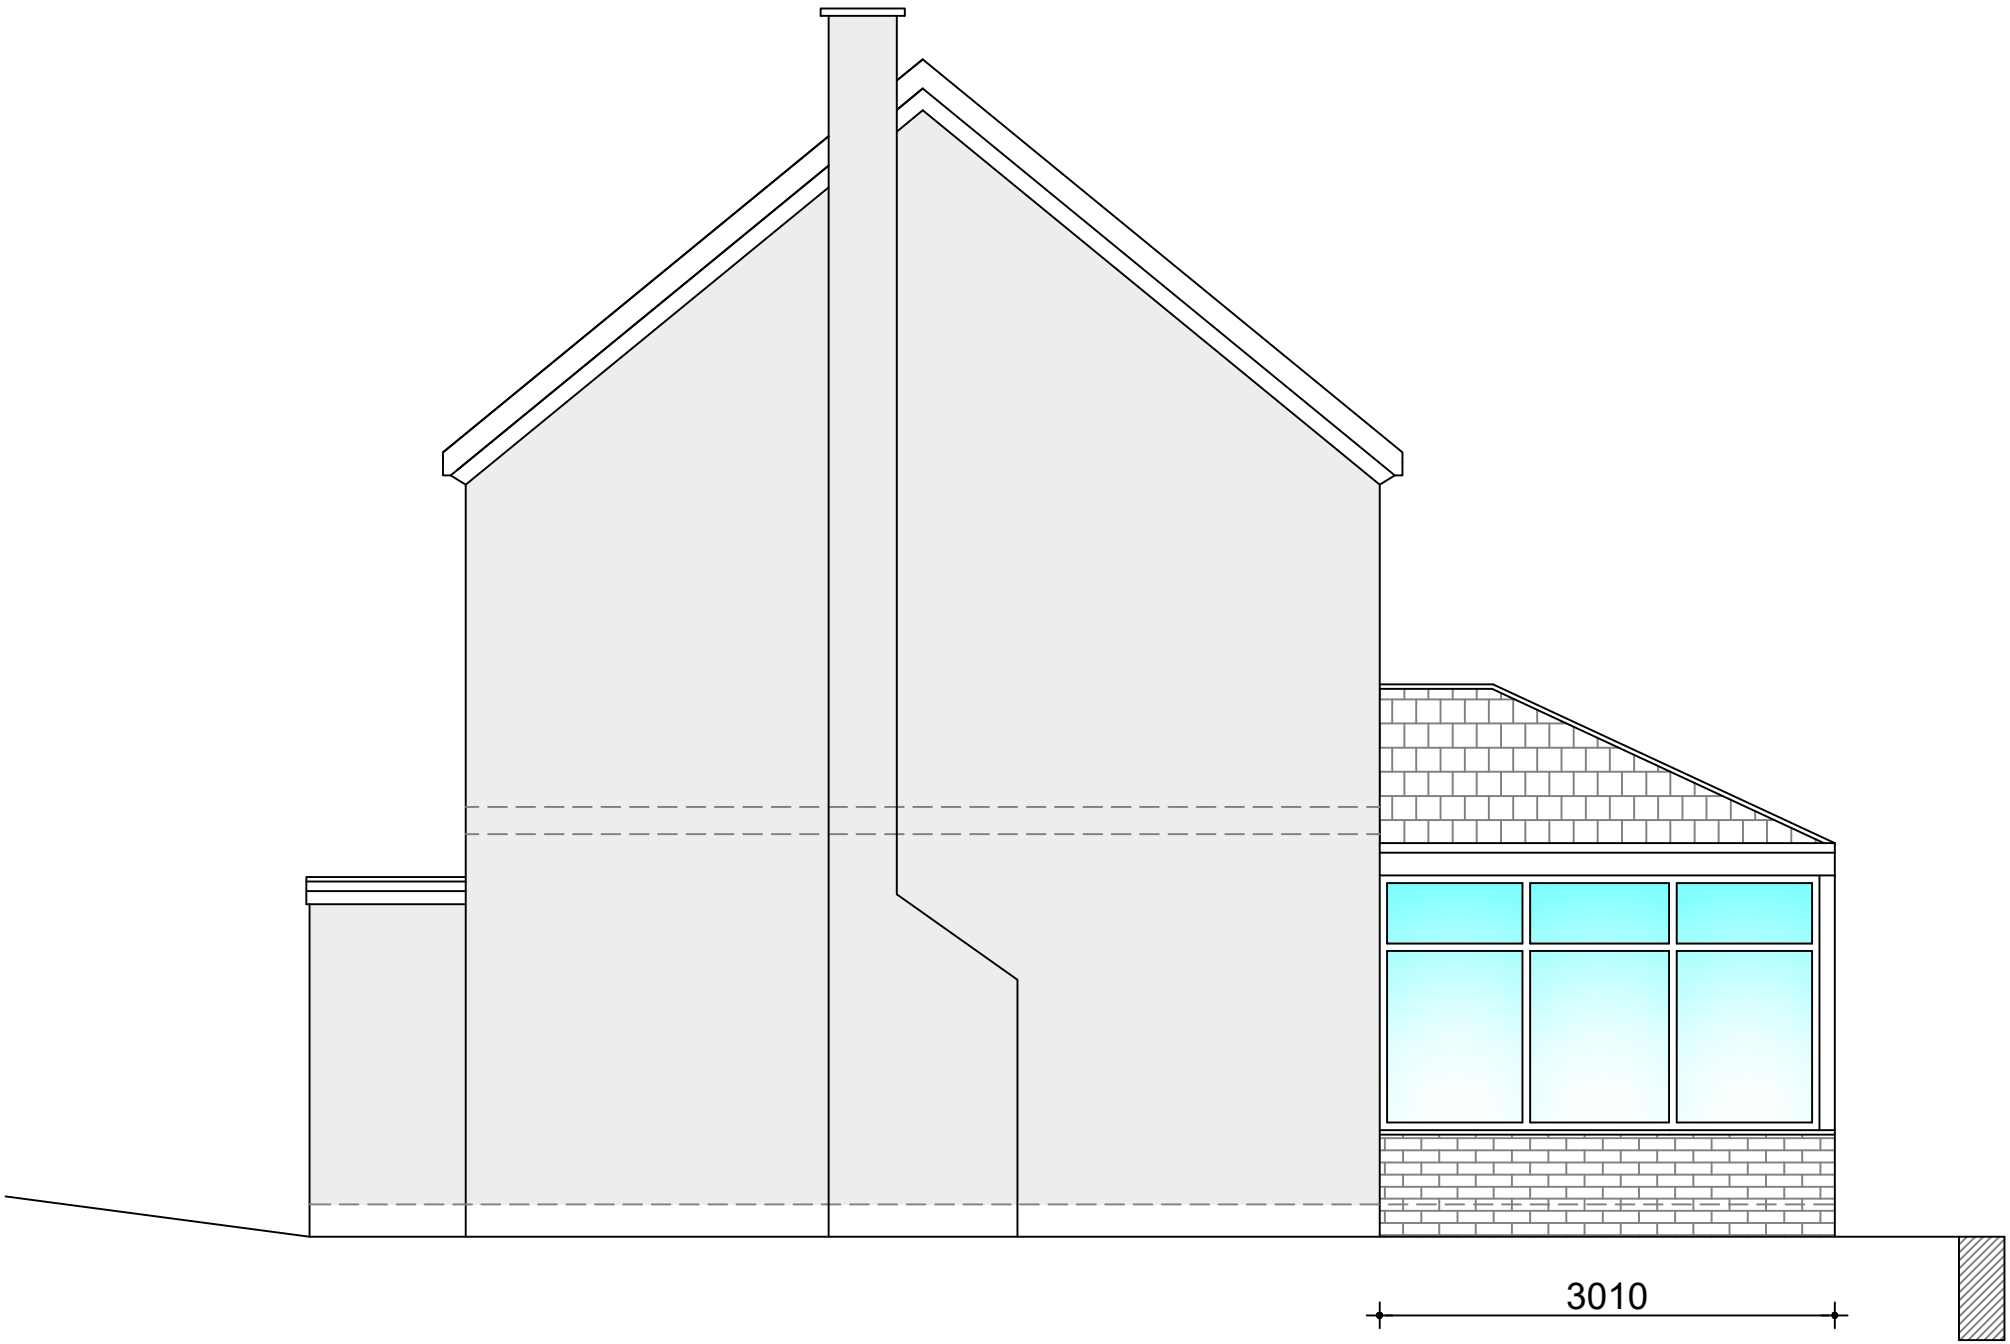

Existing Return Elevation (1:50)

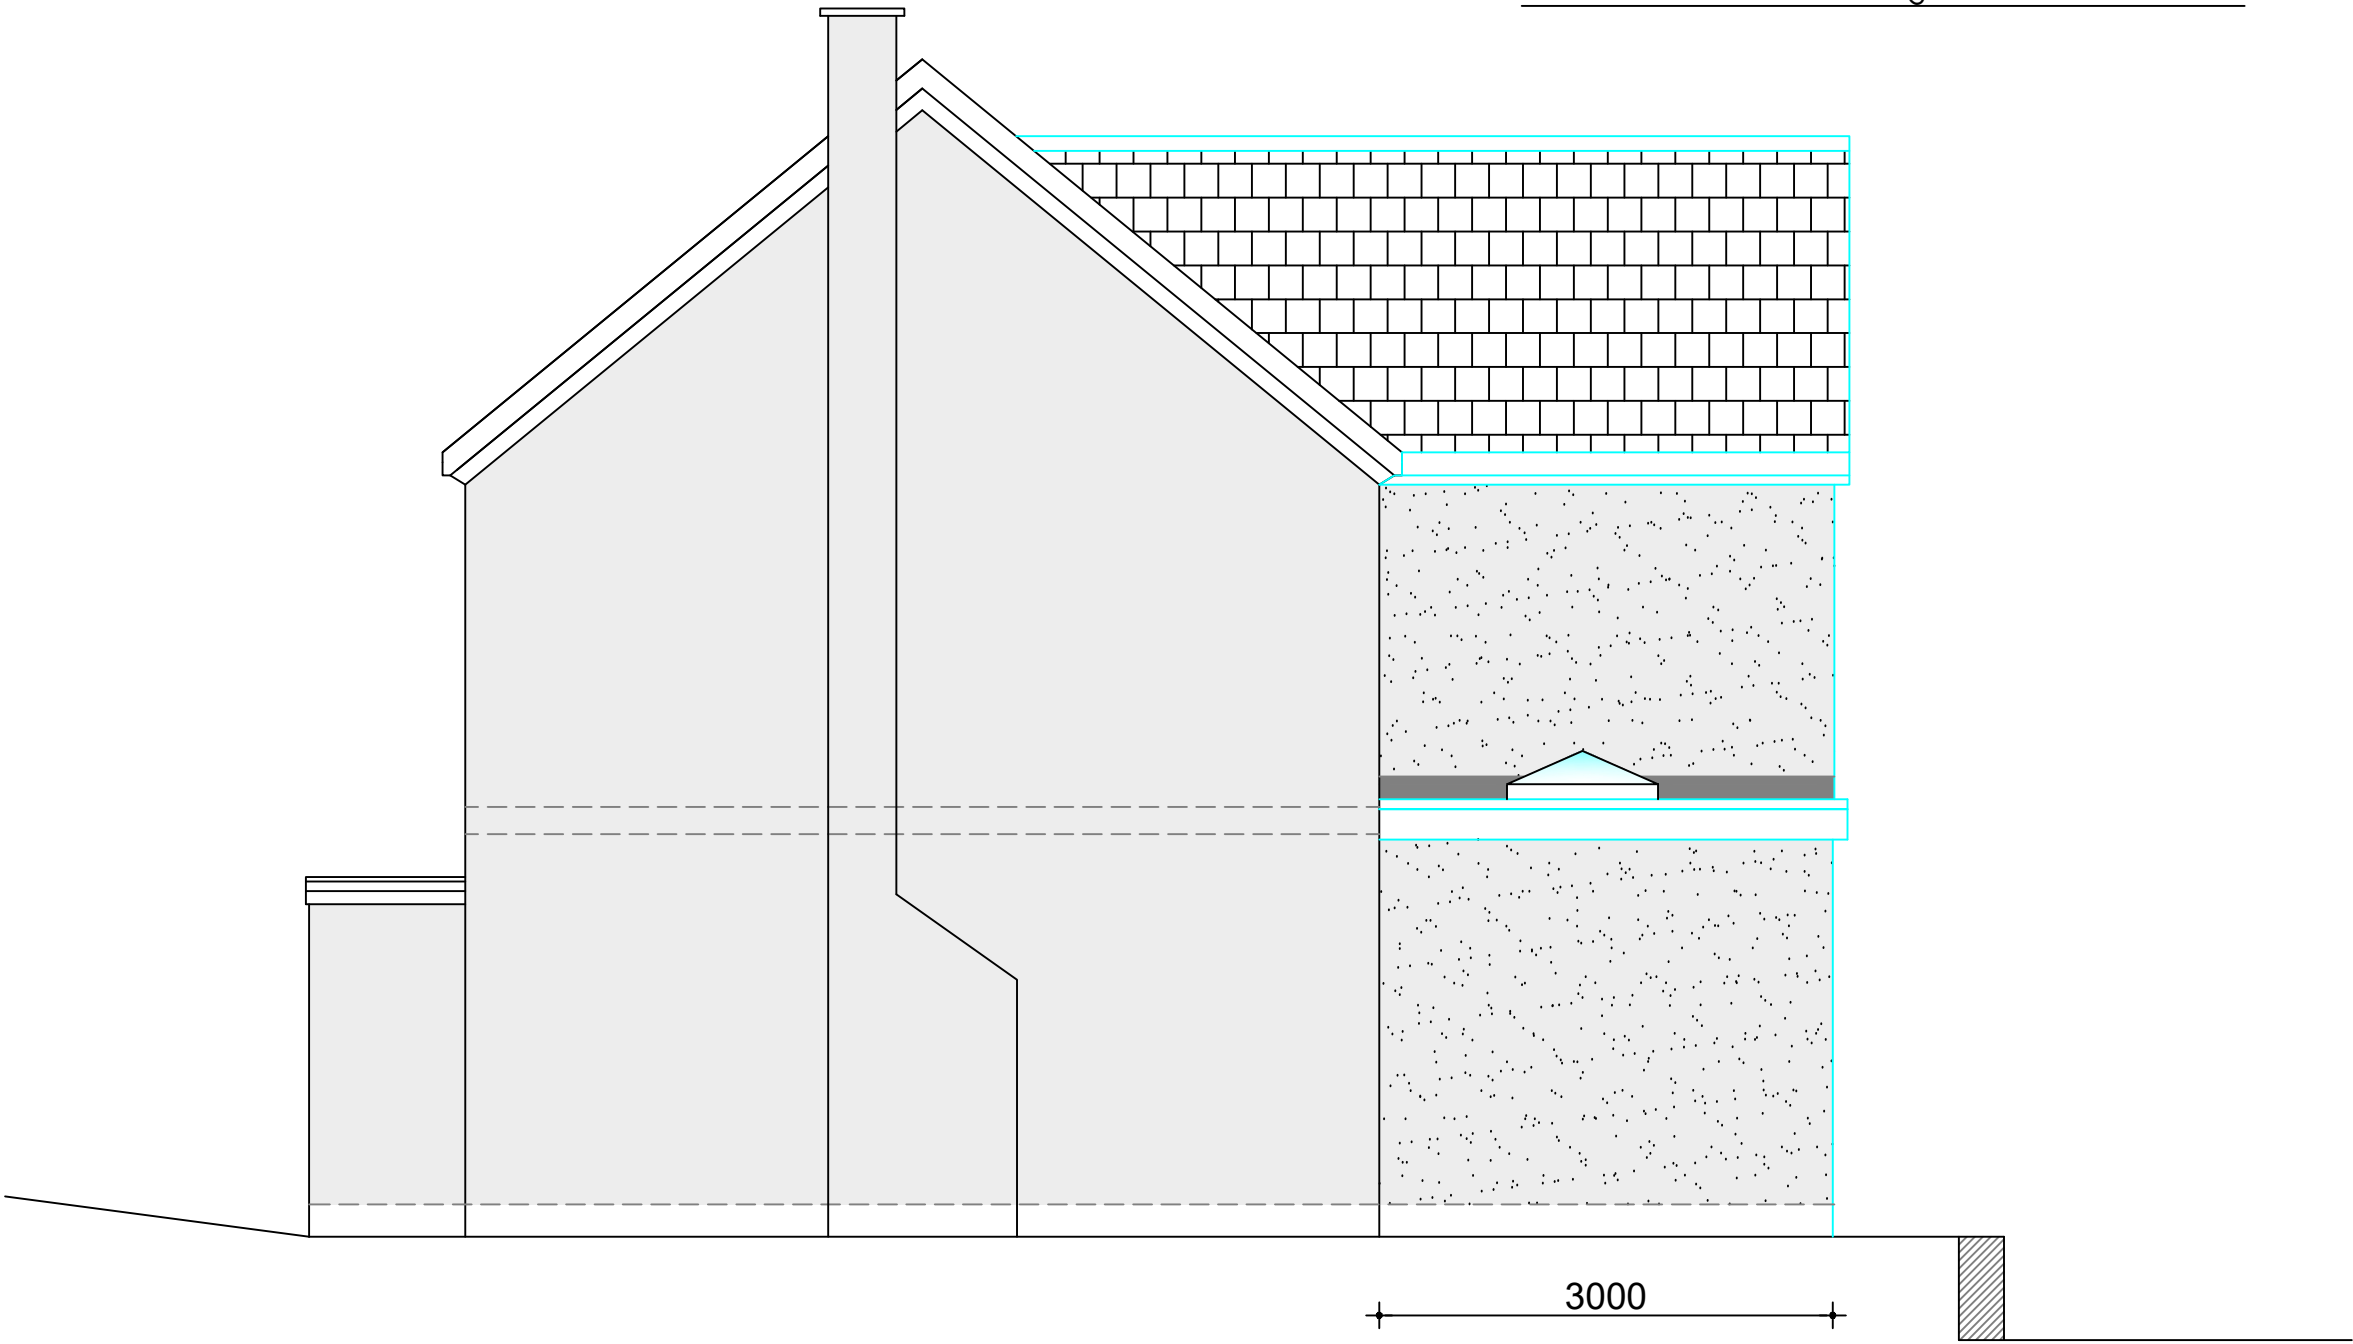

Proposed Return Elevation (1:50)