


NB: WORKS TO OVERLAY TOP STEP ARE SUBJECT TO LBC / APPROVAL WITH CONSERVATION OFFICER PRIOR TO COMMENCEMENT.

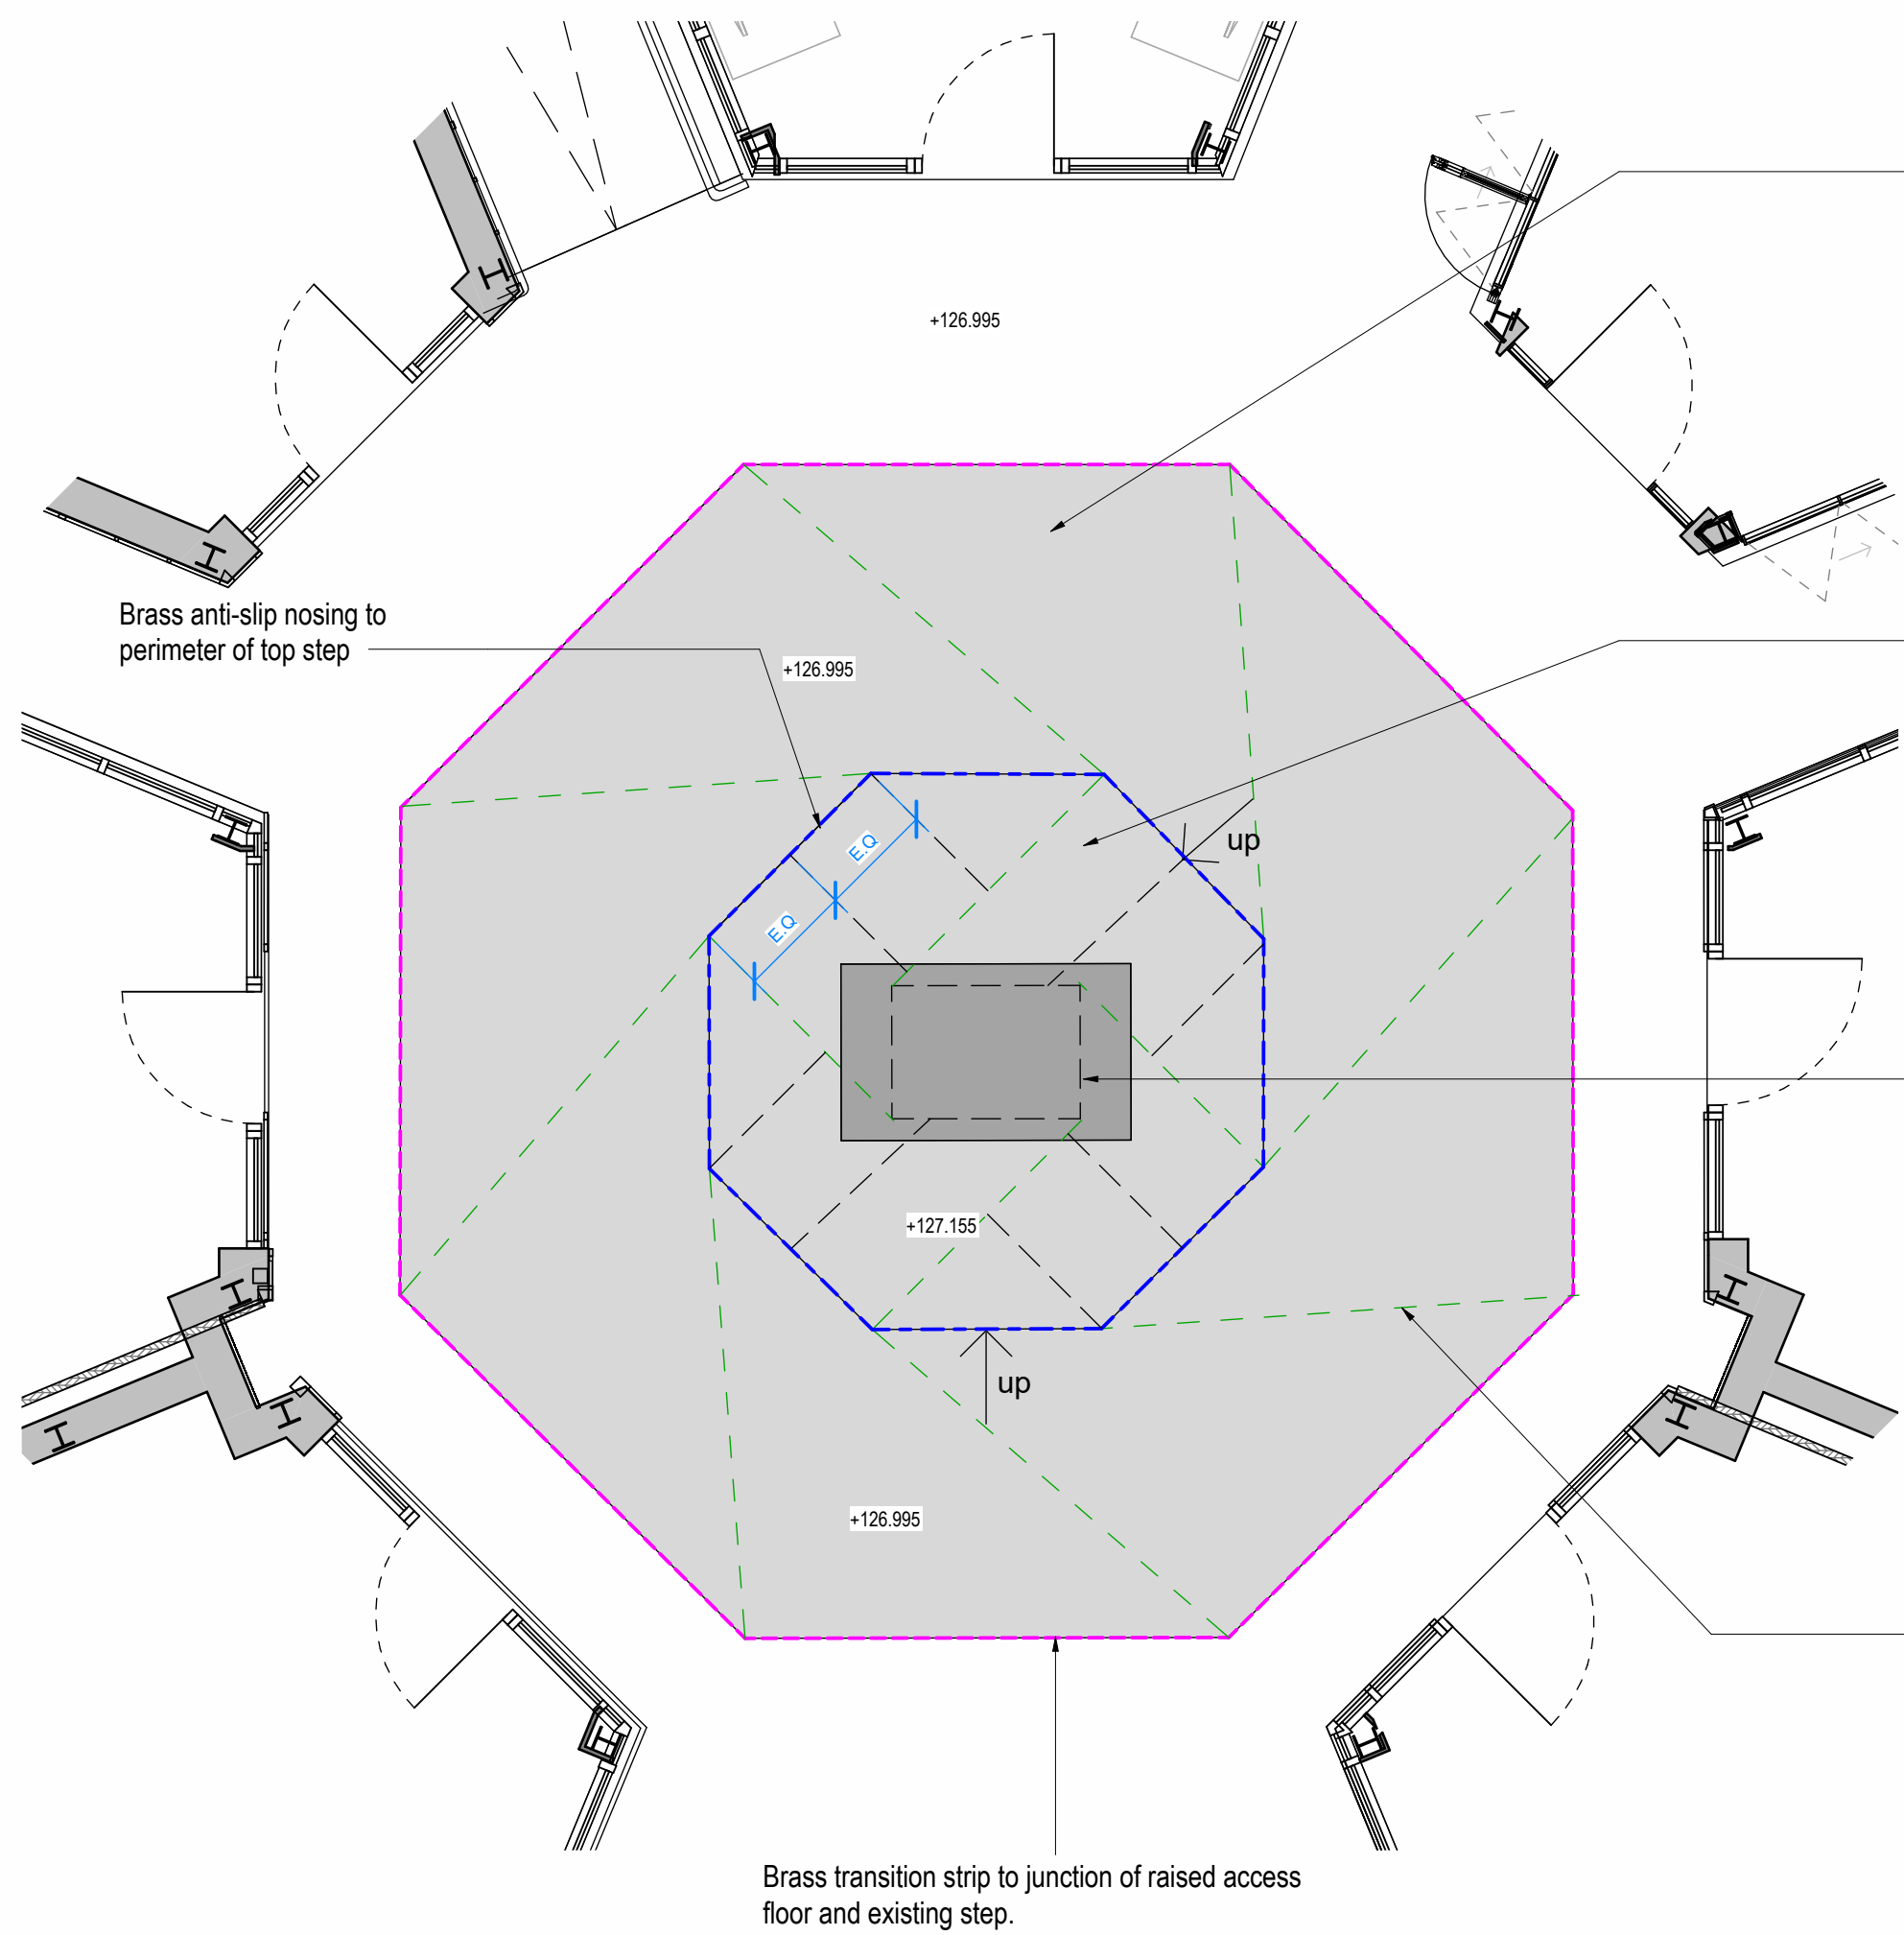

Existing tiles retained. New marmoleum floor finish adhesive fixed onto suitable self-levelling compound on existing floor tiles.
Proposed Marmoleum Finish:
Range: Concrete
Colour: Fossil
Final Colour TBA with College and C.O. prior to order

Existing central raised altar step retained and overlaid with new marmoleum floor finish separating membrane laid onto suitable self-levelling compound on existing floor tiles.
Proposed Marmoleum Finish:
Range: Concrete
Colour: Fossil
Final Colour TBA with College and C.O. prior to order


Existing altar stone to be retained and carefully re-instated to it's original position. Existing altar base/plinth to be installed within the original stone recess (refer to photographs). It is envisaged that this will be used as a bench seat.

New flooring to be set out to reflect radial floor pattern of original tiles beneath. Include for contrasting joint strips / welded seams to demarcate floor pattern.

Brass transition strip to junction of raised access floor and existing step.


Central Altar - Proposed Plan

1 : 50

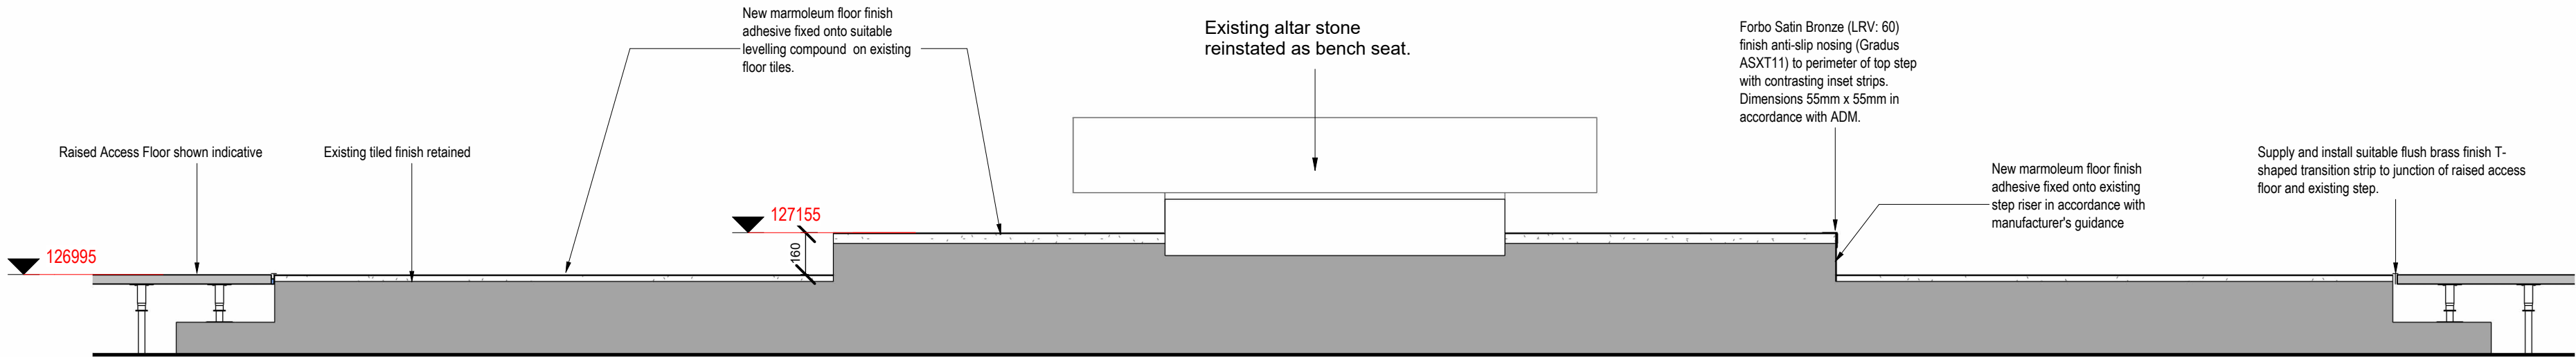

Proposed Altar Section 1-20

1 : 20

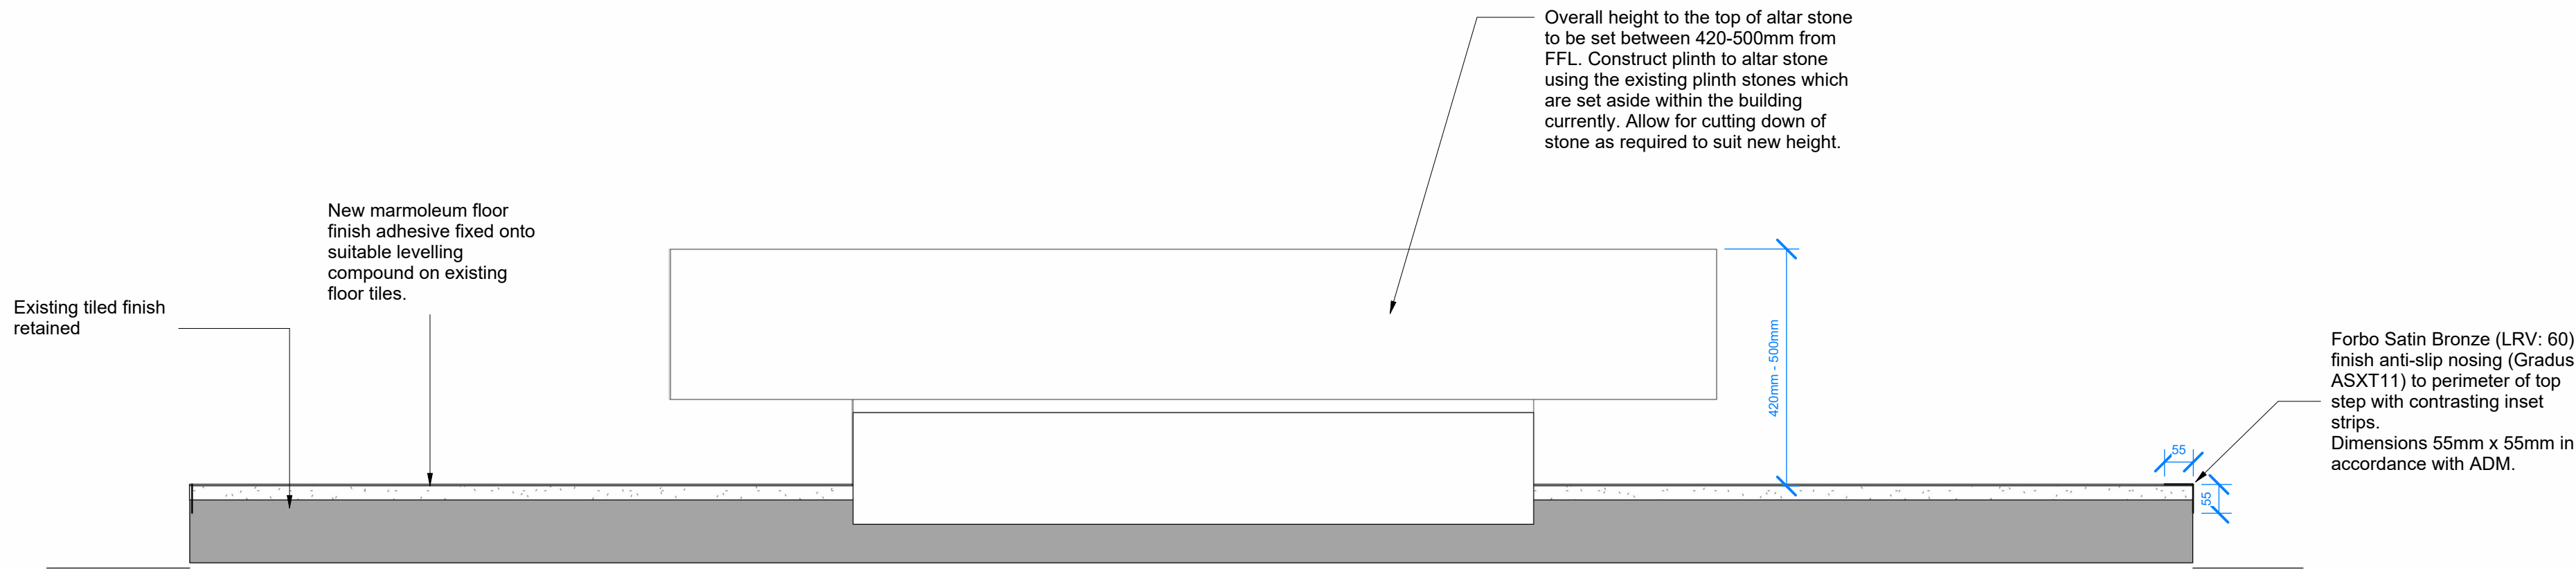

Proposed Altar Section - 1-10

1 : 10

KEY:

- Flush T-shaped Transition Strip to junction with Raised Access Floor
Manufacturer: CAT Flooring
Product: Feline T14 - Brass
Finish: Antique Bronze
LRV: 9.15
- Anti-Slip Nosing to perimeter of top step
Manufacturer: CAT Flooring
Product: Brass Stair Nosing: BN71/55SLR - Brass
Stair Nosing
Tread Dimensions: 71mm
Nosing Dimension: 55mm
Finish: Antique Bronze
LRV: 9.15
Insert: Antique Bronze insert
- Flush Contrasting Joint Strip / Seam to demarcate radial pattern of original tiles below

GENERAL NOTES

- All materials are to be installed in accordance with manufacturer's instructions
- Final setting out of flooring is to be agreed on site prior to commencement

HISTORIC PHOTOGRAPH OF EXISTING STONE ALTAR



EXISTING PHOTOGRAPHS FOR REFERENCE

PHOTOGRAPH OF STONE RECESS WITHIN FLOOR WHERE ALTAR WAS LOCATED



PHOTOGRAPH OF ORIGINAL STONE BLOCKWORK FORMING BASE OF ALTAR



PHOTOGRAPH OF STONE ALTAR



COPYRIGHT RESERVED:
The Copyrights to all designs and drawings are the property of Seven Architecture. Reproduction or use for any purpose other than that authorised by Seven Architecture is forbidden.


GENERAL NOTES:

- All dimensions to be checked on site. The Contractor shall verify and be responsible for all dimensions.
- DO NOT scale the drawing - The drawing must not be scaled for any purpose, refer to written dimensions only.
- Any queries or doubts, drawing errors, omissions or divergences shall be reported to Seven Architecture without delay and prior to works being carried out.
- This drawing is subject to statutory approvals.
- All works are to be in accordance with the planning approval and my subsequent approved Local Authorities planning correspondence including drawings, documents and reports.
- All works are to comply with the Building Regulations, British Standards, Code of Practice and any Local Statutory requirements.
- All works are to comply with current Health & Safety Legislation, HSE recommendations / guidance and the current CDM regulations.
- All architectural drawings are to be read in conjunction with the relevant architectural specifications and outline specification sheets.
- All the details and setting-out drawings to be read in conjunction with the relevant consultants and subcontractor drawings.
- All details and setting-out drawings are design intent only. Final arrangement is subject to design development and coordination with Design Team consultants and relevant subcontractors.

REV.	DESCRIPTION	DATE	DRAWN	CHECK
P01	Issued for Planning	08/06/26	RS	RS

DRAWING SCALE:

1:50 @ A1

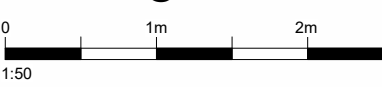

KEY PLAN (NTS):

CLIENT:

Hopwood Hall College

PROJECT TITLE:

HCO Milnrow Chapel Conversion

PROJECT NO:

20765

DRAWING TITLE:

Works to Central Altar Steps

DRAWING NO:

PROJECT	ORIGIN	FUNCTION	SPATIAL	FORM	DISCIPLINE	NO. #	REVISION
HCO	SEV	ZZ	ZZ	DR	A	00598	P01

SUITABILITY DESCRIPTION (S2) Suitable For Information

REVISION DESCRIPTION PLANNING

seven.

SEVENARCHITECTURE.CO.UK

Unit 1.3 Wauk Mill
51 Bengal St
MANCHESTER
M4 6LN
t: 0161 236 5655

Clarendon House
Victoria Avenue
HARRINGTON
HG1 1UD
t: 01423 709 807

Studios at :

Y Neuadd Llydd
Dolwyddelan
CONWY
LL25 1SS
t: 01286 875120