
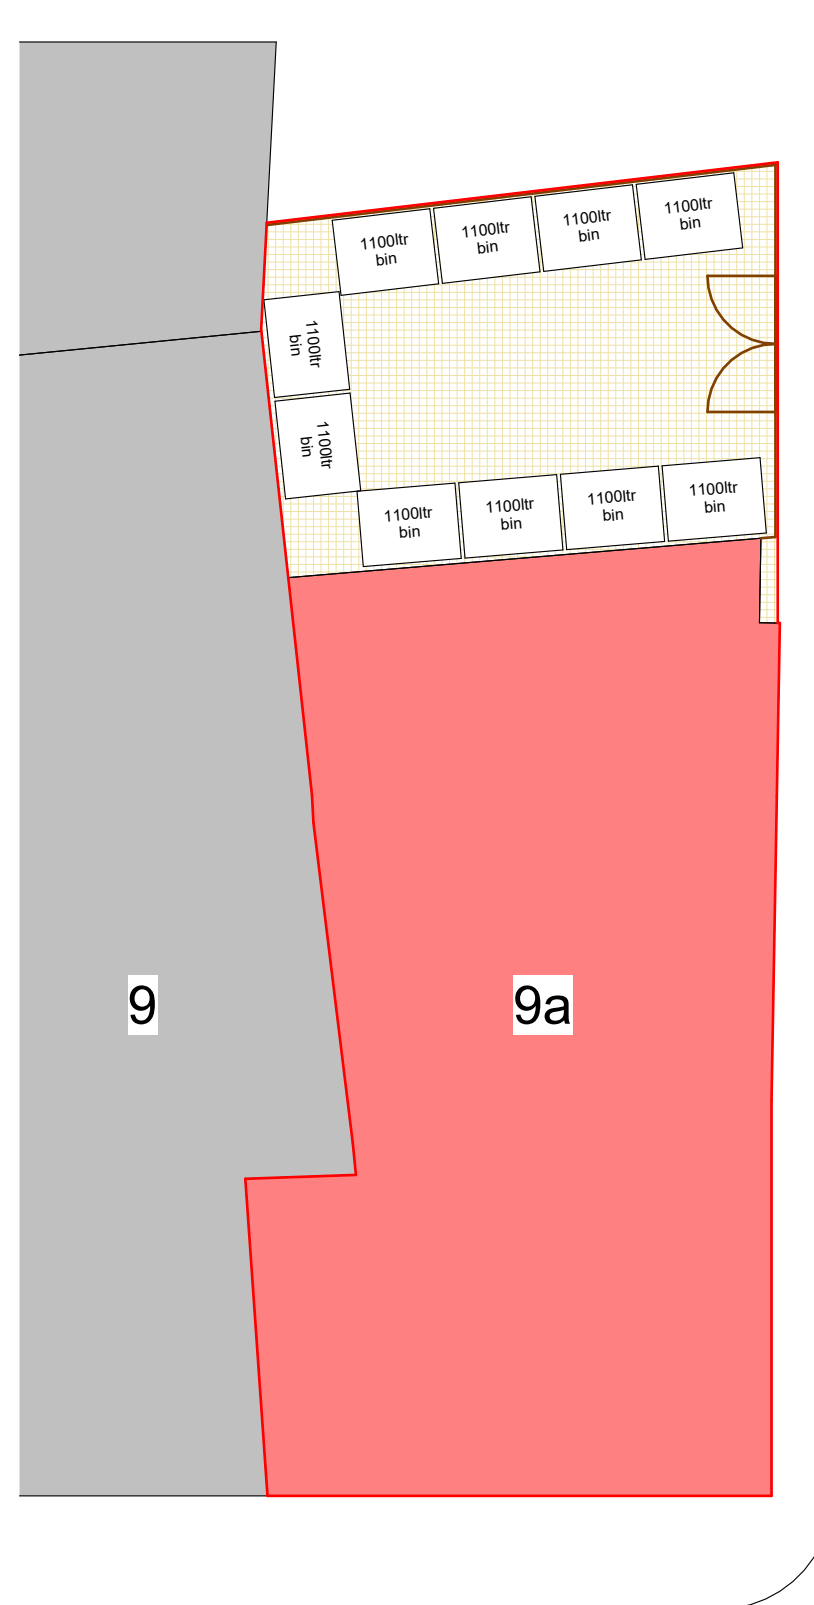


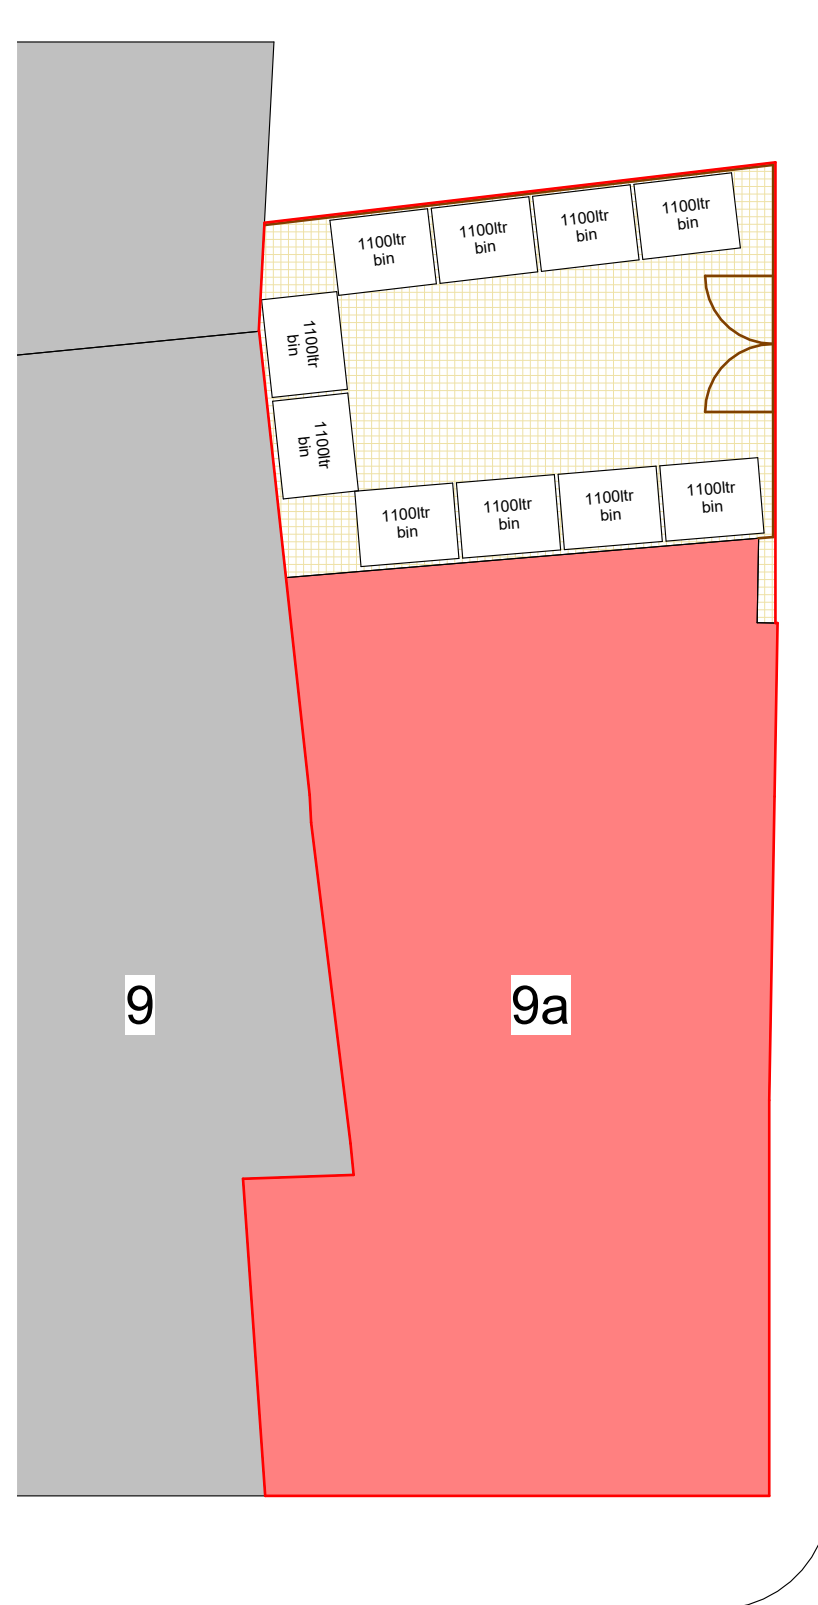

Site Key



- Grass

Paving Stones

Driveway

Fencing

Existing Building

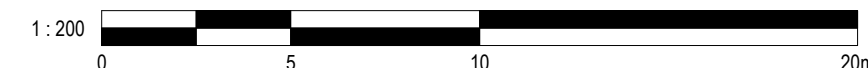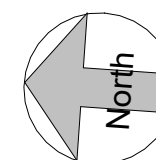

PROJECT	9a Milkstone Road	PROJECT NUMBER		DRAWING NUMBER		REV	 S T U D I O S www.goldsketch.co.uk info@goldsketch.co.uk 0161 792 9595
TITLE	Site - Existing & Proposed	GSS26017.2		502			
STATUS	DESIGN	DRAWN BY	CHECKED BY	DATE	SCALE (@ A1)		
		JB	SG	13/04/2026	As indicated	No. Description Date Initial	NOTES © COPYRIGHT : ALL RIGHTS RESERVED. THIS DRAWING MUST NOT BE REPRODUCED WITHOUT PRIOR WRITTEN CONSENT. DRAWING TO BE USED FOR THE STATUS INDICATED ONLY. ALL DIMENSIONS AND SETTING OUT SHALL BE CHECKED AND CONFIRMED ON SITE. ANY DISCREPANCIES TO BE REPORTED TO THE DESIGNER PRIOR TO THE COMMENCEMENT OF ANY WORK. ALL WORK AND MATERIALS TO BE IN ACCORDANCE WITH CURRENT STATUTORY LEGISLATION AND RELEVANT CODES OF PRACTICE AND BRITISH STANDARDS. ALL DIMENSIONS ON THIS DRAWING ARE IN MILLIMETRES (UNLESS OTHERWISE STATED).