


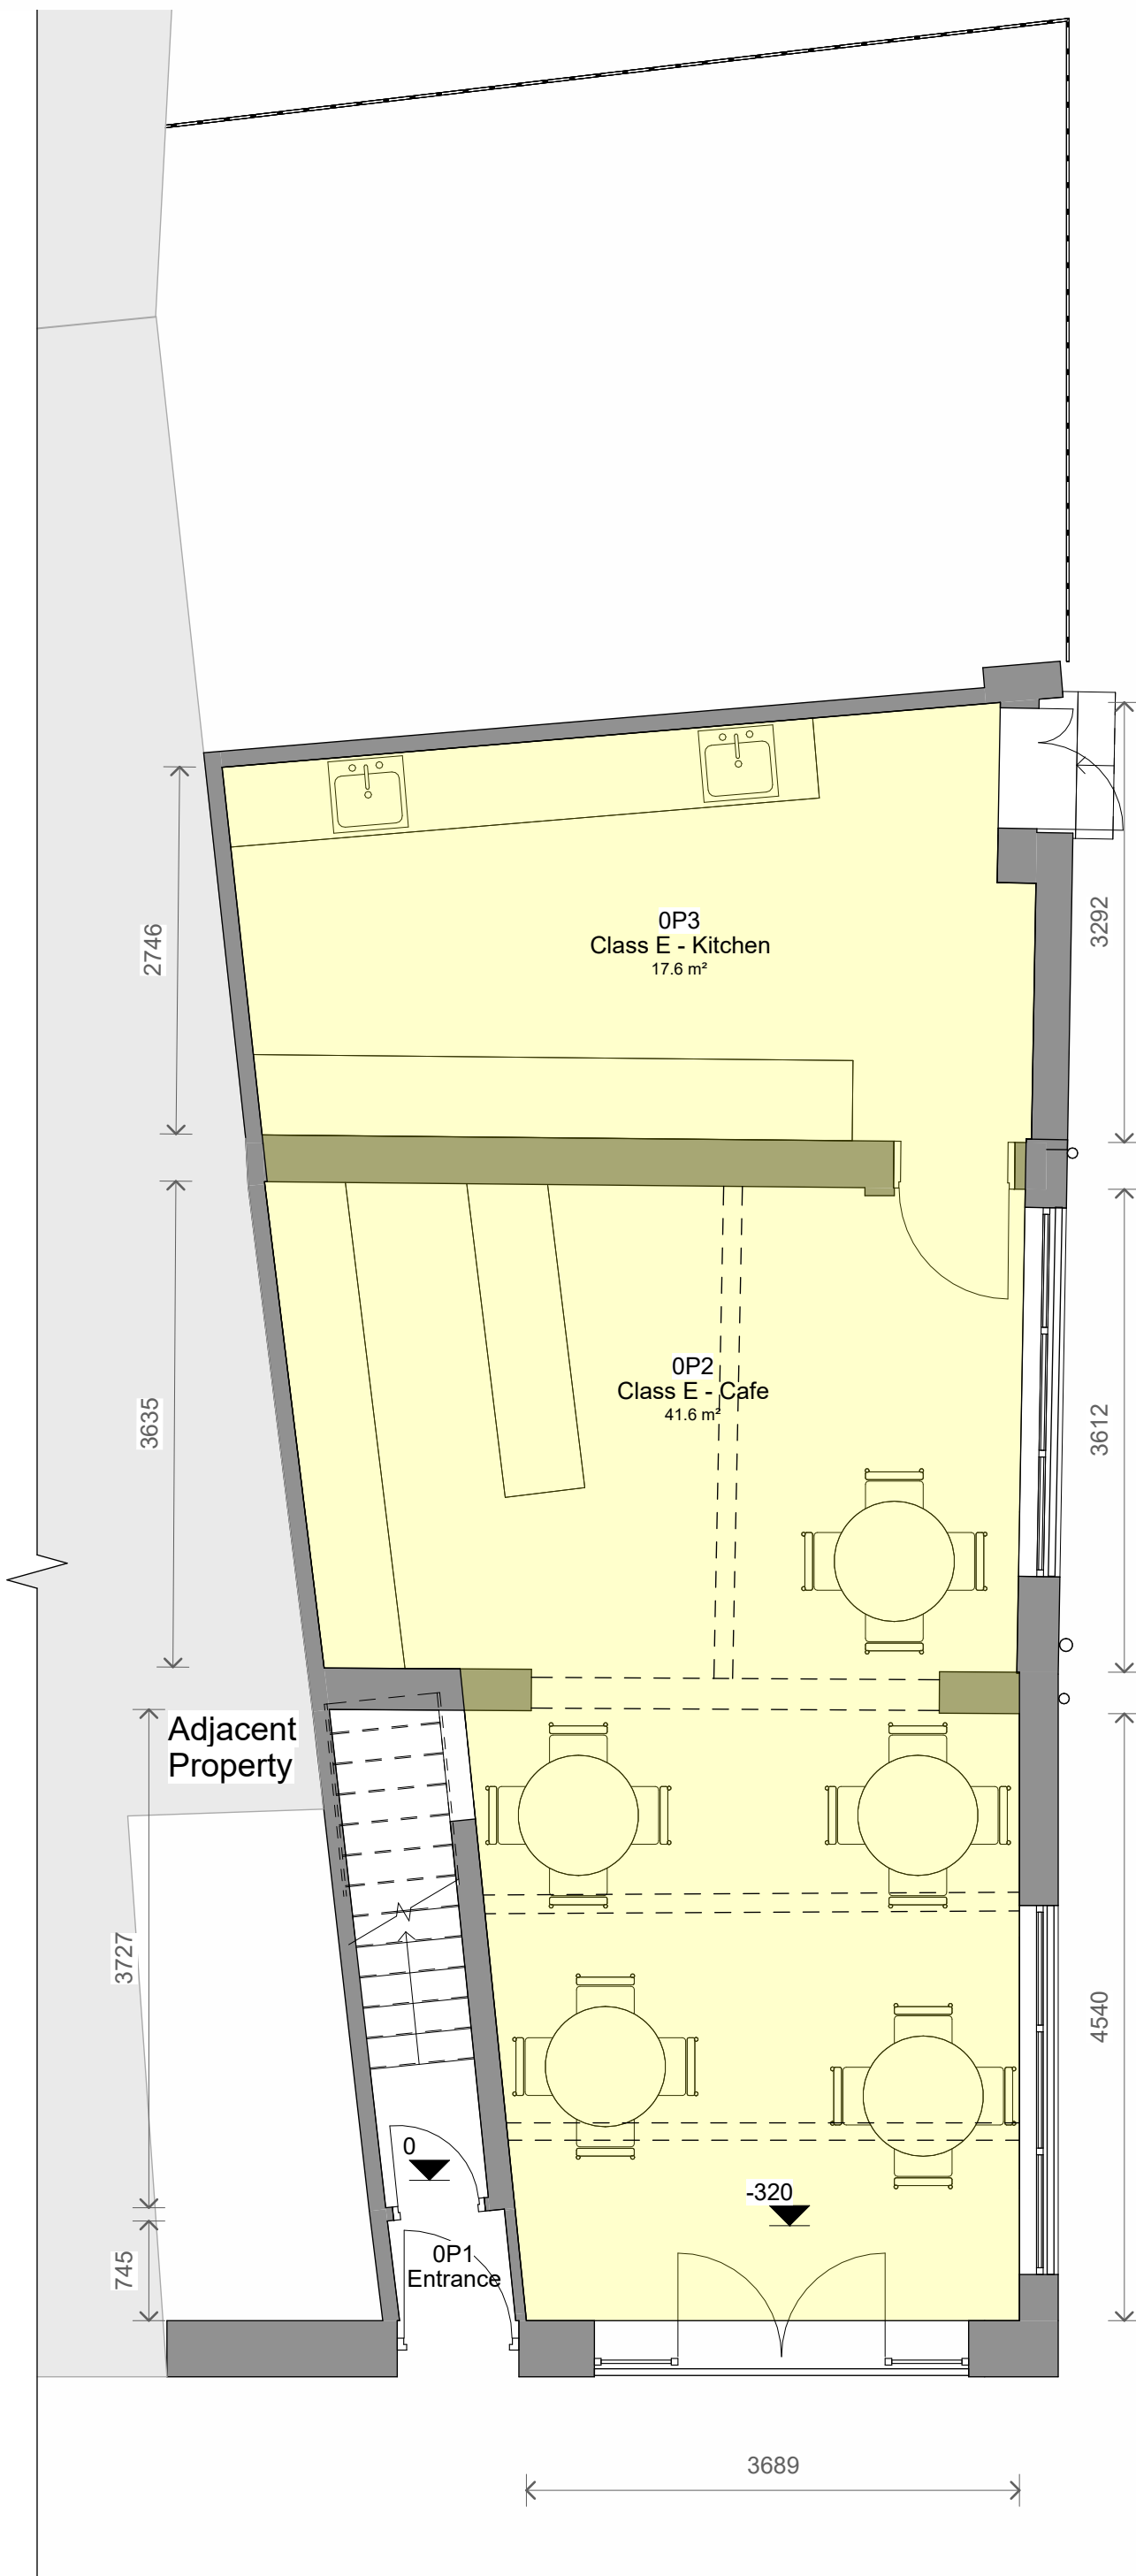


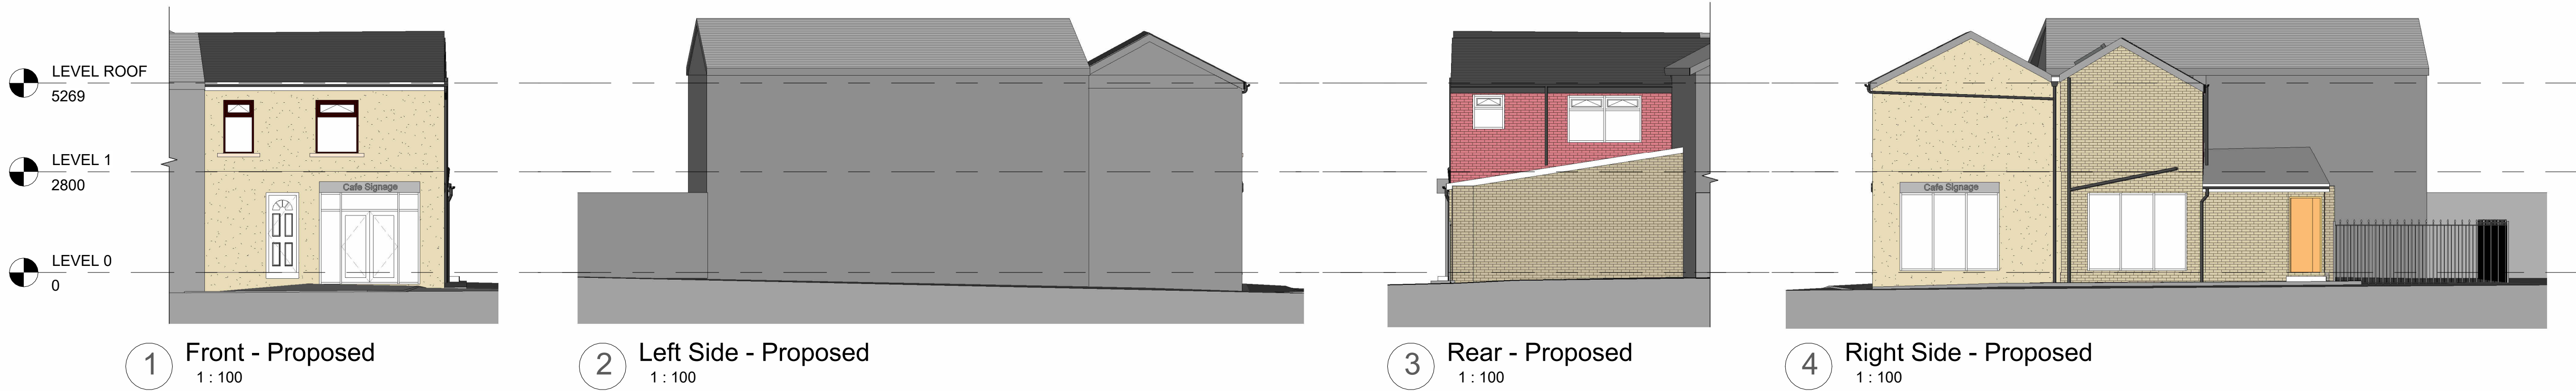

5 Level 0 - Proposed
1 : 50

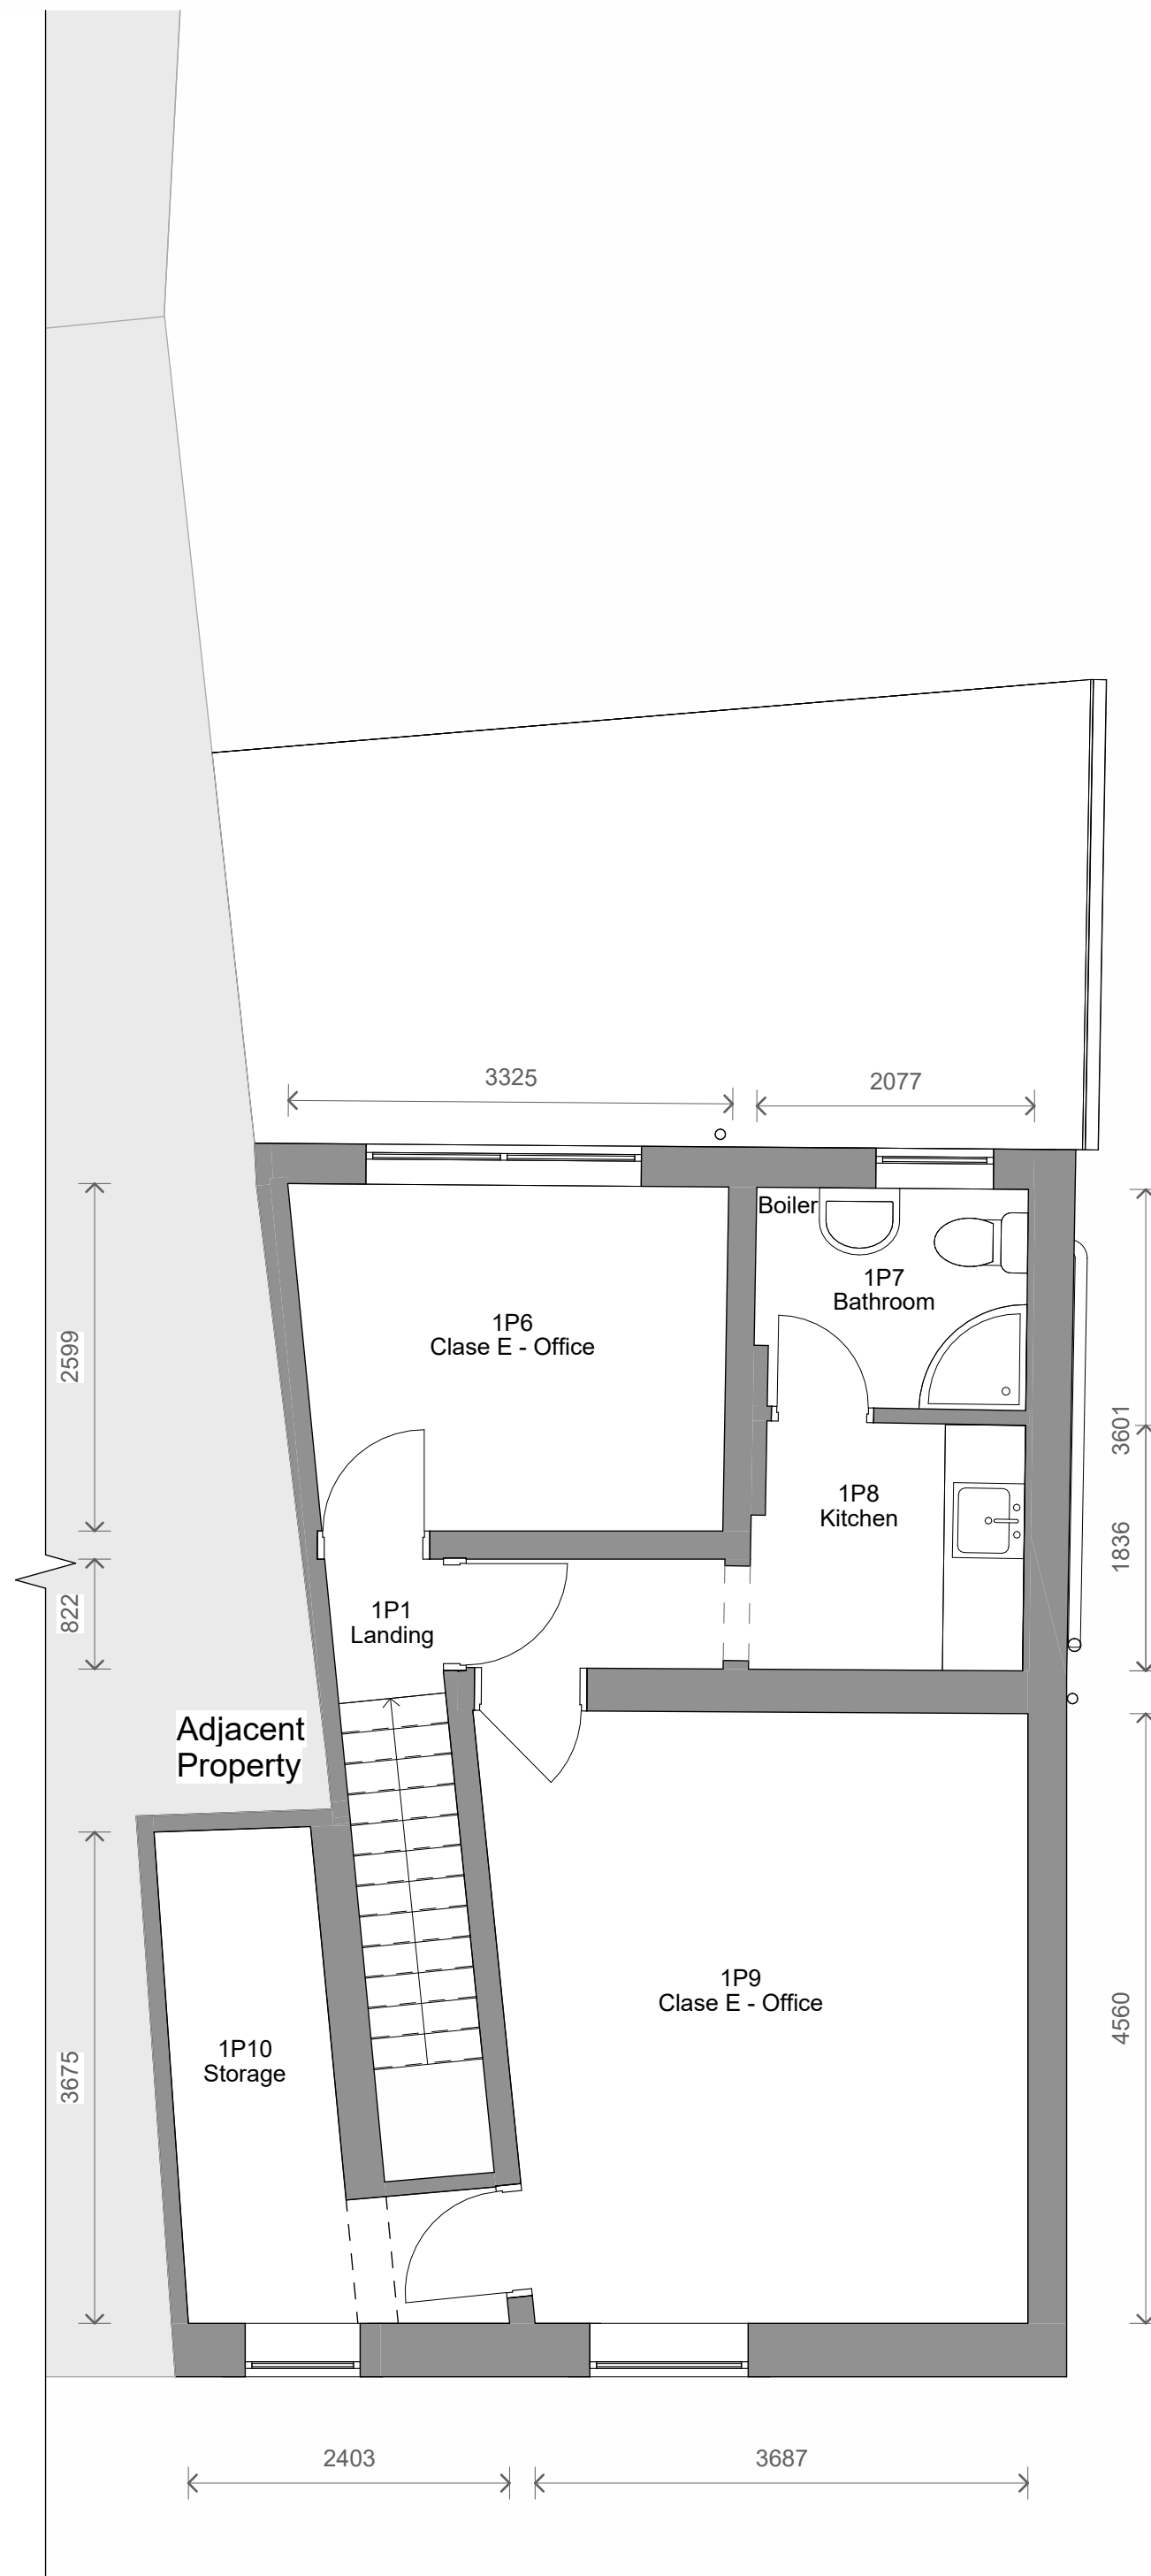


6 Level 1 - Proposed
1 : 50

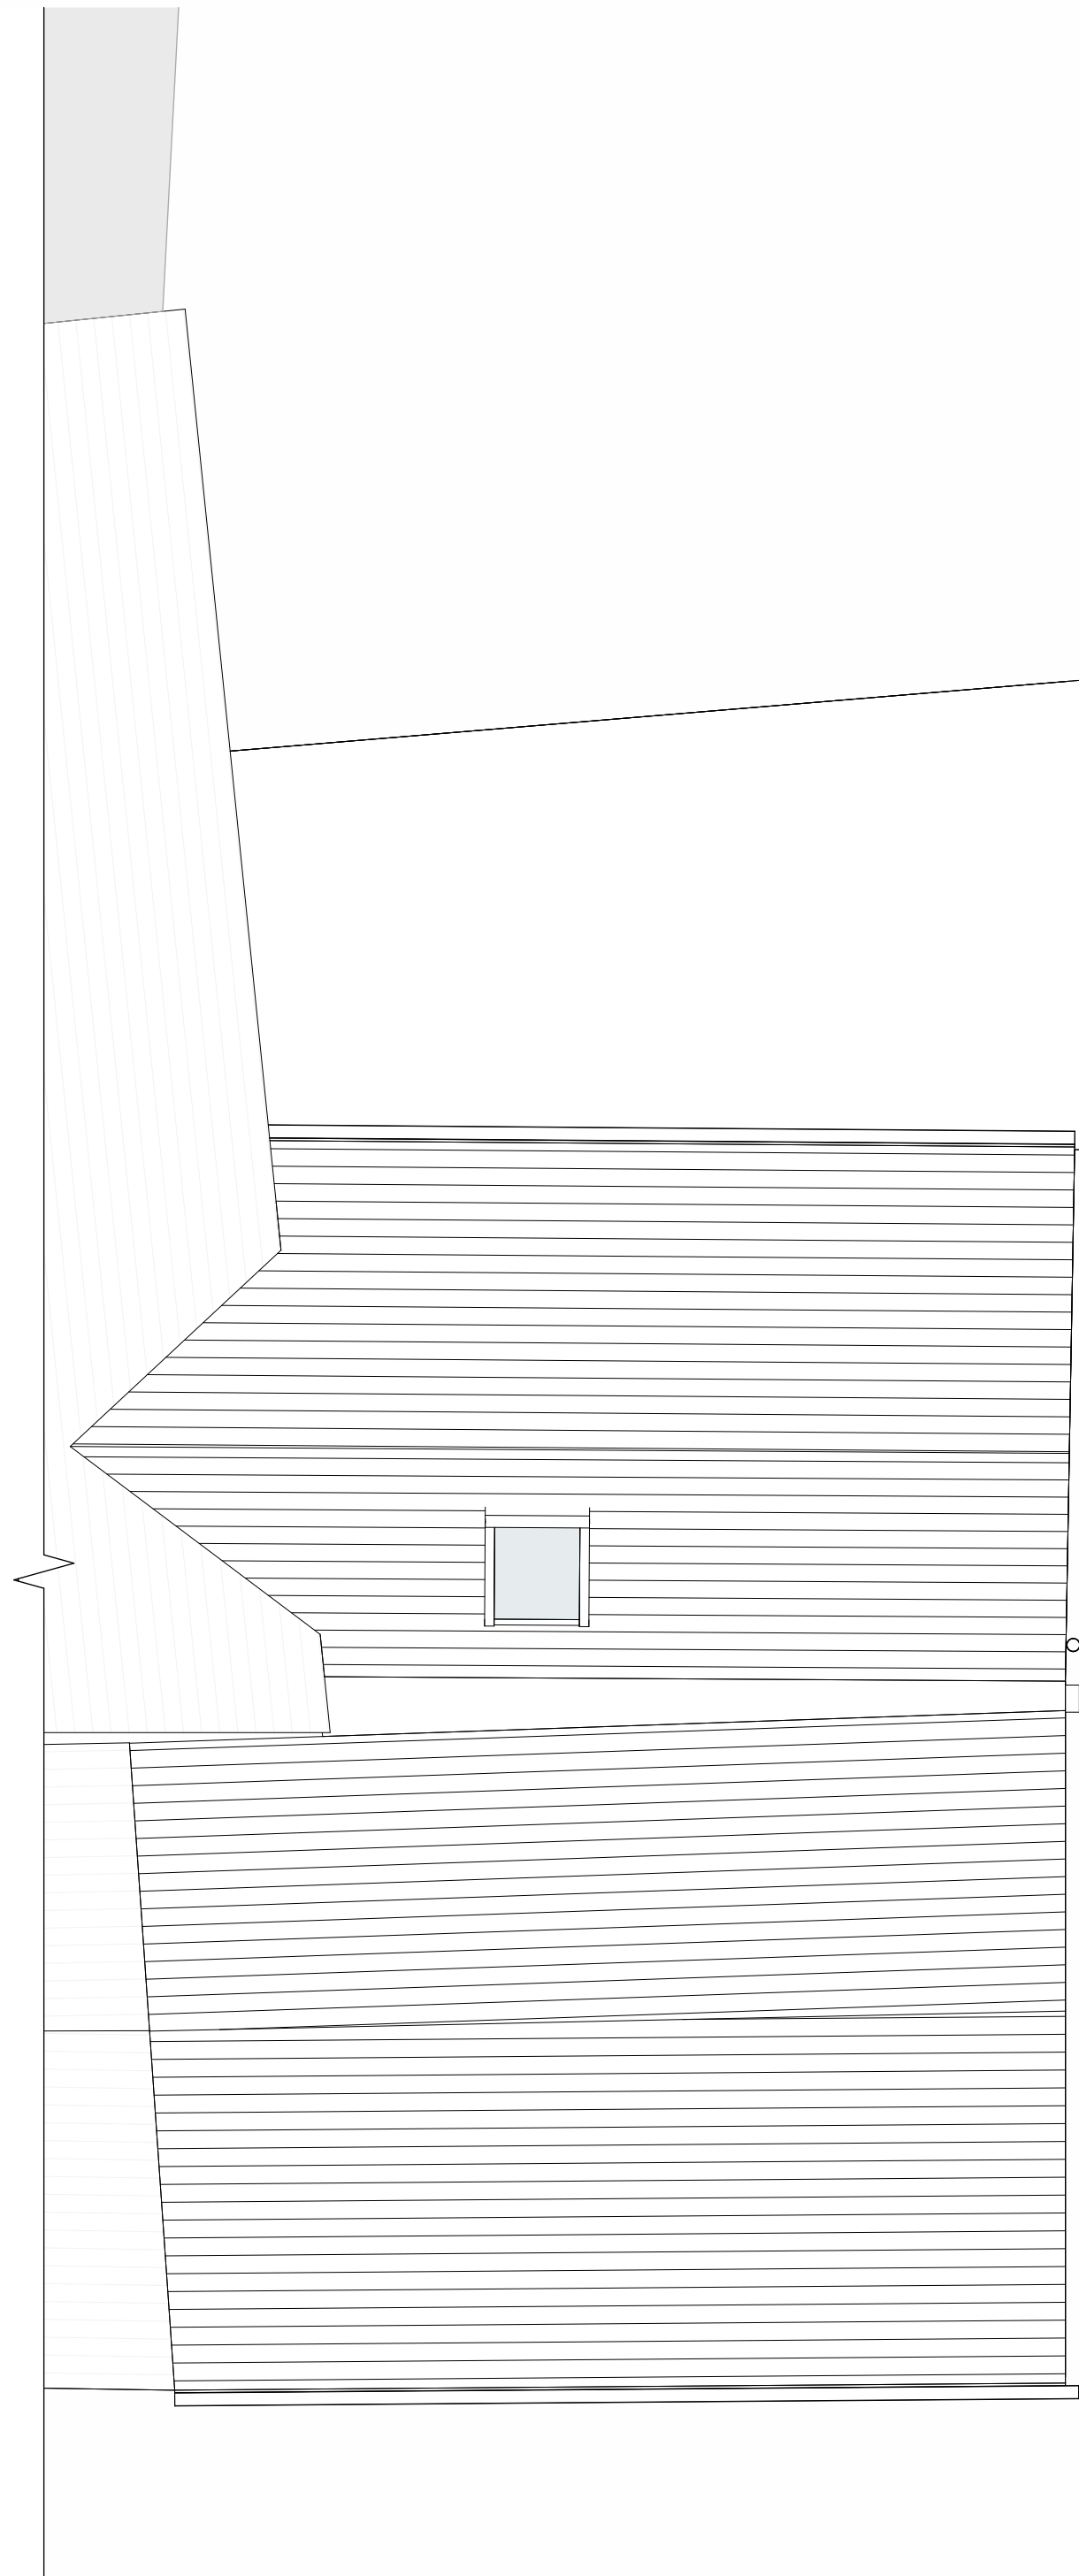

7 Level Roof - Proposed
1 : 50

Class E Cafe - 58m²

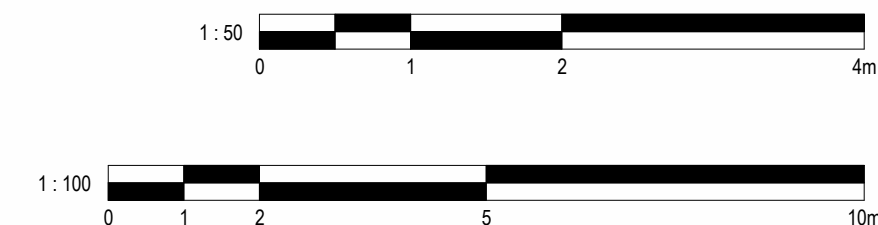

2	Revised Window	09/06/2026	CB
1	Window Added	08/06/2026	CB
No.	Description	Date	Initial

PROJECT		9a Milkstone Road		
TITLE		Proposed Plans and Elevations		
STATUS		DESIGN		
DRAWN BY	DATE			SCALE (@ A1)
JB	13/04/2026			As indicated
PROJECT NUMBER	DRAWING NUMBER	REV		
GSS26017.2	OP1	2		
GOLD SKETCH				
S T U D I O S				
www.goldsketch.co.uk		info@goldsketch.co.uk 0161 792 9595		
NOTES				
©COPYRIGHT - ALL RIGHTS RESERVED. THIS DRAWING AND ANY PARTS HEREOF ARE NOT TO BE REPRODUCED OR TRANSMITTED IN ANY FORM OR BY ANY MEANS, ELECTRONIC OR MECHANICAL, WITHOUT PERMISSION IN WRITING FROM GOLD SKETCH. ANY UNAUTHORIZED REPRODUCTION OR TRANSMISSION OF THIS DRAWING OR ANY PARTS HEREOF IS STRICTLY PROHIBITED. ALL DIMENSIONS ARE IN MILLIMETERS UNLESS OTHERWISE STATED.				