


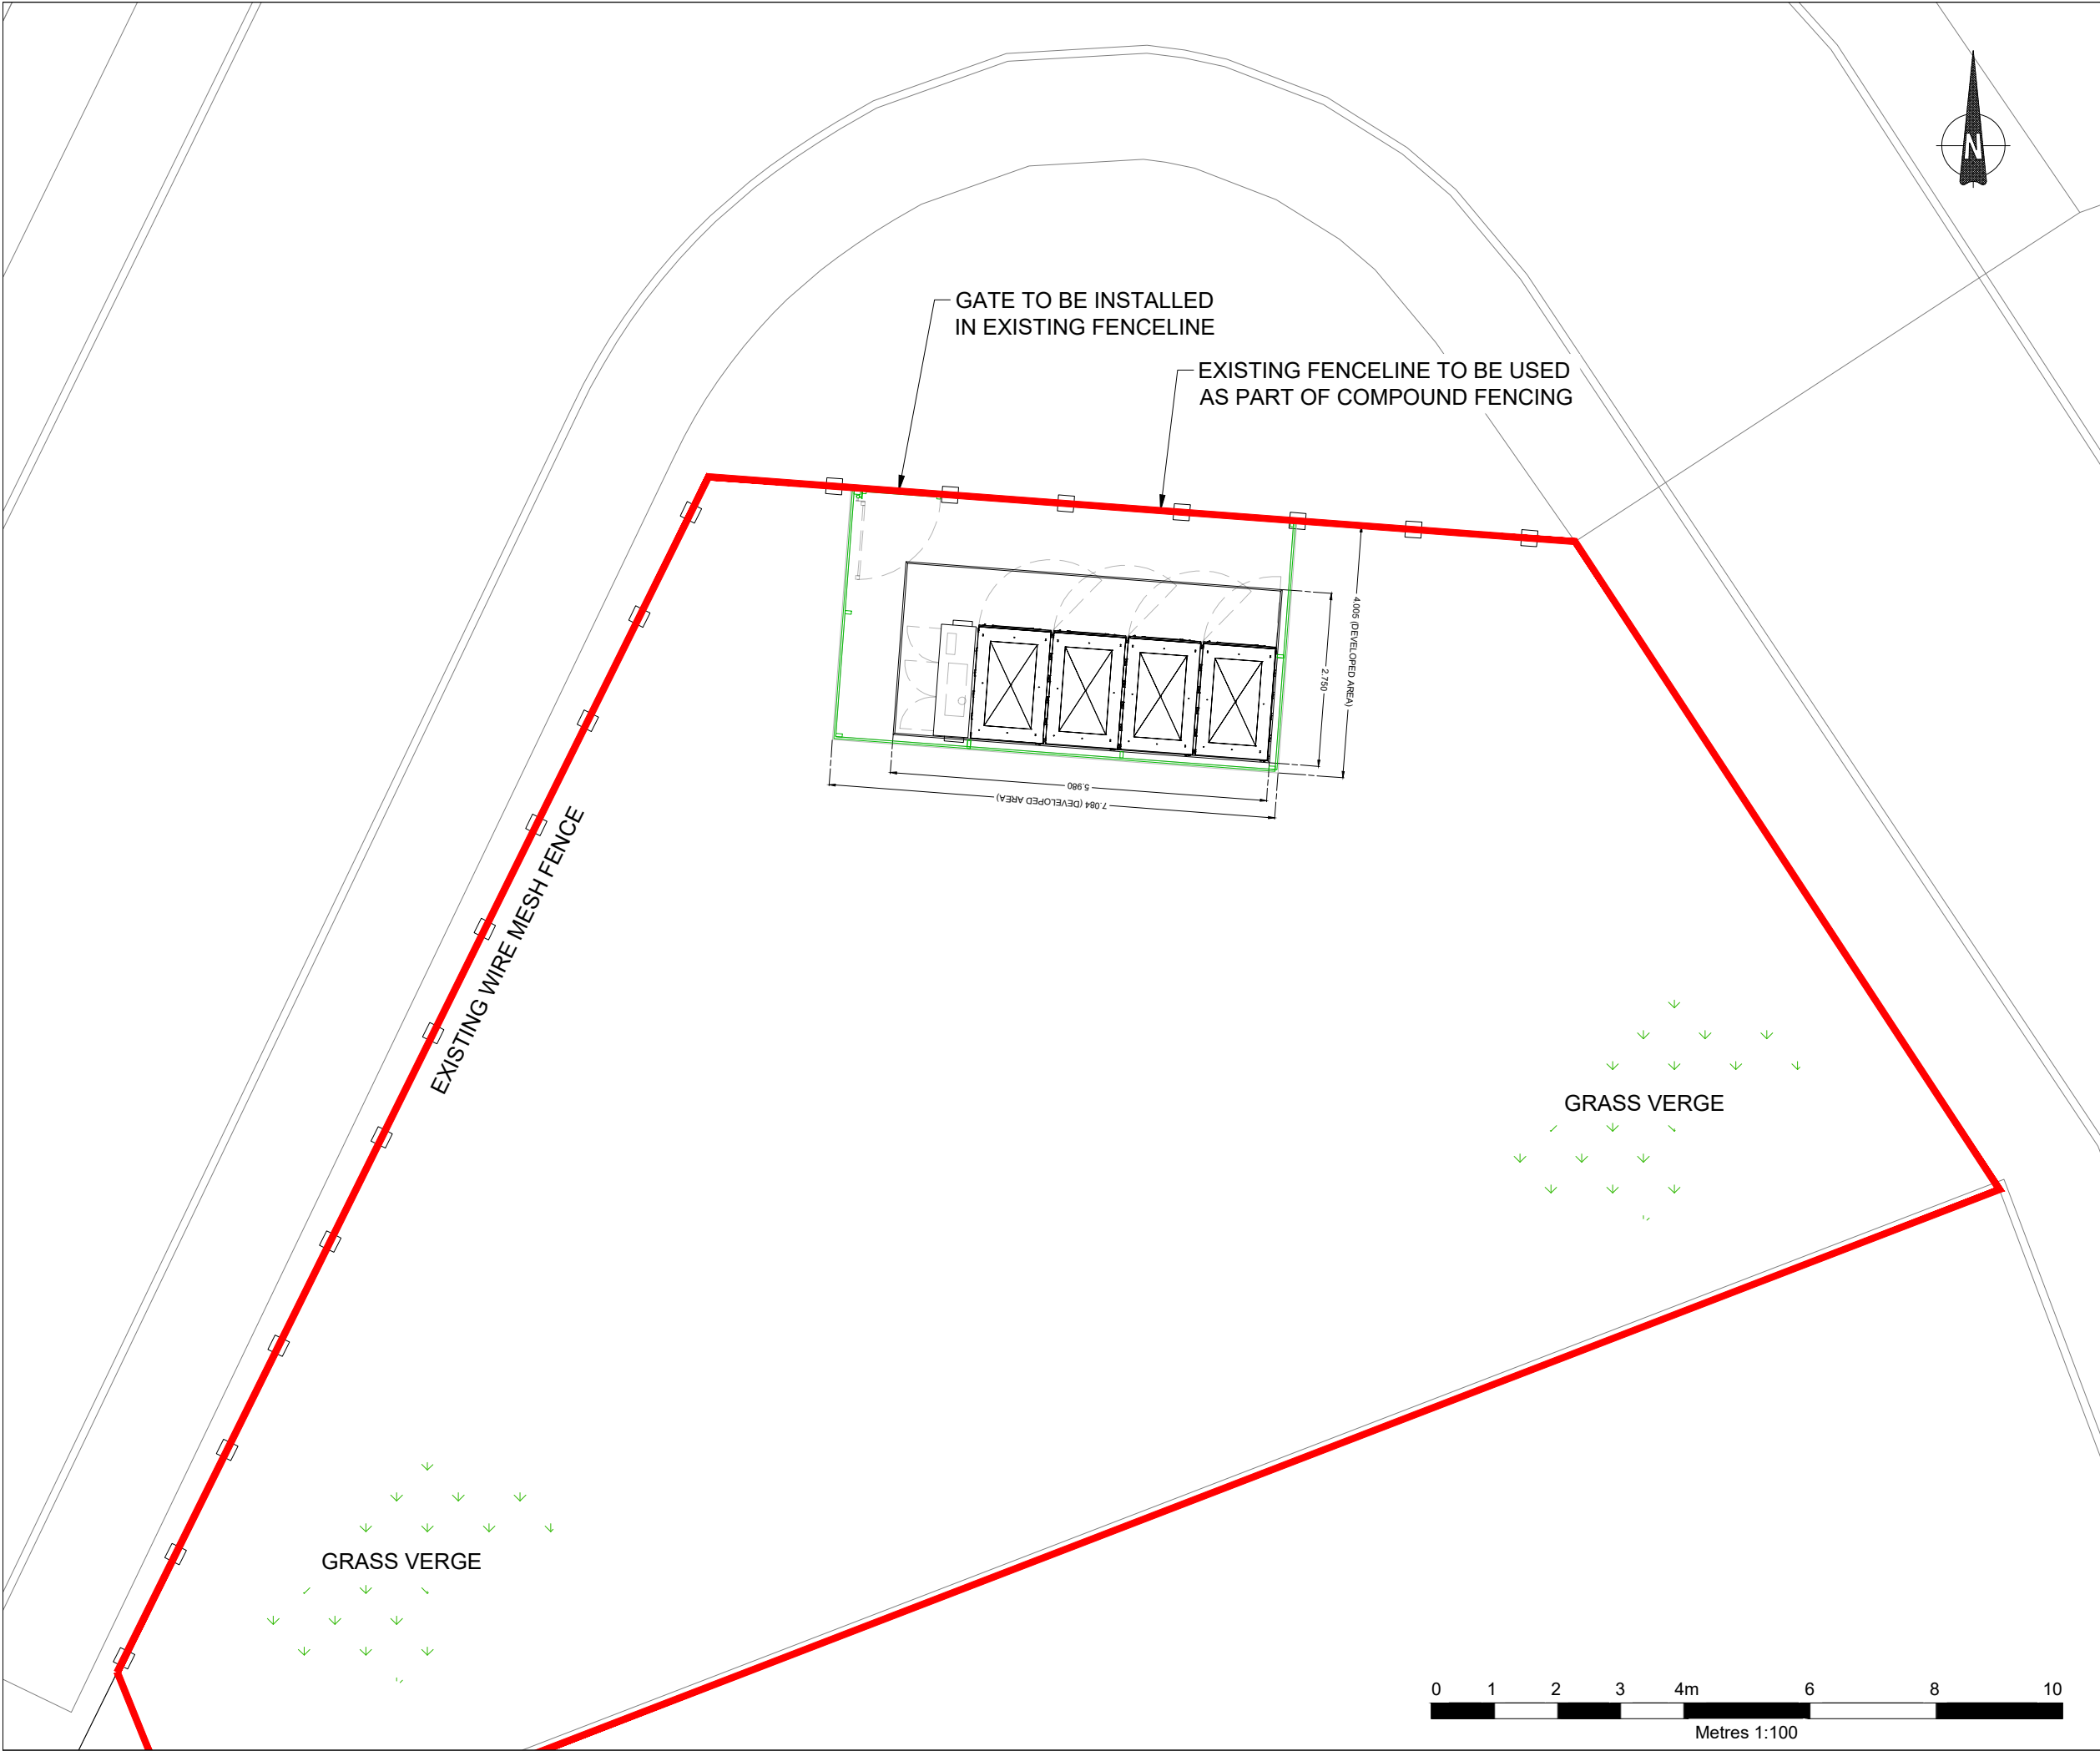

LEGEND

- SITE BOUNDARY
- FENCELINE
- BATTERY STORAGE CABINET
- GRID INTERFACE CABINET
- CONCRETE SLAB

NOTES

1. SITE AREA: 367m²

A	05/06/26	PRELIMINARY ISSUE
REV.	DATE	DESCRIPTION

BATTERY BOX

amp AMP CLEAN ENERGY
20 RED LION ST
LONDON
W1CR 4PS

SITE NAME
CROWN TOP BOX

SITE REFERENCE
BB-04101

SITE ADDRESS
UNIT 7 CROWN BUSINESS PARK COWM TOP
LANE, ROCHDALE, OL11 2PU

DRAWING TITLE
02 LAYOUT PLAN

SCALE	1:100 @ A3	DATE	05/06/26	REV	A
-------	------------	------	----------	-----	---