


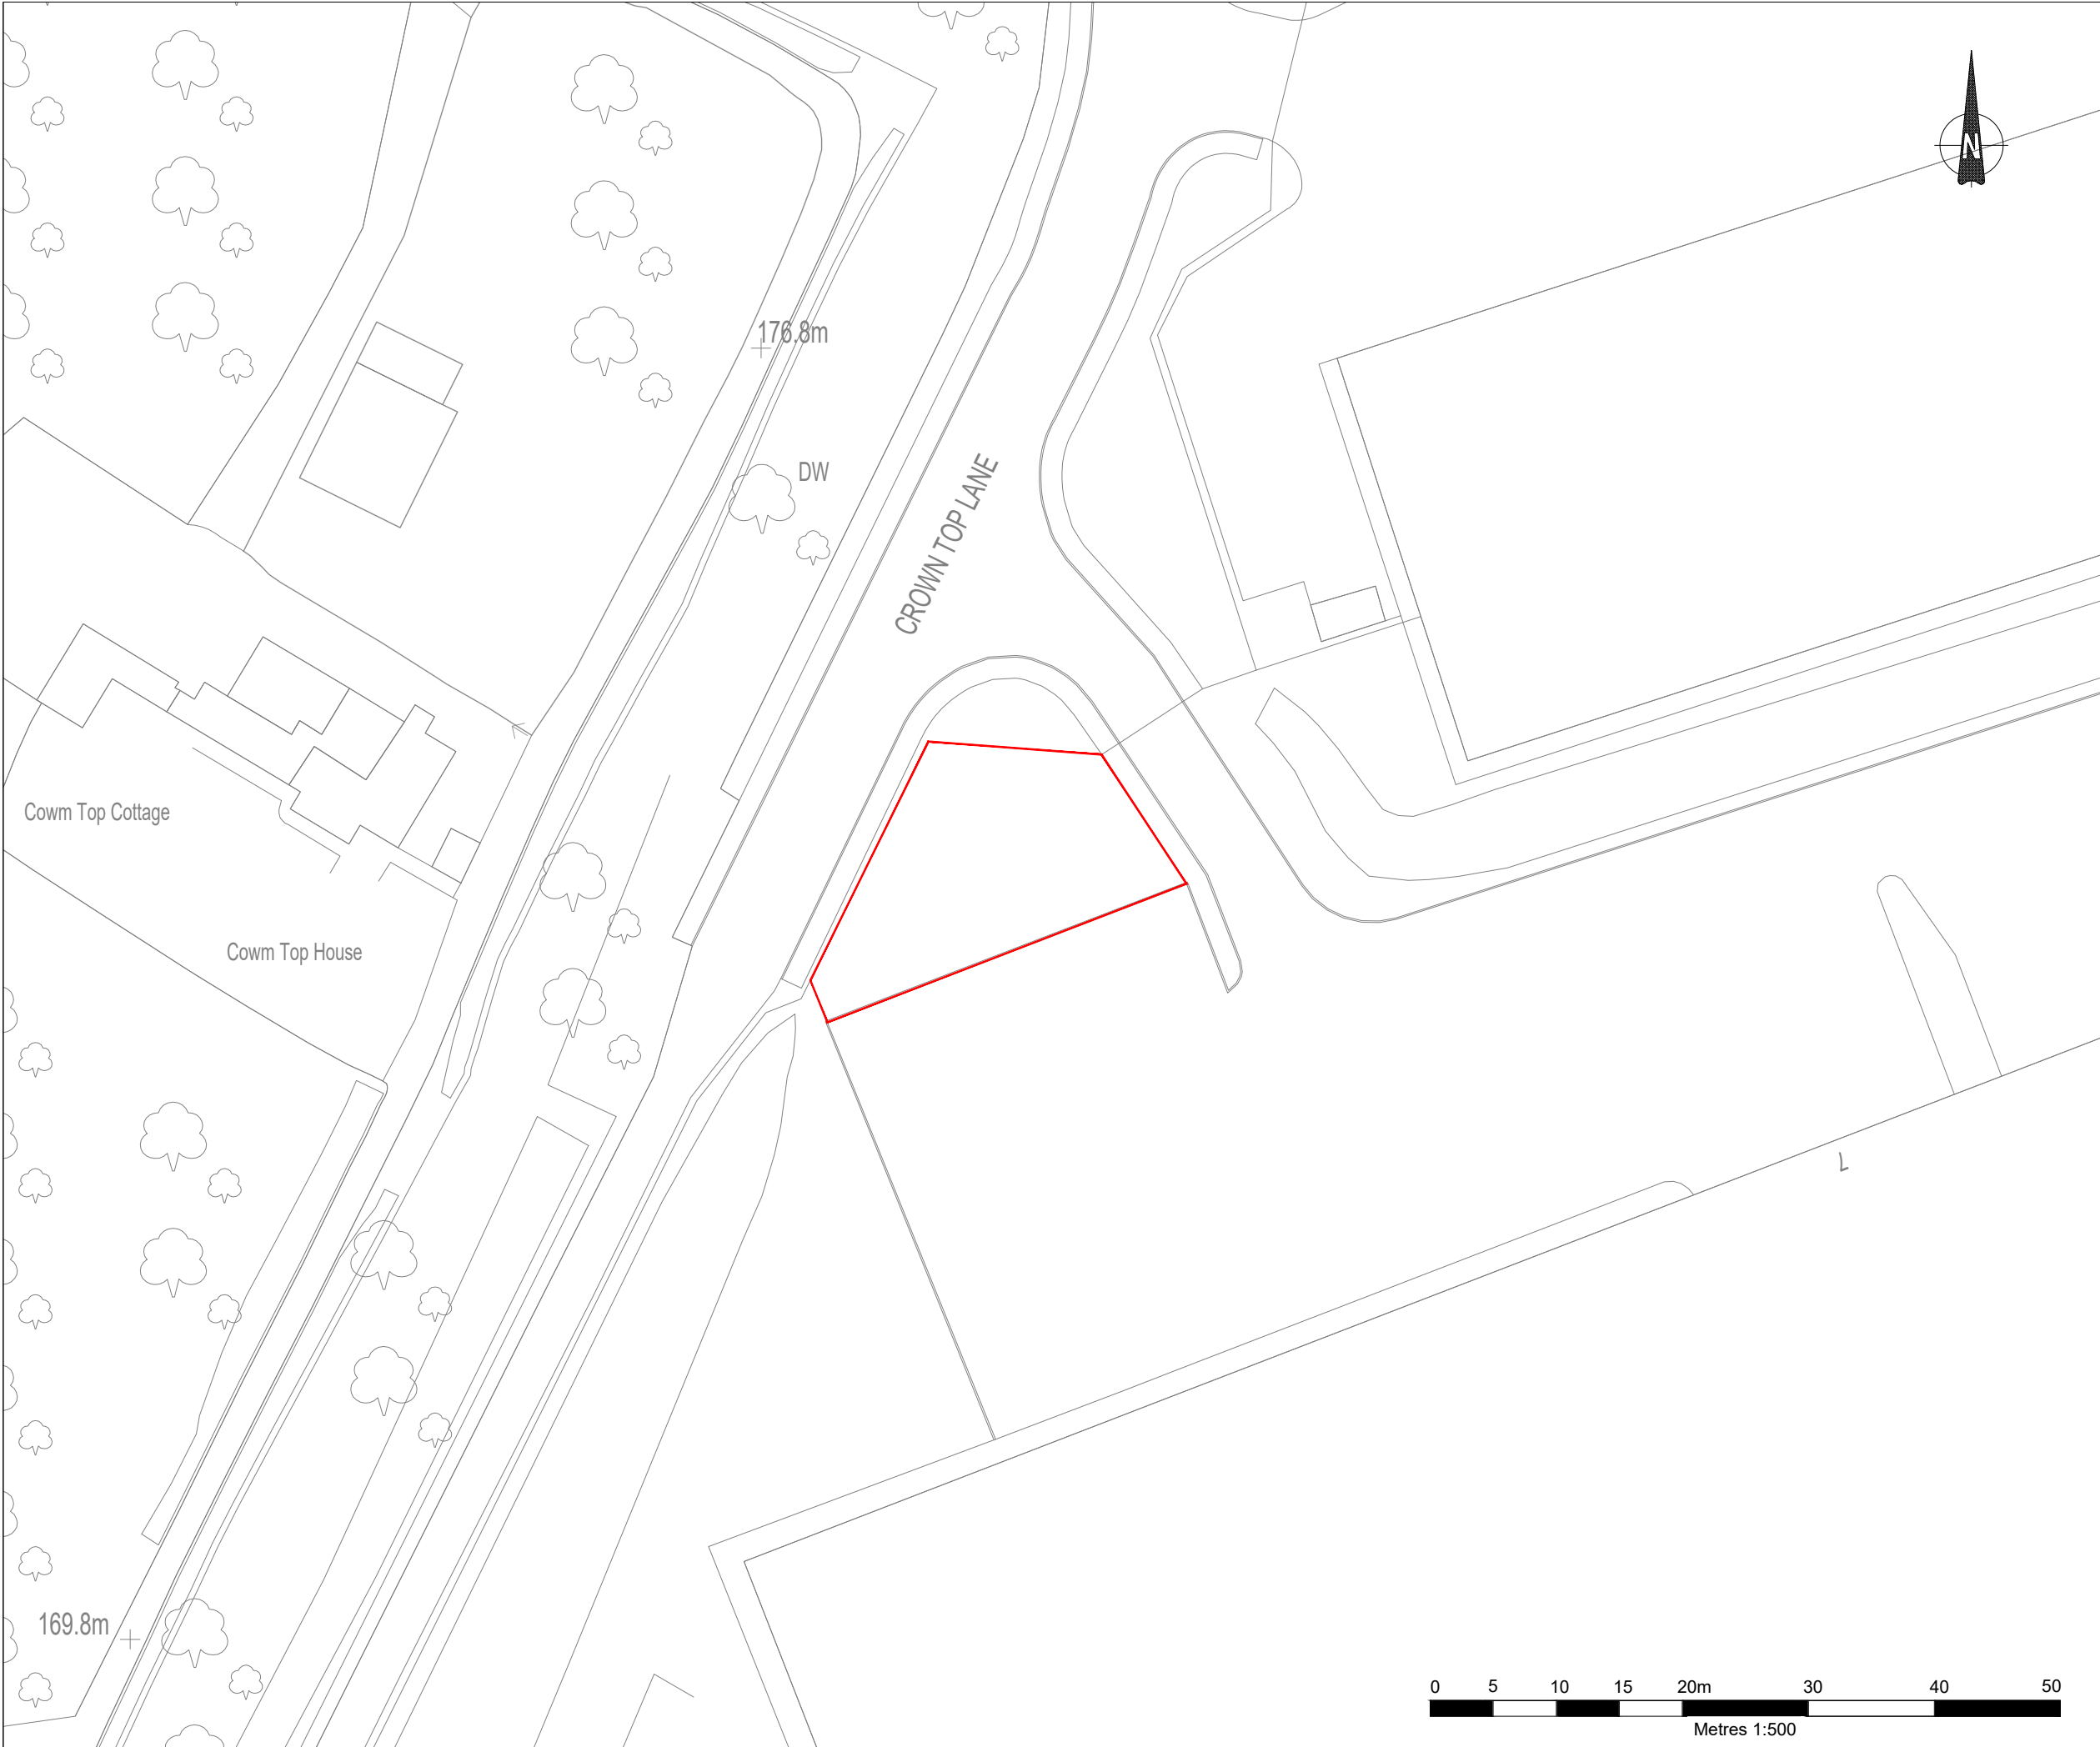

LEGEND

SITE BOUNDARY

NOTES

1. SITE AREA: 367m²

A	05/06/26	PRELIMINARY ISSUE
REV.	DATE	DESCRIPTION

BATTERY BOX

AMP CLEAN ENERGY
20 RED LION ST
LONDON
W1CR 4PS

SITE NAME

CROWN TOP BOX

SITE REFERENCE

BB-04101

SITE ADDRESS

UNIT 7 CROWN BUSINESS PARK COWM TOP LANE, ROCHDALE, OL11 2PU

DRAWING TITLE

01 LOCATION PLAN

SCALE	1:500 @ A3	DATE	05/06/26	REV	A
-------	------------	------	----------	-----	---