





4 Front - Proposed
1 : 100

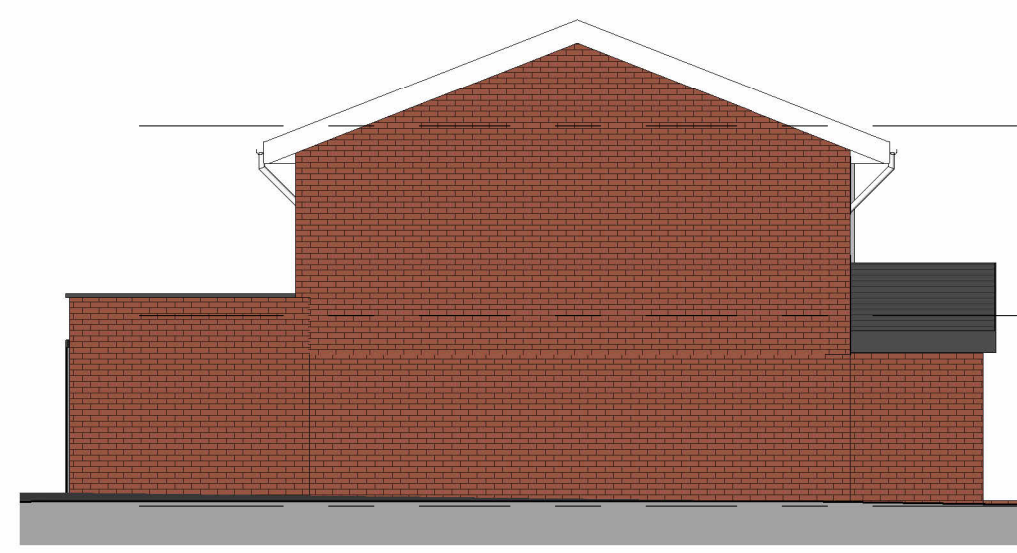


5 Left Side - Proposed
1 : 100




6 Rear - Proposed
1 : 100

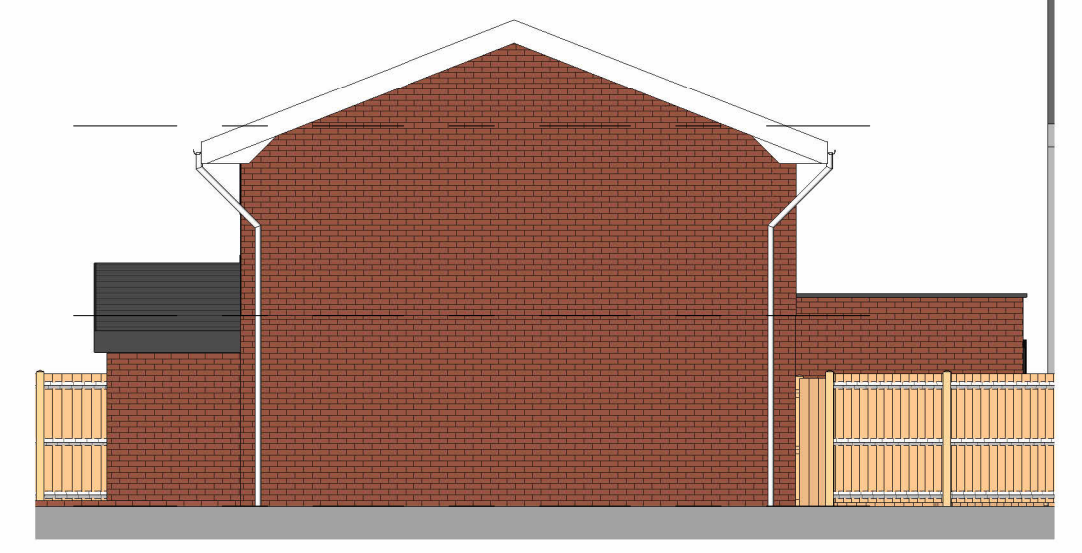

7 Right Side - Proposed
1 : 100

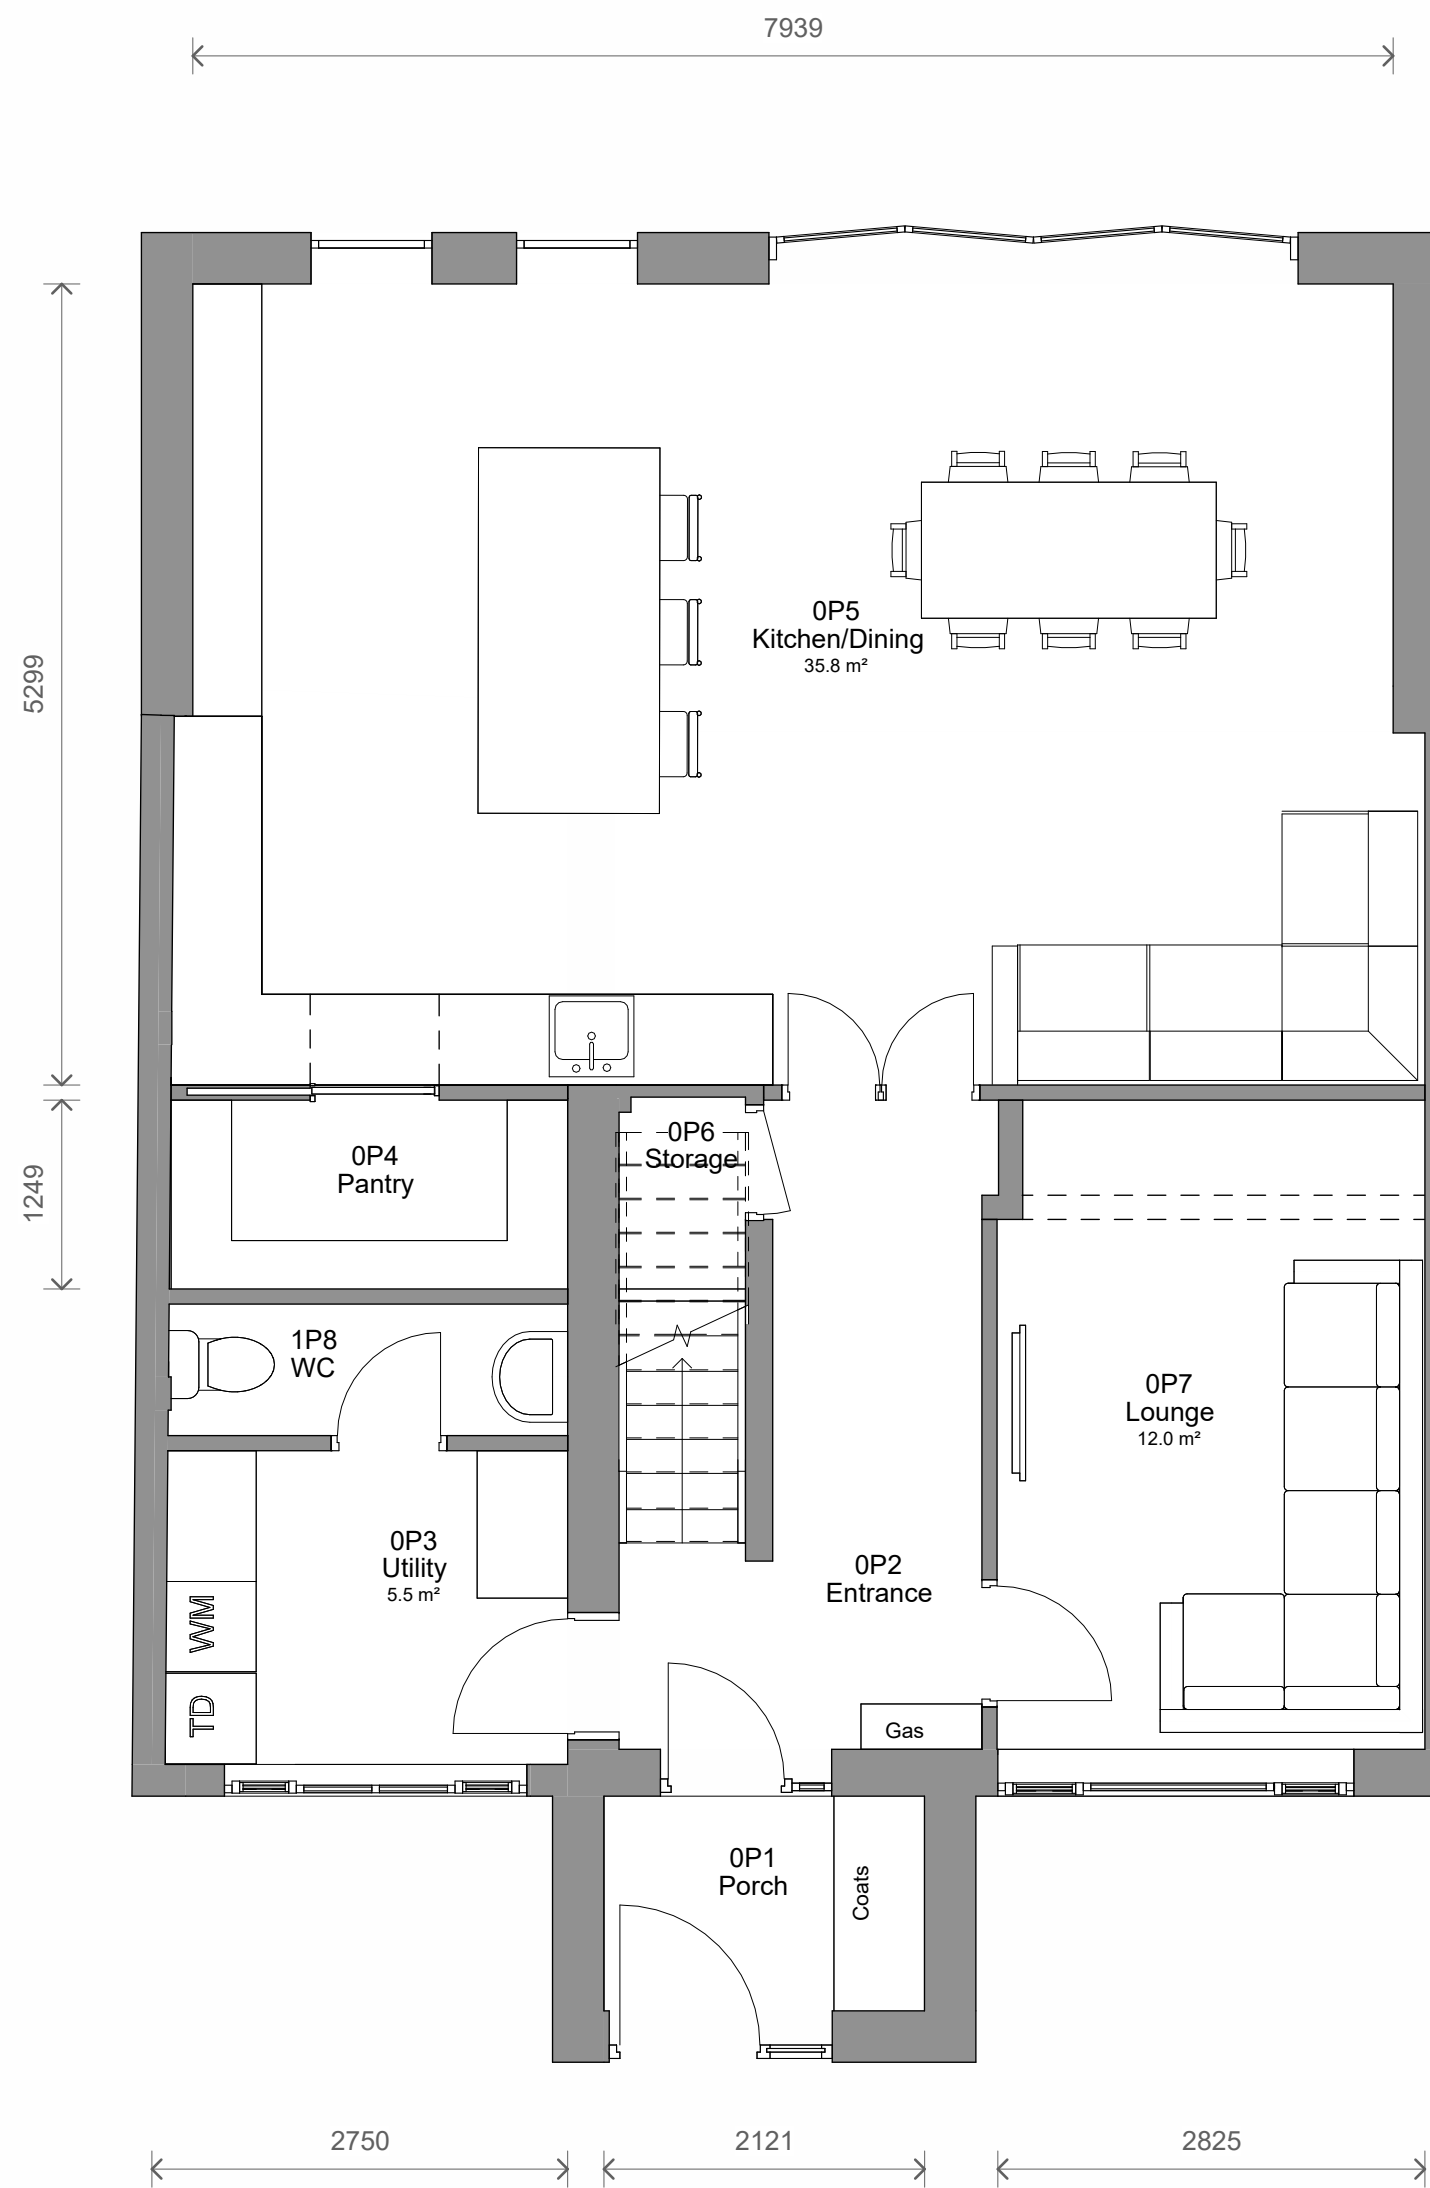


1 Level 0 - Proposed
1 : 50

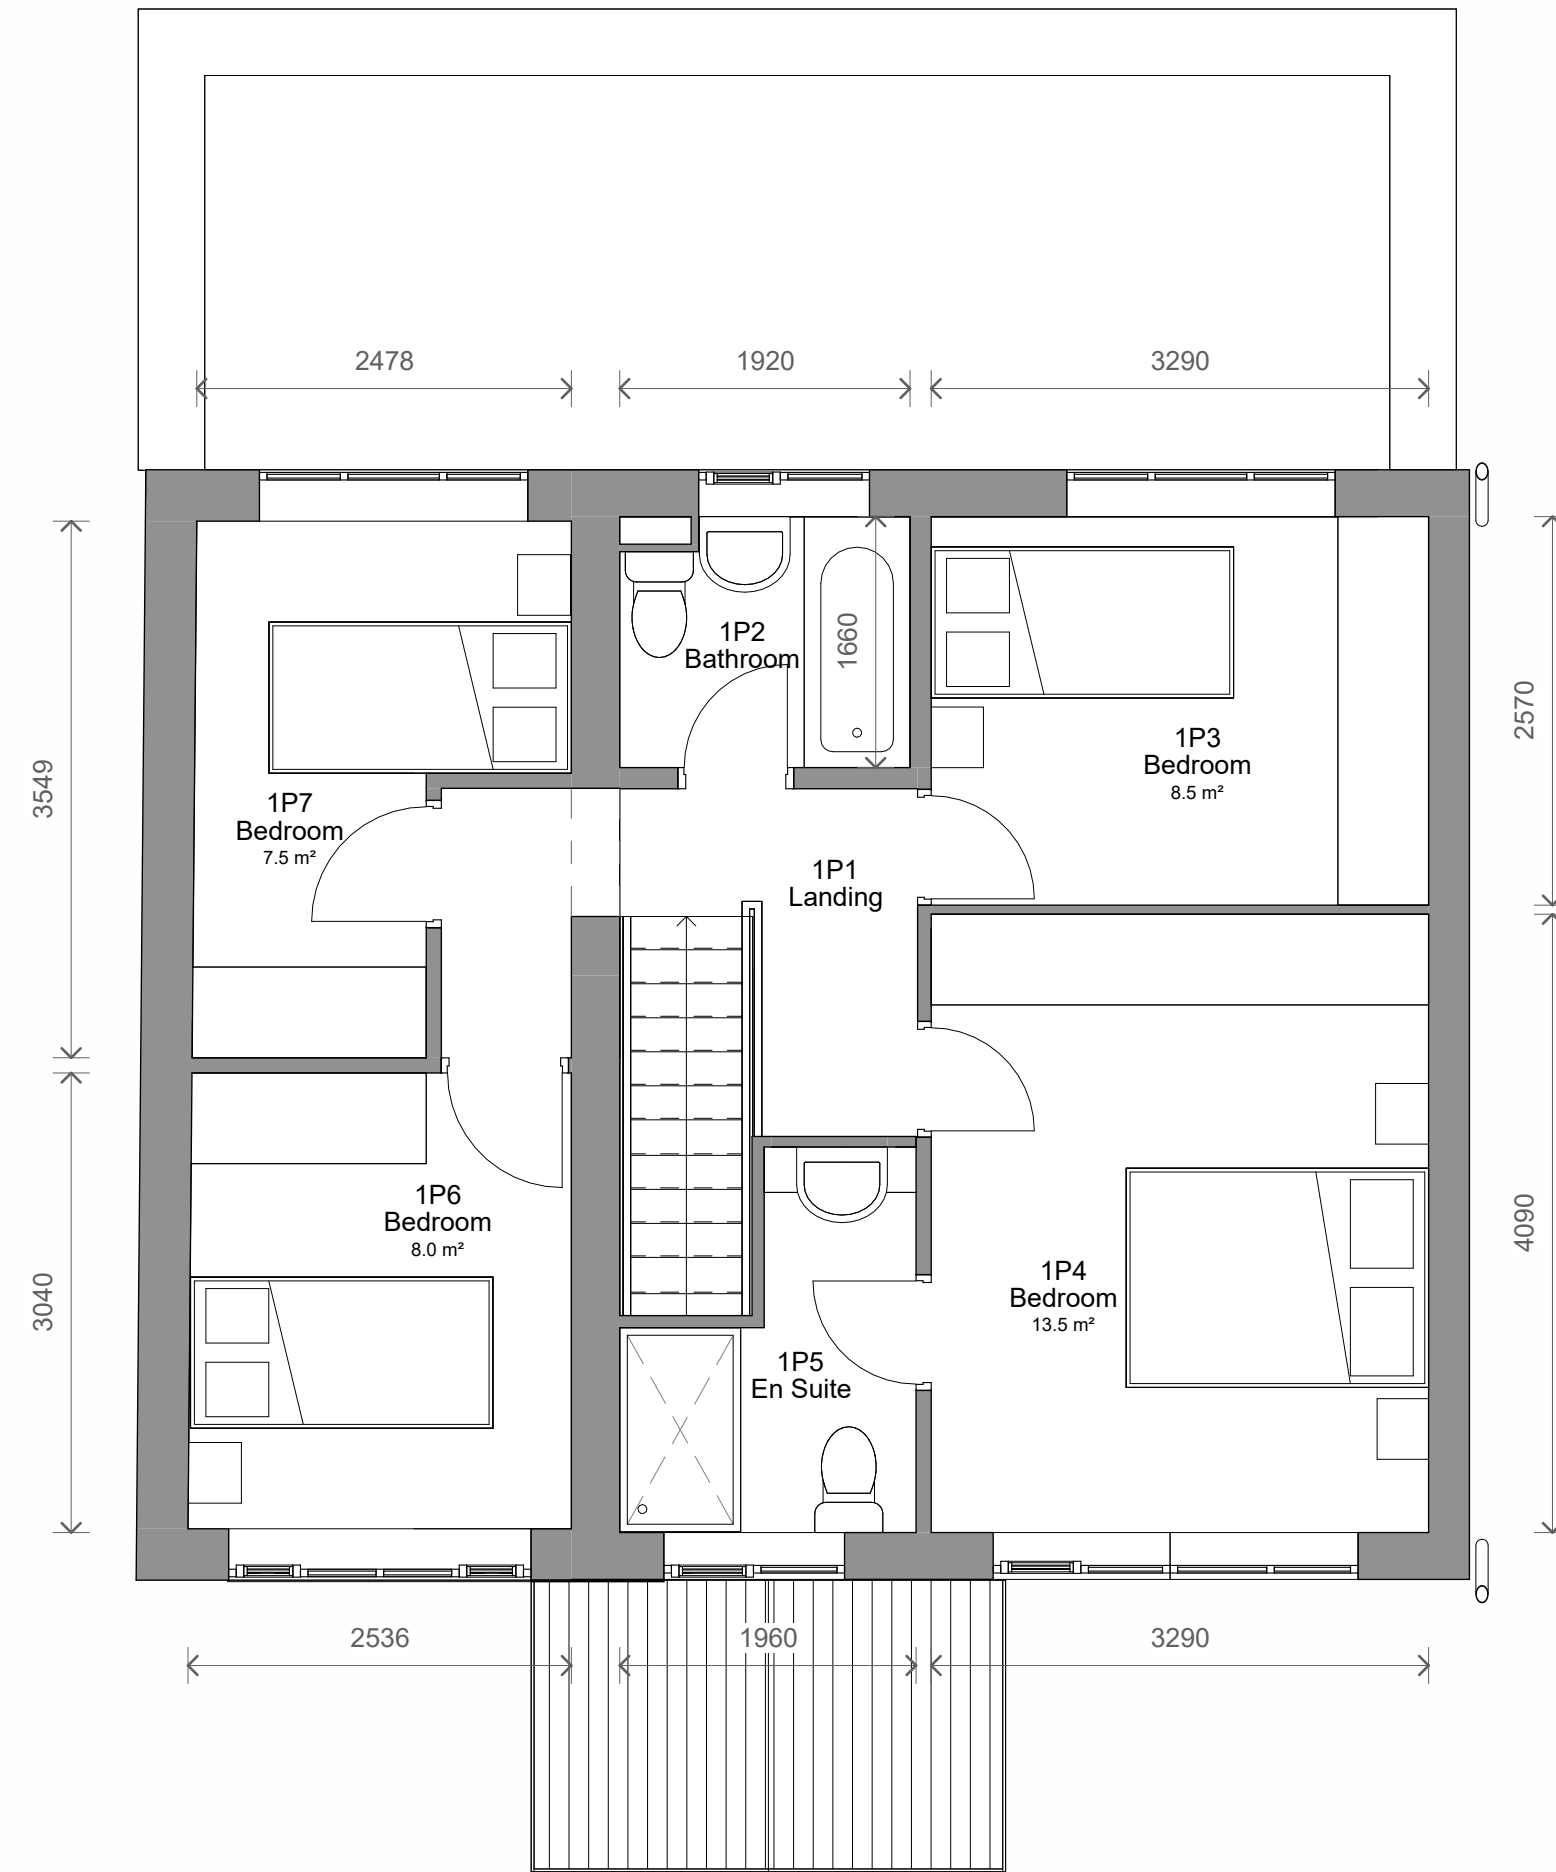

2 Level 1 - Proposed
1 : 50



3 Level Roof - Proposed
1 : 50

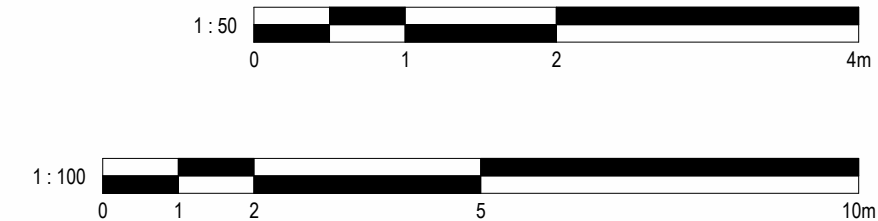

1 Revised Plans 04/06/2026 CB
No. Description Date Initial

PROJECT
94 Andover Avenue

TITLE
Proposed Plans and Elevations

STATUS
DESIGN

DRAWN BY DATE SCALE (@ A1)
CB 21/05/2026 As indicated

PROJECT NUMBER DRAWING NUMBER REV
GSS26086.1 OP1 1

GOLD SKETCH
S T U D I O S
www.goldsketch.co.uk info@goldsketch.co.uk 0161 792 9595

NOTES
© COPYRIGHT - ALL RIGHTS RESERVED.
THIS DRAWING MUST NOT BE REPRODUCED WITHOUT PRIOR WRITTEN CONSENT.
DRAWING TO BE USED FOR THE STATUS INDICATED ONLY.
ALL DIMENSIONS AND SETTING OUT SHALL BE CHECKED AND CONFIRMED ON SITE. ANY DISCREPANCIES TO BE REPORTED TO THE
DESIGNER IMMEDIATELY. THE DESIGNER SHALL BE RESPONSIBLE FOR THE ACCURACY OF THE INFORMATION PROVIDED.
LEGISLATION RELEVANT CODES OF PRACTICE AND BRITISH STANDARDS. ALL DIMENSIONS ON THIS DRAWING ARE IN MILLIMETRES UNLESS
OTHERWISE STATED.