




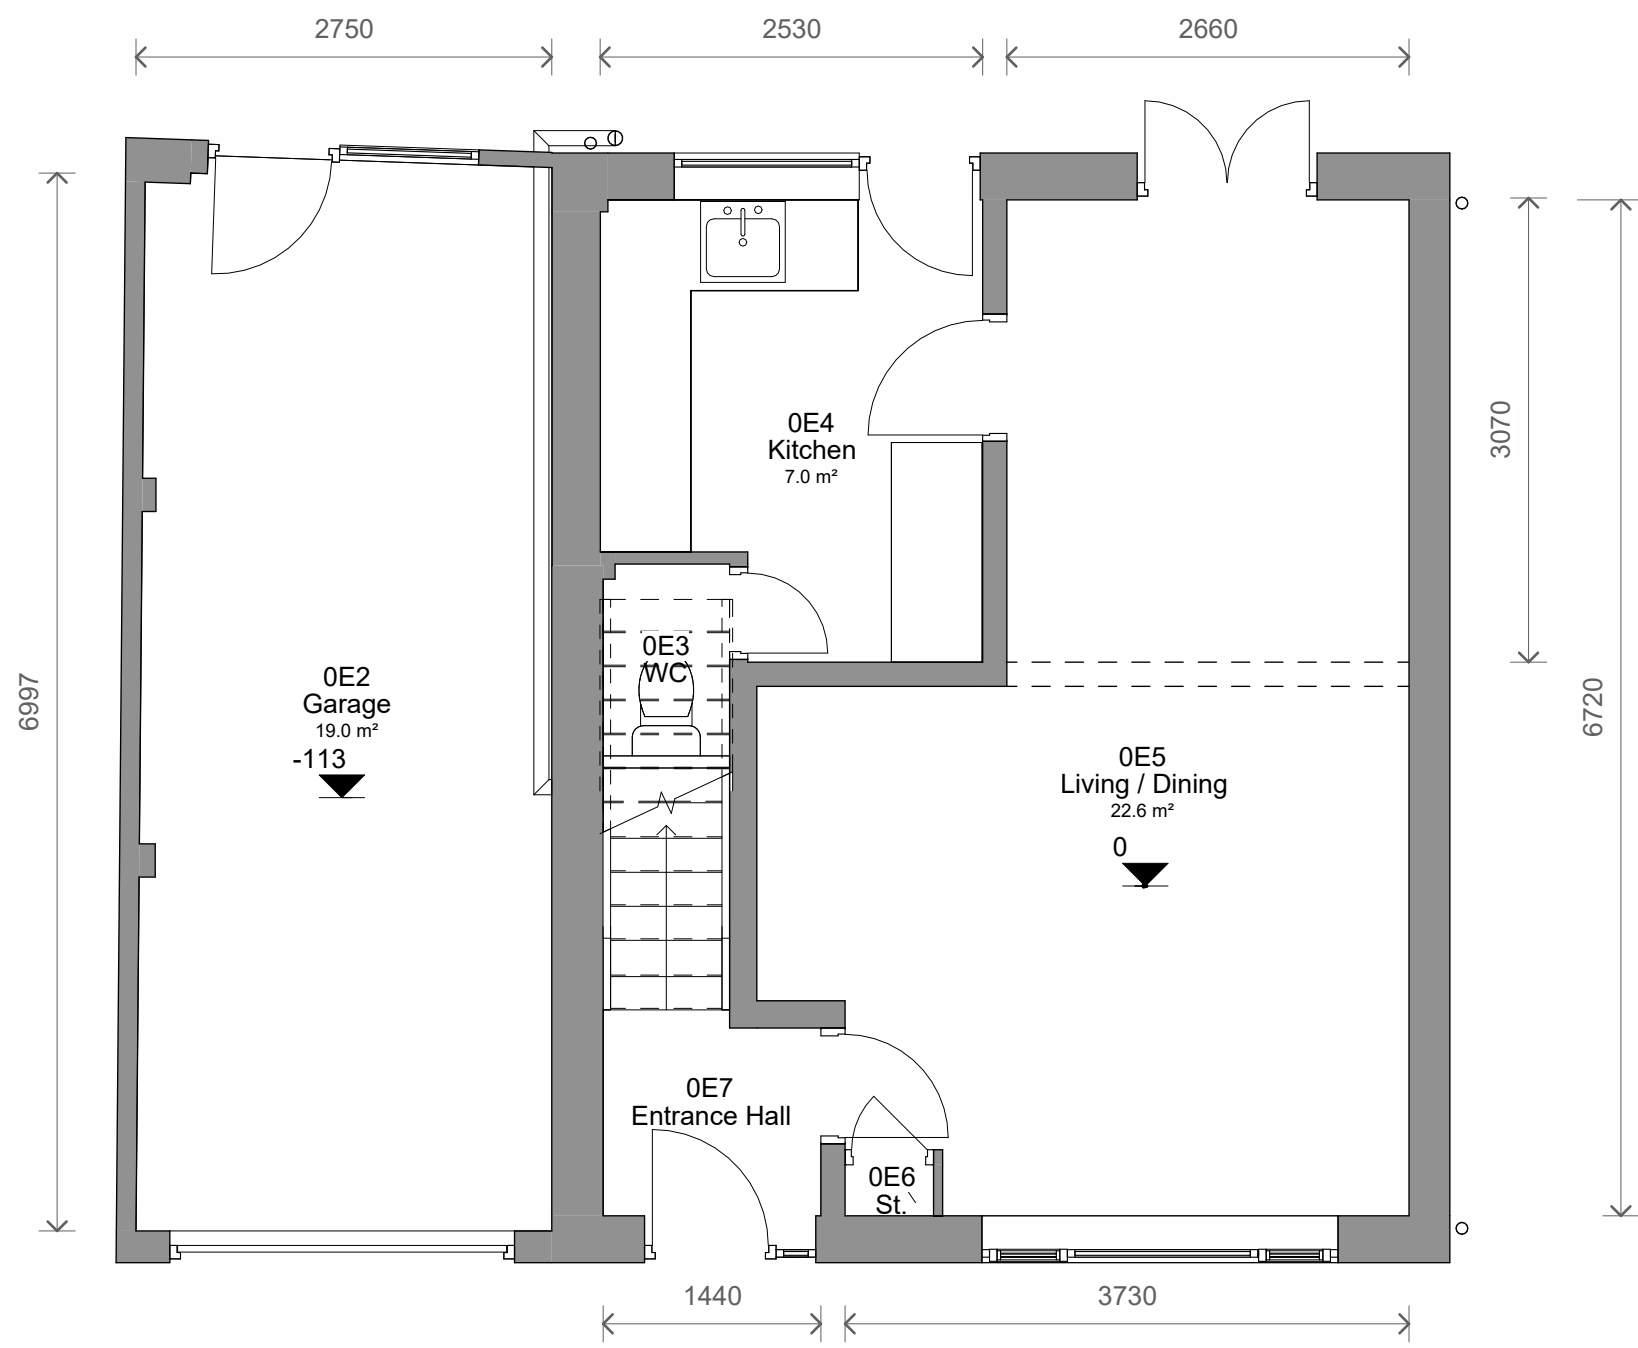

1 Level 0 - Existing
1 : 50

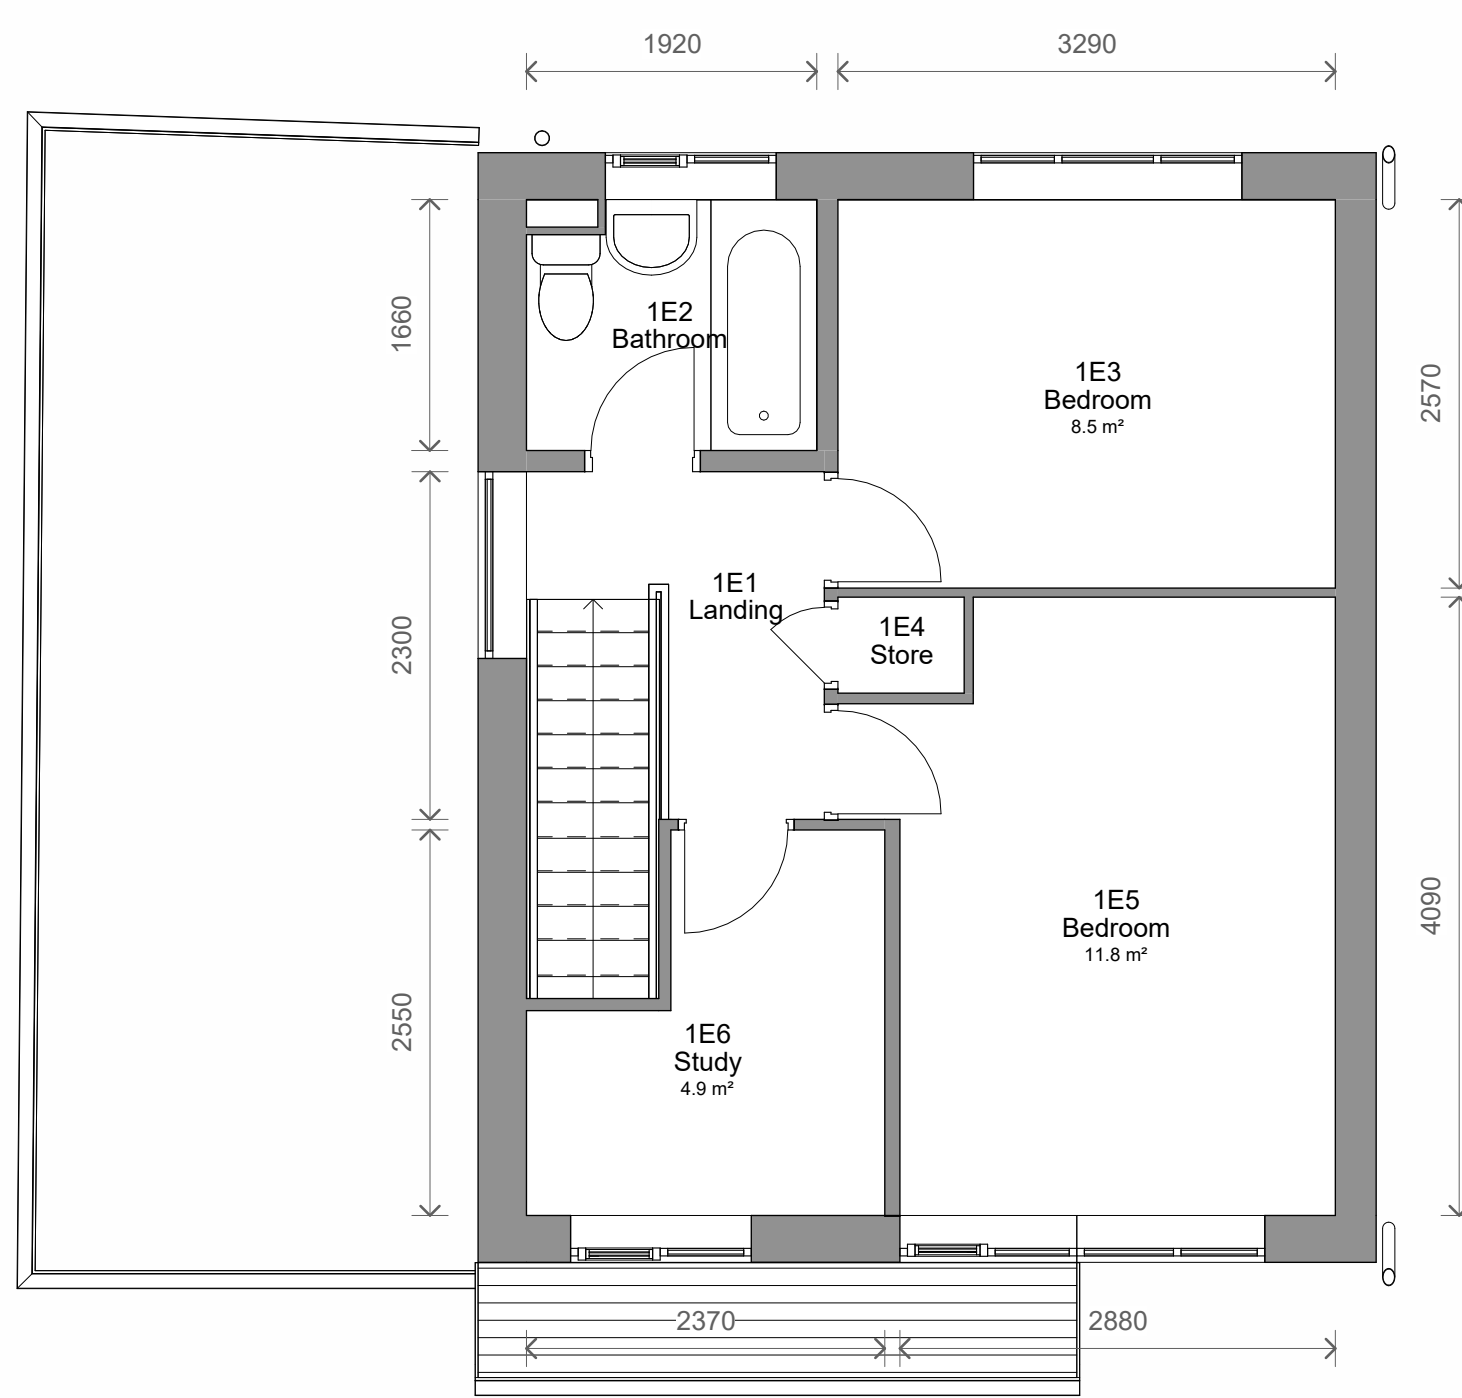


2 Level 1 - Existing
1 : 50

 

3 Level Roof - Existing
1 : 50




4 Front - Existing
1 : 50

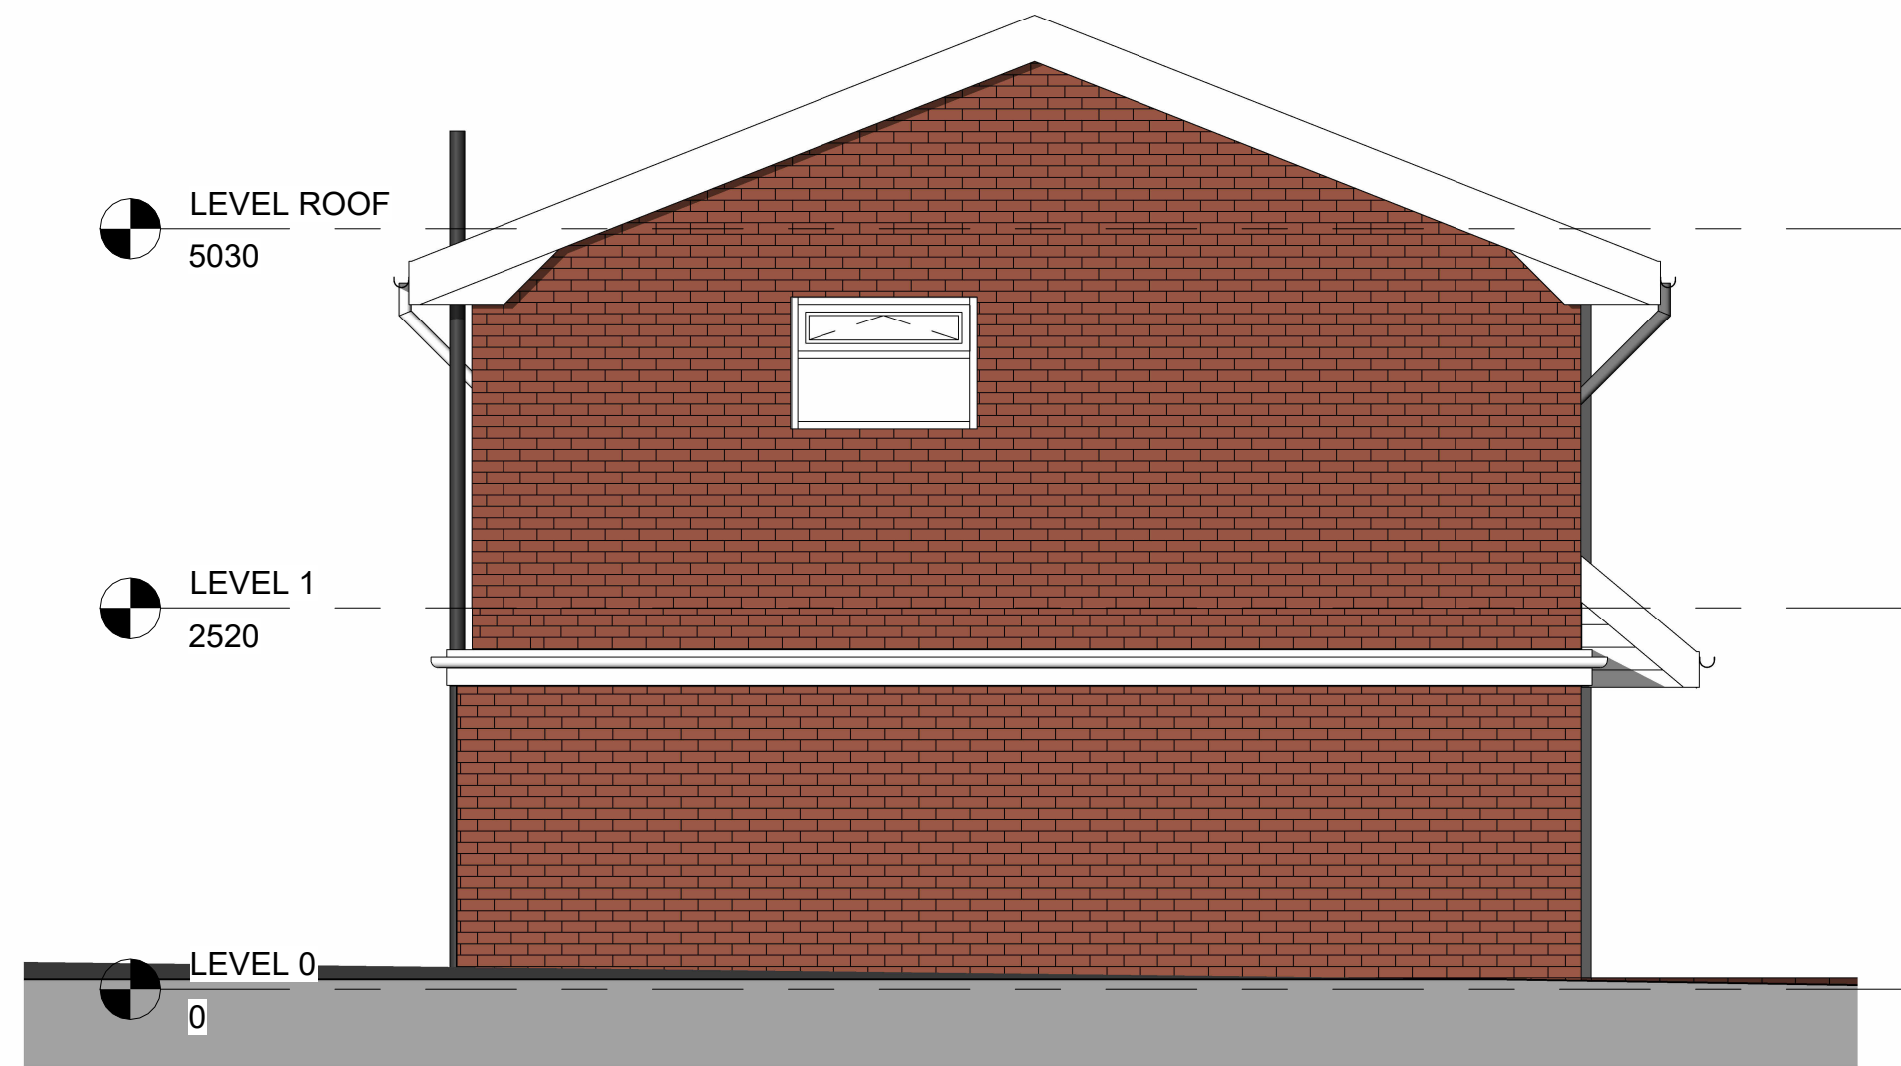


5 Left Side - Existing
1 : 50



6 Rear - Existing
1 : 50

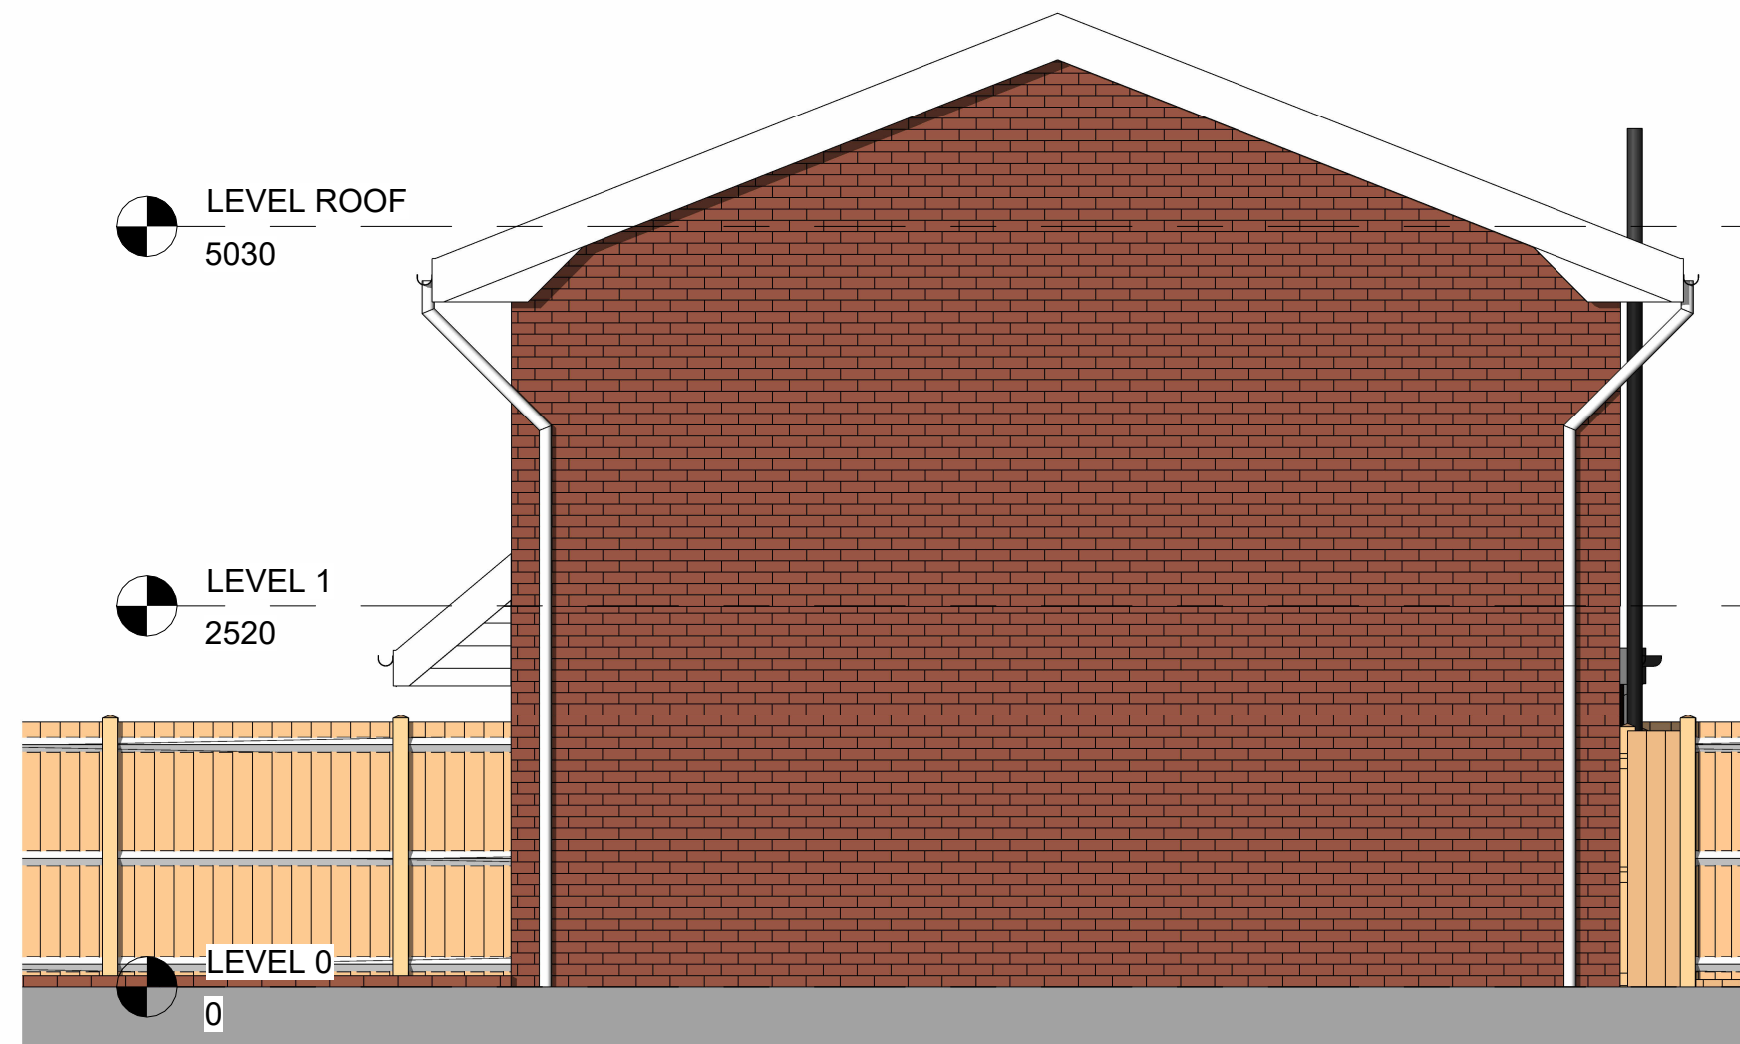

7 Right Side - Existing
1 : 50

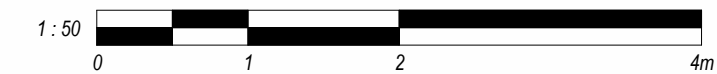

No. Description		Date	Initial
PROJECT			
94 Andover Avenue			
TITLE			
Existing Plans and Elevations			
STATUS			
DESIGN			
DRAWN BY	DATE	SCALE (@ A1)	
AR	15/05/2026	1 : 50	
PROJECT NUMBER	DRAWING NUMBER	REV	
GSS26086	0E1		
GOLD SKETCH			
S T U D I O S			
www.goldsketch.co.uk		info@goldsketch.co.uk 0161 792 9595	
NOTES			
©COPYRIGHT - ALL RIGHTS RESERVED. THIS DRAWING AND SET MUST BE APPROVED WITHOUT PRIOR WRITTEN CONSENT. DRAWING TO BE USED FOR THE STATUS INDICATED ONLY. ALL DIMENSIONS AND SETTING OUT SHALL BE CHECKED AND CONFIRMED ON SITE. ANY DISCREPANCIES TO BE REPORTED TO THE ARCHITECT IMMEDIATELY. THE CLIENT SHALL BE RESPONSIBLE FOR THE ACCURACY OF THE INFORMATION PROVIDED. ALL DIMENSIONS ON THIS DRAWING ARE IN MILLIMETRES UNLESS OTHERWISE STATED. LEGISLATION RELEVANT: CODES OF PRACTICE AND BRITISH STANDARDS.			