



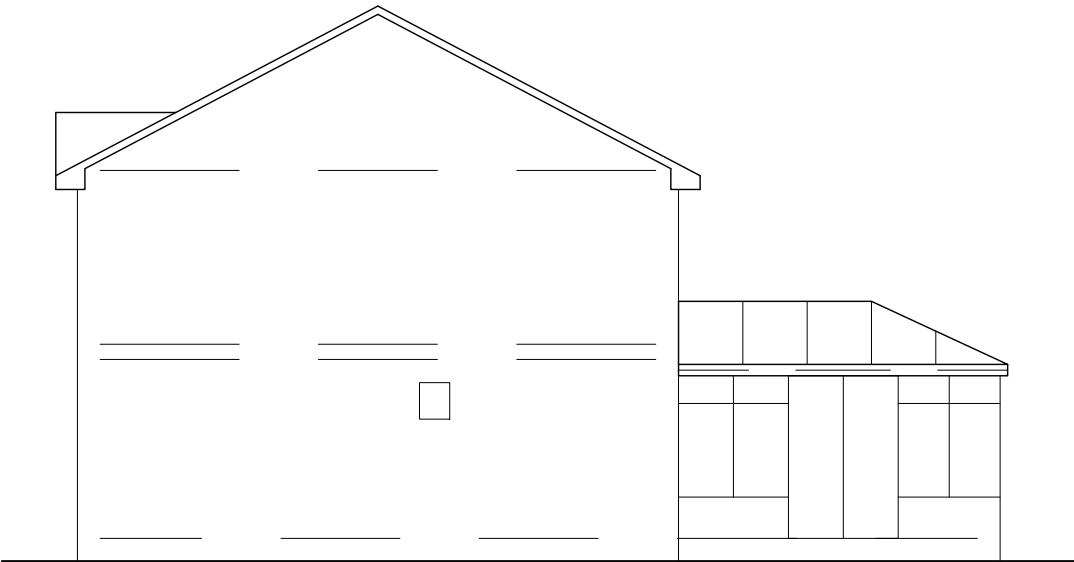


REAR ELEVATION  
(EXISTING)

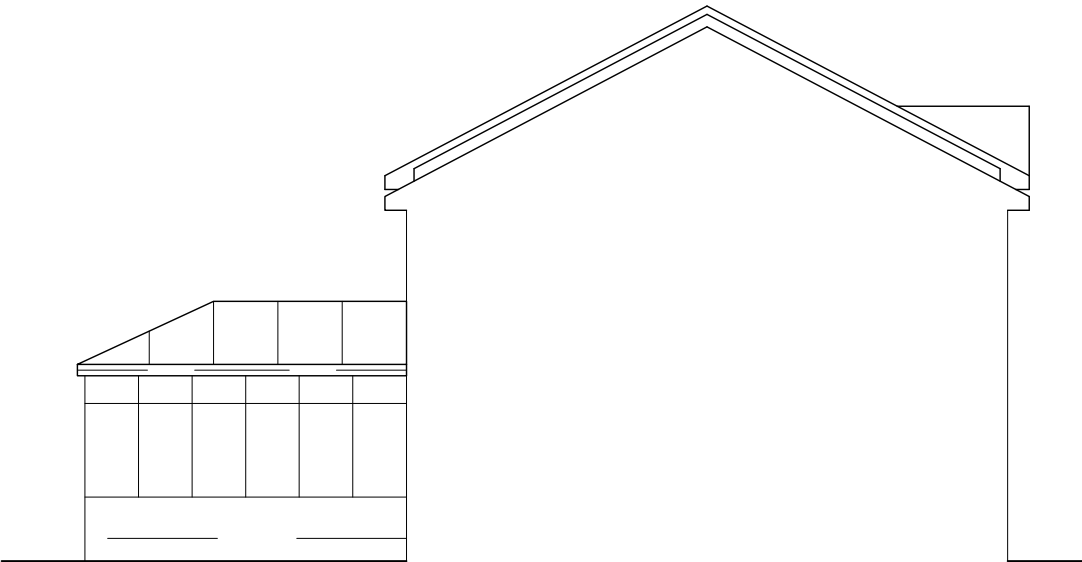


SIDE ELEVATION  
(EXISTING)




SIDE ELEVATION  
(EXISTING)

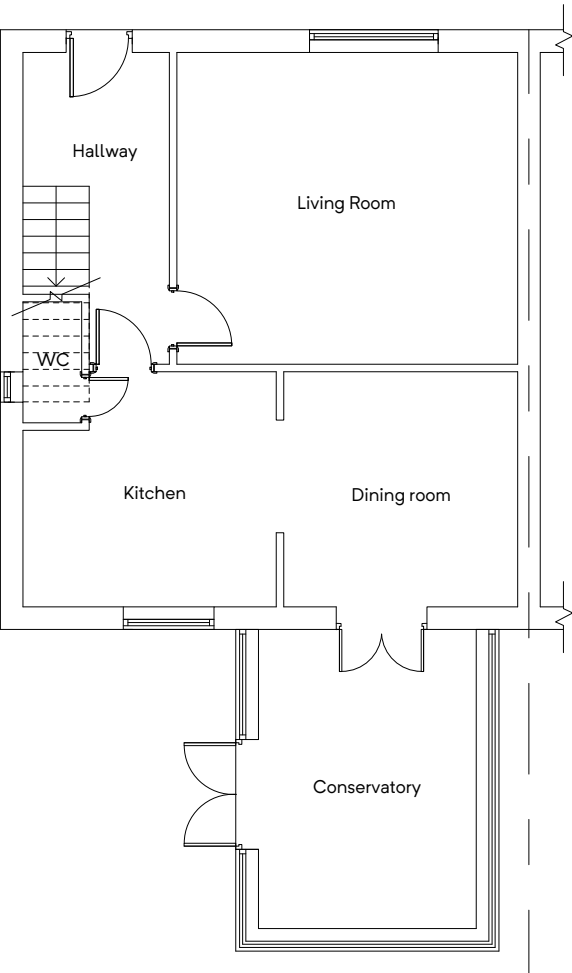

GROUND FLOOR PLAN  
(PROPOSED)

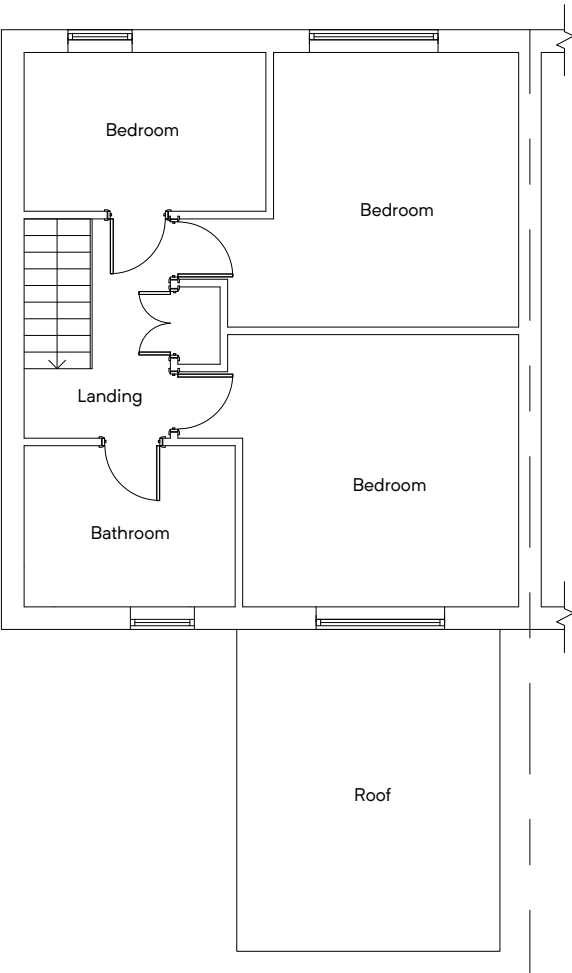

FIRST FLOOR PLAN  
(PROPOSED)

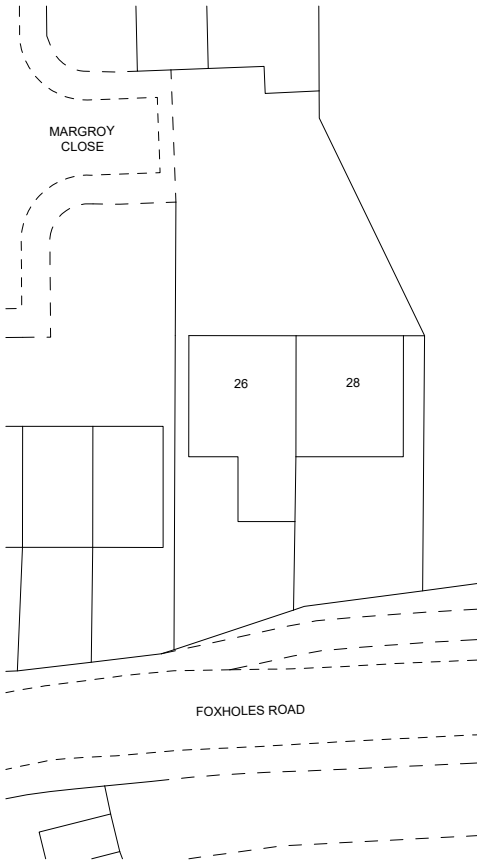


SITE PLAN  
(EXISTING)




|                                 |                       |                            |
|---------------------------------|-----------------------|----------------------------|
| <b>Building Design Services</b> | <b>For:</b>           | <b>Scale:</b>              |
| M.FAROOQ                        | MR SHAHED MALEK       | (Plan)                     |
| 418 Bury Road                   |                       | 1:100 @ A3                 |
| Rochdale                        |                       | (Elevation)                |
| OL11 5EU                        |                       | 1:100 @ A3                 |
| 01706 712231                    | PROPOSED DOUBLE       | (Site Plan)                |
| 0796 7605 763                   | STOREY REAR EXTENSION | 1:500 @ A3                 |
|                                 | AT                    |                            |
|                                 |                       | <u>Job No. &amp; Sheet</u> |
|                                 | 26 Margroy Close      | 2440/1                     |
|                                 | Rochdale              |                            |
|                                 | OL12 OES              |                            |



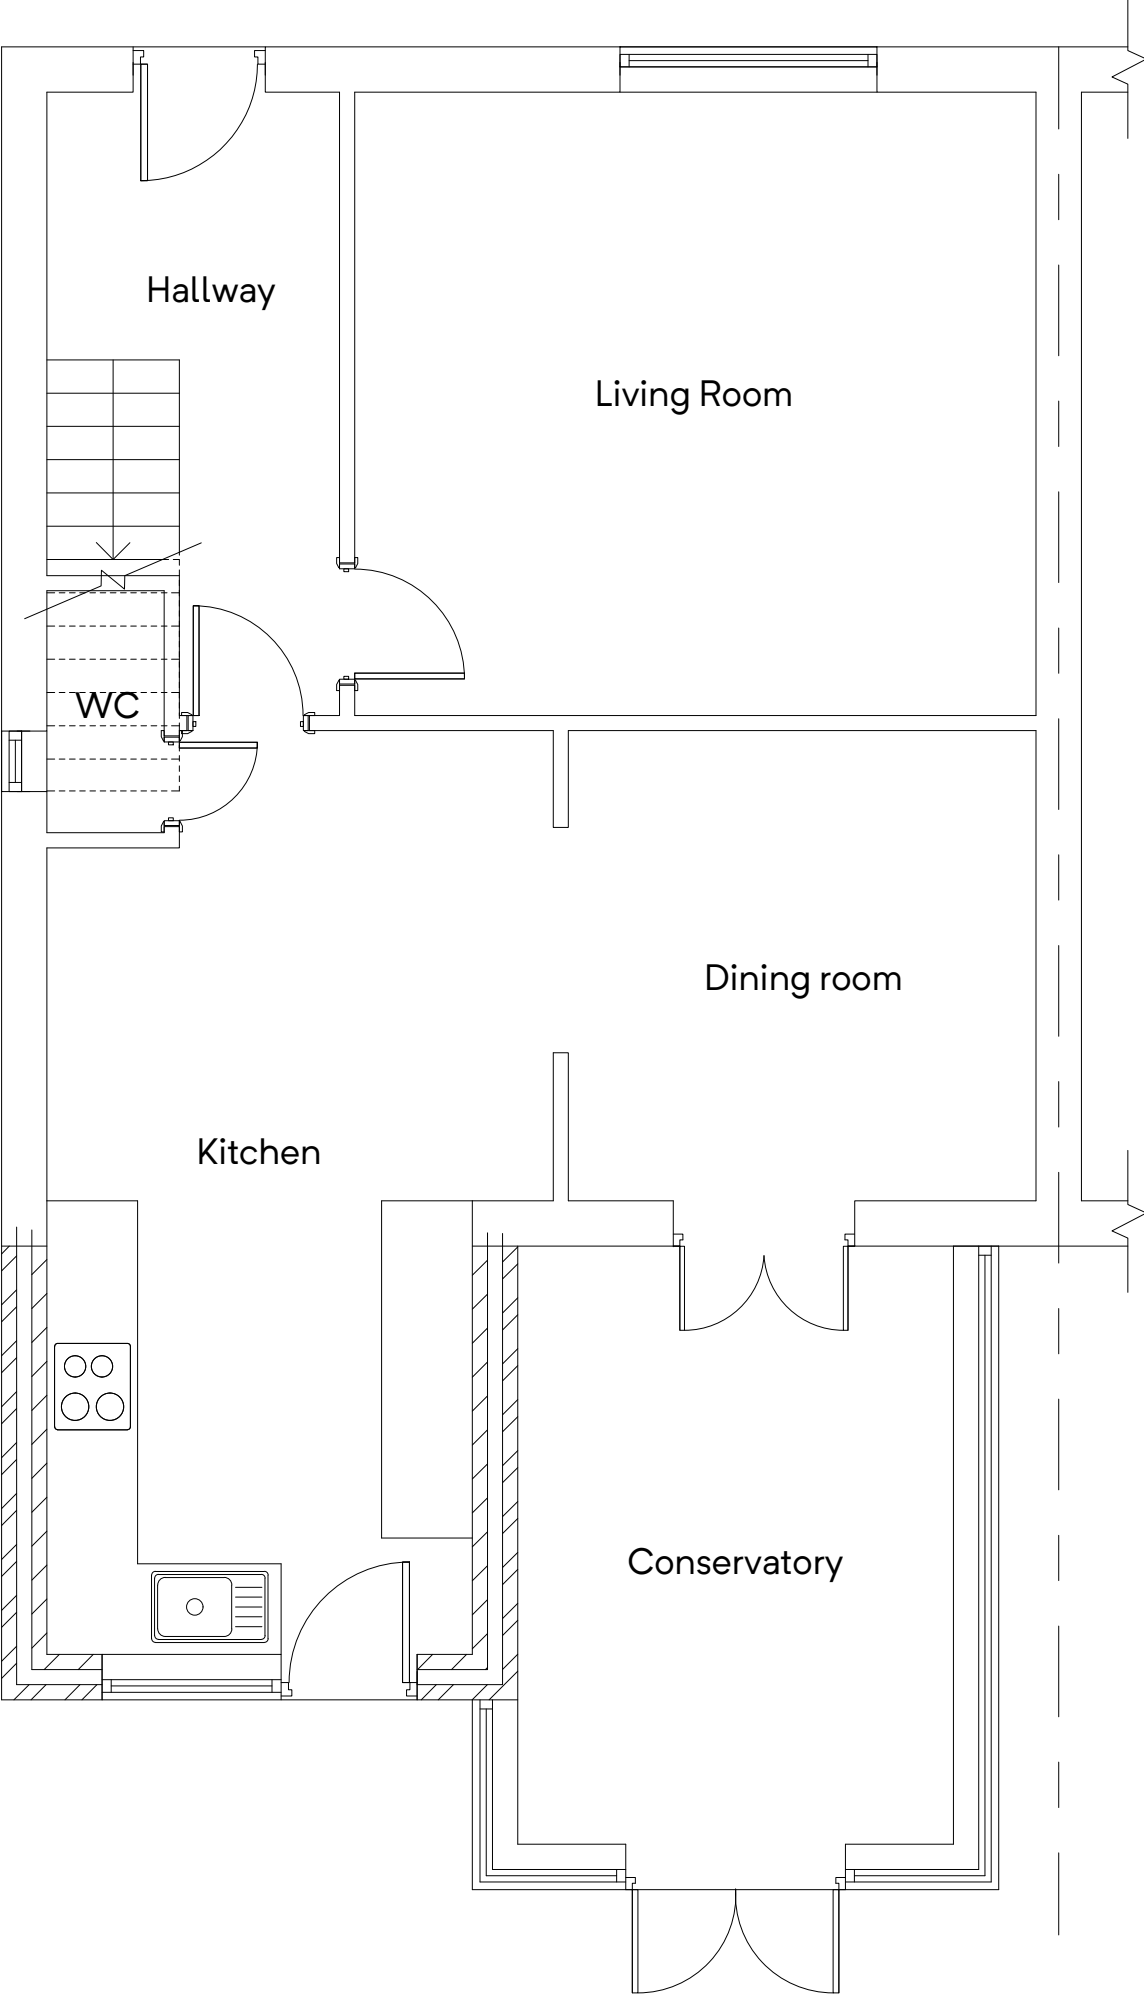

GROUND FLOOR PLAN  
(PROPOSED)

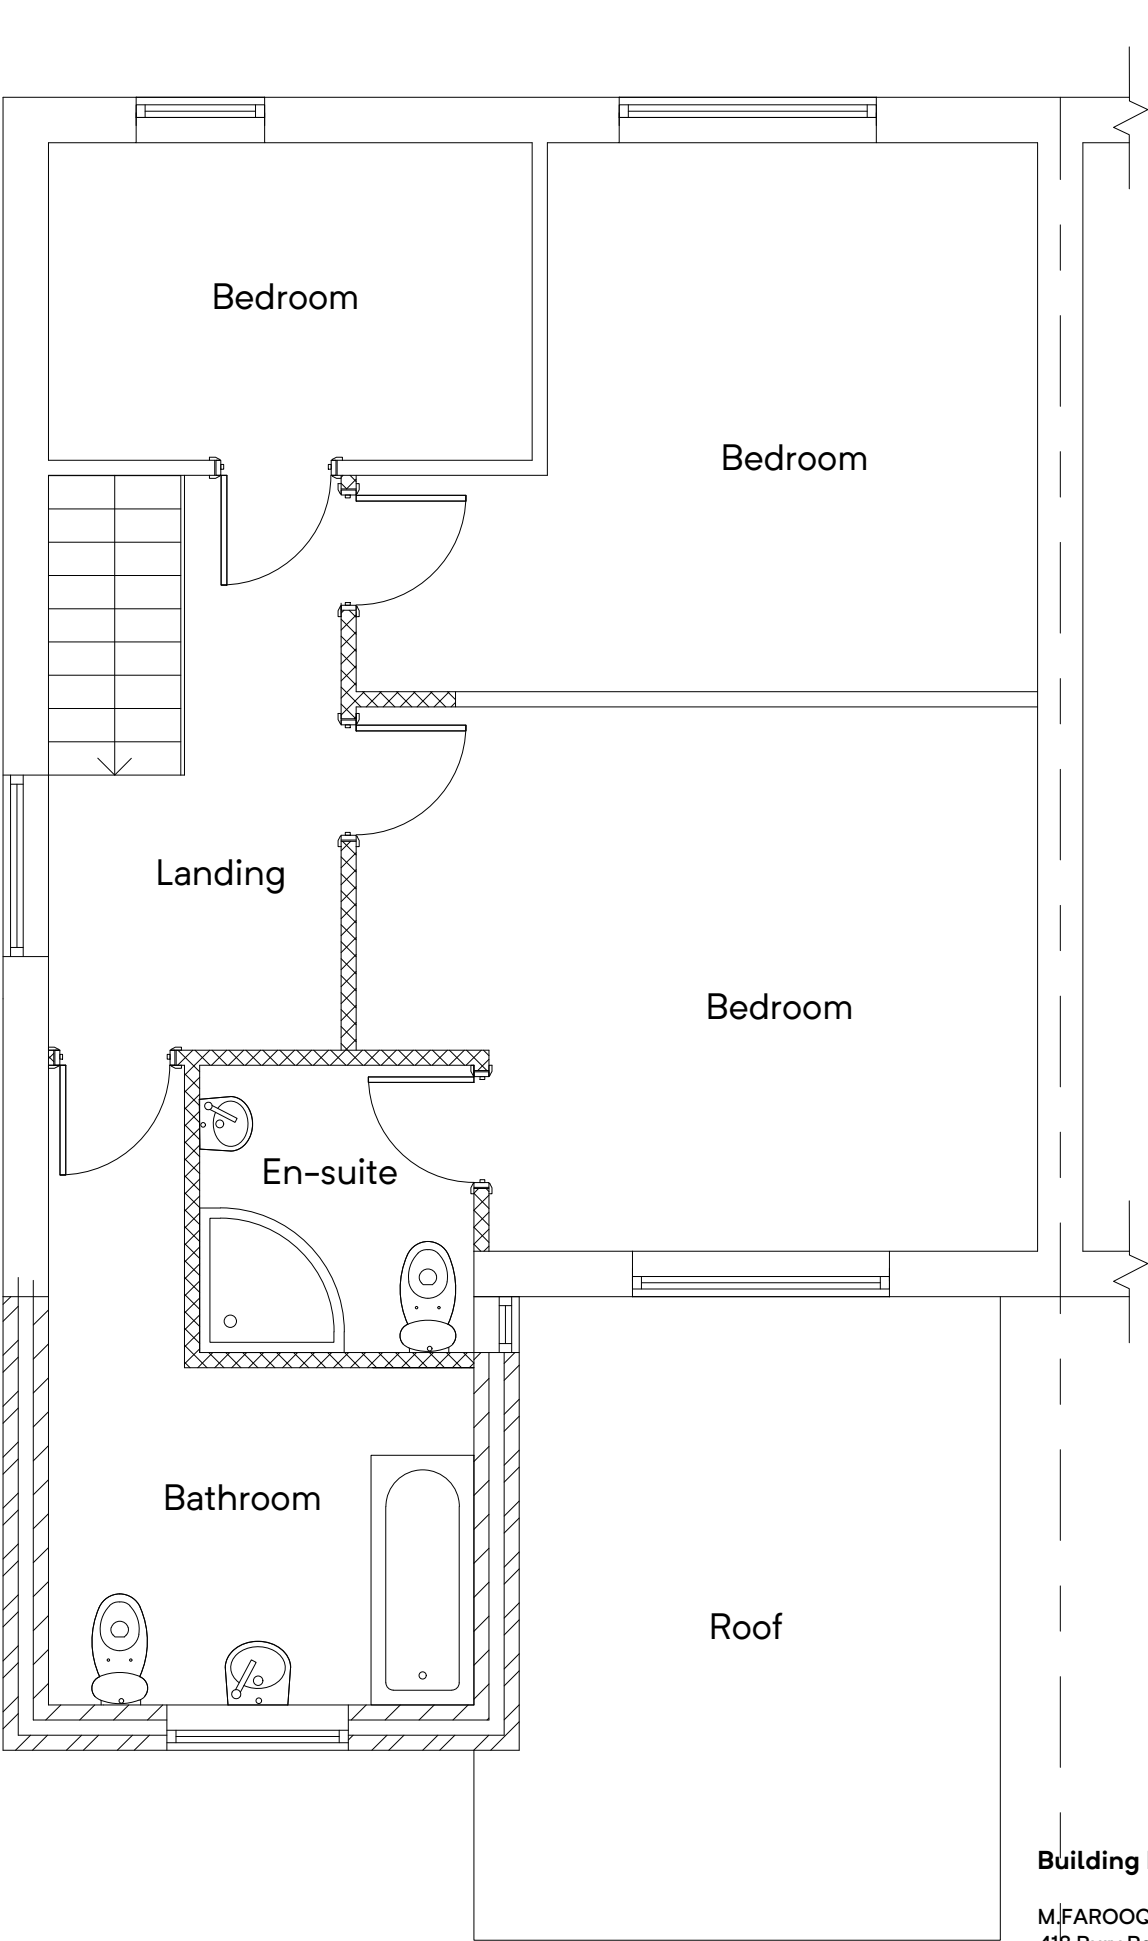

FIRST FLOOR PLAN  
(PROPOSED)



**Building Design Services**

M.FAROOQ  
418 Bury Road  
Rochdale  
OL11 5EU  
01706 712231  
0796 7605 763

**For:**

MR SHAHED MALEK

PROPOSED DOUBLE  
STOREY REAR EXTENSION  
AT

26 Margroy Close  
Rochdale  
OL12 0ES


**Scale:**

(Plan)  
1:50 @ A3


**Job No. & Sheet**

2440/2


bds

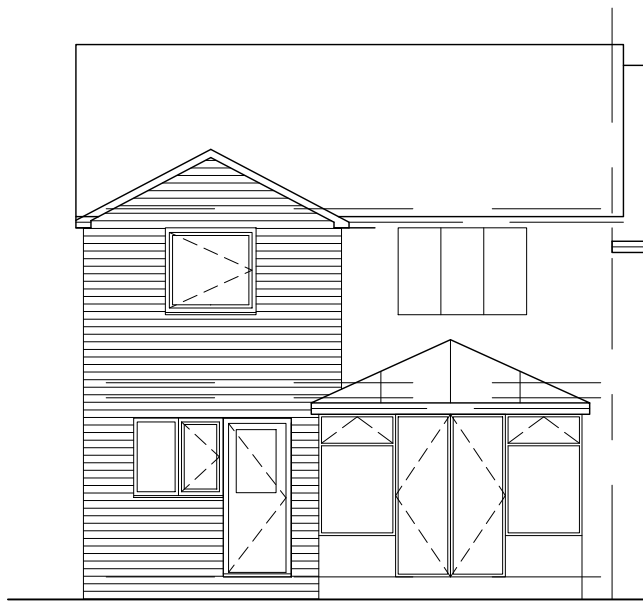


**REAR ELEVATION**  
(PROPOSED)

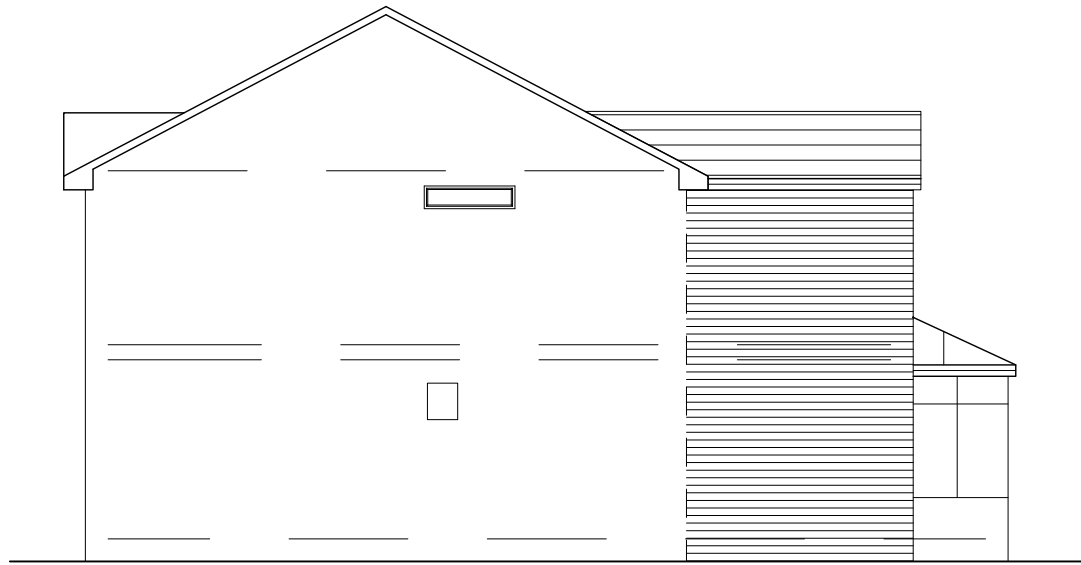


**SIDE ELEVATION**  
(PROPOSED)

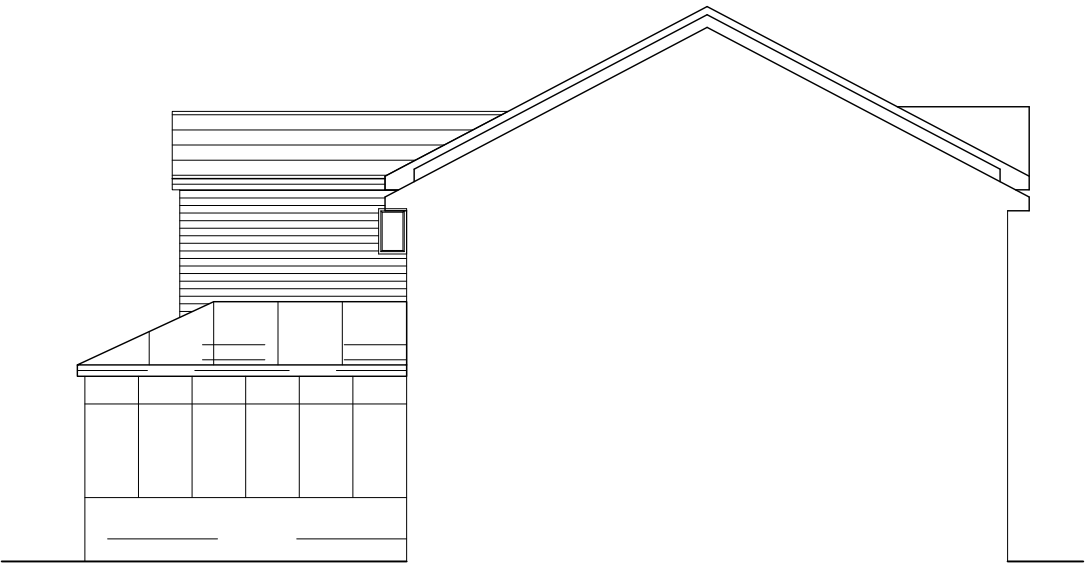

**SIDE ELEVATION**  
(PROPOSED)

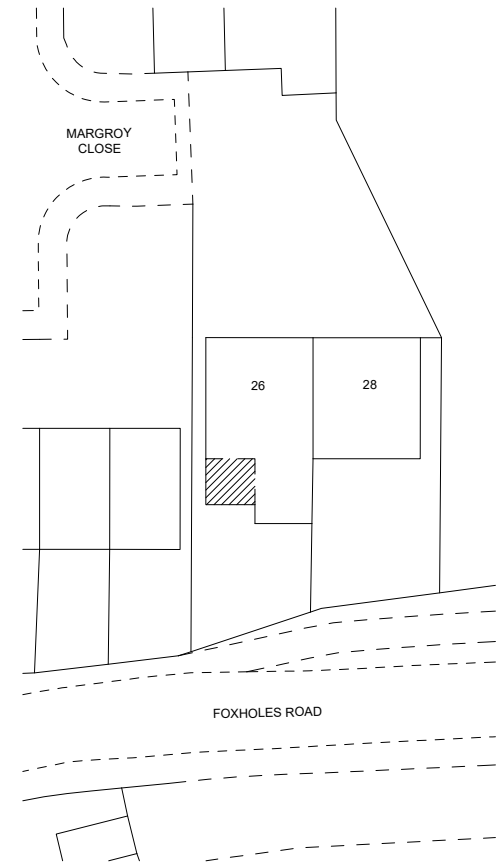

**SITE PLAN**  
(PROPOSED)

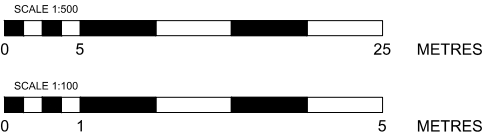

|   |                                                |                                          |
|---|------------------------------------------------|------------------------------------------|
| <b>Building Design Services</b><br><br>M.FAROOQ<br>418 Bury Road<br>Rochdale<br>OL11 5EU<br>01706 712231<br>0796 7605 763<br><br><b>bds</b> | <b>For:</b>                                    | <b>Scale:</b>                            |
|   | MR SHAHED MALEK                                | (Elevation)<br>1:100 @ A3                |
|   | PROPOSED DOUBLE<br>STOREY REAR EXTENSION<br>AT | (Site Plan)<br>1:500 @ A3                |
|   | 26 Margroy Close<br>Rochdale<br>OL12 OES       | <u>Job No. &amp; Sheet</u><br><br>2440/3 |