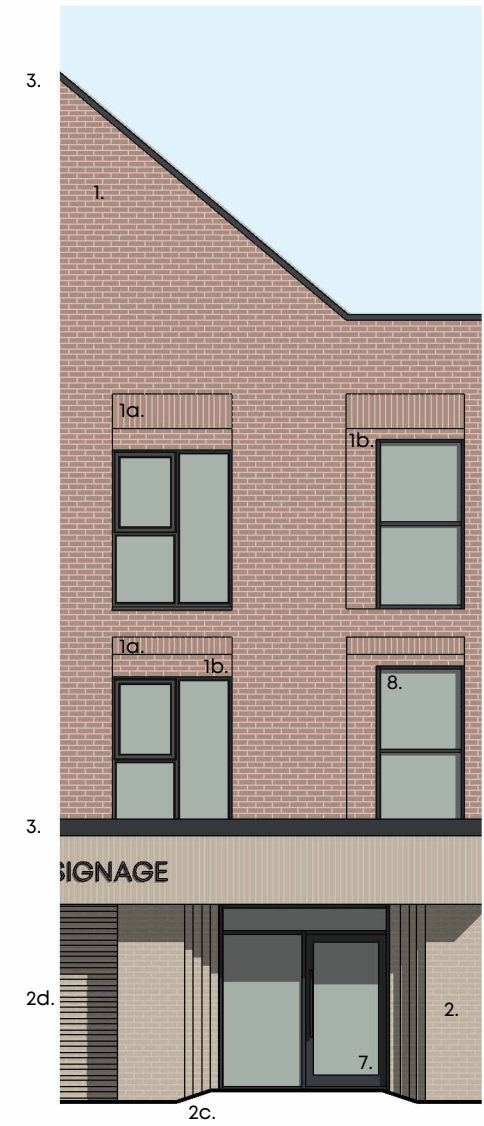


Product: Aluminium Coping RAL 7016

Product: Conservation Style Rooflights

Product: Cedral Rivendale slate-effect roof tiles

Product: Composite Entrance Doors RAL 7016

Product: Aluminium Entrance Doors RAL 7016

Product: Aluminium Window Frames RAL 7016

Notes: This drawing is the copyright Paddock Johnson Partnership Limited and may not be used without their prior written consent. Written dimensions to be taken in preference to scaled dimensions. Due to the inaccuracies of scanning, scanned images should not be scaled.

+	REV:	DATE:	DESCRIPTION:	BY:
	A	28.05.26	Planning status issue	CT
	B	02.06.26	Planning issue	CT

1 Apartments Materials Detail Elevation
Scale: 1:100

2 Terrace Materials Detail Elevation
Scale: 1:100



Product: Red Brick to match local context

- 1a. Soldier Courses
- 1b. Recess (10mm)



Product: Buff Brick to match local sandstone details

- 2a. Soldier Courses
- 2b. Recess (10mm)
- 2c. Corbel Reveal to Entrance Canopy
- 2d. Protruding Brick courses (25mm)

CLIENT:

Great Places Housing Group

PROJECT:

New Residential Development
Drake Street, Rochdale, OL16 1PJ

DRAWING TITLE:

Indicative Material Elevations

DRAWING NUMBER:

19146-PJA-00-ZZ-DR-A-2200-B

STATUS:

PLANNING

SCALE: DATE:
As 15.01.25
indicated@A3
BY: CHECKED:
CT PP

0m 2m 4m 6m 8m
VISUAL SCALE 1:100 @ A3

PADDOCK
JOHNSON

Studio 2, The Lyceum,
Bath Street, Port Sunlight,
Merseyside, CH62 4UJ
0151 643 1234
admin@paddockjohnson.com
www.paddockjohnson.com
Paddock Johnson Partnership
Limited. Registered in England
and Wales. No. 06684275